MUNICIPAL ADDITION NO. 12

ROMA STREET

4TH ST.

5th. ST

LAW ENFORCEMENT CENTER

MANDELL BUSINESS AND RESIDENCE ADDITION
BLOCK F
LOTS 1 TO 24

NOT FOR CONSTR.

HOLD FOR As-Builts FROM Bern. County

Construction is part of Police/Sheriff Bldg Expansion Administered by County. AUG 9/87

REMOVE AND REPLACE ARTERIAL PAVEMENT

SIDEWALK CULVERT AS PER CITY DRAWING K-16 SLOPE @ 2%

2" LIGHTING CONDUIT

CONSTRUCT STANDARD CURB & GUTTER PER DWG P-8

EXISTING CONDUIT TO BE RELOCATED NEXT TO BACK OF CURB. SEE LANDSCAPE PLAN FOR COORDINATION WITH OTHER OBSTRUCTIONS

NOTE: REMOVE & DISPOSE OF EXISTING CURB & GUTTER, SIDEWALK AND OTHER ITEMS. BRING IN SELECT BACKFILL MEETING SUBBASE MATERIAL SPECIFICATIONS.

2-3 R.C. FOR FIRE ALARM REMOVE OR ABANDON IN PLACE COORD. REMOVAL WITH AFD. 243-6601 CAPT. CISNEROS AT TIME OF CONSTRUCTION

PROVIDE CURB CUT FOR WHEEL CHAIR RAMP PER SIDEWALK PLAN SHEET C2.1

11'± R TYPICAL Δ=56°56'39" L=10.93

VERTICAL = 1"=5'
HORIZONTAL = 1"=20'

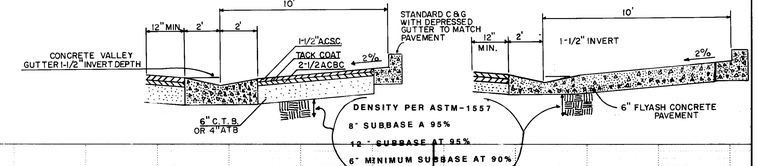

SECTION A-A PARKING BAY

ALTERNATE SECTION A-A
(CONTRACTOR OPTION)
CONCRETE PARKING BAY

NOTES FOR ALTERNATE SECTION:

1. SQUARE OFF CURB AND GUTTER AT ENDS OF BAY SIMILAR TO THAT SHOWN IN LAYOUT OF ASPHALT BAY
2. CONCRETE PAVEMENT SHALL HAVE TRANSVERSE CONTROL JOINTS CUT TO 1 1/2" MINIMUM DEPTH AT 12' NOMINAL CENTERS.

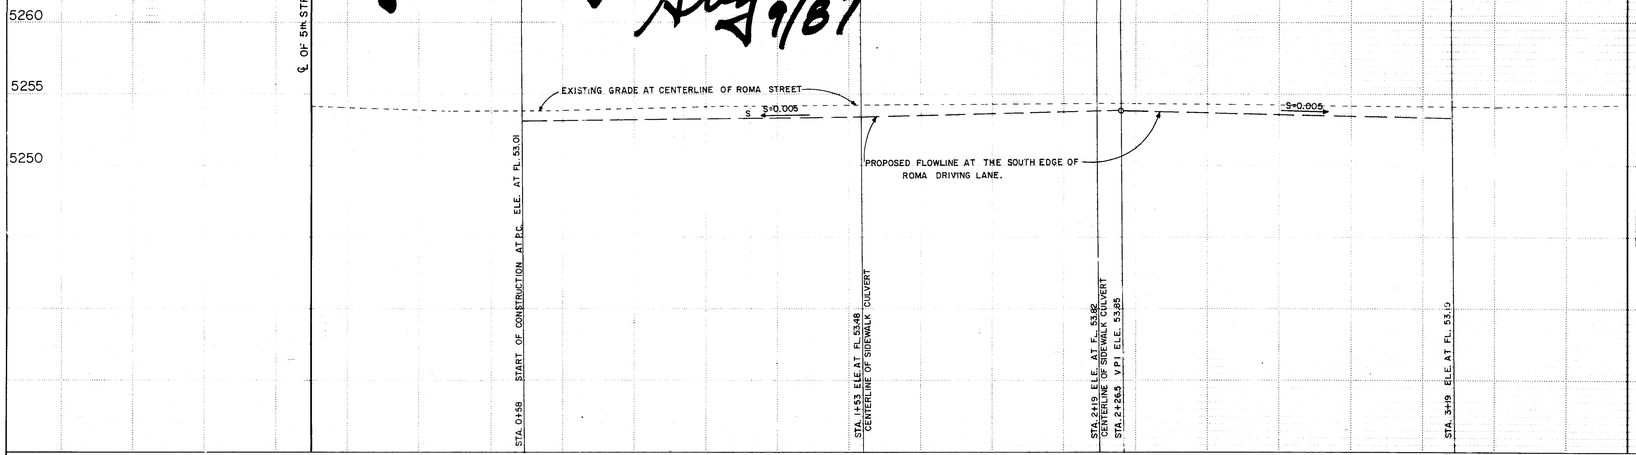

NOTICE TO CONTRACTOR

This work is within the City Right-of-Way and requires the following, prior to construction:

1. New Mexico Contractor's Licenses GA-98 or GA-3 and GF-9 or GF-98
2. $5,000.00 Maintenance Bond to the City
3. Minimum $500,000.00 Liability Insurance on file with City and Co-insuring City.
4. Excavation and Sidewalk Permit from City (768-2500)

FOR INFORMATION ONLY

26 277601 86

APPROVED FOR CONSTRUCTION

CITY ENGINEER

VICINITY MAP J-14

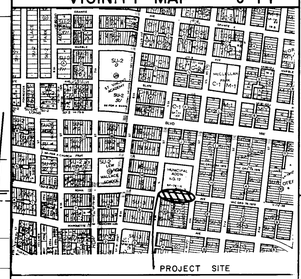

LEGEND

X 5413 EXISTING ELEVATION

X 53.33 PROPOSED ELEVATION

GENERAL NOTES

1. ALL DIMENSIONS ARE TO THE FACE OF CURB.
2. ALL WORK DETAILED ON THESE PLANS TO BE PERFORMED UNDER CONTRACT SHALL, EXCEPT AS OTHERWISE STATED OR PROVIDED FOR HEREON, BE CONSTRUCTED IN ACCORDANCE WITH THE CITY OF ALBUQUERQUE INTERIM STANDARD SPECIFICATIONS - PUBLIC WORKS CONSTRUCTION - 1985.
3. TWO (2) WORKING DAYS PRIOR TO ANY EXCAVATION, CONTRACTOR MUST CONTACT LINE LOCATING SERVICE, 765-1234, FOR LOCATION OF EXISTING UTILITIES.
4. PRIOR TO GRADING, THE CONTRACTOR SHALL EXCAVATE AND VERIFY THE HORIZONTAL AND VERTICAL LOCATION OF ALL POTENTIAL OBSTRUCTIONS. SHOULD ANY CONFLICTS EXIST, THE CONTRACTOR SHALL NOTIFY THE ENGINEER SO THAT THE CONFLICT CAN BE RESOLVED WITH A MINIMUM AMOUNT OF DELAY.
5. THE CONTRACTOR SHALL MAINTAIN ACCESS TO ADJACENT PROPERTIES DURING CONSTRUCTION.
6. ALL WORK ON THIS PROJECT SHALL BE PERFORMED IN ACCORDANCE WITH APPLICABLE FEDERAL, STATE AND LOCAL LAWS, RULES AND REGULATIONS CONCERNING CONSTRUCTION SAFETY AND HEALTH.
7. THE CONTRACTOR MUST SUBMIT A CONSTRUCTION SIGNING AND BARRICADING PLAN TO TRAFFIC ENGINEERING TO RECEIVE A BARRICADING PERMIT PRIOR TO CONSTRUCTION.
8. CONTRACTOR SHALL ADJUST TO GRADE ALL WATER METERS, VALVE BOXES AND MANHOLES ENCOUNTERED WITHIN THE CONSTRUCTION LIMITS.
9. WHERE WATER METER BOXES ARE ENCOUNTERED WITHIN THE PROPOSED GRADING, THE METER BOX SHALL BE ADJUSTED TO GRADE AND THE COVER REPLACED WITH THE HEAVYWEIGHT COVER AND LID AS PER STANDARD DRAWING W-19.
10. SUBGRADE SHALL BE COMPACTED TO 95% ASTM D-1557.
11. TACK COAT REQUIREMENTS SHALL BE DETERMINED BY THE CITY ENGINEER.
12. IF CURB IS DEPRESSED FOR A DRIVEPAD OR A HANDICAP RAMP, THE DRIVEPAD OR RAMP SHALL BE CONSTRUCTED PRIOR TO ACCEPTANCE OF THE CURB AND GUTTER.

AS BUILT INFORMATION
CONTRACTOR
MARK — DATE
INSPECTORS — DATE
FIELD ENGINEER BY — DATE
VERIFICATION BY — DATE
SURVEYED BY — DATE
CORRECTED BY — DATE
MICRO-FILM INFORMATION
RECORDED BY — DATE
NO

BENCH MARKS
NE CORNER OF 4TH & MARQUETTE. ACS BENCH MARK BRASS CAP STAMPED "6-J14", ELEVATION 4953.13

SURVEY INFORMATION
FIELD NOTES
NO. DATE BY

ENGINEER'S SEAL

NO	DATE	REVISIONS	BY
		DESIGN	
		DESIGNED BY A HOULE	DATE 3-7-86
		DRAWN BY GASKA	DATE 3-7-86
		CHECKED BY A. HOULE	DATE 3-7-86

CITY OF ALBUQUERQUE
MUNICIPAL DEVELOPMENT DEPARTMENT
ENGINEERING DIVISION

TITLE: ROMA STREET IMPROVEMENTS FOR POLICE BUILDING

APPROVALS	ENGINEER	DATE	APPROVALS	ENGINEER	DATE
City Engineer		5/20/86	Liquid Waste	R Pena N.A.	5/20/86
A.C.E.-Design		5/20/86	Traffic		5/20/86
A.C.E.-Hydrology		5/20/86	Water	R Pena N.A.	5/20/86

DRAWING NO. 2776 | MAP NO. J-14 | SHEET 1 OF 1

N-57539