I-25 WEST FRONTAGE ROAD

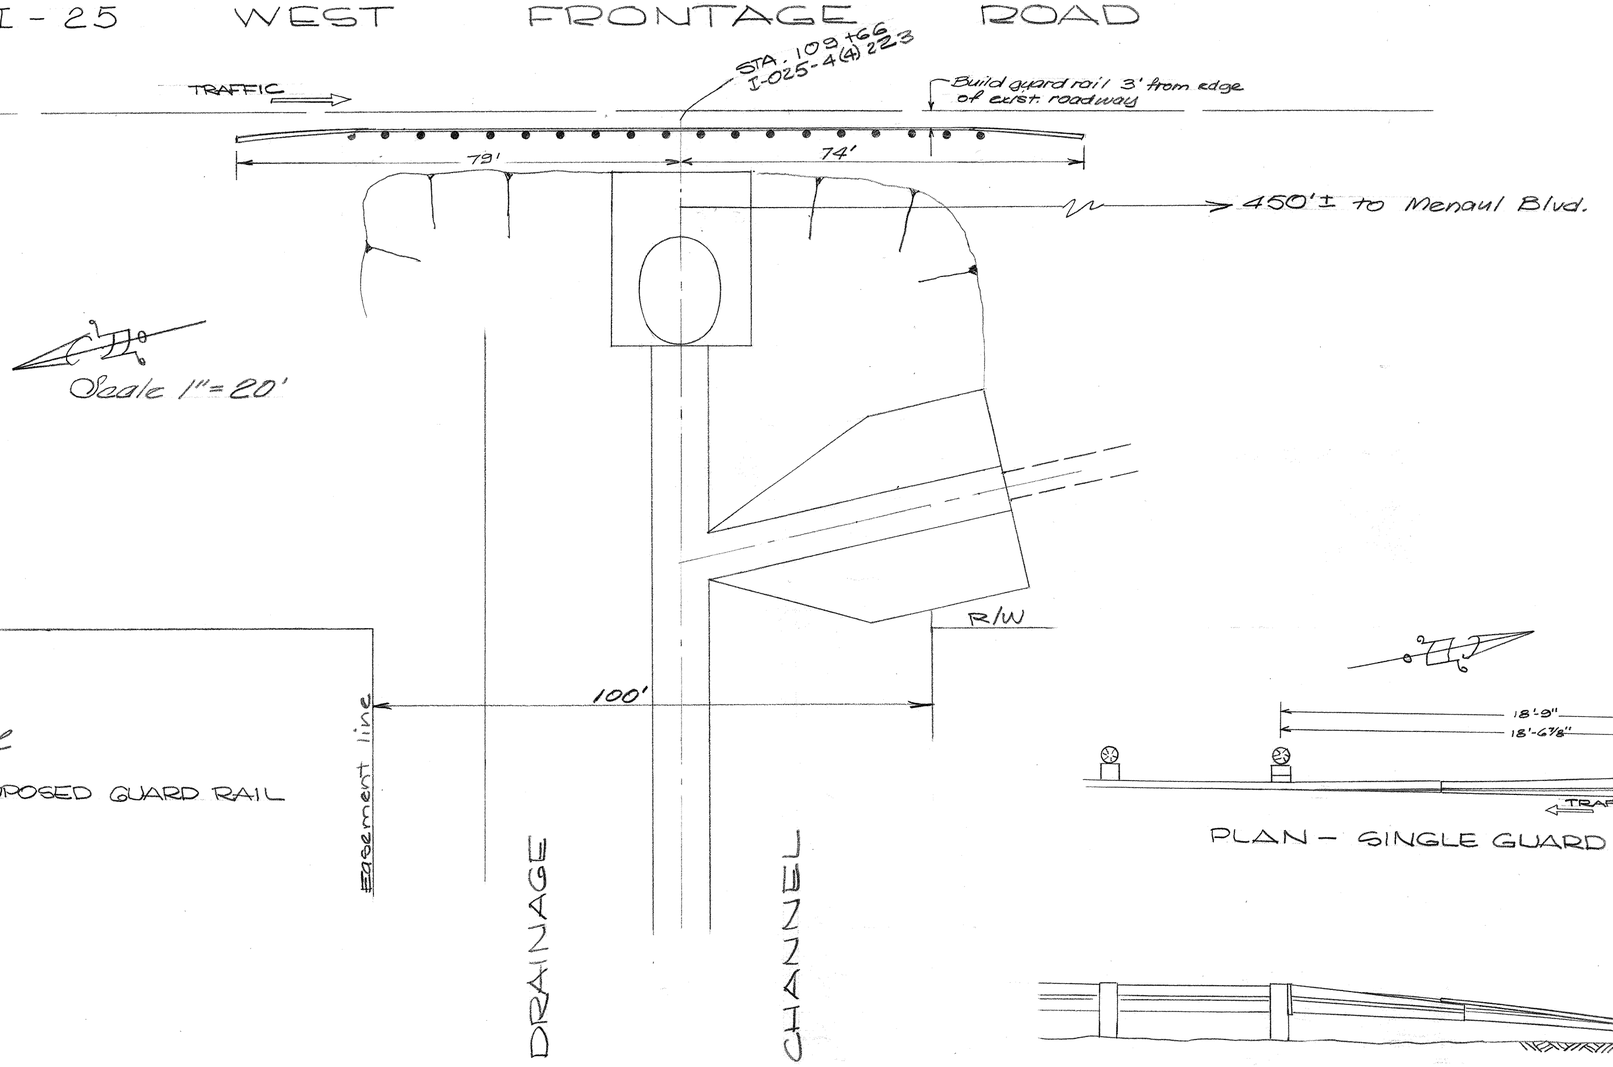

Legend

PROPOSED GUARD RAIL

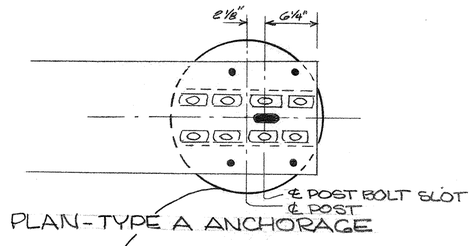

PLAN-TYPE A ANCHORAGE

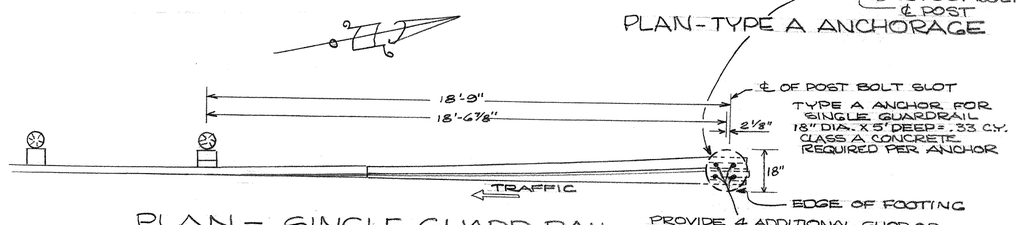

PLAN - SINGLE GUARD RAIL

PROVIDE 4 ADDITIONAL SHOP OR FIELD DRILLED HOLES IN END OF GUARD RAIL FENCE, FOR ATTACHMENT TO ANCHOR POST.

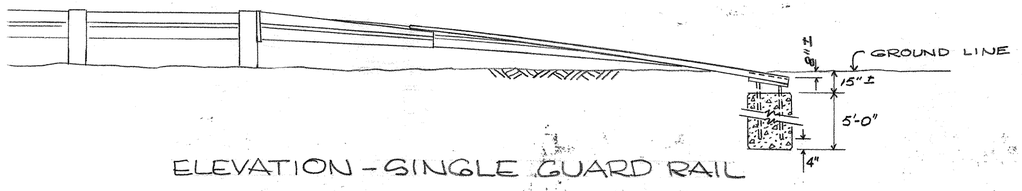

ELEVATION - SINGLE GUARD RAIL

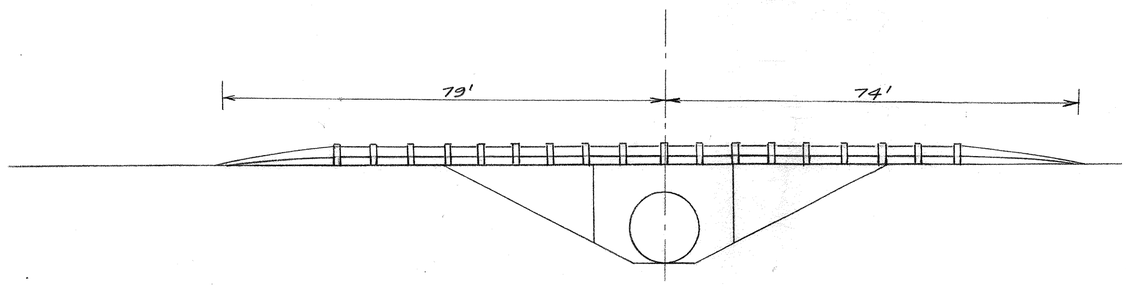

VIEW OF GUARD RAIL
Scale 1"=20'

Map No. H-15

NO.	DATE	REMARKS	RECORDED BY

REVISIONS

CITY OF ALBUQUERQUE
PUBLIC WORKS DEPARTMENT
ENGINEERING DIVISION

TITLE GUARD RAIL FOR MENAUL DRAINAGE CHANNEL

DESIGNED BY CT TITLE C.E.D. DATE 12/74	DRAWN BY B. Emmett TITLE Draftsman DATE 12/5/74	AS BUILT SUBMITTED BY TITLE DATE
APPROVAL		
ASS'T CITY ENGINEER DATE 16 Dec 74	CITY ENGINEER DATE 12-17-74	RECORDED BY TITLE DATE
TRAFFIC ENGINEER DATE 12-16-74	LIQUID WASTE ENGINEER DATE	SHEET NO. OF SHEETS
DRAWING NUMBER	SS-33-74	

1 2 3 4 5 6 7 8 9 10 11 12 13 14 15 16 17 18 19 20 21 22 23 24 25 26 27 28 29 30 31

2 2 4 0 3 3 0 1 7 4 1 0 5 9 1 5 1 7 5