4

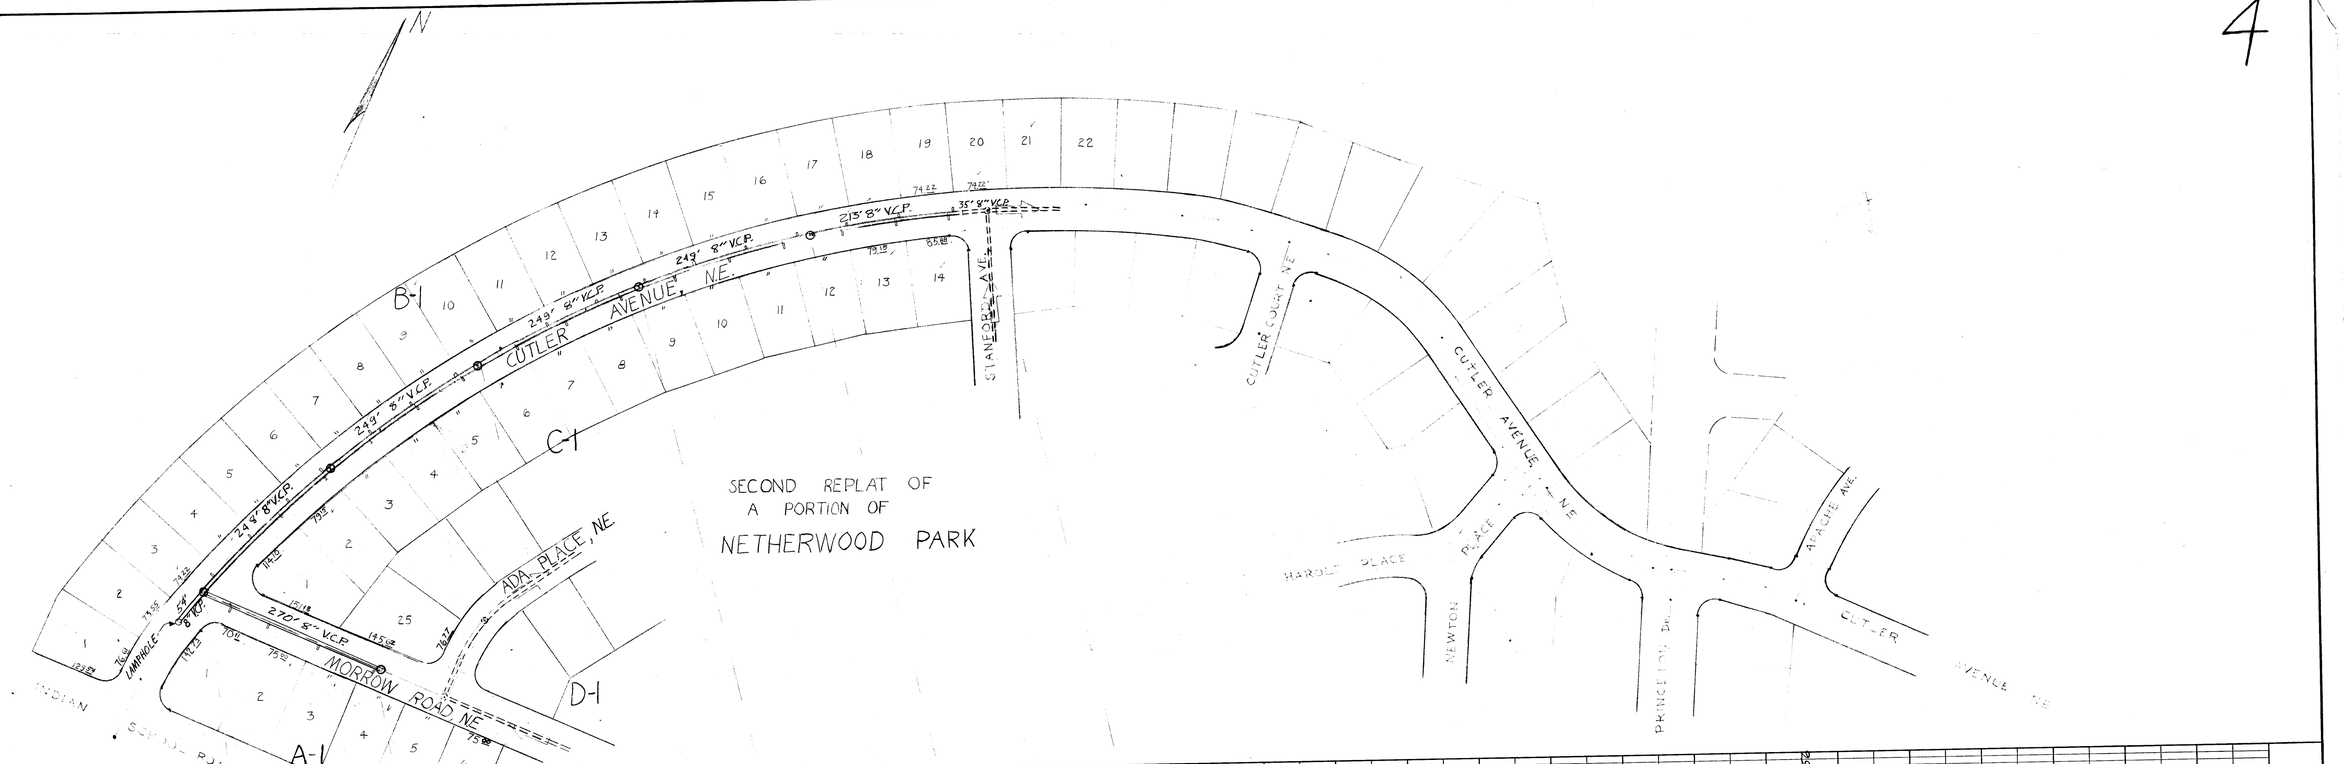

1	2	3	4	5	6	7	8	9	10	11	12	13	14	15	16	17	18	19	20	21	22	23	24	25	26	27	28	29
0	4	3	0	7	0	1					0	1						1	3					5	9	1	5	2

59162

01

PLAN	
SURVEYED	
PLOTTED	
ALIGNMENT CHECKED	
RT. OF WAY CHECKED	
NOTE BOOK	
NO.	
BY	
DATE	

PROFILE	
SURVEYED	
PLOTTED	
GRADES CHECKED	
B.M. NOTED	
ENGINEERING NOTATIONS CHK'D	
NOTE BOOK	
NO.	
BY	
DATE	

REV.	BY	ISSUE	DATE

CITY OF ALBUQUERQUE
NEW MEXICO
PUBLIC WORKS DEPARTMENT
DIVISION OF ENGINEERING
FIELD AND DESIGN SECTION

TITLE SEWER & STREET Grade - Cutler Ave from Indian Sch. Rd. to Sanford Ave. Morrow Rd from Cutler To Ada Pl. NE

DESIGNED BY
DATE
RECOMMENDED BY
DATE
FILE NO.
DRAWN BY J.F. Yoder
DATE
APPROVED BY
DATE
SHEET 1 OF 1 SHEETS

PLATE 1 - PLAN - PROFILE O.P.R. & R.E. STANDARD
KEUFFEL & ESSER CO., NEW YORK.
K & E CO. NO. 345-1 MADE IN U.S.A. 11688

SCANNED BY
BY LASON

ME-7