2

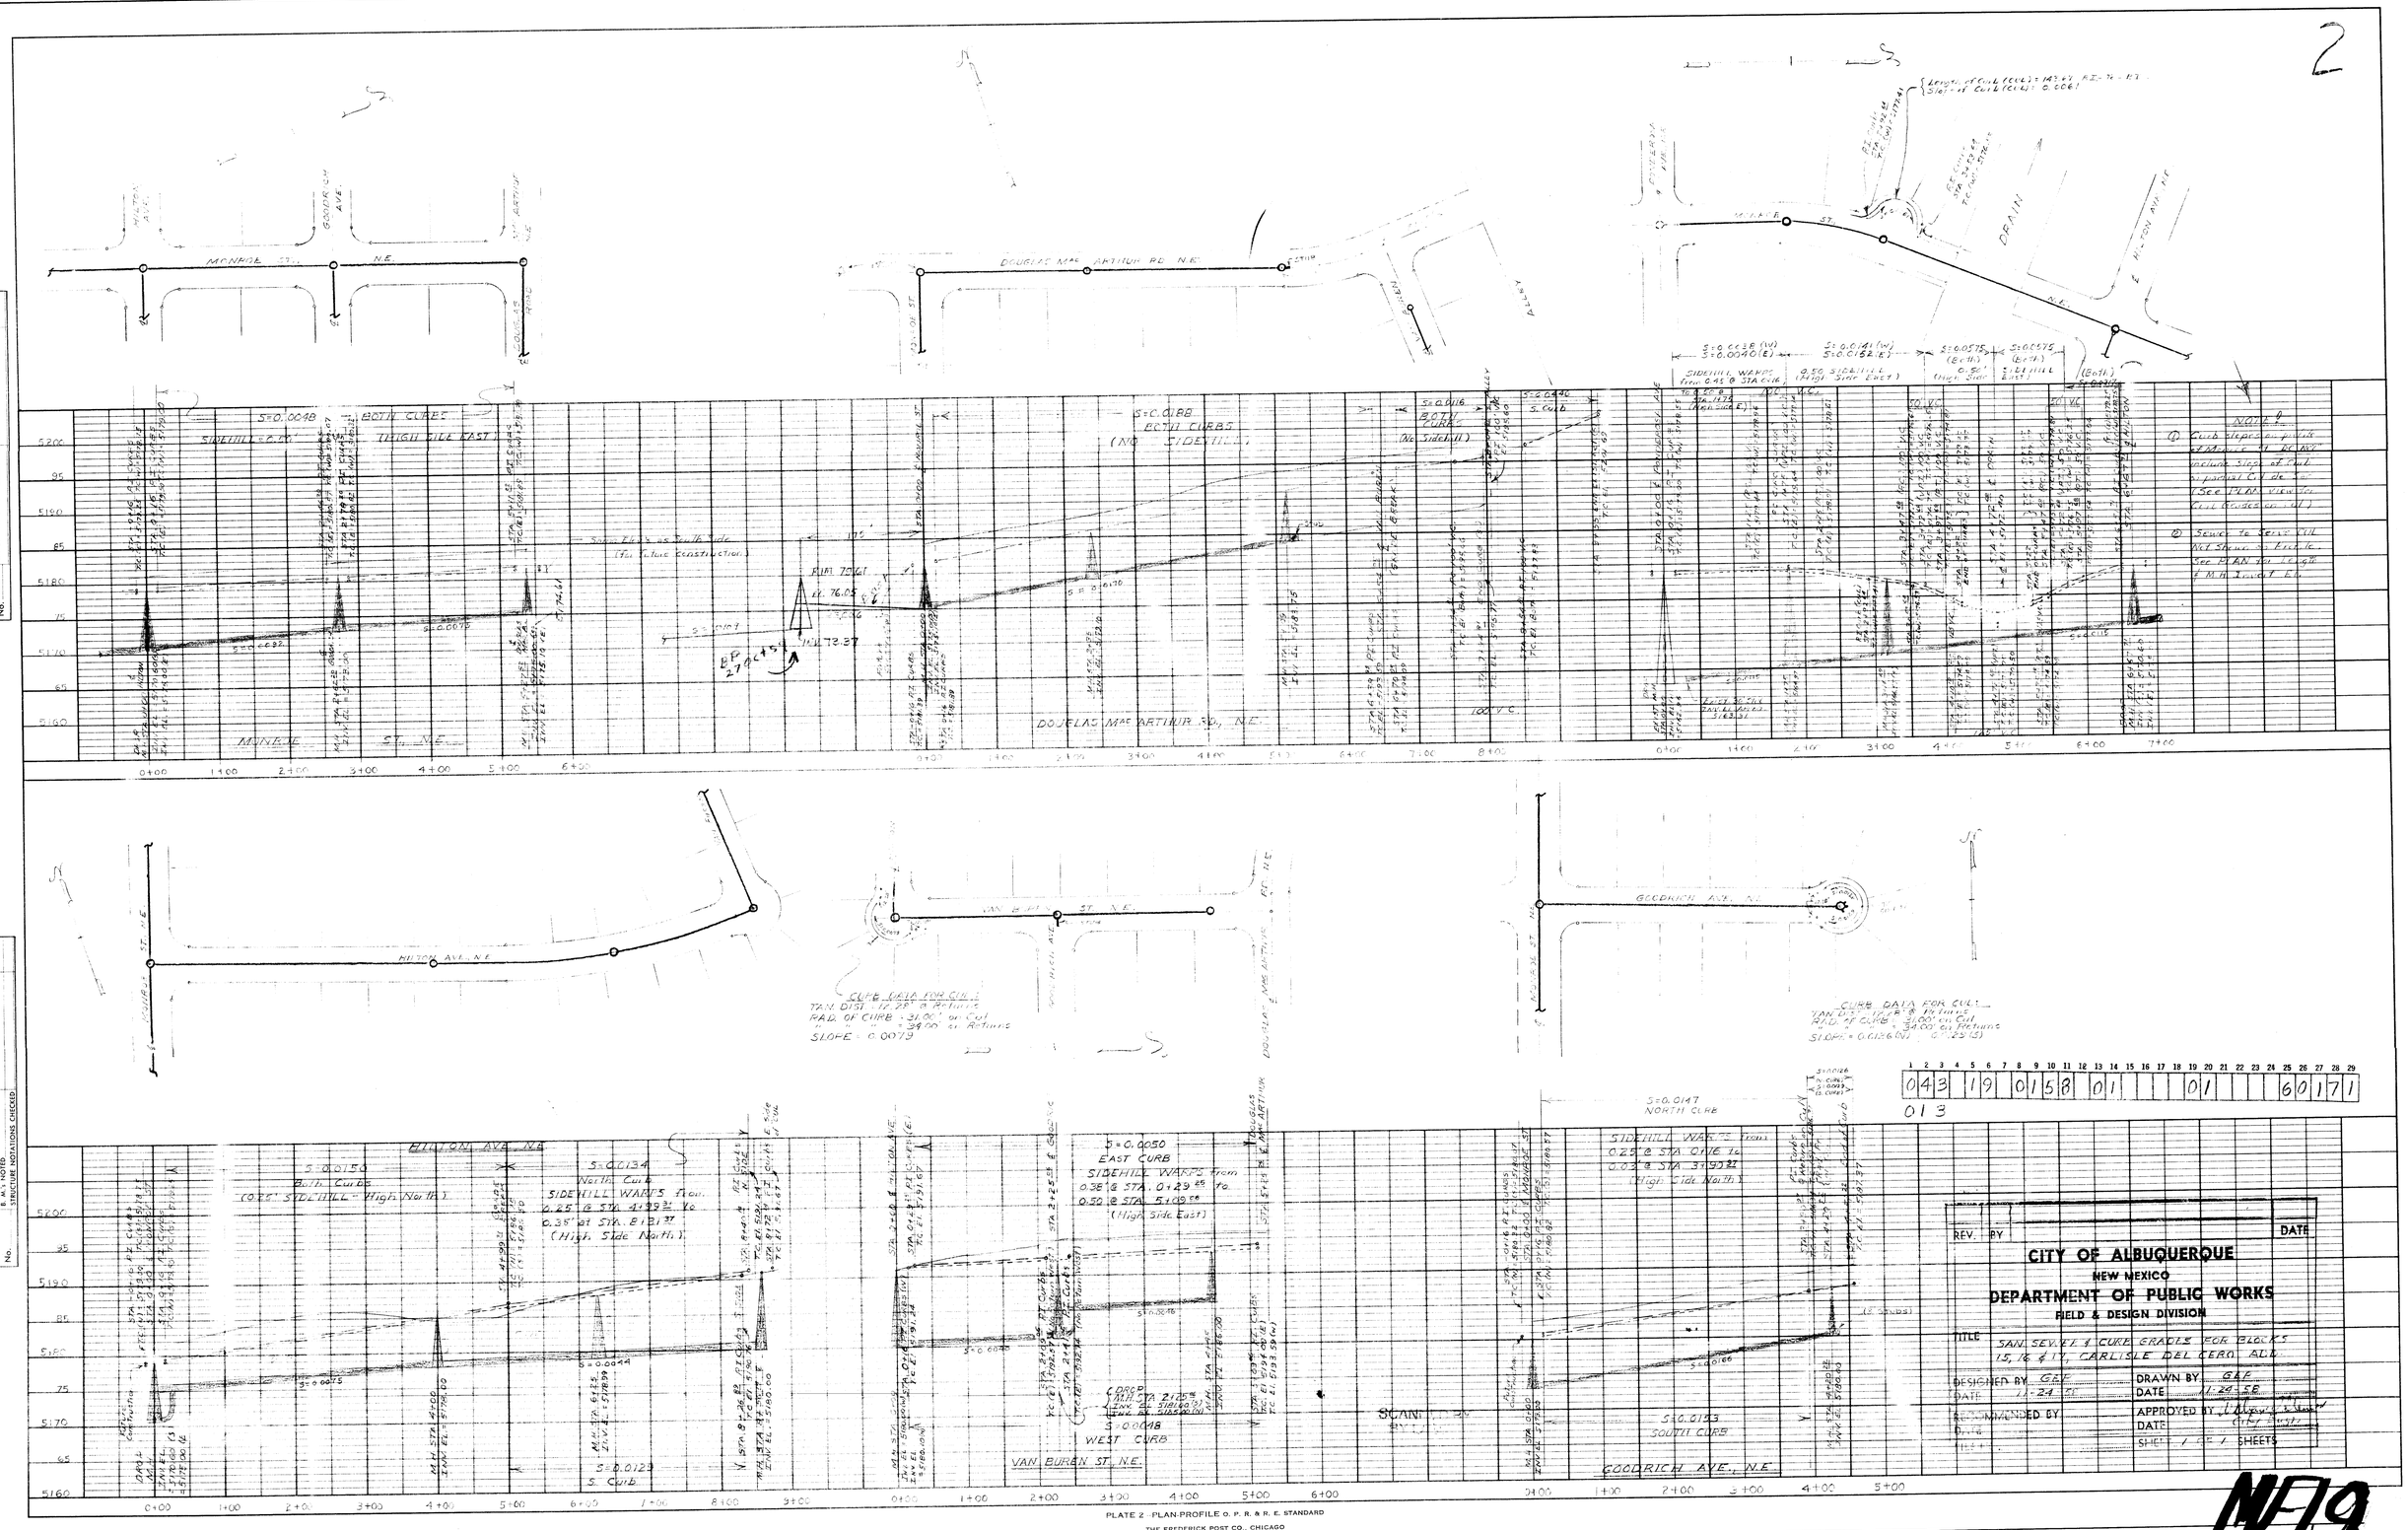


PLATE 2 - PLAN-PROFILE O. P. R. & R. E. STANDARD

THE FREDERICK POST CO., CHICAGO

| PLAN | SURVEYED | BY | DATE |
|---|---|---|---|
| | PLOTTED | | |
| NOTE BOOK | CROSS CHECKED | | |
| | ALIGNMENT CHECKED | | |
| No. | RT. OF WAY CHECKED | | |

| PROFILE | SURVEYED | BY | DATE |
|---|---|---|---|
| | PLOTTED | | |
| NOTE BOOK | CROSS CHECKED | | |
| | GRADES CHECKED | | |
| No. | STRUCTURE NOTATIONS CHECKED | | |

| 1 | 2 | 3 | 4 | 5 | 6 | 7 | 8 | 9 | 10 | 11 | 12 | 13 | 14 | 15 | 16 | 17 | 18 | 19 | 20 | 21 | 22 | 23 | 24 | 25 | 26 | 27 | 28 | 29 |
|---|---|---|---|---|---|---|---|---|---|---|---|---|---|---|---|---|---|---|---|---|---|---|---|---|---|---|---|---|
| 0 | 4 | 3 | | 1 | 9 | | 0 | 1 | 5 | 8 | | 0 | 1 | | | | | 0 | 1 | | | | | 6 | 0 | 1 | 7 | 1 |

013

| REV. | BY | DATE |
|---|---|---|
| | | |

**CITY OF ALBUQUERQUE**
**NEW MEXICO**
**DEPARTMENT OF PUBLIC WORKS**
**FIELD & DESIGN DIVISION**

TITLE: SAN. SEWER & CURB GRADES FOR BLOCKS 15, 16 & 17, CARLISLE DEL CERRO ADD.

| | | | |
|---|---|---|---|
| DESIGNED BY | GEF | DRAWN BY | GAF |
| DATE | 11-24-58 | DATE | 11-24-58 |
| RECOMMENDED BY | | APPROVED BY | J. Alquist Stone |
| DATE | | DATE | (Chief Engr.) |
| | | SHEET 1 OF 1 SHEETS | |

N-19