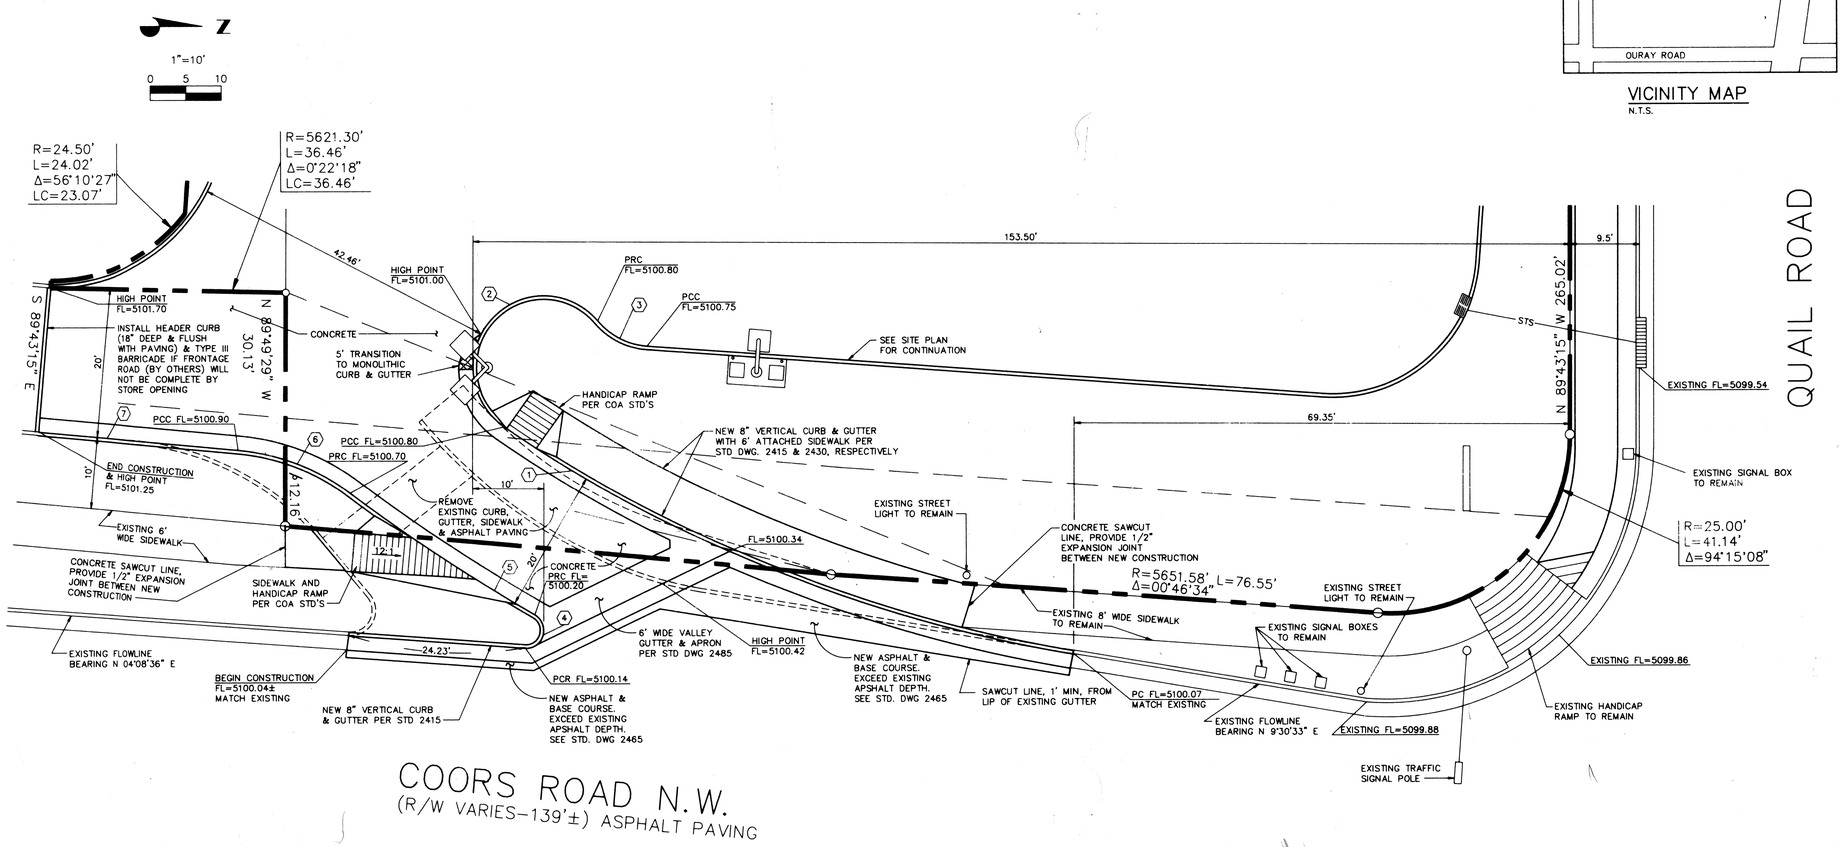

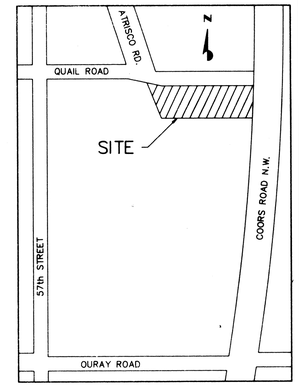

VICINITY MAP
N.T.S.

NOTES

1. ALL WORK DETAILED ON THESE PLANS TO BE PERFORMED UNDER CONTRACT SHALL, EXCEPT AS OTHERWISE STATED OR PROVIDED FOR HEREON, BE CONSTRUCTED IN ACCORDANCE WITH THE CITY OF ALBUQUERQUE STANDARD SPECIFICATIONS – PUBLIC WORKS CONSTRUCTION – 1986.
2. TWO (2) WORKING DAYS PRIOR TO ANY EXCAVATION, CONTRACTOR MUST CONTACT NEW MEXICO ONE CALL SYSTEM, 260-1990, FOR LOCATION OF EXISTING UTILITIES.
3. PRIOR TO CONSTRUCTION, THE CONTRACTOR SHALL EXCAVATE AND VERIFY THE HORIZONTAL AND VERTICAL LOCATIONS OF ALL OBSTRUCTIONS. SHOULD A CONFLICT EXIST, THE CONTRACTOR SHALL NOTIFY THE ENGINEER OR SURVEYOR SO THAT THE CONFLICT CAN BE RESOLVED WITH MINIMUM AMOUNT OF DELAY.
4. ALL UTILITIES AND UTILITY SERVICE LINES SHALL BE INSTALLED PRIOR TO PAVING.
5. BACKFILL COMPACTION SHALL BE ACCORDING TO SPECIFIED STREET USE.
6. TACK COAT REQUIREMENTS SHALL BE DETERMINED BY THE CITY ENGINEER.
7. SIDEWALK AND WHEELCHAIR RAMPS WITHIN THE CURB RETURNS SHALL BE CONSTRUCTED WHEREVER A NEW CURB RETURN IS CONSTRUTED.
8. IF CURB IS DEPRESSED FOR A DRIVEPAD OR A HANDICAP RAMP, THE DRIVEPAD OR RAMP SHALL BE CONSTRUCTED PRIOR TO ACCEPTANCE OF THE CURB AND GUTTER.
9. CONTRACTOR TO OBTAIN AND PAY FOR ALL NECESSARY PERMITS TO PERFORM THE WORK.
10. CONTRACTOR TO HAVE ONE (1) SET OF APPROVED PLANS ON THE JOB SITE AT ALL TIMES.
11. THREE (3) WORKING DAYS PRIOR TO BEGINNING CONSTRUCTION THE CONTRACTOR SHALL SUBMIT TO THE CONSTRUCTION CO-ORDINATION DIVISION A DETAILED CONSTRUCTION SCHEDULE. TWO (2) WORKING DAYS PRIOR TO CONSTRUCTION THE CONTRACTOR SHALL OBTAIN A BARRICADING PERMIT FROM THE CONSTRUCTION CO-ORDINATION DIVISION. CONTRACTOR SHALL NOTIFY BARRICADE ENGINEER (768-2551) PRIOR TO OCCUPYING AN INTERSECTION. SEE SECTION 19 OF THE SPECIFICATIONS.
ALL STREET STRIPING ALTERED OR DESTROYED SHALL BE REPLACED IN KIND BY CONTRACTOR TO LOCATION AND IN KIND AS EXISTING OR AS INDICATED BY THIS PLAN SET.

CURVE TABLE

NUMBER	CENTRAL ANGLE	FLOWLINE RADIUS	LENGTH	LONG CHORD BEARING	LONG CHORD LENGTH
1	24°45'49"	200.00'	86.44'	S 21°53'28" W	85.77
2	195°17'11"	10.00'	34.08'	N 48°05'02" W	19.82'
3	44°45'16"	10.00'	7.81'	N 27°10'55" E	7.61'
4	154°37'59"	2.50'	6.75'	N 73°10'24" W	4.88'
5	7°45'10"	220.00'	29.77'	S 33°40'53" W	29.75'
6	31°54'06"	30.00'	16.70'	S 21°18'33" W	16.49'
7	0°18'03"	5641.58'	29.63'	S 5°30'31" W	29.63'

AS BUILT INFORMATION

CONTRACTOR		
WORK STAKED BY		DATE
INSPECTIONS ACCEPTANCE BY		DATE
FIELD INSPECTION BY		DATE
DRAWINGS CORRECTED BY		DATE

MICRO-FILM INFORMATION

RECORDED BY	DATE
NO.	

BENCH MARKS

CITY OF ALBUQUERQUE, BM. NO. 9-H11 A 1 3/4" ALUM. DISC STAMPED "ASC BM. 9-11" EPOXED TO A CONCRETE BASE OF THE FIRST GALV. STEEL POWER POLE EAST COORS ROAD 0.1 MILE NORTH OF OURAY ROAD NW ON THE WEST SIDE OF THE POLE ELEV. = 5101.388 FEET.

SURVEY INFORMATION

FIELD NOTES

NO.	BY	DATE
1.	SOUTHWEST SURVEY CO. INC.	8/21/91

ENGINEER'S SEAL

NO.	DATE	REMARKS	BY

REVISIONS

DESIGN

DESIGNED BY	LLP	DATE 6/26/92
DRAWN BY	CJH	DATE 6/26/92
CHECKED BY	LLP	DATE 6/26/92

26 4505.910193

CITY OF ALBUQUERQUE
MUNICIPAL DEVELOPEMENT DEPARTMENT
ENGINEERING DIVISION

TITLE
COORS ROAD CURB CUT

APPROVALS	ENGINEER	DATE	APPROVALS	ENGINEER	DATE
~~City Engineer~~			Liquid Waste	R.W. Kane	7-29-92
A.C.E.–Design	Roger A. Ahrens	8/12/92	Traffic	[illegible]	8-03-92
~~A.C.E.~~–Hydrology	[illegible]	8/5/92	Water	R.W. Kane	7-29-92

DRAWING NO. 4505.91 | MAP NO. // // | SHEET 1 OF 1 (SP-3.4)