


SUNRISE TERRACE
UNIT 1
CITY OF ALBUQUERQUE, NEW MEXICO

OFF-SITE DETENTION POND AND STORMDRAIN

INDEX TO DRAWINGS

SHEET No.	DESCRIPTION
1	COVER SHEET
2	LOCATION PLAT
3	STORMDRAIN PLAN & PROFILE
4	OFF-SITE DETENTION POND
5	TERMINAL STILLING BASIN DETAILS

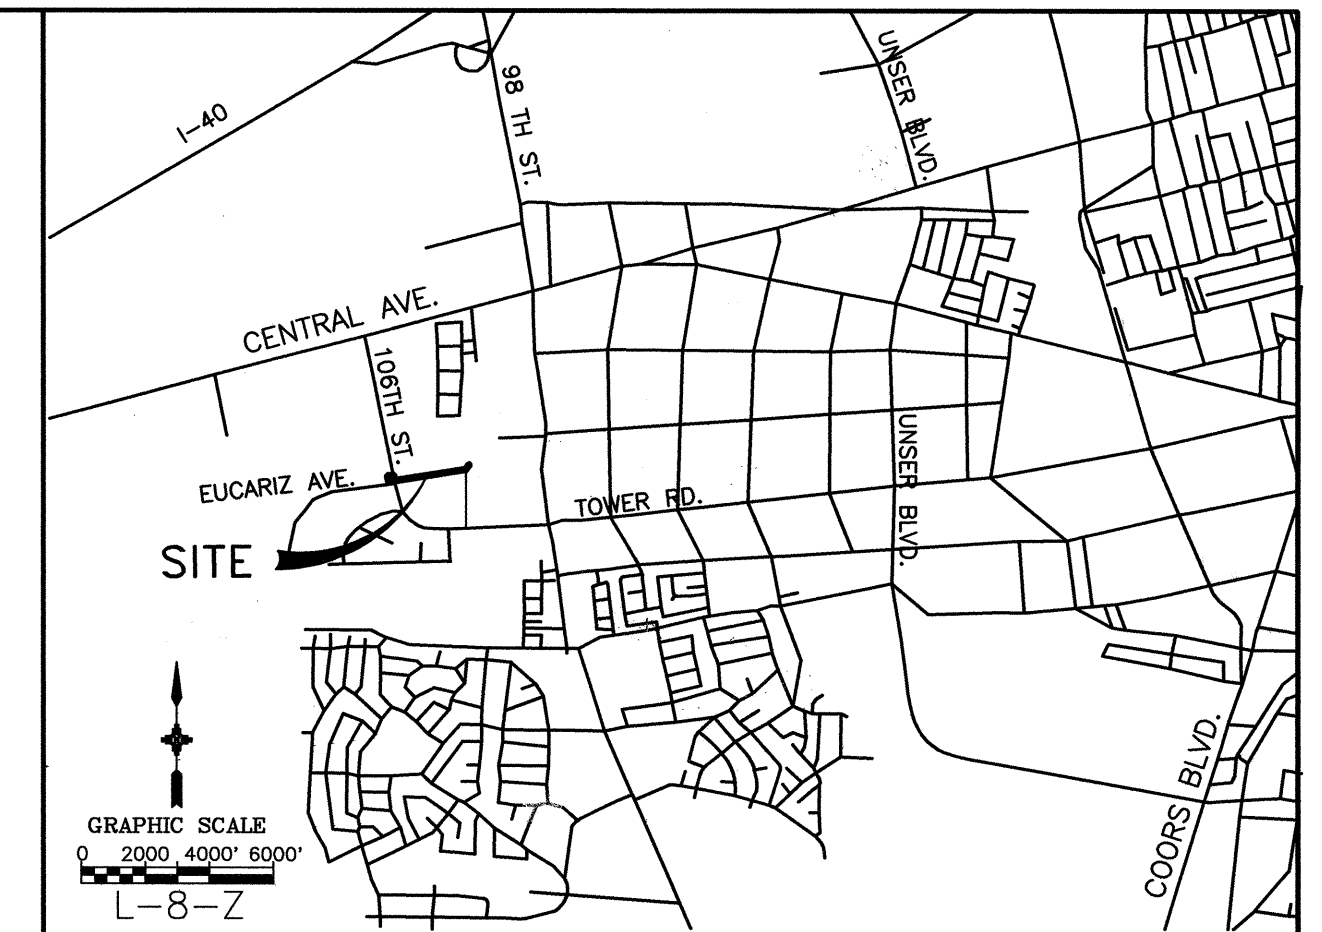

VICINITY MAP

GENERAL NOTES

- ALL WORK DETAILED ON THESE PLANS TO BE PERFORMED UNDER CONTRACT SHALL EXCEPT AS OTHERWISE STATED OR PROVIDED FROM HEREON, BE CONSTRUCTED IN ACCORDANCE WITH THE CITY OF ALBUQUERQUE STANDARD SPECIFICATIONS FOR PUBLIC WORKS CONSTRUCTION, 1986 EDITION AS AMENDED WITH UPDATE NO. 5.
- CONTRACTOR SHALL NOTIFY THE PROJECT ENGINEER NOT LESS THAN SEVEN (7) DAYS PRIOR TO STARTING WORK IN ORDER THAT THE ENGINEER MAY TAKE NECESSARY MEASURES TO INSURE THE PRESERVATION OF SURVEY MONUMENTS. CONTRACTOR SHALL NOT DISTURB PERMANENT SURVEY MONUMENTS WITHOUT THE CONSENT OF THE ENGINEER, AND SHALL BEAR THE EXPENSE OF REPLACING ANY THAT MAY BE DISTURBED WITHOUT PERMISSION. REPLACEMENT SHALL BE DONE ONLY BY THE CITY SURVEY SECTION. WHEN A CHANGE IS MADE IN ANY ROADWAY IN WHICH A PERMANENT SURVEY MONUMENT IS LOCATED, CONTRACTOR SHALL, AT HIS OWN EXPENSE, ADJUST THE MONUMENT COVER TO THE NEW GRADE UNLESS OTHERWISE SPECIFIED. REFER TO SECTION 4.4 OF GENERAL CONDITIONS OF THE CITY OF ALBUQUERQUE STANDARD SPECIFICATIONS FOR PUBLIC WORKS CONSTRUCTION.
- THREE (3) WORKING DAYS PRIOR TO BEGINNING CONSTRUCTION, THE CONTRACTOR SHALL SUBMIT TO THE CONSTRUCTION COORDINATION DIVISION A DETAILED CONSTRUCTION SCHEDULE. TWO (2) WORKING DAYS PRIOR TO CONSTRUCTION, THE CONTRACTOR SHALL OBTAIN A BARRICADING PERMIT FROM THE CONSTRUCTION COORDINATION DIVISION. CONTRACTOR SHALL NOTIFY BARRICADE ENGINEER (788-2551) PRIOR TO OCCUPYING AN INTERSECTION. SEE SECTION 19 OF THE SPECIFICATIONS.
- TWO (2) WORKING DAYS PRIOR TO ANY EXCAVATION, CONTRACTOR MUST CONTACT LINE LOCATING SERVICE, (260-1990) FOR LOCATION OF EXISTING UTILITIES.
- PRIOR TO CONSTRUCTION, THE CONTRACTOR SHALL EXCAVATE AND VERIFY THE HORIZONTAL AND VERTICAL LOCATIONS OF ALL OBSTRUCTIONS AND EXISTING PAVEMENT. SHOULD A CONFLICT EXIST, THE CONTRACTOR SHALL NOTIFY THE ENGINEER OR SURVEYOR SO THAT THE CONFLICT CAN BE RESOLVED WITH MINIMUM AMOUNT OF DELAY.
- THE CONTRACTOR SHALL CONTACT WATER SYSTEMS DIVISION (857-8200) THREE (3) WORKING DAYS PRIOR TO NEEDING SHUT-OFF OR TURN-ON OF VALVES. ONLY CITY WATER SYSTEMS PERSONNEL ARE AUTHORIZED TO OPERATE VALVES.
- ALL AREAS DISTURBED BY WORK UNDER THIS CONTRACT AND NOT COVERED BY PAVEMENT OR OTHER NEW CONSTRUCTION, SHALL BE RE-VEGETATED IN ACCORDANCE WITH SECTION 1012 OF THE STANDARD SPECIFICATIONS (WEST-SIDE SEED MIX).
- ALL STORM DRAINAGE FACILITIES SHALL BE COMPLETED PRIOR TO FINAL ACCEPTANCE.

UTILITY COMPANY CONTACTS

CITY OF ALBUQUERQUE
(Water & Sanitary Sewer)
Bill Otto
PMD/Utility Development
P.O. Box 1293
Albuquerque, NM 87103
(505) 768-2718

PNM
Jim Vann
4201 Edith Blvd., NE
Albuquerque, New Mexico 87107
(505) 848-3426

GAS CO.
Debbie O'Callaghan
4625 Edith Blvd., NE
Albuquerque, New Mexico 87107
(505) 761-7705

US WEST COMMUNICATIONS
Norma Carrillo
201 Third Street
Albuquerque, New Mexico 87103
(505) 245-8706

AT&T
Ishmael Pantoja
111 Third St., NW
Albuquerque, New Mexico 87103
(505) 842-2806

JONES INTERCABLE
Karen Shore
4611 Montbel Pl., NE
Albuquerque, NM 87125-7138
(505) 761-6220

ABBREVIATIONS:

AC - ASBESTOS CEMENT	DD - DEFLECT DOWN	FO - FIBER OPTIC CABLE	PRC - POINT OF REVERSE CURVATURE	SAS - SANITARY SEWER
ARV - AIR/VACUUM RELEASE VALVE	DIP - DUCTILE IRON PIPE	G - GAS	PRV - PRESSURE RELIEF VALVE	SD - STORM DRAIN
B - BASELINE	DU - DEFLECT UP	HP - HIGH PRESSURE	PT - POINT OF TANGENCY	TC - TOP OF CURB
BCT - BEGIN CROWN TRANSITION	E - EXISTING	I - INSTALL	PUE - PUBLIC UTILITY EASEMENT	T - TELEPHONE
C - CONSTRUCT	ECT - END CROWN TRANSITION	LP - LIGHT POLE	R/REL - REMOVE & RELOCATE	TL - TRAFFIC LIGHT
CAV - COMBINATION AIR VALVE	ELEV - ELEVATION	MH - MANHOLE	R/RPLC - REMOVE & REPLACE	TP - TOP OF PIPE
CCP - CONCRETE CYLINDER PIPE	F-F - FACE TO FACE	NMUI - NEW MEXICO UTILITIES, INC.	PVC - POLY VINYL CHLORIDE	UE - UNDERGROUND ELECTRIC
CI - CAST IRON	F/F - FEET/FOOT	PC - POINT OF CURVATURE	R - REMOVE	VCP - VITRIFIED CLAY PIPE
CL - CENTERLINE	FH - FIRE HYDRANT	PCC - POINT OF COMPOUND CURVATURE	REL - RELOCATE	VER - VERIFY LOCATION
COA - CITY OF ALBUQUERQUE	FL - FLOW LINE	POC - POINT ON CURVE	ROW - RIGHT-OF-WAY	W OR WL - WATERLINE
		PP - POWER POLE		X - CROSSING

WARNING


THE ENGINEER HAS UNDERTAKEN LIMITED FIELD VERIFICATION OF THE LOCATION, DEPTH, SIZE, OR TYPE OF EXISTING UNDERGROUND UTILITY LINES, MAKES NO REPRESENTATION PERTAINING THERETO AND ASSUMES NO RESPONSIBILITY OR LIABILITY THEREFORE. THE CONTRACTOR SHALL INFORM ITSELF OF THE LOCATION OF ANY UTILITY LINE IN OR NEAR THE AREA OF THE WORK IN ADVANCE OF AND DURING EXCAVATION WORK. THE CONTRACTOR IS FULLY RESPONSIBLE FOR ANY AND ALL DAMAGE CAUSED BY ITS FAILURE TO LOCATE, IDENTIFY, AND PRESERVE ANY AND ALL EXISTING UTILITIES. THE CONTRACTOR SHALL COMPLY WITH STATE STATUTES, MUNICIPAL AND LOCAL ORDINANCES, RULES AND REGULATIONS PERTAINING TO THE LOCATION OF THESE LINES AND FACILITIES IN PLANNING AND CONDUCTING EXCAVATION, WHETHER BY CALLING OR NOTIFYING THE UTILITIES, COMPLYING WITH "BLUE STAKES" PROCEDURES, OR OTHERWISE.

WARNING

THESE DRAWINGS DO NOT INCLUDE NECESSARY COMPONENTS FOR CONSTRUCTION SAFETY WHICH SHALL REMAIN THE RESPONSIBILITY OF THE CONTRACTOR.

WARNING

THIS DOCUMENT, AND THE IDEAS AND DESIGNS INCORPORATED HEREIN, ARE INTENDED FOR USE ON THIS PROJECT AND IS NOT TO BE USED, IN WHOLE OR IN PART, FOR ANY OTHER PROJECT WITHOUT THE WRITTEN AUTHORIZATION OF EASTERLING & ASSOCIATES, INC. IN THE EVENT OF UNAUTHORIZED USE, THE USER ASSUMES ALL RESPONSIBILITY AND LIABILITY WHICH RESULTS.

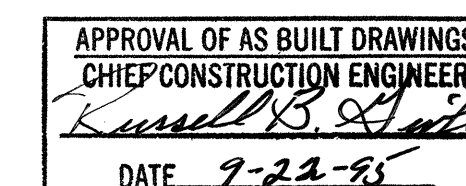

1 2 3 4 5 6 7 8 9 10 11 12 13 14 15
26-5124.91 01/95

REV.	SHEETS	CITY ENGINEER	DATE	USER DEPARTMENT	DATE	USER DEPARTMENT	DATE
APPROVAL OF REVISIONS							
				EASTERLING & ASSOCIATES, INC. CONSULTING ENGINEERS 10131 Coors Rd., NW, Suite H-718 ALBUQUERQUE, NEW MEXICO 87104 (505) 898-8021 FAX (505) 898-8501			
APPROVED FOR CONSTRUCTION				CITY ENGINEER DATE			
PROJECT NUMBER				5124.91			
SHEET				1 OF 5			



N
NTS

LOCATION MAP
ZONE ATLAS MAP NO. L-6-Z & L-9-Z

SUBDIVISION DATA

1. CASE NO.: AS 94-444 8-Z & L-9-Z
2. GROSS SUBDIVISION ACREAGE: 27.6597 ACRES
3. TOTAL NUMBER OF LOTS EXISTING: 110 LOTS
4. TOTAL NUMBER OF LOTS CREATED: 134
5. LOCATION OF LOTS: NORTH 1/4 SECTION 10, T10N, R10E
6. TALKS LOG NO.: SP 9409-1316-020452
7. MILES OF FULL-WIDTH STREETS CREATED: 0.3883 MILES
8. VACATION NUMBER: V-94-117
9. ZONING: R-D & R-1
- 10.

PUBLIC UTILITY EASEMENTS

PUBLIC UTILITY EASEMENTS shown on this plat are granted for the common and joint use of:

1. The Public Service Company of New Mexico for the installation, maintenance, and service of overhead and underground electrical lines, transformers, poles and any other equipment, fixtures, structures and related facilities reasonably necessary to provide electrical service.
2. Jones Interable for the installation, maintenance, and service of such lines, cable, and other related equipment and facilities reasonably necessary to provide Cable TV service.
3. U.S. West for the installation, maintenance, and service of all buried and aerial communication lines and other related equipment and facilities reasonably necessary to provide telephone and long distance communication services, including but not limited to above ground pedestals and closures.
4. The Gas Company of New Mexico for installation, maintenance, and service of gas lines and other equipment and facilities reasonably necessary to provide natural gas.

Included is the right to build, rebuild, construct, reconstruct, locate, relocate, change, remove, modify, renew, operate, and maintain facilities for the purposes described above, including but not limited to the installation, maintenance, and service of overhead and underground electrical lines, transformers, poles and any other equipment, fixtures, structures and related facilities reasonably necessary to provide electrical service, and the right to install, maintain, and service of such lines, cable, and other related equipment and facilities reasonably necessary to provide Cable TV service, and the right to install, maintain, and service of all buried and aerial communication lines and other related equipment and facilities reasonably necessary to provide telephone and long distance communication services, including but not limited to above ground pedestals and closures.

P.N.M. & GCNM DISCLAIMER

In approving this plat, PNM/GAS CO. OF NM do not waive or release any easement or easement rights which may have been granted by prior plat, replat, or other document which are not shown on this plat.

PNM & GCNM EASEMENT RELEASE APPROVAL

PUBLIC SERVICE COMPANY OF NEW MEXICO (PNM) AND/OR GAS COMPANY OF NEW MEXICO (GCNM), HEREBY RELEASE, WAIVE, QUITCLAIM AND DISCHARGE ITS RIGHT, TITLE AND INTEREST IN THE EASEMENT (GRANTED BY PRIOR PLAT, REPLAT OR DOCUMENT) SHOWN TO BE VACATED ON THIS PLAT.

PUBLIC SERVICE COMPANY OF NEW MEXICO

BY: _____

GAS COMPANY OF NEW MEXICO

BY: _____

(SEE SHEET 4 OF 5)

ACKNOWLEDGEMENT

STATE OF _____
COUNTY OF _____

THIS INSTRUMENT WAS ACKNOWLEDGED BEFORE ME
ON _____ DAY OF _____

19 _____, BY _____
OF THE PUBLIC SERVICE COMPANY OF NEW MEXICO, AND/OR GAS COMPANY OF NEW MEXICO, BOTH BEING NEW MEXICO CORPORATIONS, ON BEHALF OF SAID CORPORATIONS.

MY COMMISSION EXPIRES: _____ NOTARY PUBLIC

Plat & Survey By:
ALBUQUERQUE SURVEYING CO. INC., 2119 Menaul Blvd. N.E., Albuquerque, New Mexico 87107 Ph. (505) 884-2036

CITY OF ALBUQUERQUE WATER AND SANITARY SEWER SERVICE TO PHASE A1, TRACTS A & B, SUNRISE TERRACE - UNIT ONE MUST BE OBTAINED AND COORDINATED WITH THE PUBLIC WORKS DEPARTMENT, CITY OF ALBUQUERQUE.

NOTES:

1. BEARINGS SHOWN ARE NEW MEXICO STATE PLANE GRID BEARINGS (CENTRAL ZONE). BEARINGS AND DISTANCES IN PARENTHESES ARE RECORD DATA.
2. DISTANCES ARE GROUND DISTANCES.
3. UNLESS OTHERWISE INDICATED, ALL BOUNDARY CORNERS SHOWN THUS ARE MARKED WITH A P.K. NAIL W/SHINER, SCRIBED "X" IN CONCRETE OR AN IRON STAKE SURMOUNTED WITH A CAP STAMPED "P.S. 10464".
4. THE DATA SHOWN HEREON IS FROM AN ACTUAL FIELD SURVEY.
5. THE PURPOSE OF THIS PLAT IS TO SHOW THE VACATION OF AN EXISTING EASEMENT (GRANTED BY PRIOR PLAT, REPLAT OR DOCUMENT) SHOWN TO BE VACATED AND RESUBDIVISION INTO NEW BLOCKS, LOTS AND EASEMENTS.
6. ALL STREET CENTERLINE POINTS SHOWN THUS WILL BE MARKED #10464".
7. THERE IS A TEN (10) FOOT WIDE PRIVATE DRAINAGE EASEMENT CENTERED ON COMMON SIDE LOT LINES FOR ALL LOTS IN THIS SUBDIVISION (5' ON EACH SIDE).
8. THE BENCHMARK FOR THIS PLAT IS ACS CONTROL STATION "5-S-18", A 3 1/4" ALUMINUM CAP LOCATED AT THE NE QUADRANT AT THE INTERSECTION OF AN IRON STAKE SURMOUNTED WITH A CAP STAMPED "P.S. 10464". ELEVATION = 5301.89.
9. NO DIRECT DRIVEWAY ACCESS WILL BE ALLOWED FROM ANY LOT TO TOWER ROAD, S.W.

OWNER'S CERTIFICATE

THE SUBDIVISION SHOWN HEREON IS WITH THE FREE CONSENT AND IN ACCORDANCE WITH THE DESIRES OF THE UNDERSIGNED OWNER(S) AND/OR PROPRIETOR(S) THEREOF AND SAID OWNER(S) AND/OR PROPRIETOR(S) DO HEREBY DEDICATE ALL STREETS AND PUBLIC RIGHTS-OF-WAY SHOWN HEREON TO THE CITY OF ALBUQUERQUE IN FEE SIMPLE WITH WARRANTY OF TITLE AND EASEMENTS SHOWN HEREON. SAID OWNER(S) AND/OR PROPRIETOR(S) DO HEREBY CONSENT TO ALL OF THE FOREGOING AND DO HEREBY CERTIFY THAT THIS SUBDIVISION IS THEIR FREE ACT AND DEED.

FOR PHASE A1, TRACTS A & B, SUNRISE TERRACE - UNIT ONE

BY: CHARLES A. HAEGELINE, Managing Partner
S.T. Development Limited, Inc. DATE _____

ACKNOWLEDGEMENT

STATE OF _____
COUNTY OF _____

THIS INSTRUMENT WAS ACKNOWLEDGED BEFORE ME

ON _____ DAY OF _____

19 _____, BY CHARLES A. HAEGELINE, MANAGING PARTNER ON BEHALF OF SAID CORPORATION.


MY COMMISSION EXPIRES: _____ NOTARY PUBLIC





THIS IS TO CERTIFY THAT TAXES ARE CURRENT AND PAID ON UPC#:

PROPERTY OWNER OF RECORD: _____

BERNALILLO COUNTY TREASURER'S OFFICE: _____

PLAT AND VACATION
PHASE A1, TRACTS A & B
SUNRISE TERRACE - UNIT ONE
ALBUQUERQUE, BERNALILLO COUNTY, NEW MEXICO
NOVEMBER 1994

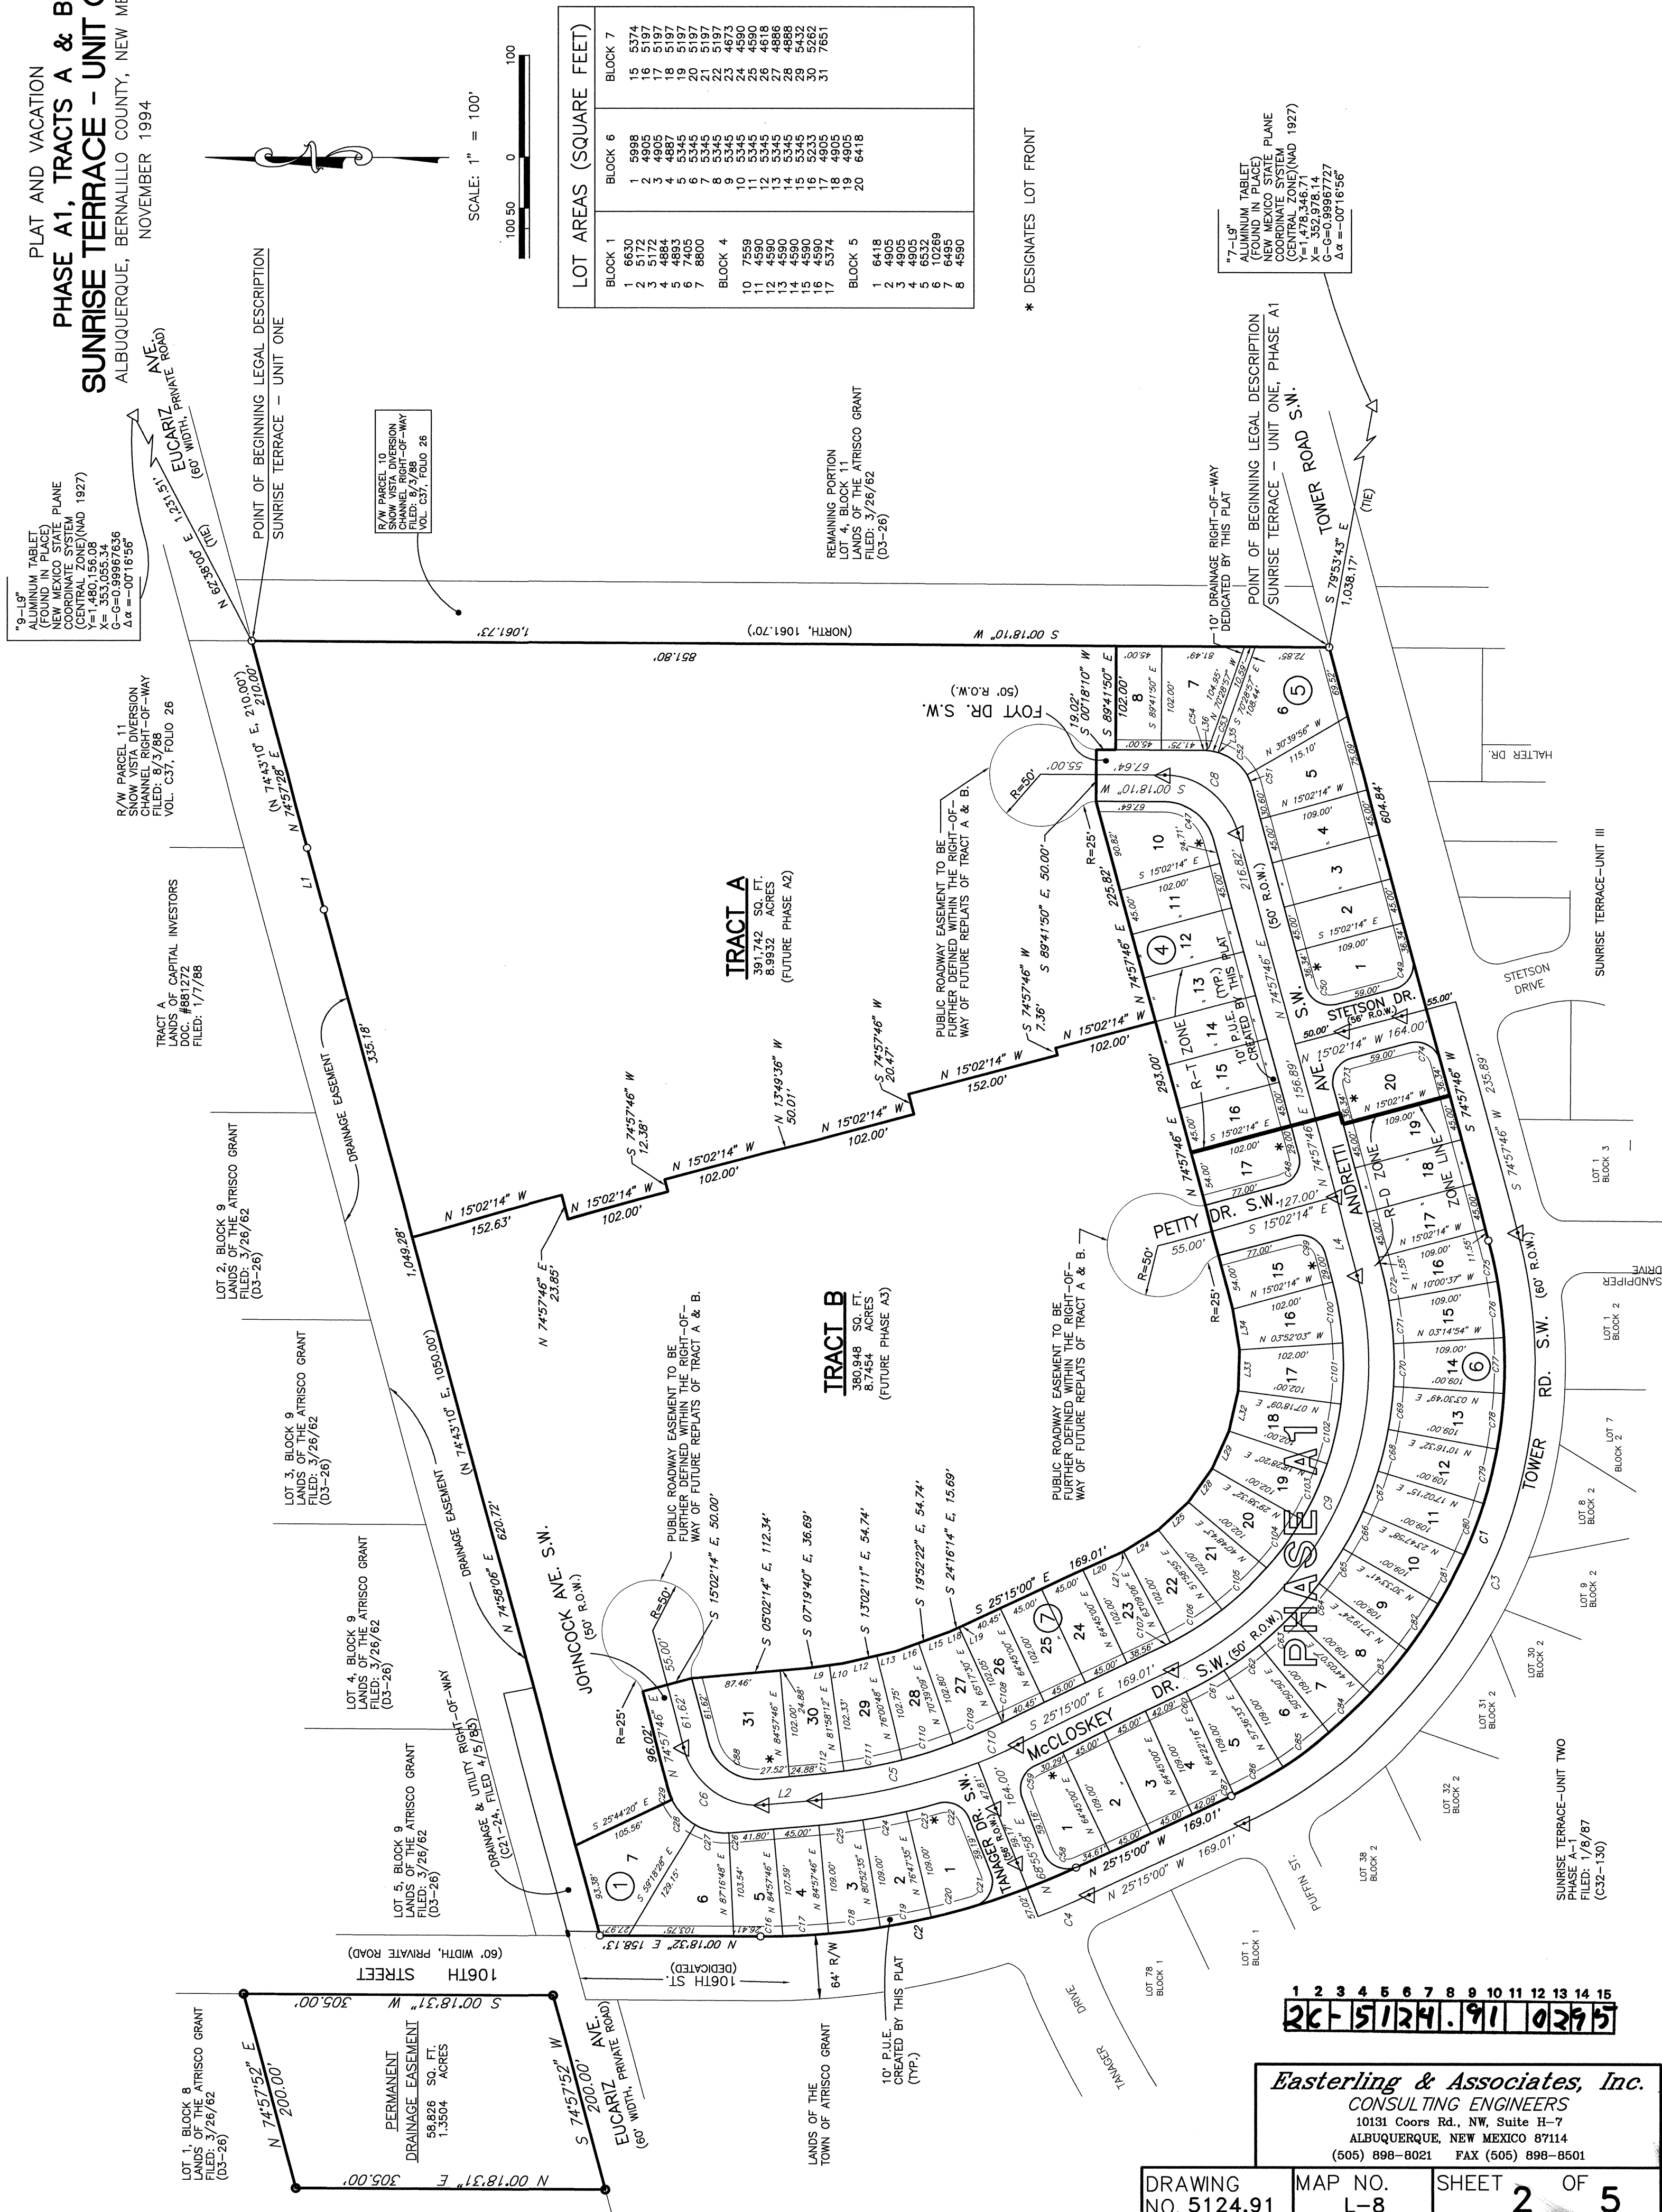

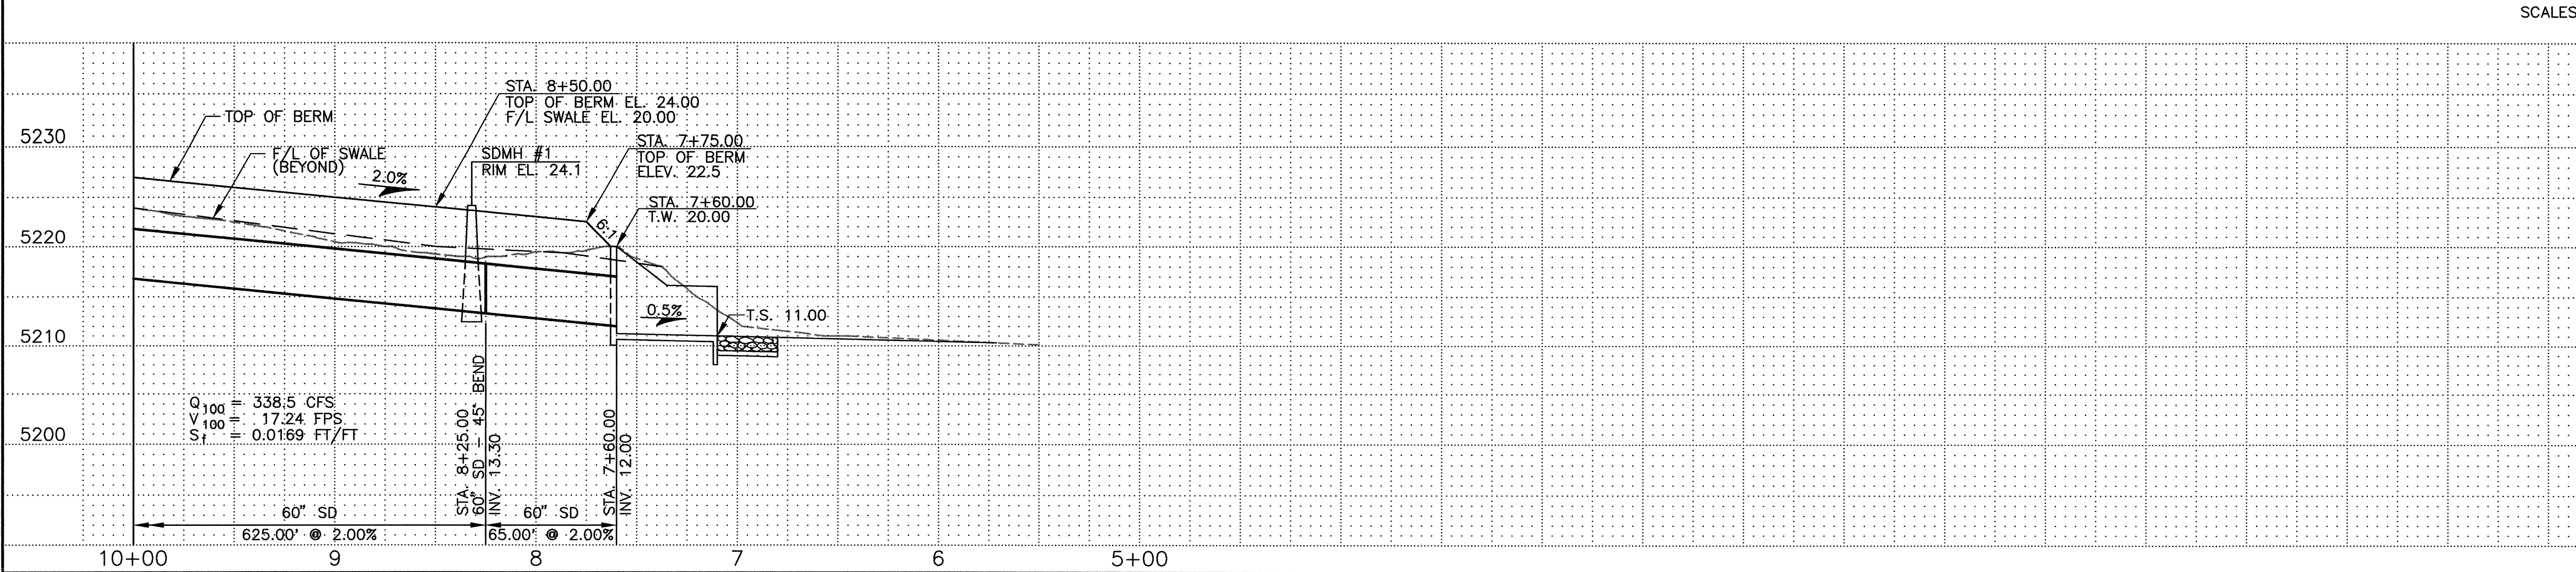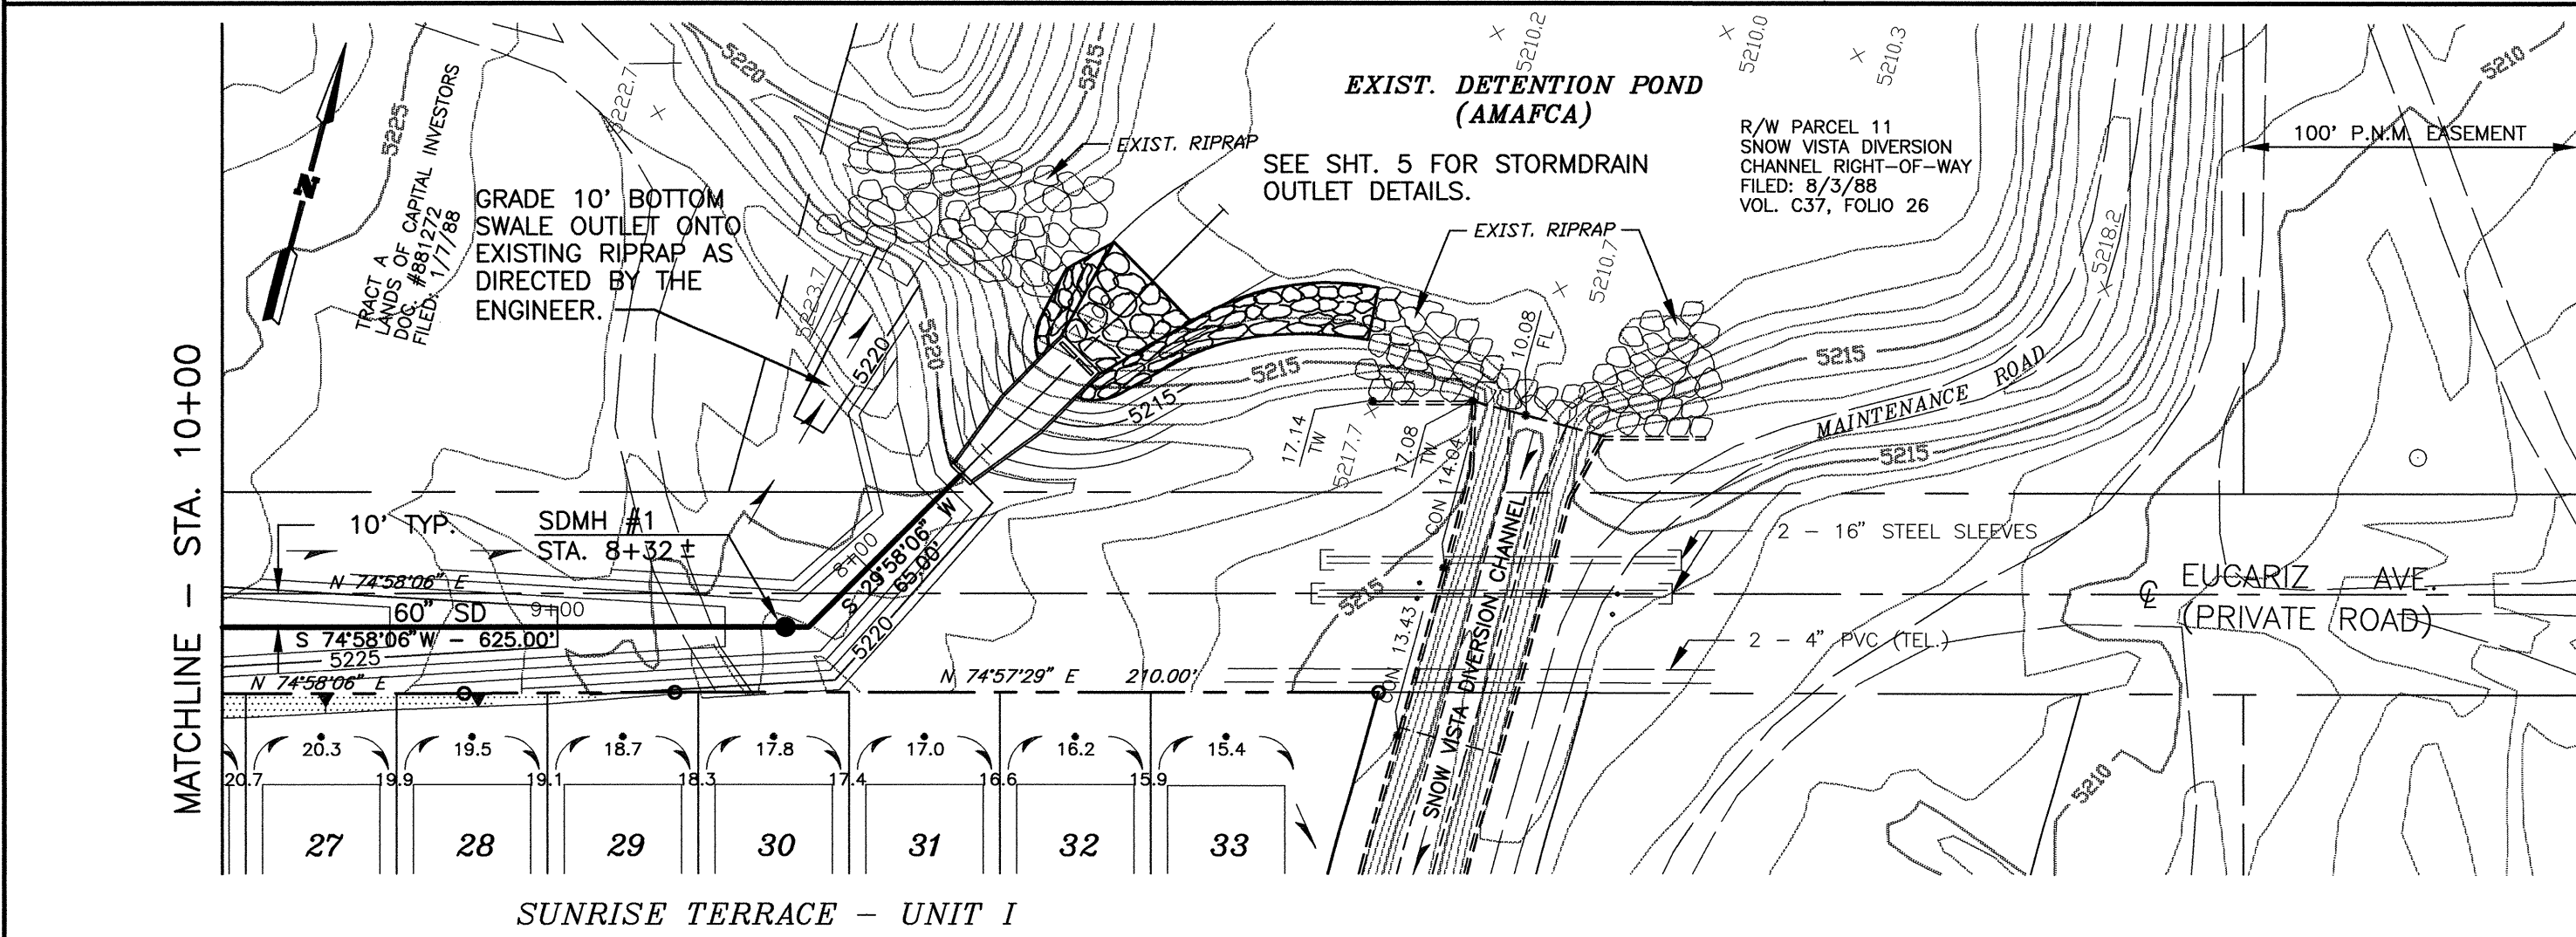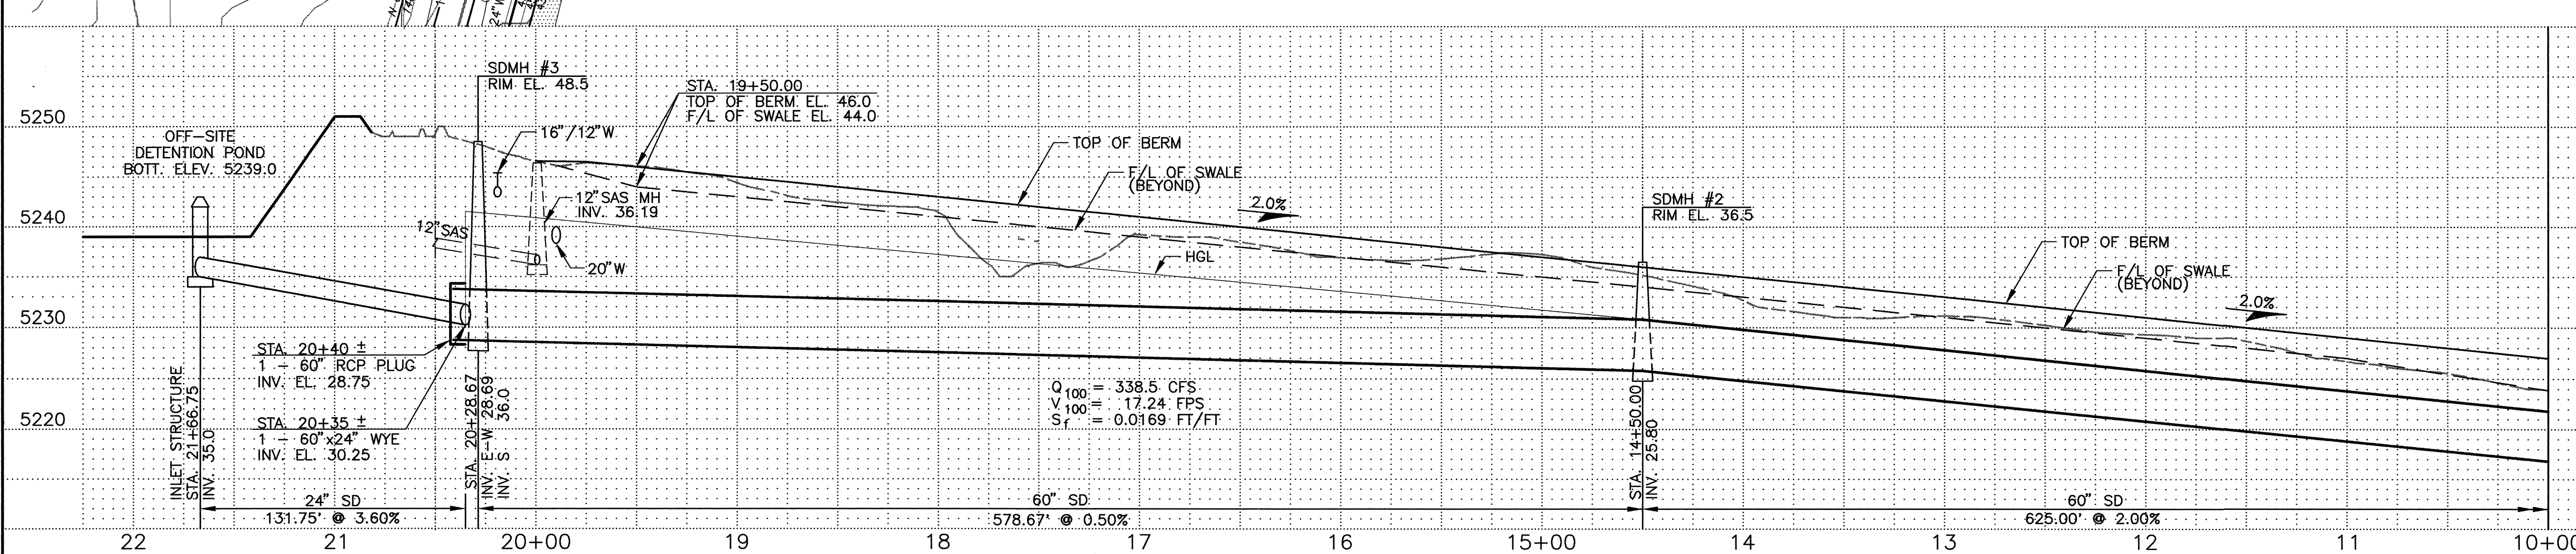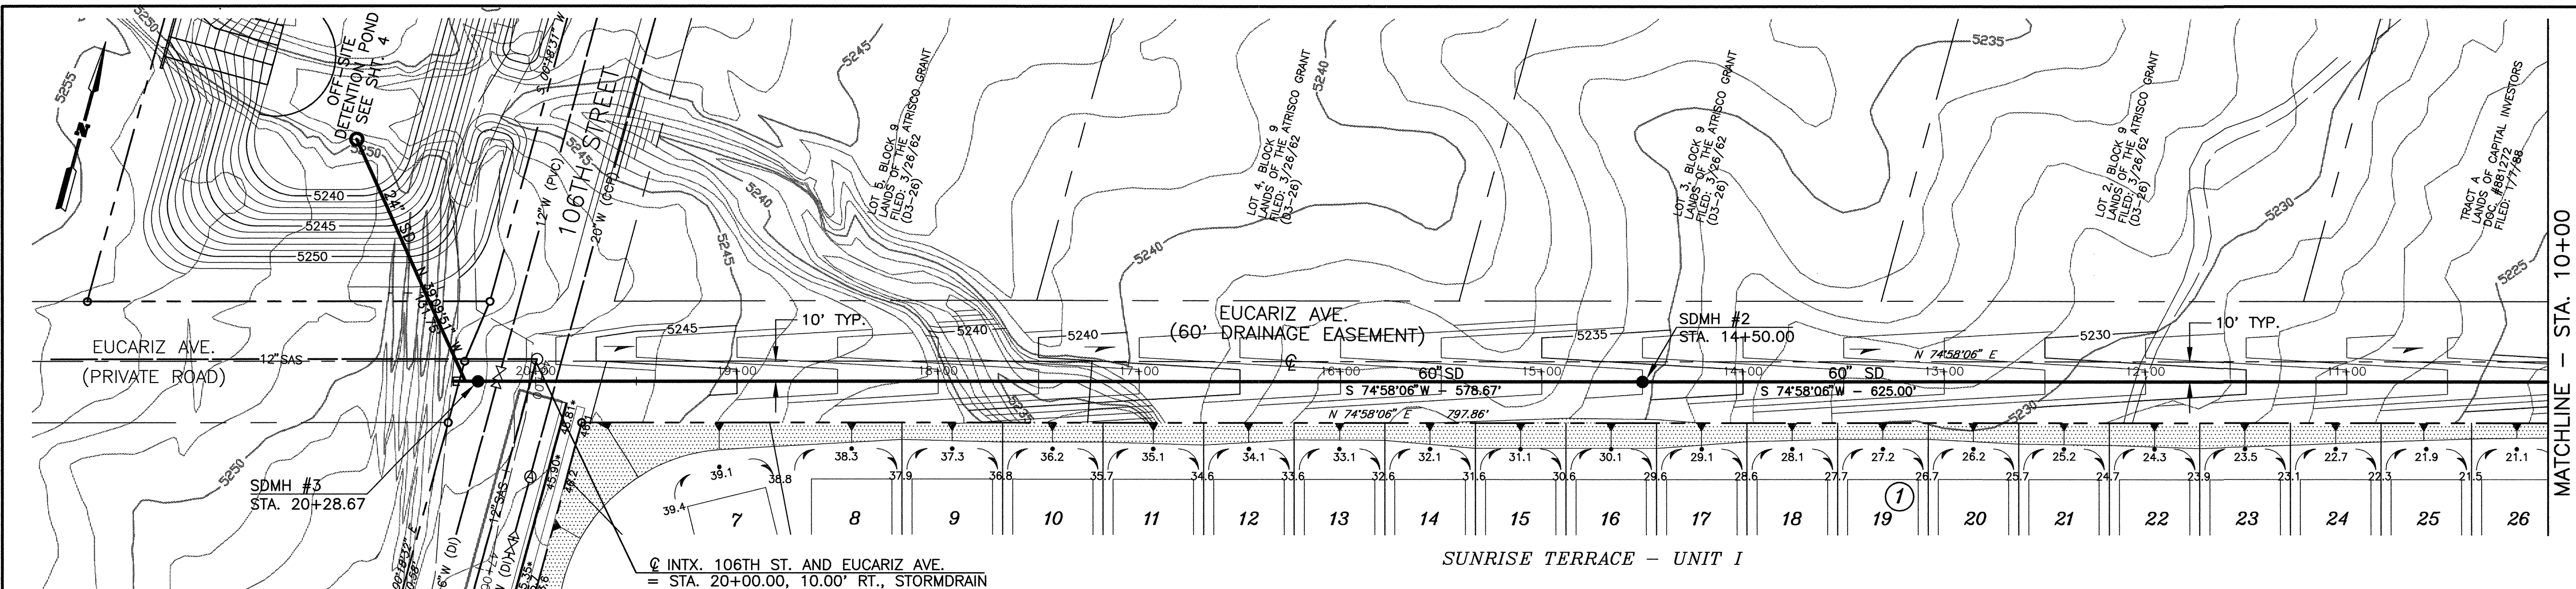

DWG: 5124.91
TIME: 03-02-95 16:44:55

STORMDRAIN PIPE SPECIFICATIONS

GENERAL: The storm drainage system design as shown on the Plans is based on reinforced concrete pipe construction. The Contractor may furnish alternate pipe materials as specified below at his/her option. The Contractor shall then also be responsible for modifying the details of appurtenant construction such as manholes, drop inlets, etc., as necessary to suit the alternate pipe material and method of construction. The Contractor shall submit adequate descriptive material, shop drawings, and samples to satisfy the Engineer that his/her proposed construction will be functionally equal to that shown on the Plans.

The bid proposal schedule and the measurement and payment provisions of the Specifications shall remain unchanged as for reinforced concrete pipe construction. No additional payment will be allowed for any cost attributable to the use of alternate pipe materials or construction methods.

MATERIALS

Pipe used in stormdrain construction shall meet one of the following specifications:

a. Reinforced Concrete Pipe. Reinforced concrete pipe shall meet the requirements of ASTM C 76. The required class of pipe shall be determined by the Horton formula for standard trench conditions assuming SC-SM soils with an average unit weight of 125 lbs/cu. ft. Impact loads may be ignored.

The Contractor shall submit manufacturer's data for a complete system, including readable layout drawings and/or laying schedules for review. Stations, curve data, non-critical dimensions, etc., shown on the Plans may be adjusted to fit the manufacturer's standard sections with the Engineer's approval and provided the intent of the design shown on the Plans is met without interference with other project requirements.

b. Cast-in-Place Concrete Pipe. Cast-in-place concrete shall meet the requirements of ASTM C 76. The required class of pipe shall be determined by the Horton formula for standard trench conditions assuming SC-SM soils with an average unit weight of 125 lbs/cu. ft. Impact loads may be ignored.

CONCRETE. Concrete for miscellaneous structures, joint diaphragms, etc., shall conform to the requirements of Section 101 of the Standard Specifications for miscellaneous concrete work.

JOINTS

a. Reinforced Concrete Pipe. Joints in reinforced concrete pipe shall be bell and spigot or tongue and groove joints meeting the requirements of ASTM C 76 with flexible gaskets meeting the requirements of ASTM C 443 or AASHTO M 198B.

b. Cast-in-Place Concrete Pipe. Joints in CIP concrete pipe shall be constructed in accordance with Paragraph 7.2 Construction Joints, of ACI 346.

FITTINGS. Specials, such as wyes, tees, reducers, manhole bases, etc., for reinforced concrete pipe and spiral rib pipe shall be shop fabricated when practicable, and shall conform to the applicable specifications for the type and class or gauge of pipe used. The Contractor shall submit shop drawings for the Engineer's review, clearly indicating the methods of construction, special reinforcement, and finishes in ample time before fabricating the pieces. Field fabrication will only be permitted with the Engineer's specific approval for each instance. For cast-in place pipe, the Contractor shall submit either shop drawings or a standard construction manual that show how special construction problems will be solved.

AS BUILT INFORMATION

CONTRACTOR	DATE
INSPECTOR'S	DATE
ACCEPTANCE BY	DATE
VERIFICATION BY	DATE
DRAWN BY	DATE
RECORDED BY	DATE

BENCH MARKS

ACS ALUMINUM CAP "5-L8"	DATE
AT NE CORNER OF CENTRAL AVE. AND 110 TH. ST. S.W.	DATE
ELEVATION = 5501.89 MSL.	DATE

SURVEY INFORMATION

FIELD NOTES	DATE
BY	DATE
ALBUQUERQUE SURVEYING	DATE
CO., INC.	DATE
AND T.R. MANN & ASSOC.	DATE
(PHOTOGRAMMETRY)	DATE

ENGINEER'S SEAL

Seal of the State of New Mexico, Professional Engineer, No. 5253, Easterling & Associates, Inc.

NO.	DATE	REMARKS	BY
1	3-7-95	DESIGN	HC-A
2	3-7-95	REVISIONS	HC-A
3	3-7-95	DESIGN	RPB


Easterling & Associates, Inc.
CONSULTING ENGINEERS
10131 Coors Rd., NW, Suite H-7
ALBUQUERQUE, NEW MEXICO 87114
(505) 898-8021 FAX (505) 898-8501

CITY OF ALBUQUERQUE
PUBLIC WORKS DEPARTMENT
ENGINEERING GROUP

SUNRISE TERRACE, UNIT 1
STORMDRAIN PLAN & PROFILE

APPROVALS	ENGINEER	DATE	APPROVALS	ENGINEER	DATE
D.R.C. CHAIR	<i>[Signature]</i>	3-7-95	WATER	N/A RWE	3-7-95
TRANS. DEV.	<i>[Signature]</i>	3-7-95	WASTEWATER	N/A RWE	3-7-95
HYDROLOGY	<i>[Signature]</i>	3-7-95	ONST. COORD.		
A.M.A.F.C.A.	<i>[Signature]</i>	3-6-95			


DRAWING NO. 5124.91 MAP NO. L-8 SHEET 3 OF 5

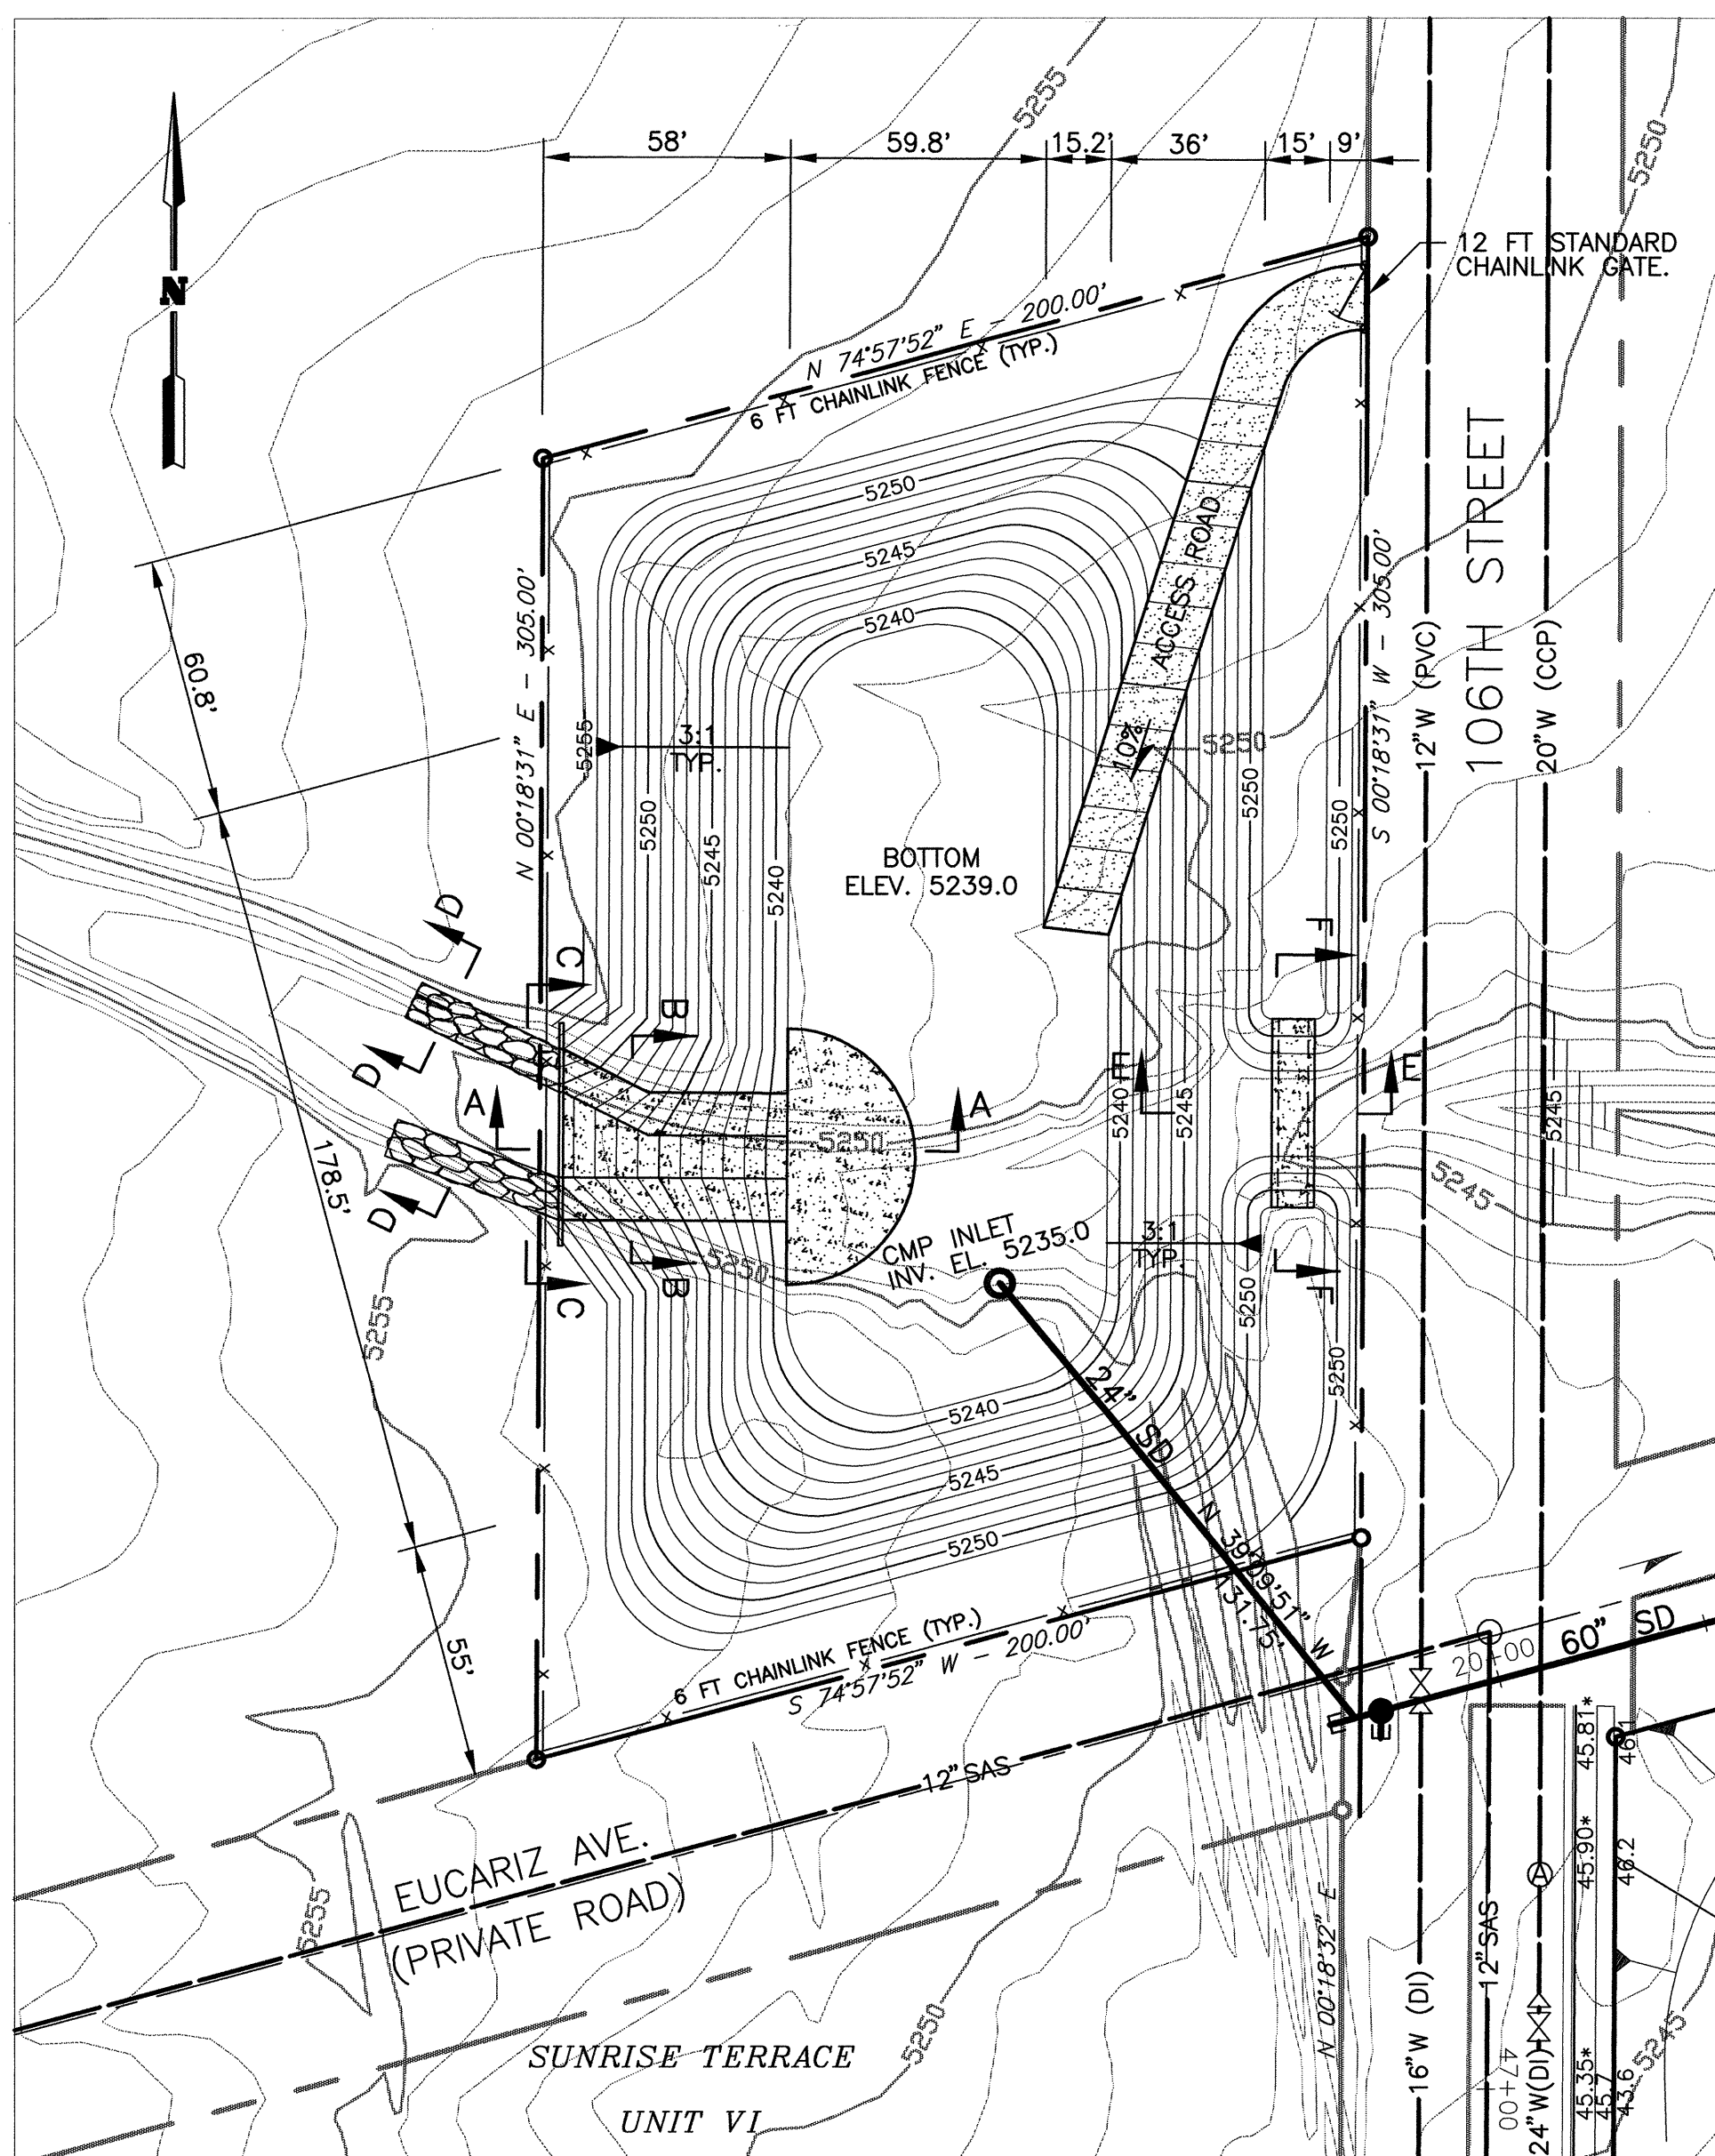

OFF-SITE DETENTION POND
1" = 40'

FENCE NOTES


6 FT CHAINLINK FENCE AND 12 FT CHAINLINK GATE SHALL BE CONSTRUCTED IN ACCORDANCE WITH STD. DWG. 2252.

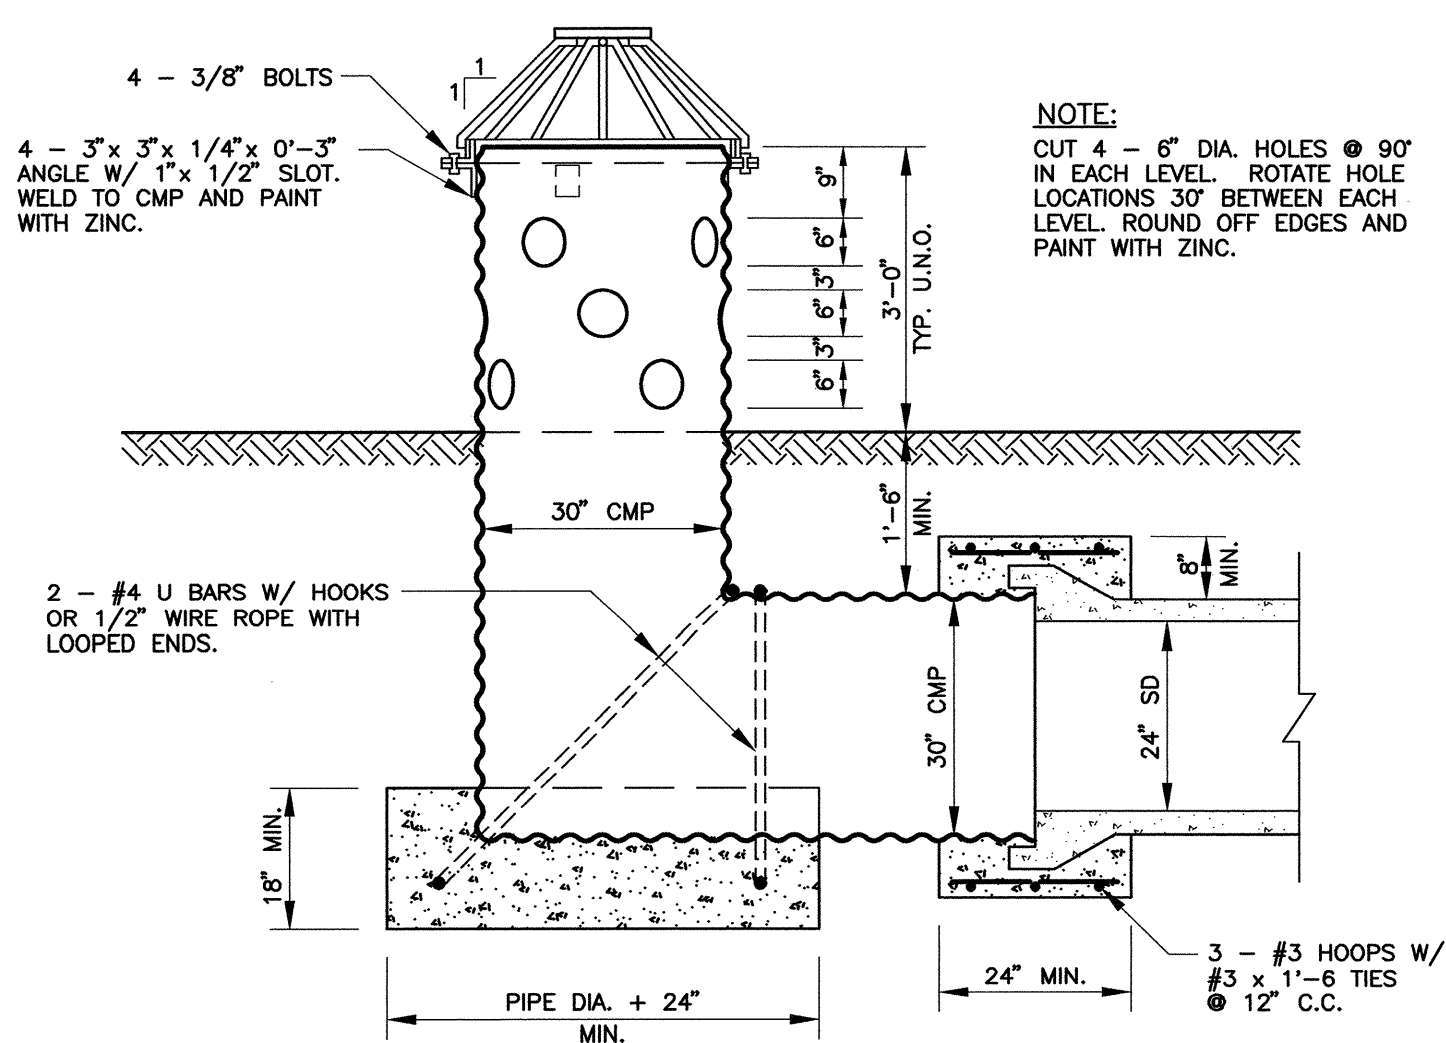


CMP INLET STRUCTURE
NOT TO SCALE

NOTE:


TRASH RACK COMPONENTS SHALL BE JOINED WITH CONTINUOUS FILLET WELDS. GRIND OFF ALL BURRS AND SHARP EDGES. THE FINISHED ASSEMBLY SHALL BE SHOP PRIMED AND PAINTED WITH TWO COATS OF ALUMINUM PAINT (ASHTO M-69).

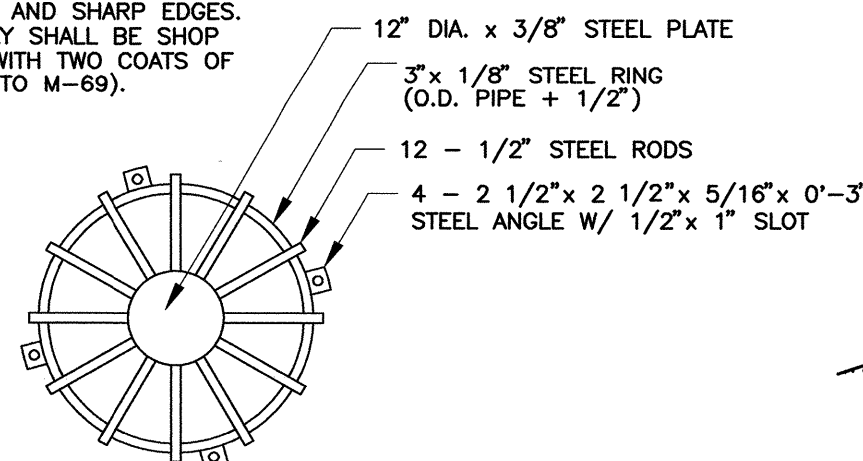


TRASH RACK - PLAN VIEW
NOT TO SCALE

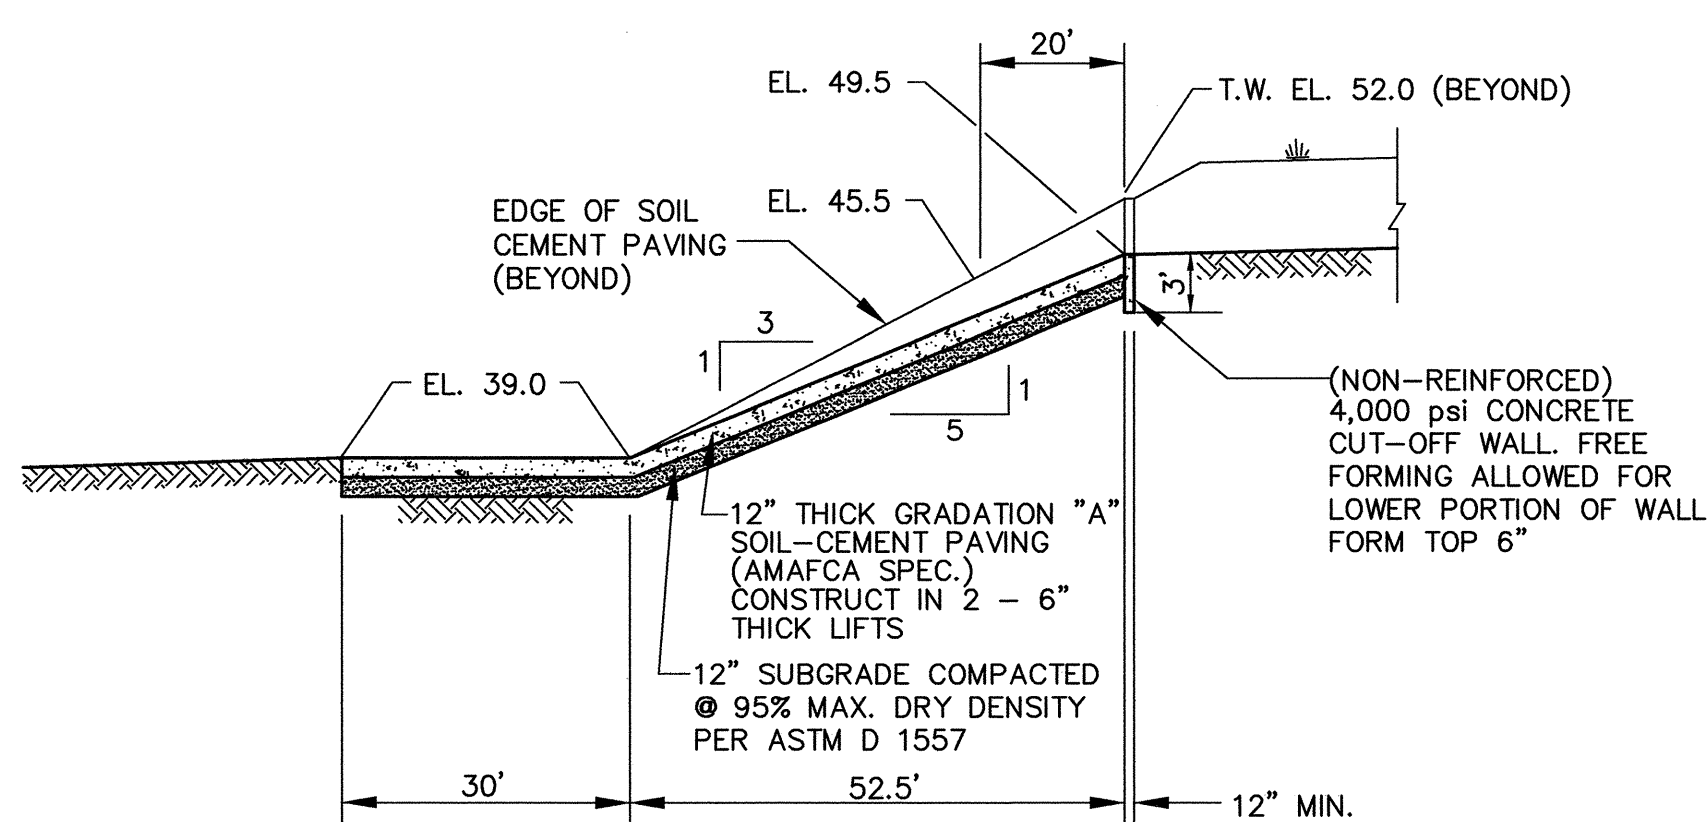


RUNDOWN STRUCTURE - SECTION A-A
NOT TO SCALE

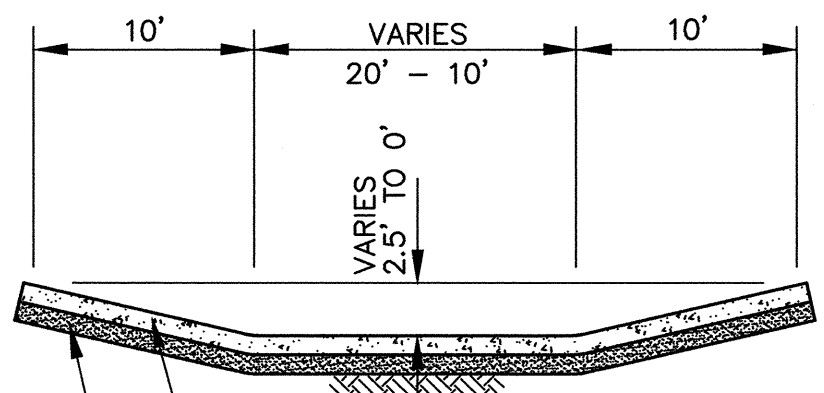


RUNDOWN STRUCTURE - SECTION B-B
NOT TO SCALE

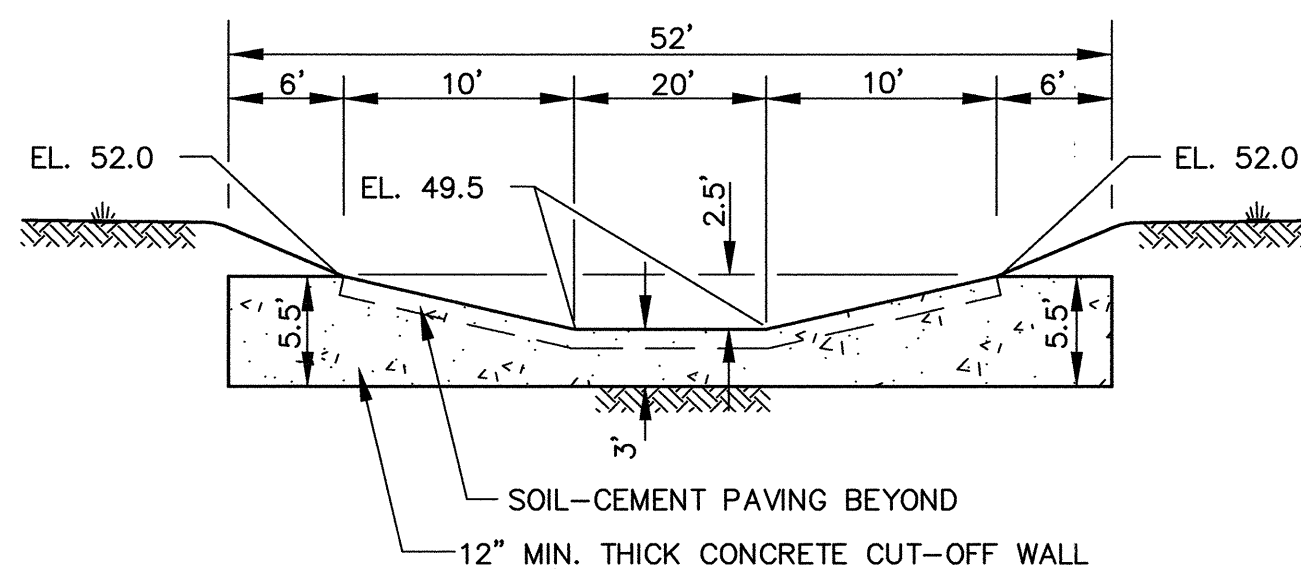


RUNDOWN CONCRETE CUT-OFF WALL - SECTION C-C
NOT TO SCALE

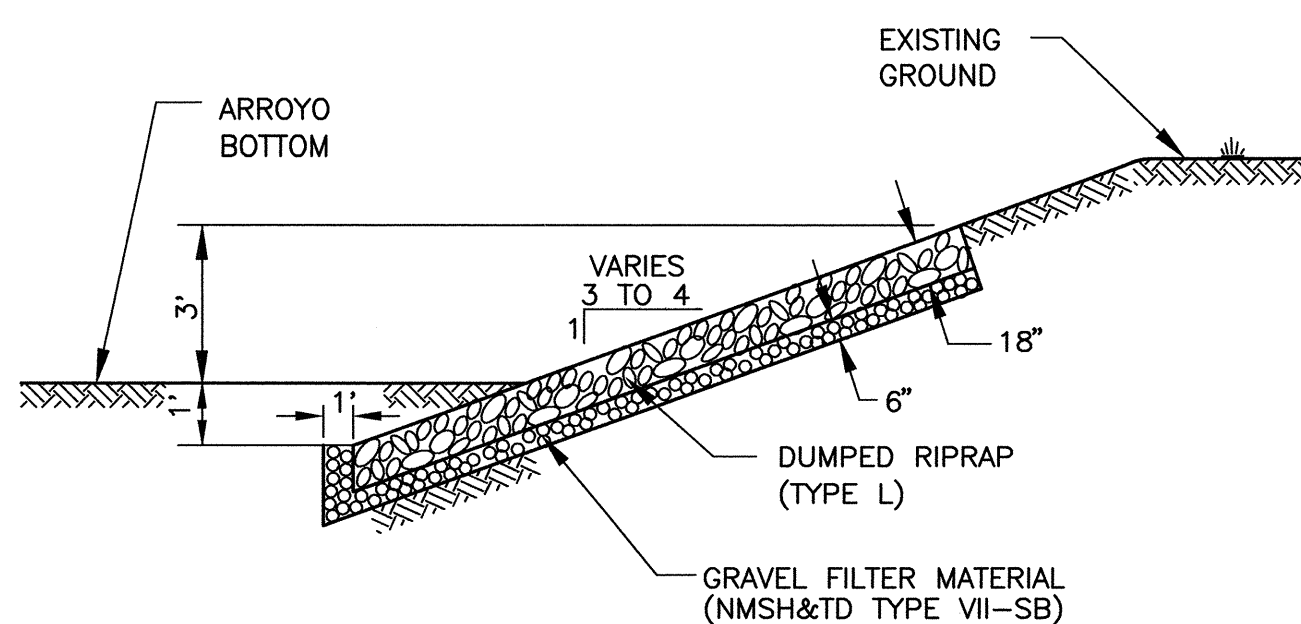


TYPICAL RIPRAP SLOPE PROTECTION - SECTION D-D
NOT TO SCALE

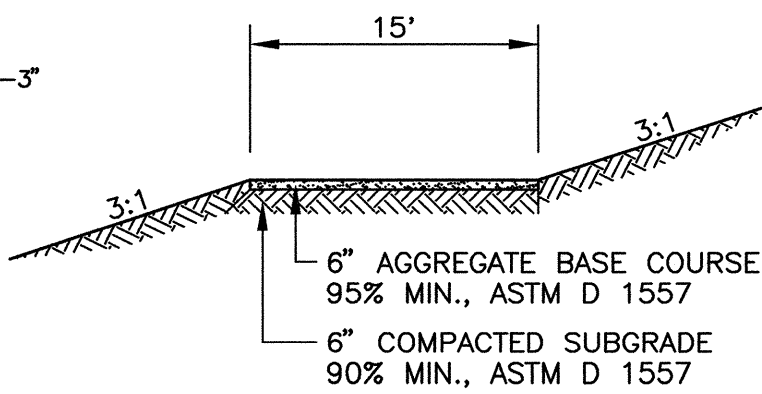

ACCESS ROAD X-SECTION
NOT TO SCALE

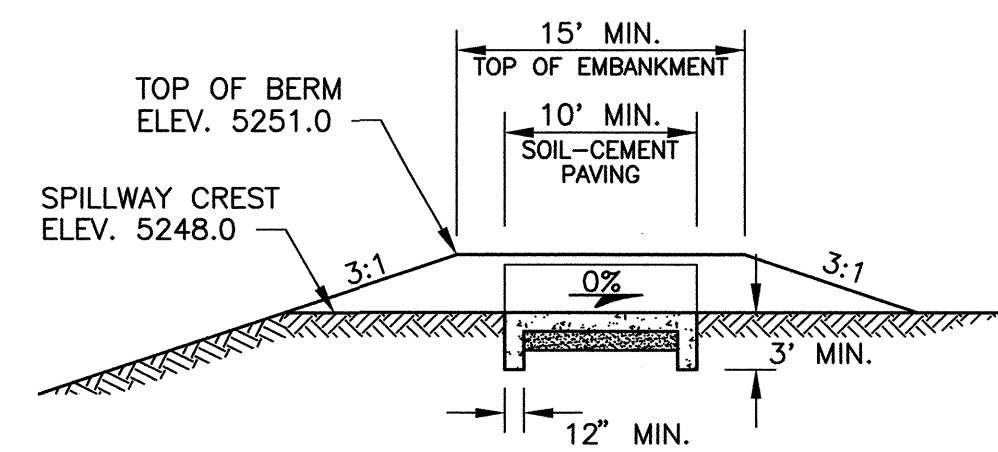

SPILLWAY STRUCTURE - SECTION E-E
NOT TO SCALE

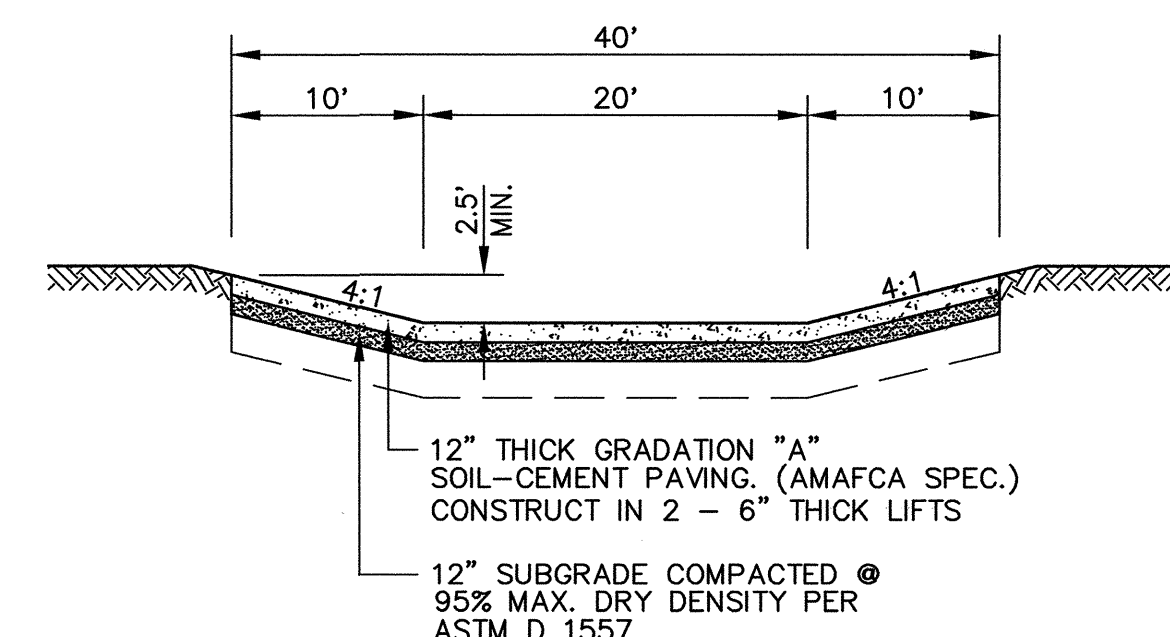

SPILLWAY STRUCTURE - SECTION F-F
NOT TO SCALE

AS BUILT INFORMATION			BENCH MARKS			SURVEY INFORMATION			ENGINEER'S SEAL			REVISIONS			DESIGN		
CONTRACTOR	WORKED BY	DATE	ACS ALUMINUM CAP "S-LB"	AT N.E. CORNER OF CENTRAL	DATE	ALBUQUERQUE SURVEYING	CO.	AND T.R. MANN & ASSOC.	NO.	DATE	BY	NO.	DATE	BY	DESIGNED BY	DRAWN BY	CHECKED BY
	INSPECTOR'S	DATE	AVE. AND 110 TH. ST. S.W.		9-94			(PHOTOGRAMMETRY)							HC-A	HC-A	RPB
	ACCEPTANCE BY	DATE	ELEVATION = 5301.89 MSL.												2-95	2-95	2-95
	VERIFICATION BY	DATE															
	OWNED BY	DATE															
	DESIGNED BY	DATE															
	CONSTRUCTED BY	DATE															
	RECORDED BY	DATE															
	NO.																

1 2 3 4 5 6 7 8 9 10 11 12 13 14 15
26-5124.91 04995

Easterling & Associates, Inc.
CONSULTING ENGINEERS
10131 Coors Rd., NW, Suite H-7
ALBUQUERQUE, NEW MEXICO 87114
(505) 898-8021 FAX (505) 898-8501

CITY OF ALBUQUERQUE PUBLIC WORKS DEPARTMENT ENGINEERING GROUP			SUNRISE TERRACE, UNIT 1 OFF-SITE DETENTION POND		
APPROVALS	ENGINEER	DATE	APPROVALS	ENGINEER	DATE
D.R.C. CHAIR	3-7-95	3-7-95	WATER	N/A RWE	3-7-95
TRANS. DEV.	3-7-95	3-7-95	WASTEWATER	N/A RWE	3-7-95
HYDROLOGY	3-7-95	3-7-95	CONST. COORD.		
DRAWING NO.	5124.91	MAP NO. L-8	SHEET 4 OF 5		

