NEXT SHEET NO. E-11

NEXT SHEET NO. F-10

NEXT SHEET NO. F-12

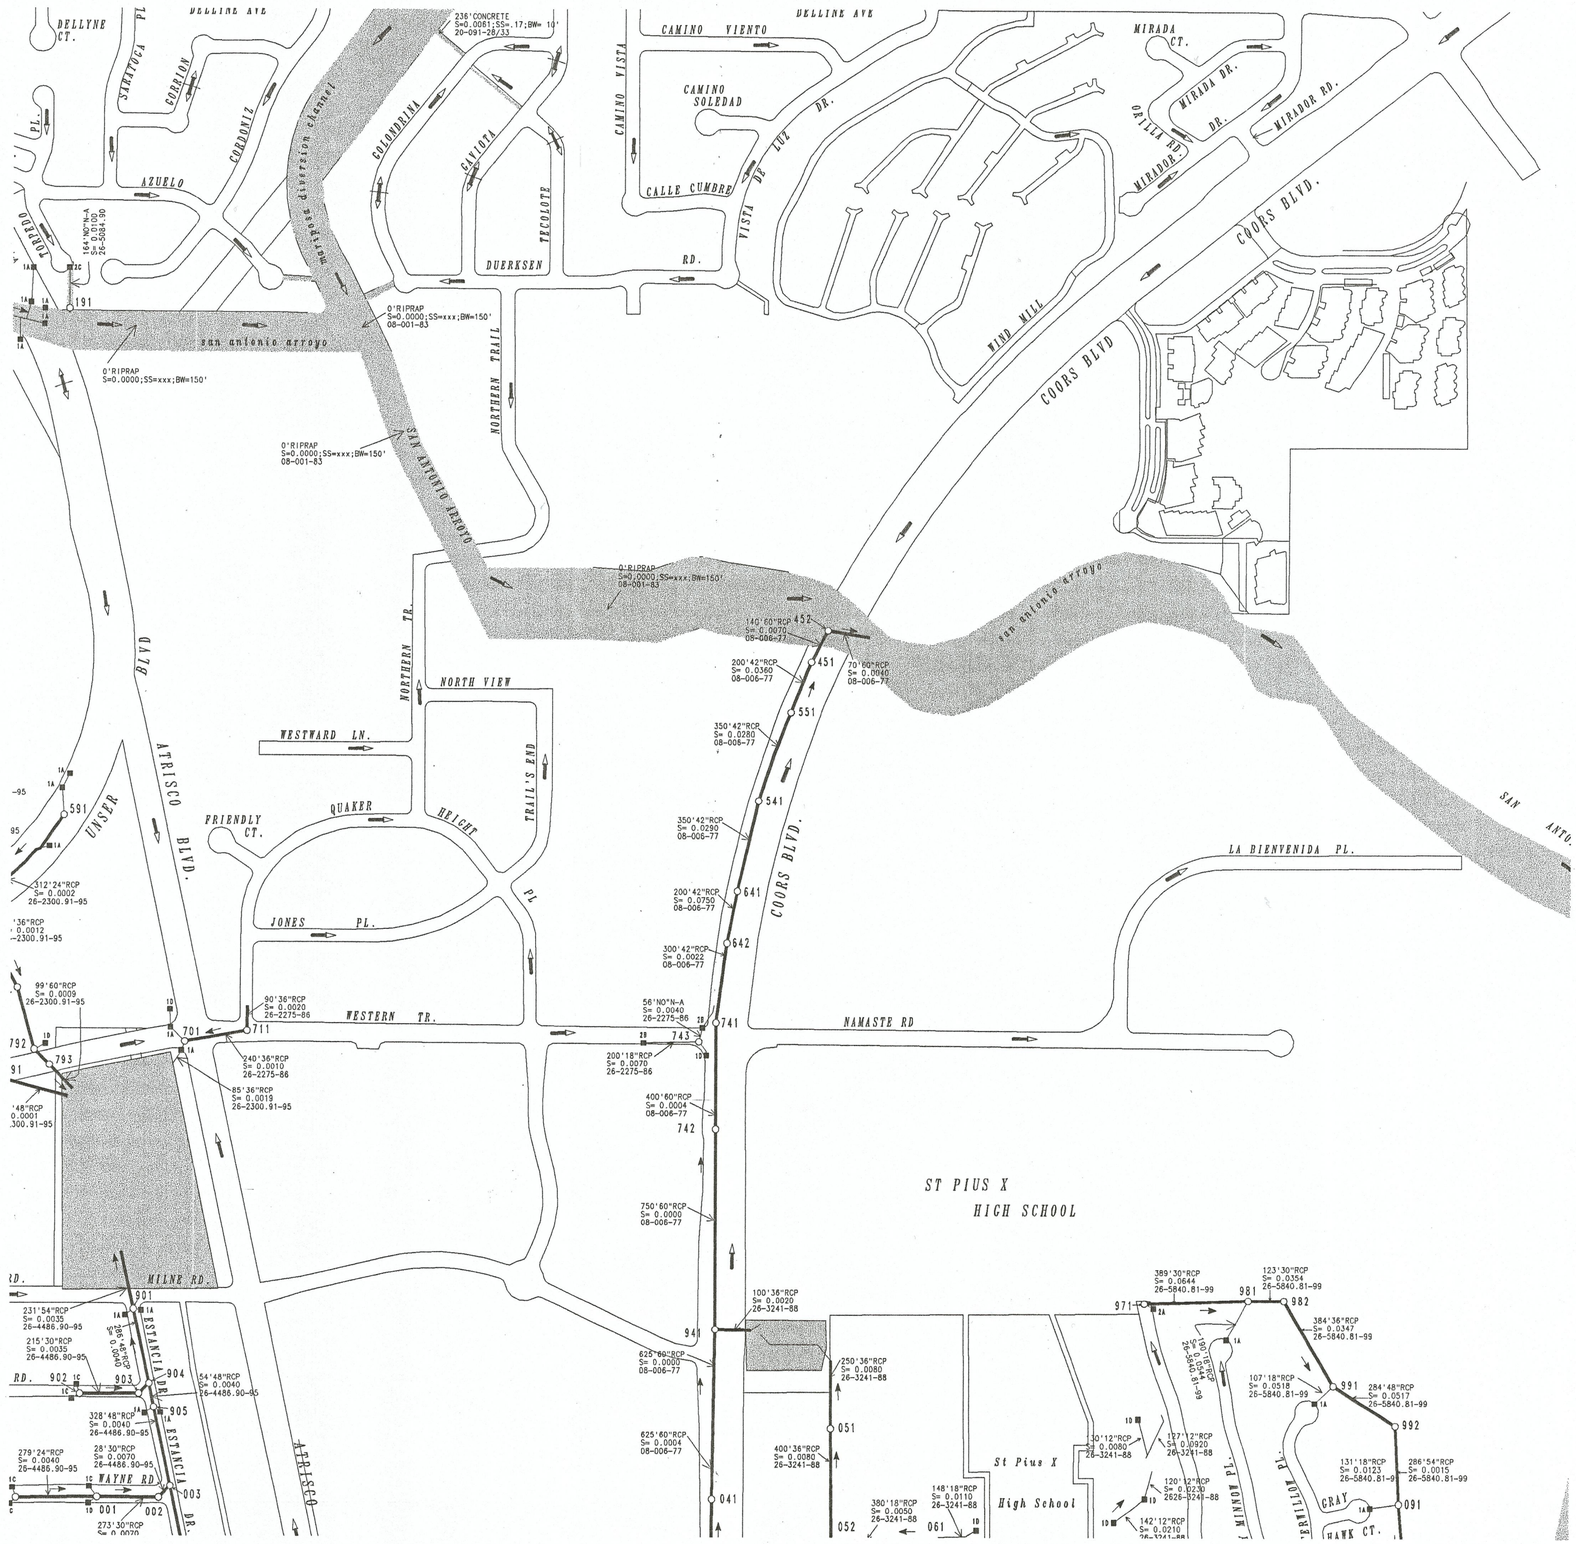

DRAINAGE FACILITIES

Legend

- Lateral Stubout Inlet Connector
- Collector
- Reservor Drain Siphon
- Double Pipe
- Force Main
- Abandon Lines
- Manhole
- Inlet Catch Basin
- Junction Box
- Vault
- Standpipe/Riser
- Surface Flow
- Pipe Flow
- Water Course Holding Ponds Dams
- Well
- Reservoir
- Pump Station

0 100 200 400 600

SCALE

Compiled: November 08, 2000

Notes:

1. Map is for information only and is subject to corrections. (Corrections call 768-3608.)
2. Manholes identifcation requires Map Grid & manhole number.

MAP GRID

F-11

CITY OF ALBUQUERQUE
MAPS & RECORDS

NEXT SHEET NO. G-11

Y10 Y9 Y8 Y7 Y6 Y5 Y4 Y3 Y2 Y1

X1 X2 X3 X4 X5 X6 X7 X8 X9 X10

NEXT SHEET NO. E-12

Y10

Y9

Y8

Y7

Y6

Y5

Y4

Y3

Y2

Y1

NEXT SHEET NO. F-11

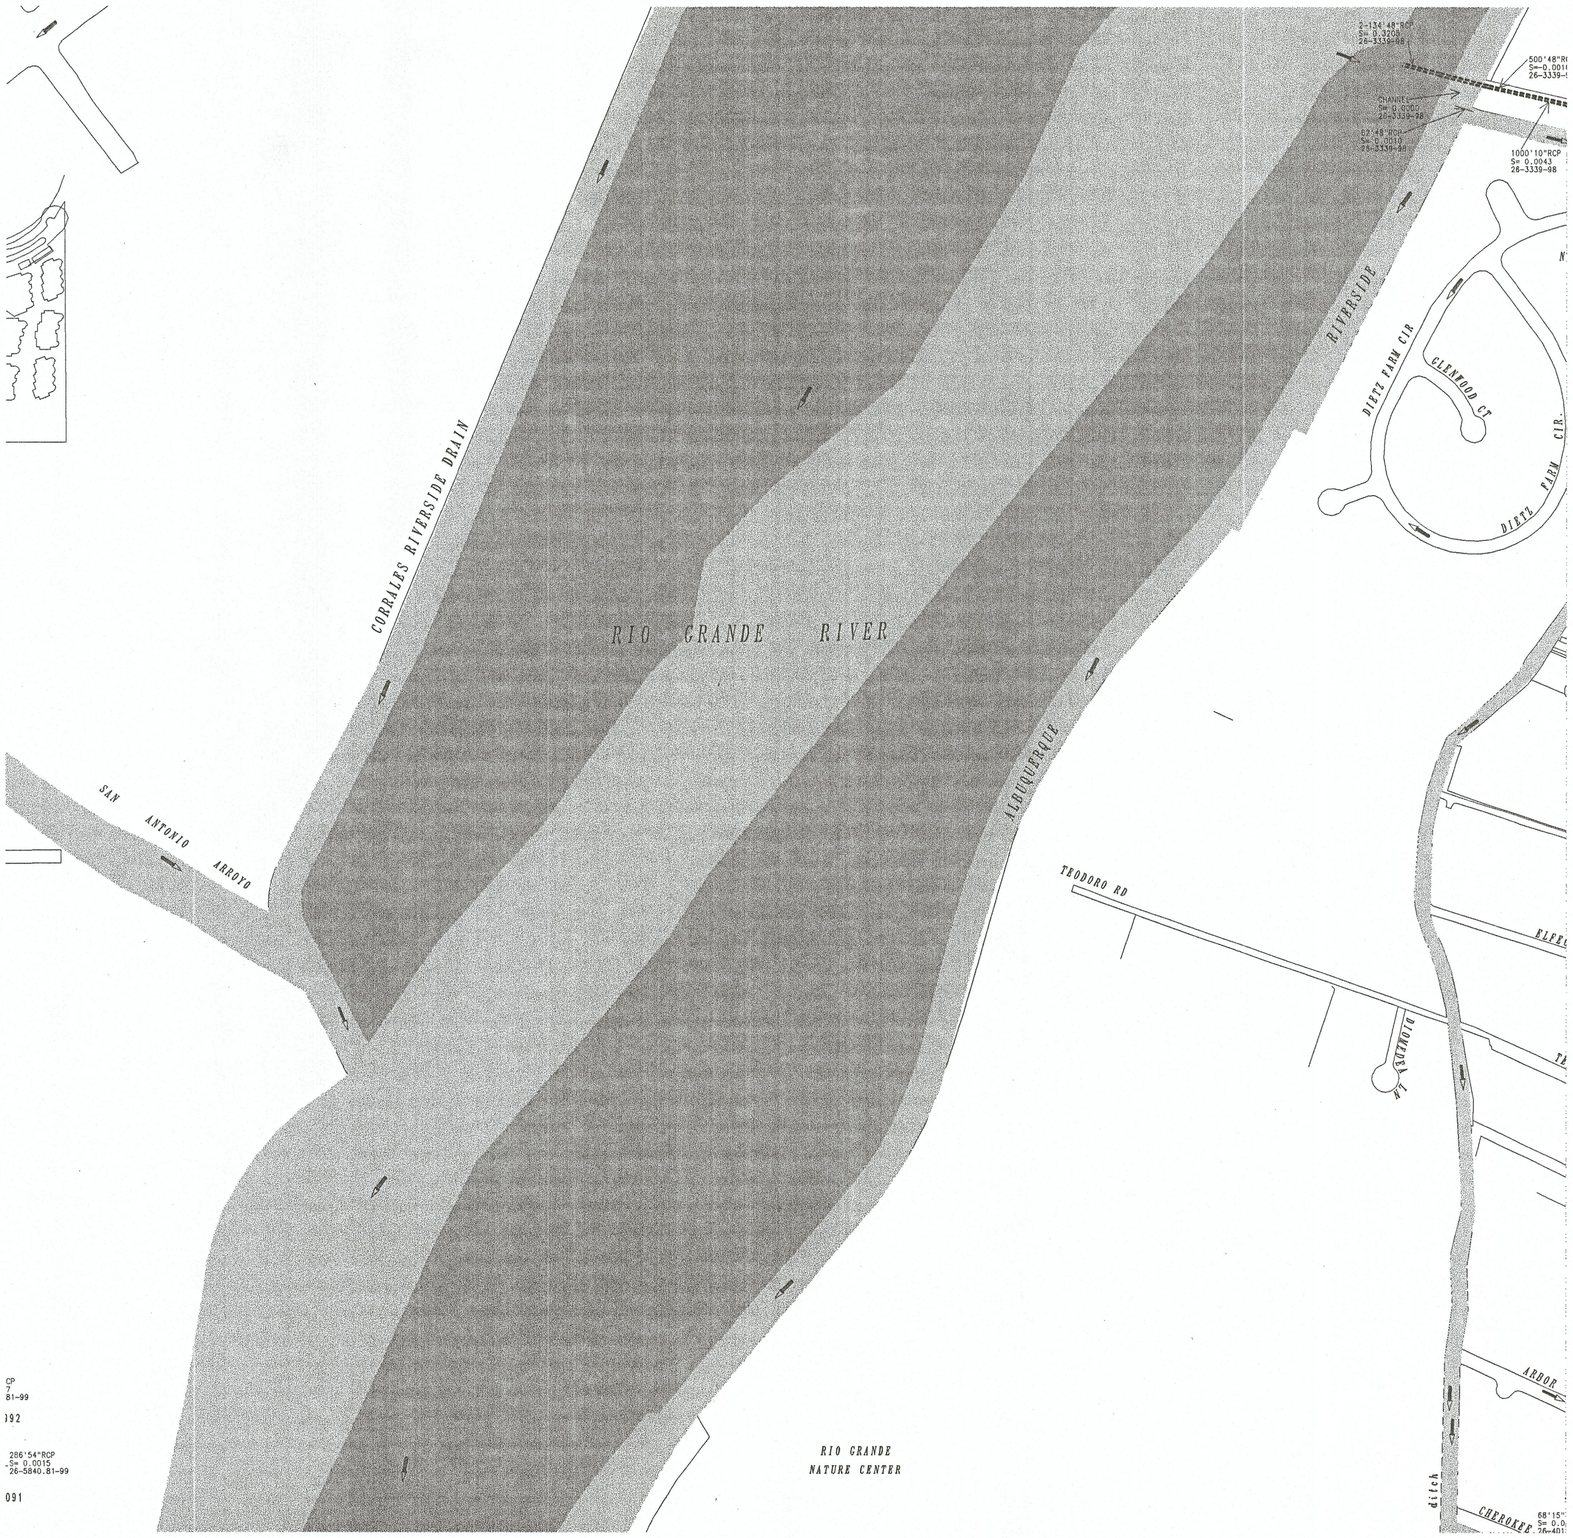

NEXT SHEET NO. F-13

DRAINAGE FACILITIES

Legend

- Lateral Stubout Inlet Connector
- Collector
- Reservor Drain Siphon
- Double Pipe
- Force Main
- Abandon Lines
- Manhole
- Inlet Catch Basin
- Junction Box
- Vault
- Standpipe/Riser
- Surface Flow
- Pipe Flow
- Water Course Holding Ponds Dams
- Well
- Reservoir
- Pump Station

0 100 200 400 600

SCALE

Compiled: November 08, 2000

Notes:

1. Map is for information only and is subject to corrections. (Corrections call 768-3608.)
2. Manholes identifcation requires Map Grid & manhole number.

MAP GRID

F-12

CITY OF ALBUQUERQUE
MAPS & RECORDS

NEXT SHEET NO. G-12

X1 X2 X3 X4 X5 X6 X7 X8 X9 X10

NEXT SHEET NO. E-13

DRAINAGE FACILITIES

Legend

- Lateral Stubout Inlet Connector
- Collector
- Reservor Drain Siphon
- Double Pipe
- Force Main
- Abandon Lines
- Manhole
- Inlet Catch Basin
- Junction Box
- Vault
- Standpipe/Riser
- Surface Flow
- Pipe Flow
- Water Course Holding Ponds Dams
- Well
- Reservoir
- Pump Station

SCALE 0 100 200 400 600

Compiled: November 08, 2000

Notes:

1. Map is for information only and is subject to corrections. (Corrections call 768-3608.)
2. Manholes identifcation requires Map Grid & manhole number.

MAP GRID F-13

CITY OF ALBUQUERQUE
MAPS & RECORDS

NEXT SHEET NO. F-12

NEXT SHEET NO. F-14

NEXT SHEET NO. G-13

Y10 Y9 Y8 Y7 Y6 Y5 Y4 Y3 Y2 Y1

X1 X2 X3 X4 X5 X6 X7 X8 X9 X10

NEXT SHEET NO. E-14

NEXT SHEET NO. F-13

NEXT SHEET NO. F-15

DRAINAGE FACILITIES

Legend

- Lateral Stubout Inlet Connector
- Collector
- Reservor Drain Siphon
- Double Pipe
- Force Main
- Abandon Lines
- Manhole
- Inlet Catch Basin
- Junction Box
- Vault
- Standpipe/Riser
- Surface Flow
- Pipe Flow
- Water Course Holding Ponds Dams
- Well
- Reservoir
- Pump Station

0 100 200 400 600

SCALE

Compiled: November 08, 2000

Notes:

1. Map is for information only and is subject to corrections. (Corrections call 768-3608.)
2. Manholes identifcation requires Map Grid & manhole number.

MAP GRID

F-14

CITY OF ALBUQUERQUE
MAPS & RECORDS

NEXT SHEET NO. G-14

Y10 Y9 Y8 Y7 Y6 Y5 Y4 Y3 Y2 Y1

X1 X2 X3 X4 X5 X6 X7 X8 X9 X10

NEXT SHEET NO. E-15

NEXT SHEET NO. G-15

X1 | X2 | X3 | X4 | X5 | X6 | X7 | X8 | X9 | X10

DRAINAGE FACILITIES

Legend

- Lateral Stubout Inlet Connector
- Collector
- Reservor Drain Siphon
- Double Pipe
- Force Main
- Abandon Lines

- Manhole
- Inlet Catch Basin
- Junction Box
- Vault
- Standpipe/Riser
- Surface Flow
- Pipe Flow
- Water Course Holding Ponds Dams
- Well
- Reservoir
- Pump Station

0 100 200 400 800

SCALE

Compiled: November 08, 2000

Notes:

1. Map is for information only and is subject to corrections. (Corrections call 768-3608.)
2. Manholes identification requires Map Grid & manhole number.

MAP GRID

F-15

CITY OF ALBUQUERQUE
MAPS & RECORDS

NEXT SHEET NO. E-16

NEXT SHEET NO. F-15

NEXT SHEET NO. F-17

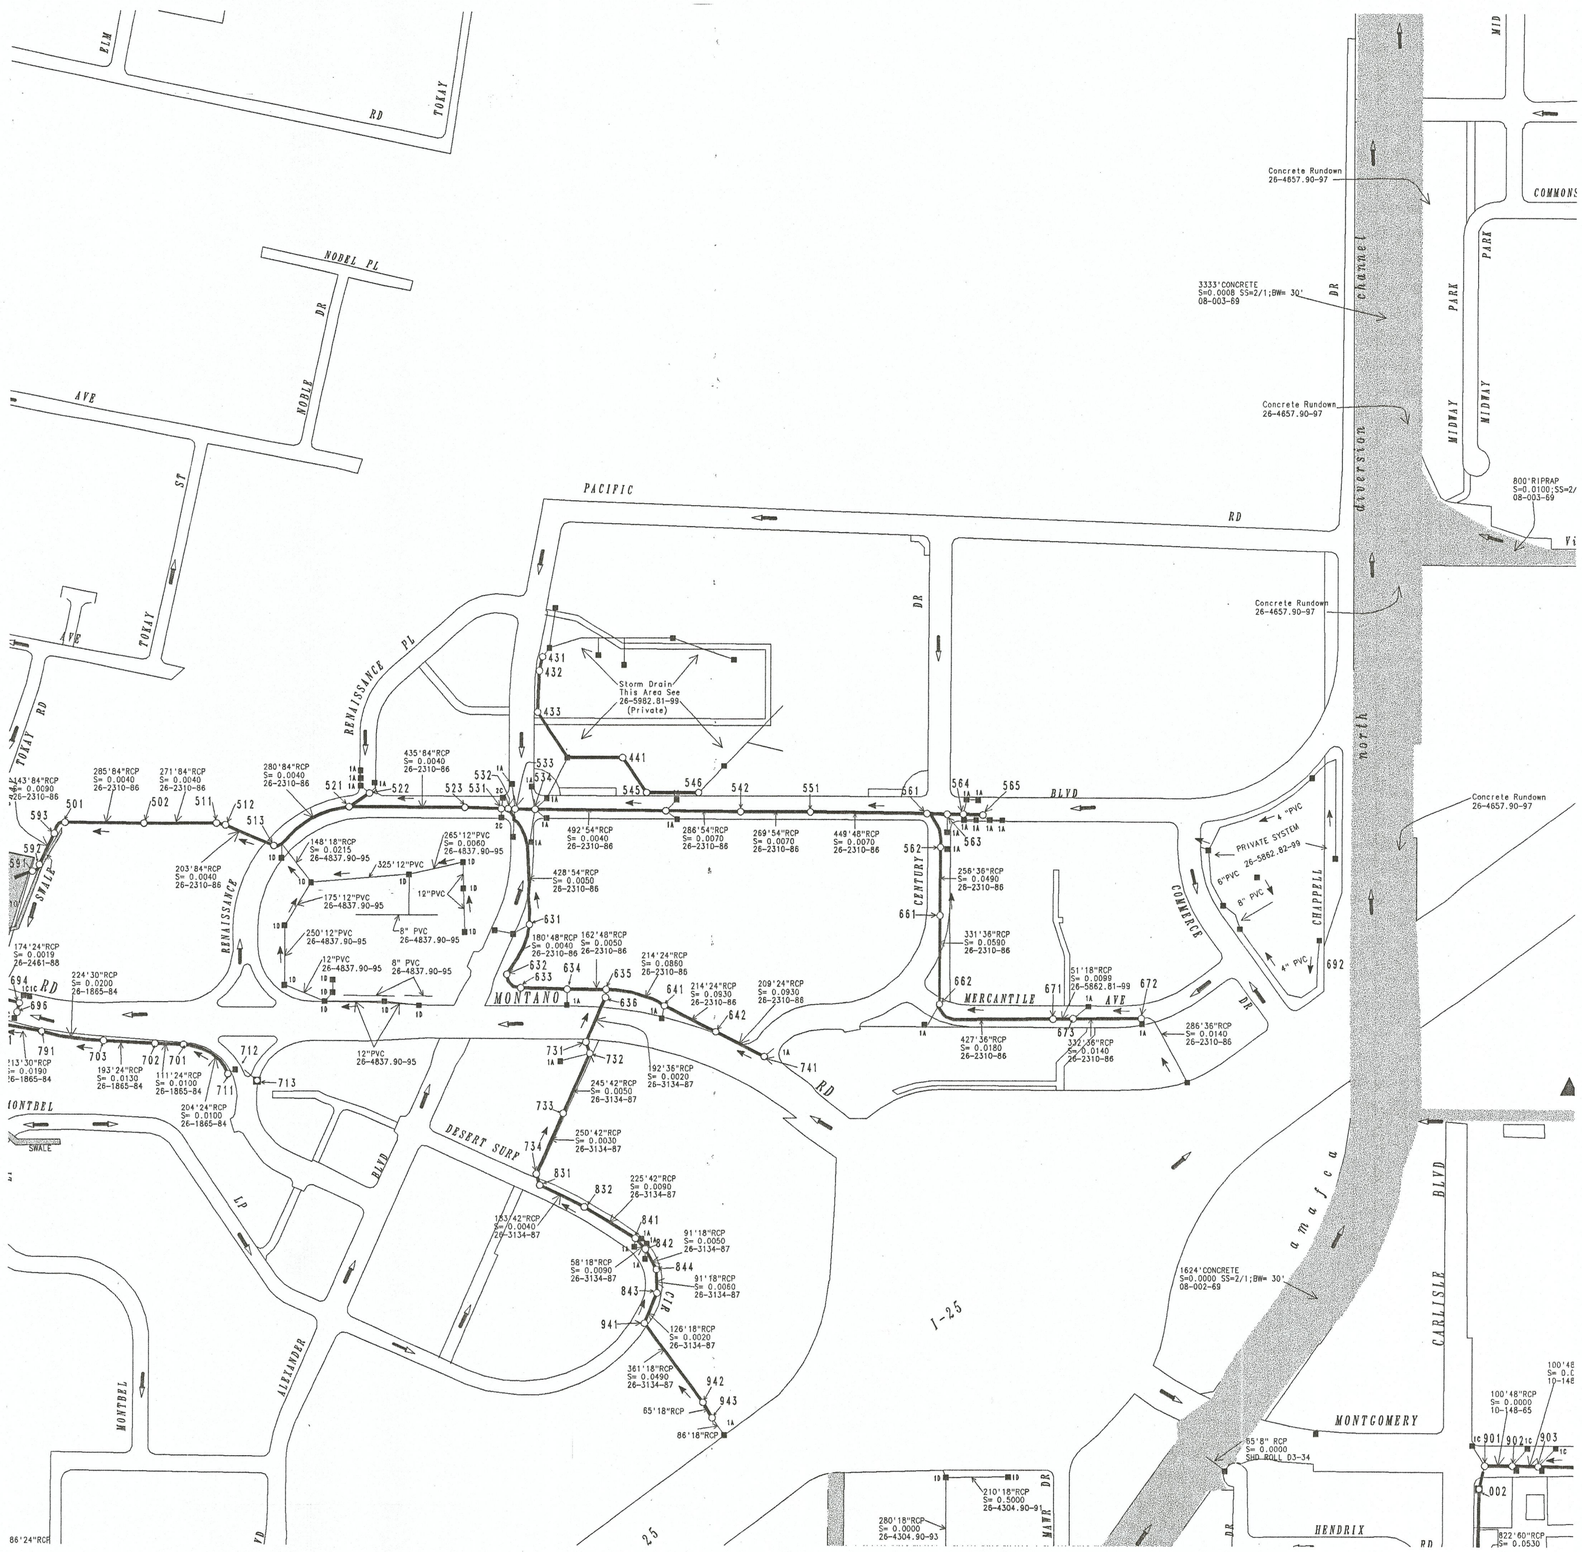

DRAINAGE FACILITIES

Legend

- Lateral Stubout Inlet Connector
- Collector
- Reservor Drain Siphon
- Double Pipe
- Force Main
- Abandon Lines
- Manhole
- Inlet Catch Basin
- Junction Box
- Vault
- Standpipe/Riser
- Surface Flow
- Pipe Flow
- Water Course Holding Ponds Dams
- Well
- Reservoir
- Pump Station

0 100 200 400 600

SCALE

Compiled: November 08, 2000

Notes:

1. Map is for information only and is subject to corrections. (Corrections call 768-3608.)
2. Manholes identifcation requires Map Grid & manhole number.

MAP GRID F-16

CITY OF ALBUQUERQUE
MAPS & RECORDS

NEXT SHEET NO. G-16

Y10 Y9 Y8 Y7 Y6 Y5 Y4 Y3 Y2 Y1

X1 X2 X3 X4 X5 X6 X7 X8 X9 X10

NEXT SHEET NO. E-17

NEXT SHEET NO. F-16

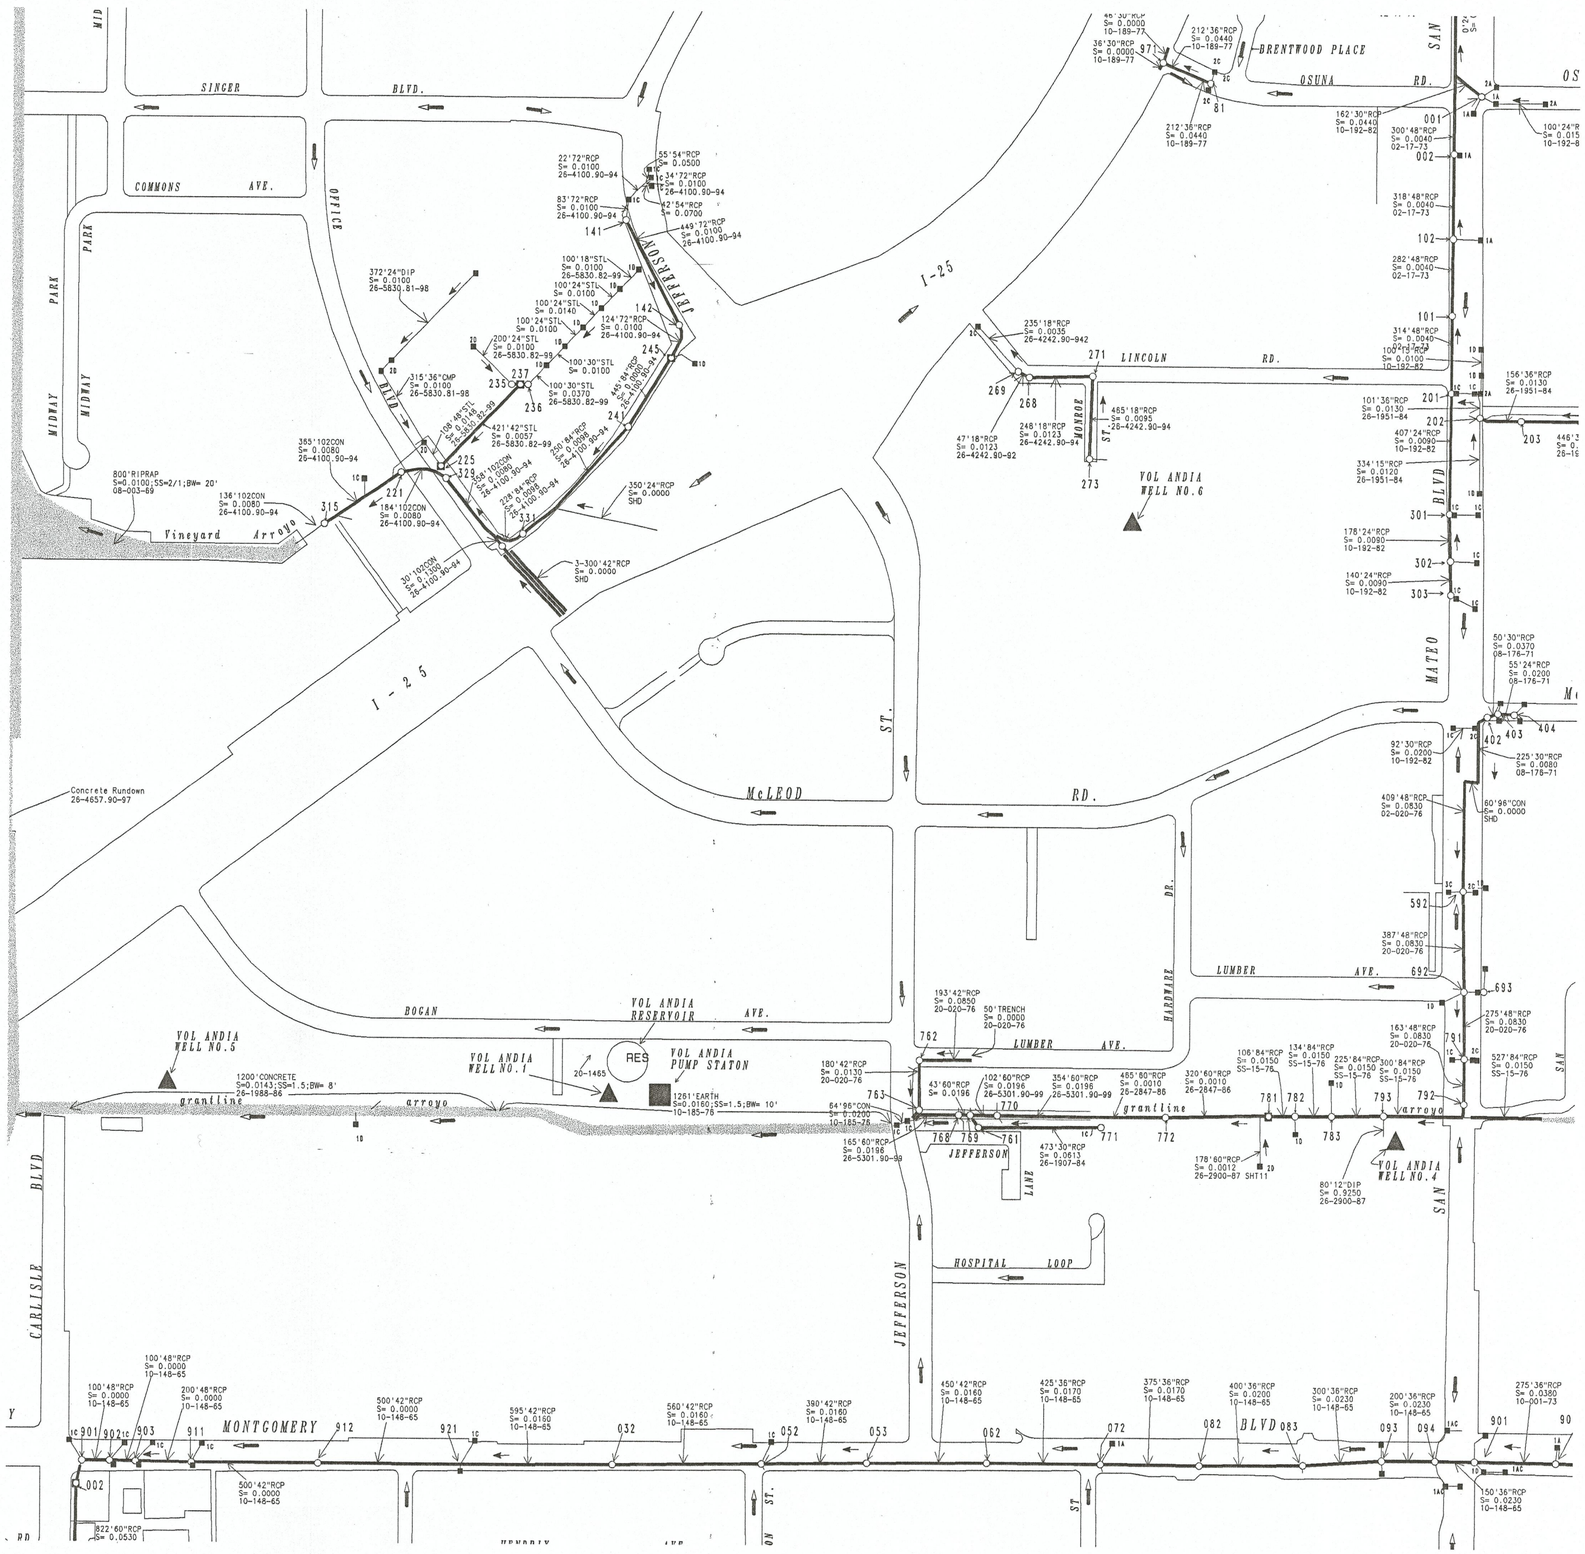

NEXT SHEET NO. F-18

DRAINAGE FACILITIES

Legend

- Lateral Stubout Inlet Connector
- Collector
- Reservor Drain Siphon
- Double Pipe
- Force Main
- Abandon Lines
- Manhole
- Inlet Catch Basin
- Junction Box
- Vault
- Standpipe/Riser
- Surface Flow
- Pipe Flow
- Water Course Holding Ponds Dams
- Well
- Reservoir
- Pump Station

0 100 200 400 600

SCALE

Compiled: November 08, 2000

Notes:

1. Map is for information only and is subject to corrections. (Corrections call 768-3608.)
2. Manholes identifcation requires Map Grid & manhole number.

MAP GRID

F-17

CITY OF ALBUQUERQUE
MAPS & RECORDS

NEXT SHEET NO. G-17

Y10 Y9 Y8 Y7 Y6 Y5 Y4 Y3 Y2 Y1

X1 X2 X3 X4 X5 X6 X7 X8 X9 X10

NEXT SHEET NO. E-18

NEXT SHEET NO. F-17

NEXT SHEET NO. F-19

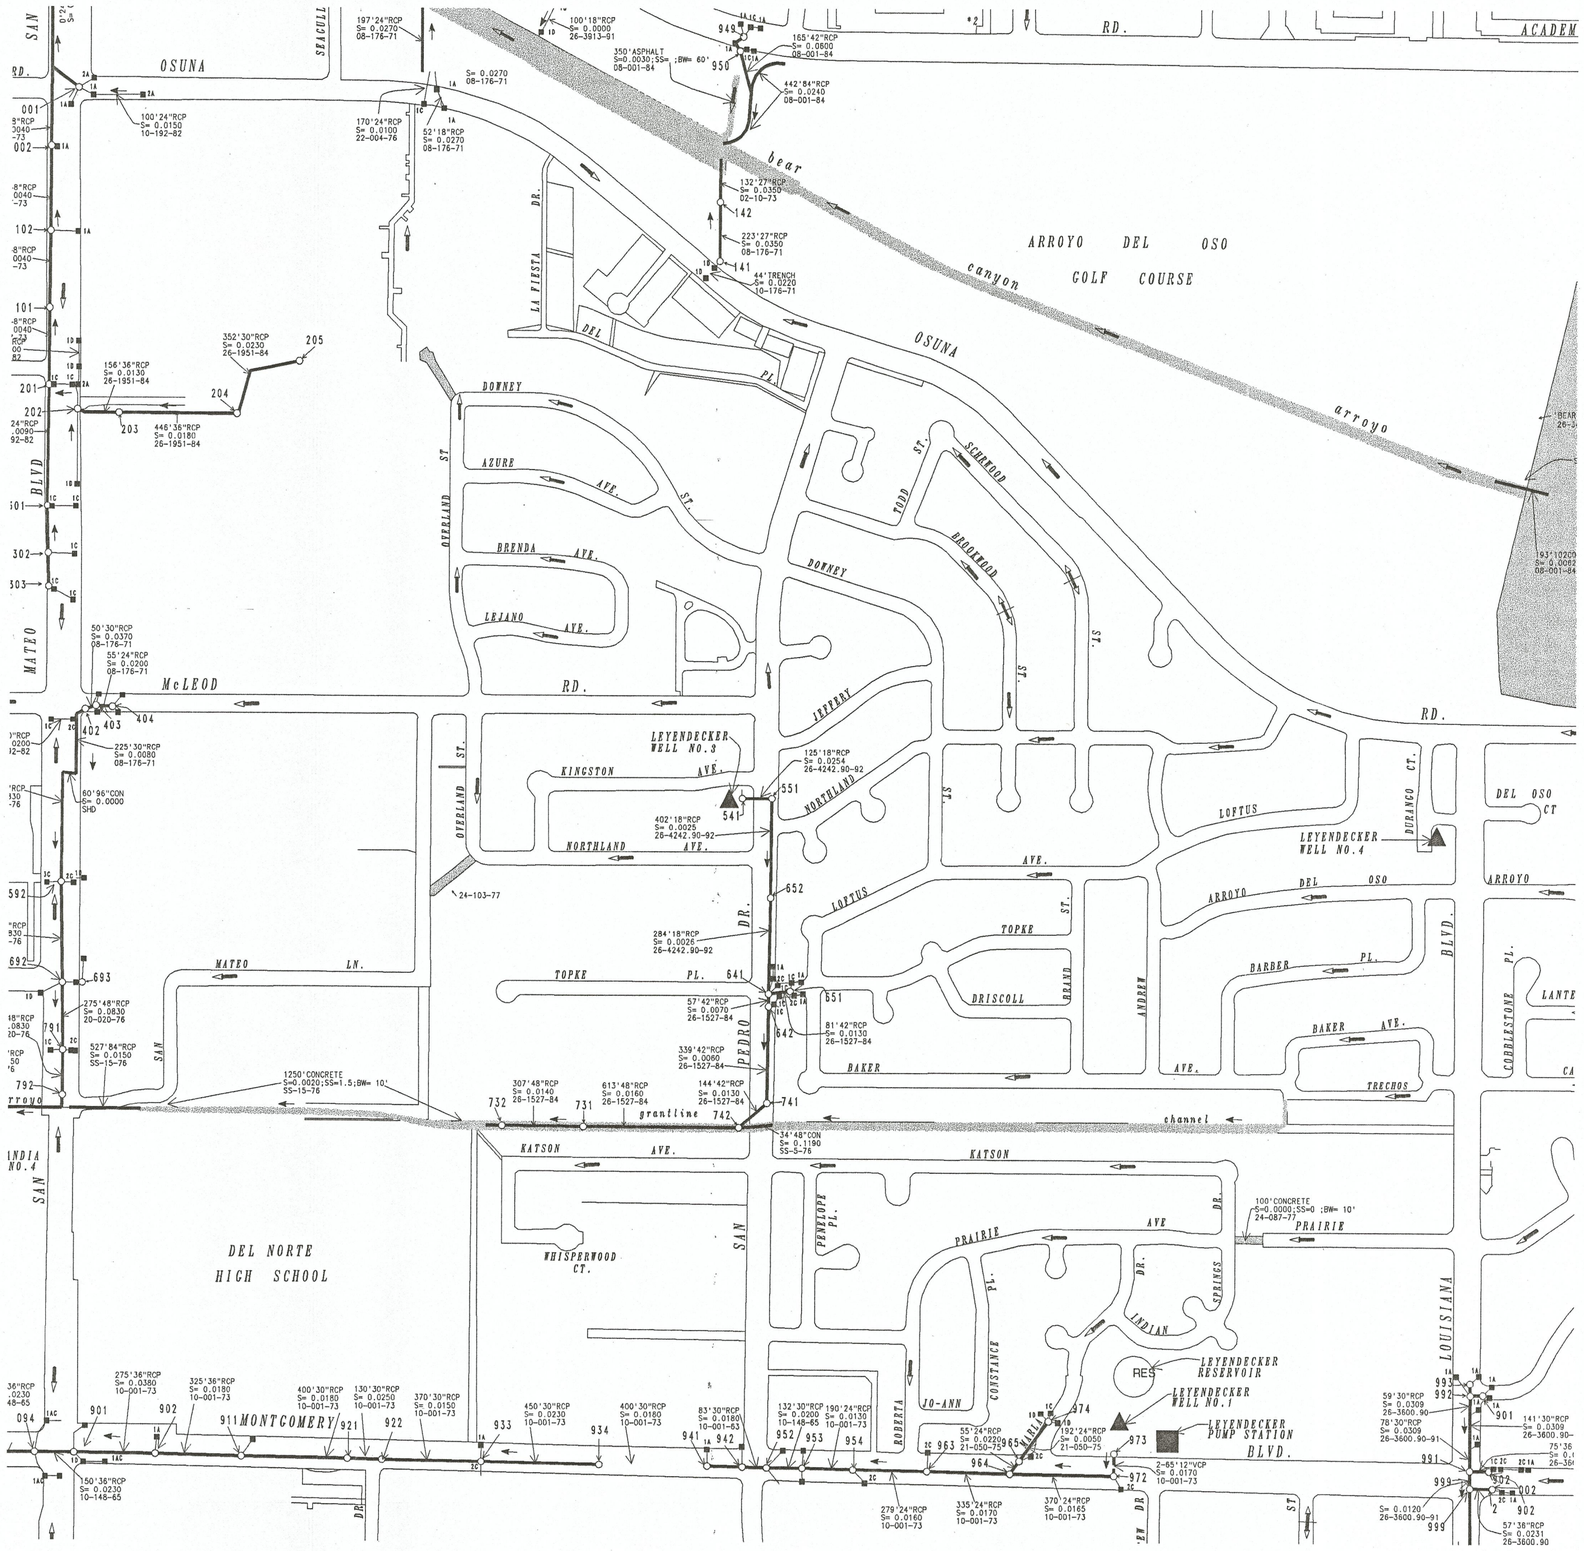

DRAINAGE FACILITIES

Legend

- Lateral Stubout Inlet Connector
- Collector
- Reservor Drain Siphon
- Double Pipe
- Force Main
- Abandon Lines
- Manhole
- Inlet Catch Basin
- Junction Box
- Vault
- Standpipe/Riser
- Surface Flow
- Pipe Flow
- Water Course Holding Ponds Dams
- Well
- Reservoir
- Pump Station

0 100 200 400 600

SCALE

Compiled: November 08, 2000

Notes:

1. Map is for information only and is subject to corrections. (Corrections call 768-3608.)
2. Manholes identifcation requires Map Grid & manhole number.

MAP GRID

F-18

CITY OF ALBUQUERQUE
MAPS & RECORDS

NEXT SHEET NO. G-18

Y10 Y9 Y8 Y7 Y6 Y5 Y4 Y3 Y2 Y1

X1 X2 X3 X4 X5 X6 X7 X8 X9 X10

NEXT SHEET NO. E-19

NEXT SHEET NO. F-18

NEXT SHEET NO. F-20

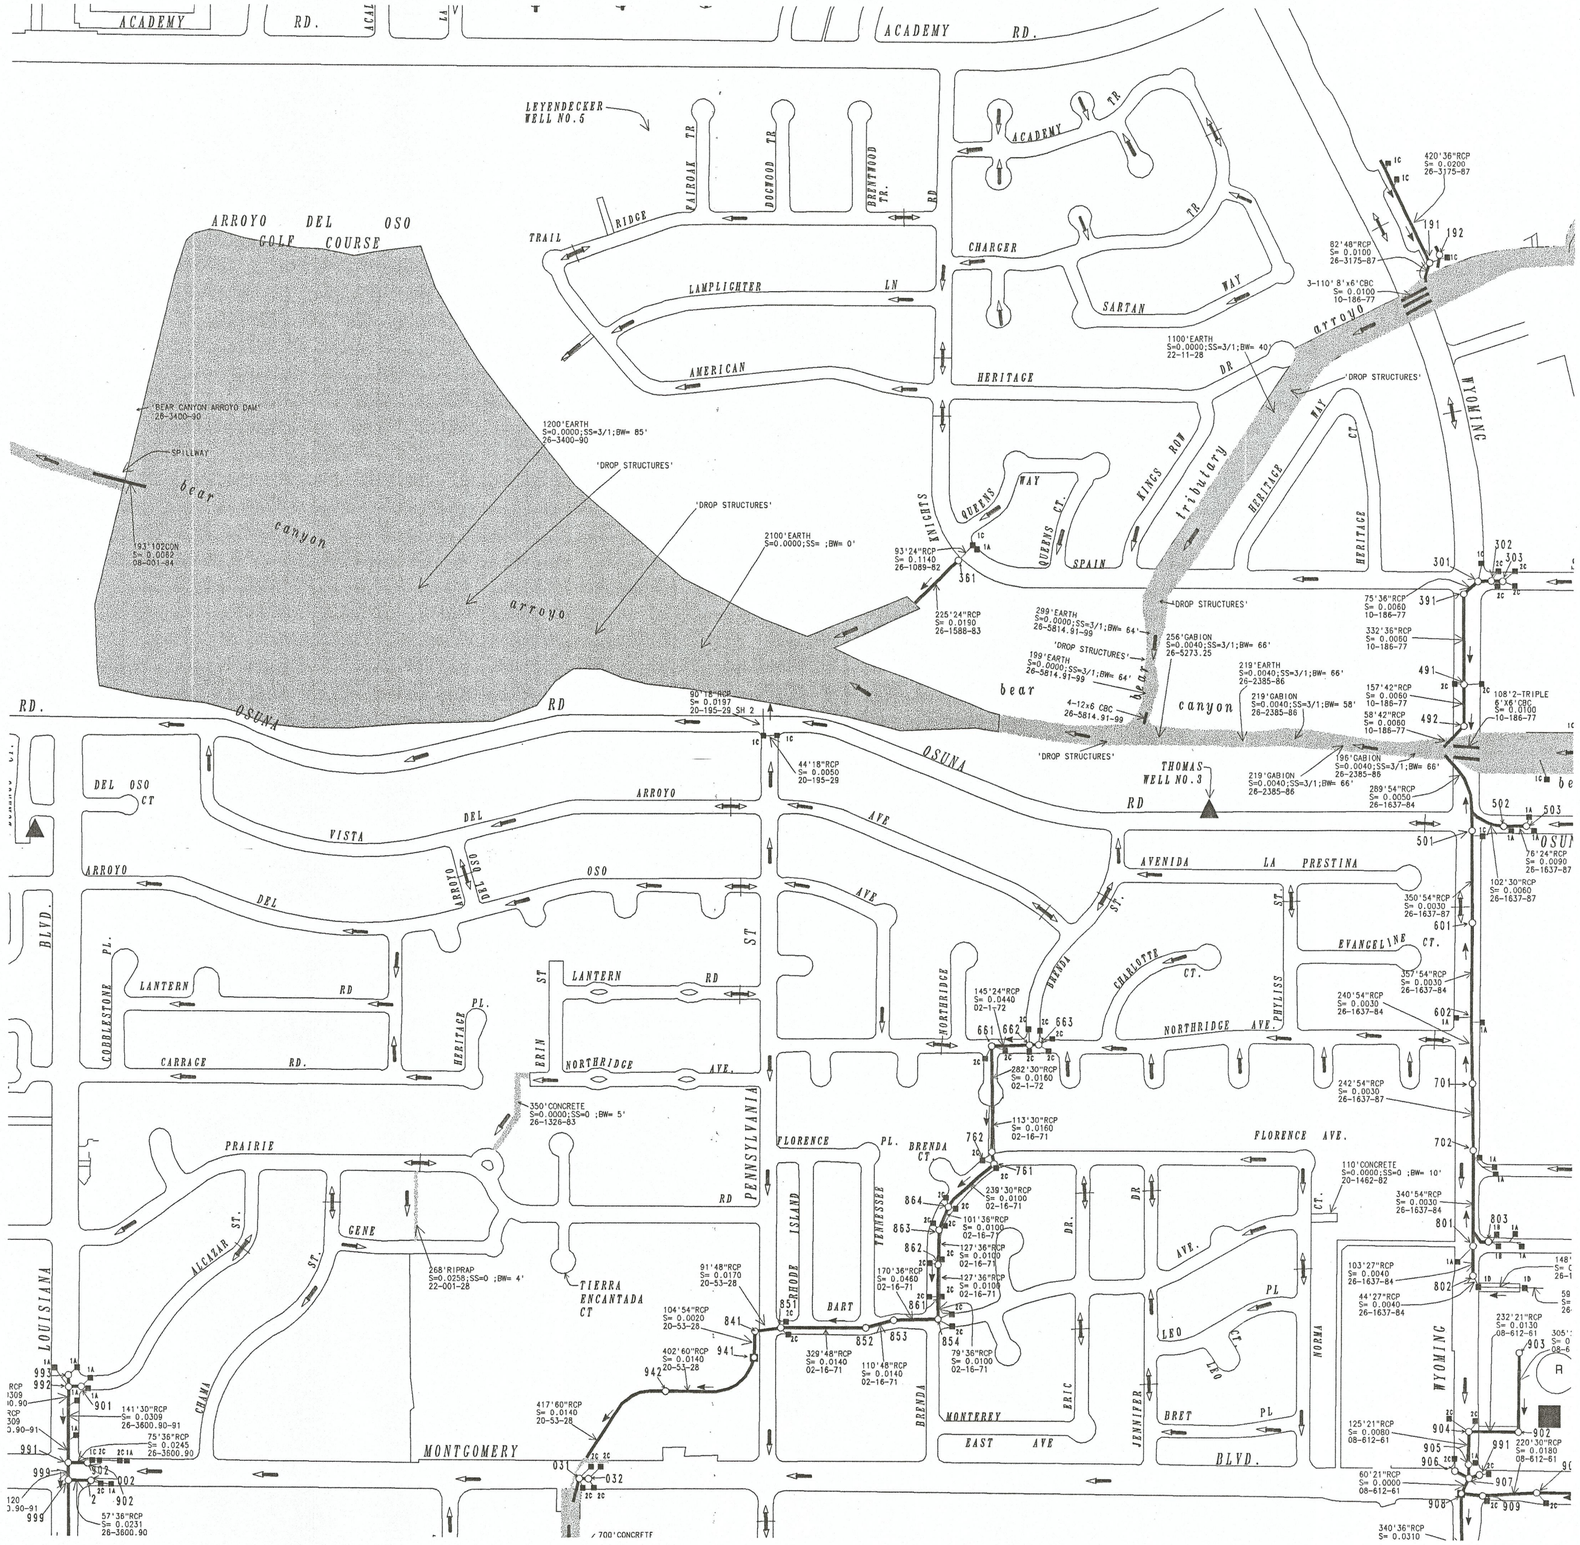

NEXT SHEET NO. G-19

DRAINAGE FACILITIES

Legend

- Lateral Stubout Inlet Connector
- Collector
- Reservor Drain Siphon
- Double Pipe
- Force Main
- Abandon Lines
- Manhole
- Inlet Catch Basin
- Junction Box
- Vault
- Standpipe/Riser
- Surface Flow
- Pipe Flow
- Water Course Holding Ponds Dams
- Well
- Reservoir
- Pump Station

0 100 200 400 600

SCALE

Compiled: November 08, 2000

Notes:

1. Map is for information only and is subject to corrections. (Corrections call 768-3608.)
2. Manholes identifcation requires Map Grid & manhole number.

MAP GRID

F-19

CITY OF ALBUQUERQUE
MAPS & RECORDS

Y10 Y9 Y8 Y7 Y6 Y5 Y4 Y3 Y2 Y1

X1 X2 X3 X4 X5 X6 X7 X8 X9 X10

NEXT SHEET NO. E-20

NEXT SHEET NO. F-19

NEXT SHEET NO. F-21

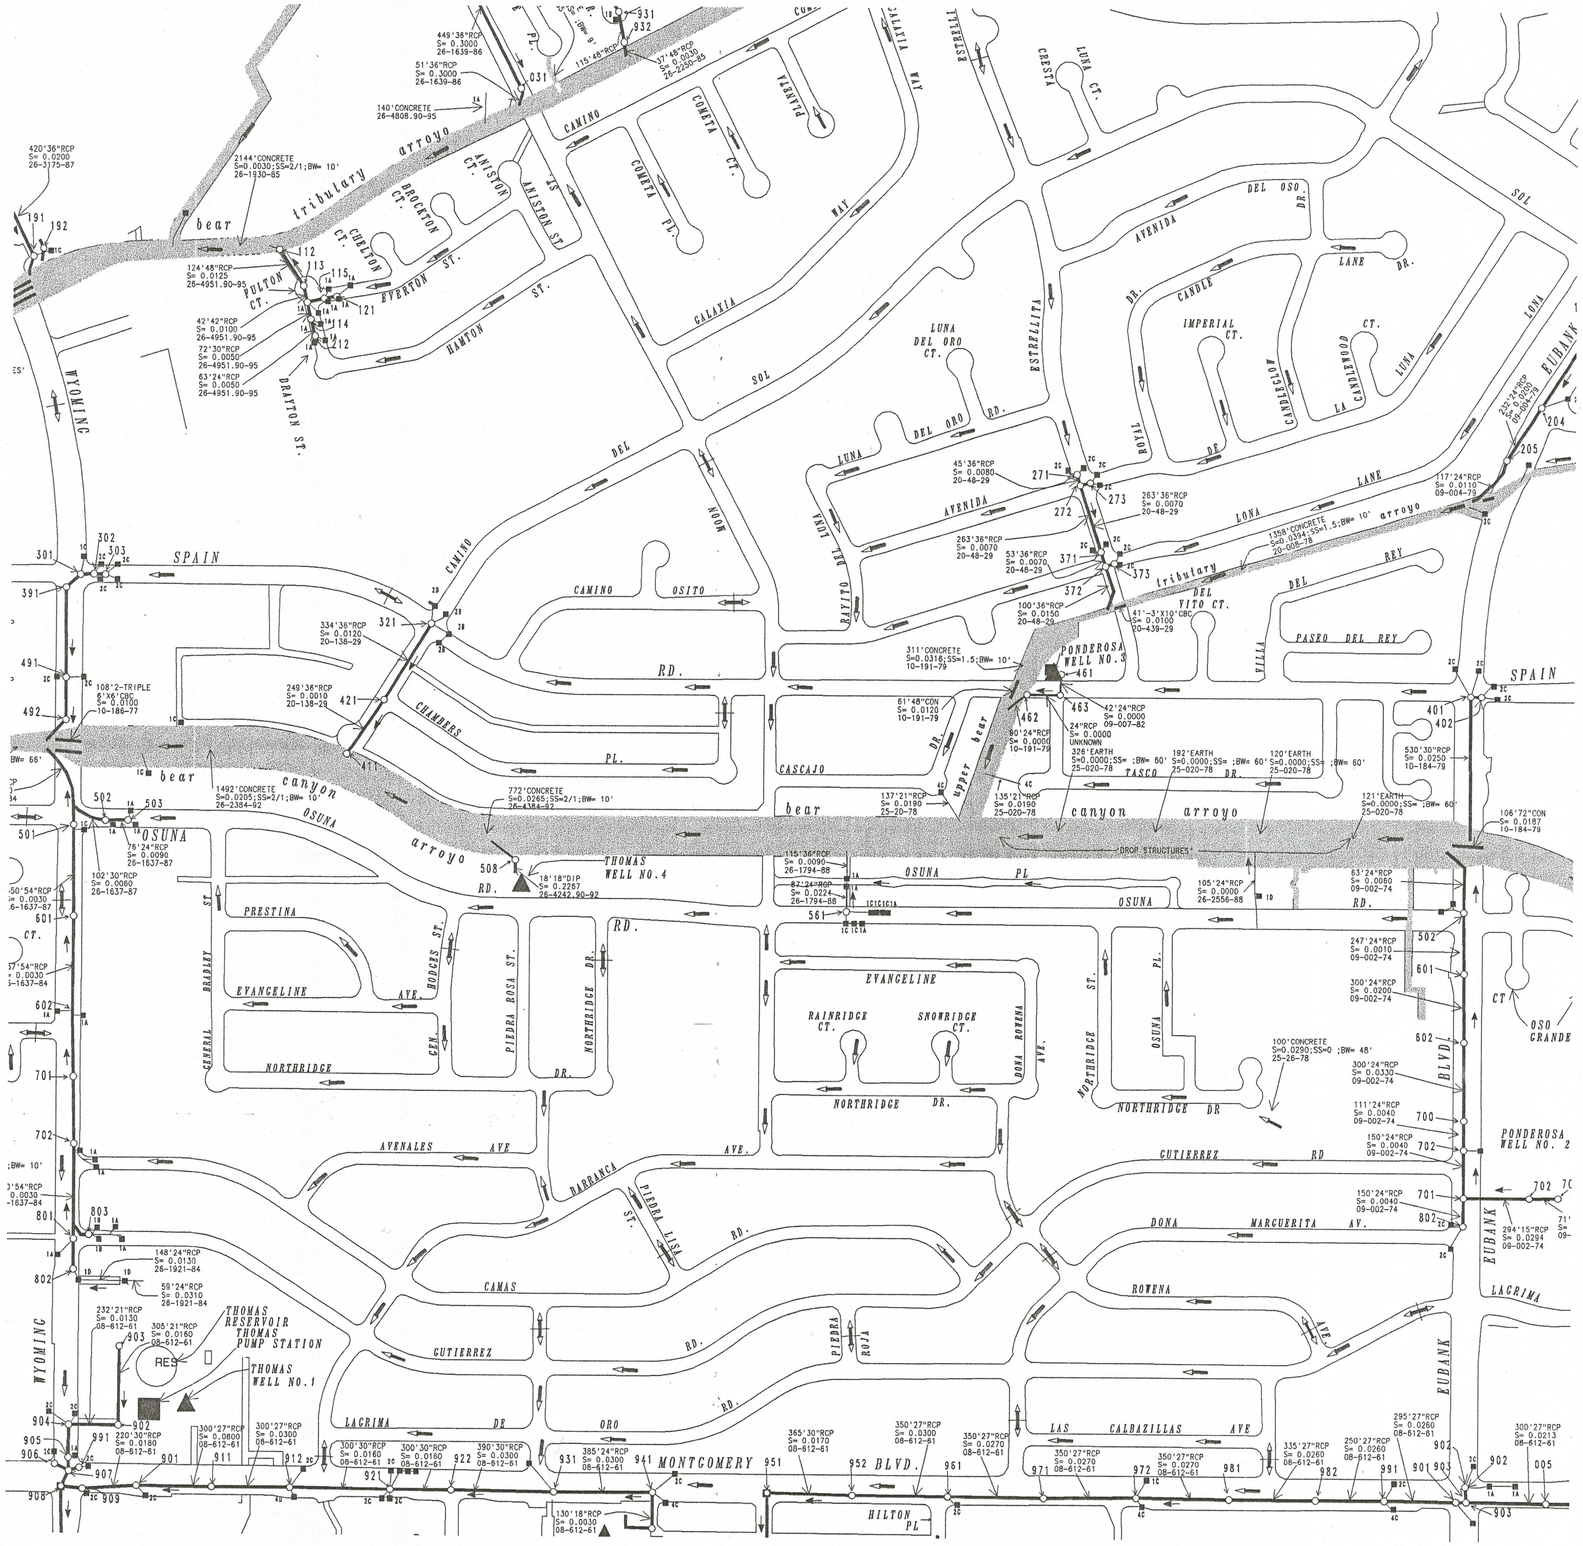

NEXT SHEET NO. G-20

DRAINAGE FACILITIES

Legend

- Lateral Stubout Inlet Connector
- Collector
- Reservor Drain Siphon
- Double Pipe
- Force Main
- Abandon Lines
- Manhole
- Inlet Catch Basin
- Junction Box
- Vault
- Standpipe/Riser
- Surface Flow
- Pipe Flow
- Water Course Holding Ponds Dams
- Well
- Reservoir
- Pump Station

0 100 200 400 600

SCALE

Compiled: November 08, 2000

Notes:

1. Map is for information only and is subject to corrections. (Corrections call 768-3608.)
2. Manholes identifcation requires Map Grid & manhole number.

MAP GRID

F-20

CITY OF ALBUQUERQUE
MAPS & RECORDS

NEXT SHEET NO. E-21

NEXT SHEET NO. F-20

NEXT SHEET NO. F-22

NEXT SHEET NO. G-21

Y10
Y9
Y8
Y7
Y6
Y5
Y4
Y3
Y2
Y1

X1 X2 X3 X4 X5 X6 X7 X8 X9 X10

DRAINAGE FACILITIES

Legend

- Lateral Stubout Inlet Connector
- Collector
- Reservor Drain Siphon
- Double Pipe
- Force Main
- Abandon Lines
- Manhole
- Inlet Catch Basin
- Junction Box
- Vault
- Standpipe/Riser
- Surface Flow
- Pipe Flow
- Water Course Holding Ponds Dams
- Well
- Reservoir
- Pump Station

0 100 200 400 600

SCALE

Compiled: November 08, 2000

Notes:

1. Map is for information only and is subject to corrections. (Corrections call 768-3608.)
2. Manholes identifcotion requires Map Grid & manhole number.

MAP GRID

F-21

CITY OF ALBUQUERQUE
MAPS & RECORDS

NEXT SHEET NO. E-22

NEXT SHEET NO. F-21

NEXT SHEET NO. F-23

NEXT SHEET NO. G-22

Y10
Y9
Y8
Y7
Y6
Y5
Y4
Y3
Y2
Y1

X1 X2 X3 X4 X5 X6 X7 X8 X9 X10

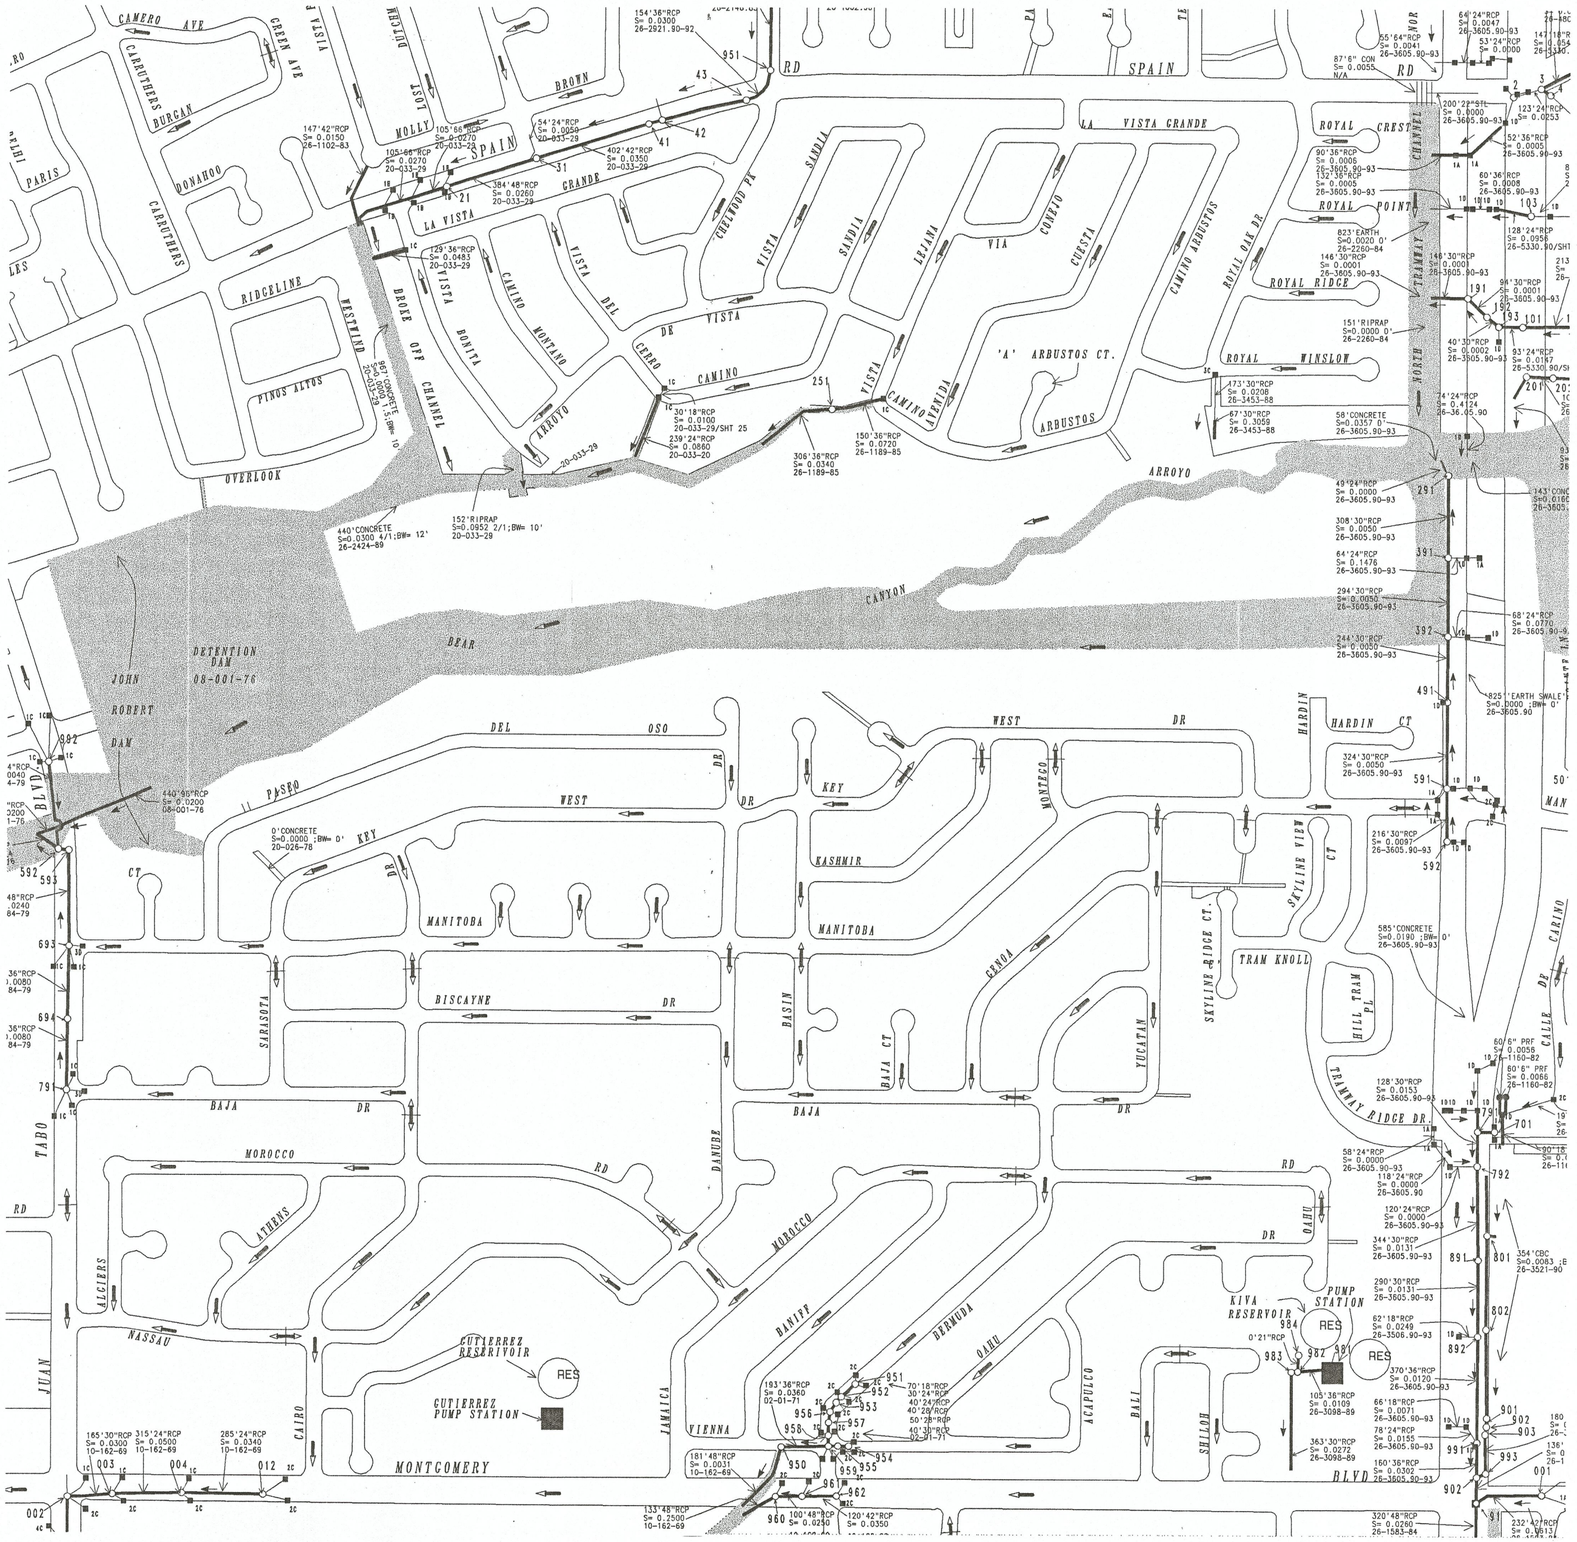

DRAINAGE FACILITIES

Legend

- Lateral Stubout Inlet Connector
- Collector
- Reservor Drain Siphon
- Double Pipe
- Force Main
- Abandon Lines
- Manhole
- Inlet Catch Basin
- Junction Box
- Vault
- Standpipe/Riser
- Surface Flow
- Pipe Flow
- Water Course Holding Ponds Dams
- Well
- Reservoir
- Pump Station

0 100 200 400 600

SCALE

Compiled: November 08, 2000

Notes:

1. Map is for information only and is subject to corrections. (Corrections call 768-3608.)
2. Manholes identifcation requires Map Grid & manhole number.

MAP GRID

F-22

CITY OF ALBUQUERQUE
MAPS & RECORDS

NEXT SHEET NO. E-23

NEXT SHEET NO. F-22

NEXT SHEET NO. F-24

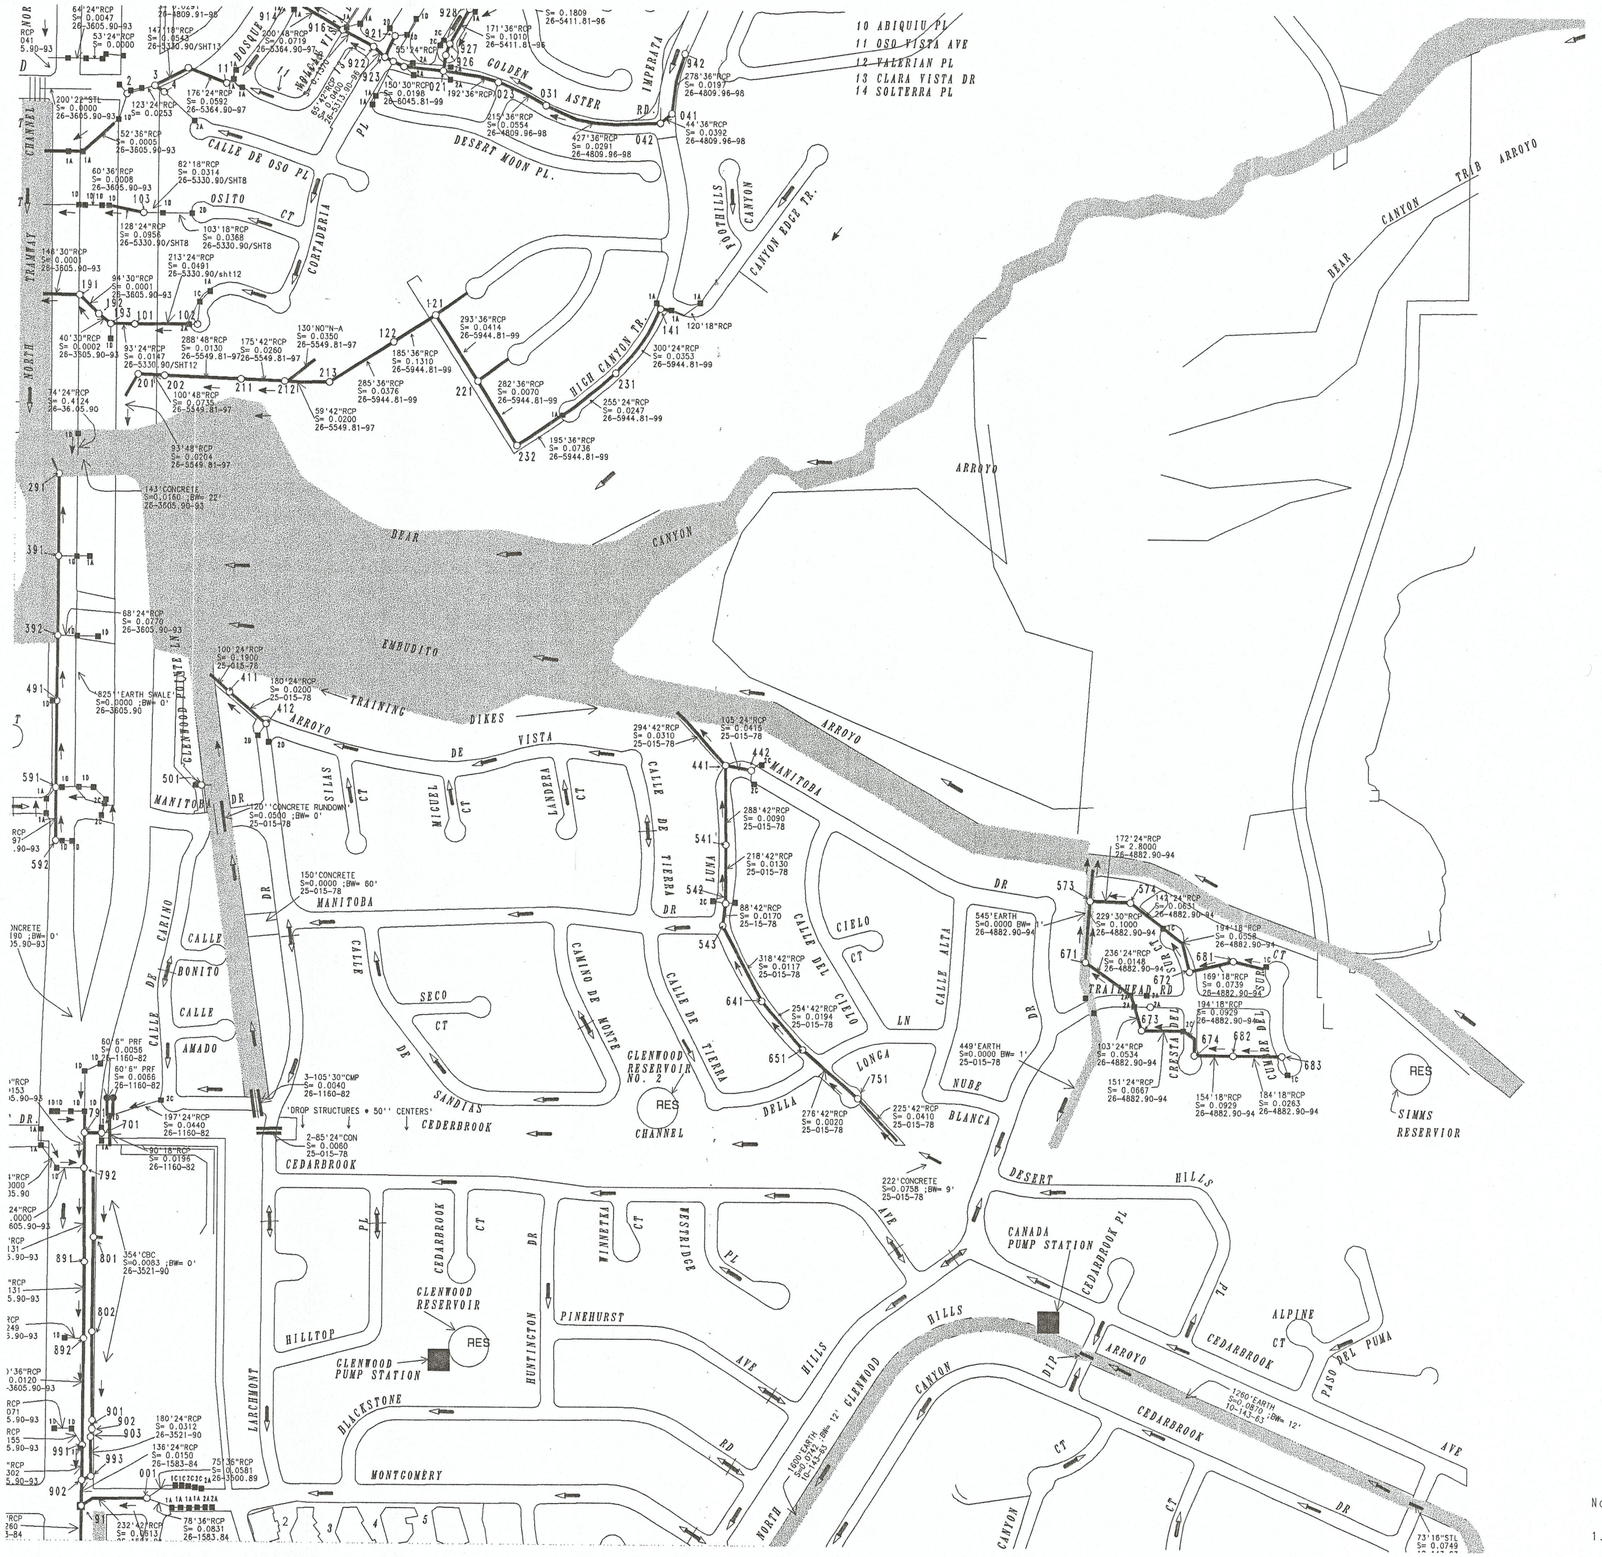

DRAINAGE FACILITIES

Legend

- Lateral Stubout Inlet Connector
- Collector
- Reservor Drain Siphon
- Double Pipe
- Force Main
- Abandon Lines
- Manhole
- Inlet Catch Basin
- Junction Box
- Vault
- Standpipe/Riser
- Surface Flow
- Pipe Flow
- Water Course Holding Ponds Dams
- Well
- Reservoir
- Pump Station

0 100 200 400 600

SCALE

Compiled: November 08, 2000

Notes:

1. Map is for information only and is subject to corrections. (Corrections call 768-3608.)
2. Manholes identifcation requires Map Grid & manhole number.

MAP GRID F-23

CITY OF ALBUQUERQUE
MAPS & RECORDS

NEXT SHEET NO. G-23

Y10 Y9 Y8 Y7 Y6 Y5 Y4 Y3 Y2 Y1

X1 X2 X3 X4 X5 X6 X7 X8 X9 X10

NEXT SHEET NO. E-24

NEXT SHEET NO. F-23

NEXT SHEET NO. G-24

Y10 Y9 Y8 Y7 Y6 Y5 Y4 Y3 Y2 Y1

X1 X2 X3 X4 X5 X6 X7 X8 X9 X10

DRAINAGE FACILITIES

Legend

- Lateral Stubout Inlet Connector
- Collector
- Reservor Drain Siphon
- Double Pipe
- Force Main
- Abandon Lines
- Manhole
- Inlet Catch Basin
- Junction Box
- Vault
- Standpipe/Riser
- Surface Flow
- Pipe Flow
- Water Course Holding Ponds Dams
- Well
- Reservoir
- Pump Station

0 100 200 400 600

SCALE

Compiled: November 08, 2000

Notes:

1. Map is for information only and is subject to corrections. (Corrections call 768-3608.)
2. Manholes identifcation requires Map Grid & manhole number.

MAP GRID

F-24

CITY OF ALBUQUERQUE
MAPS & RECORDS