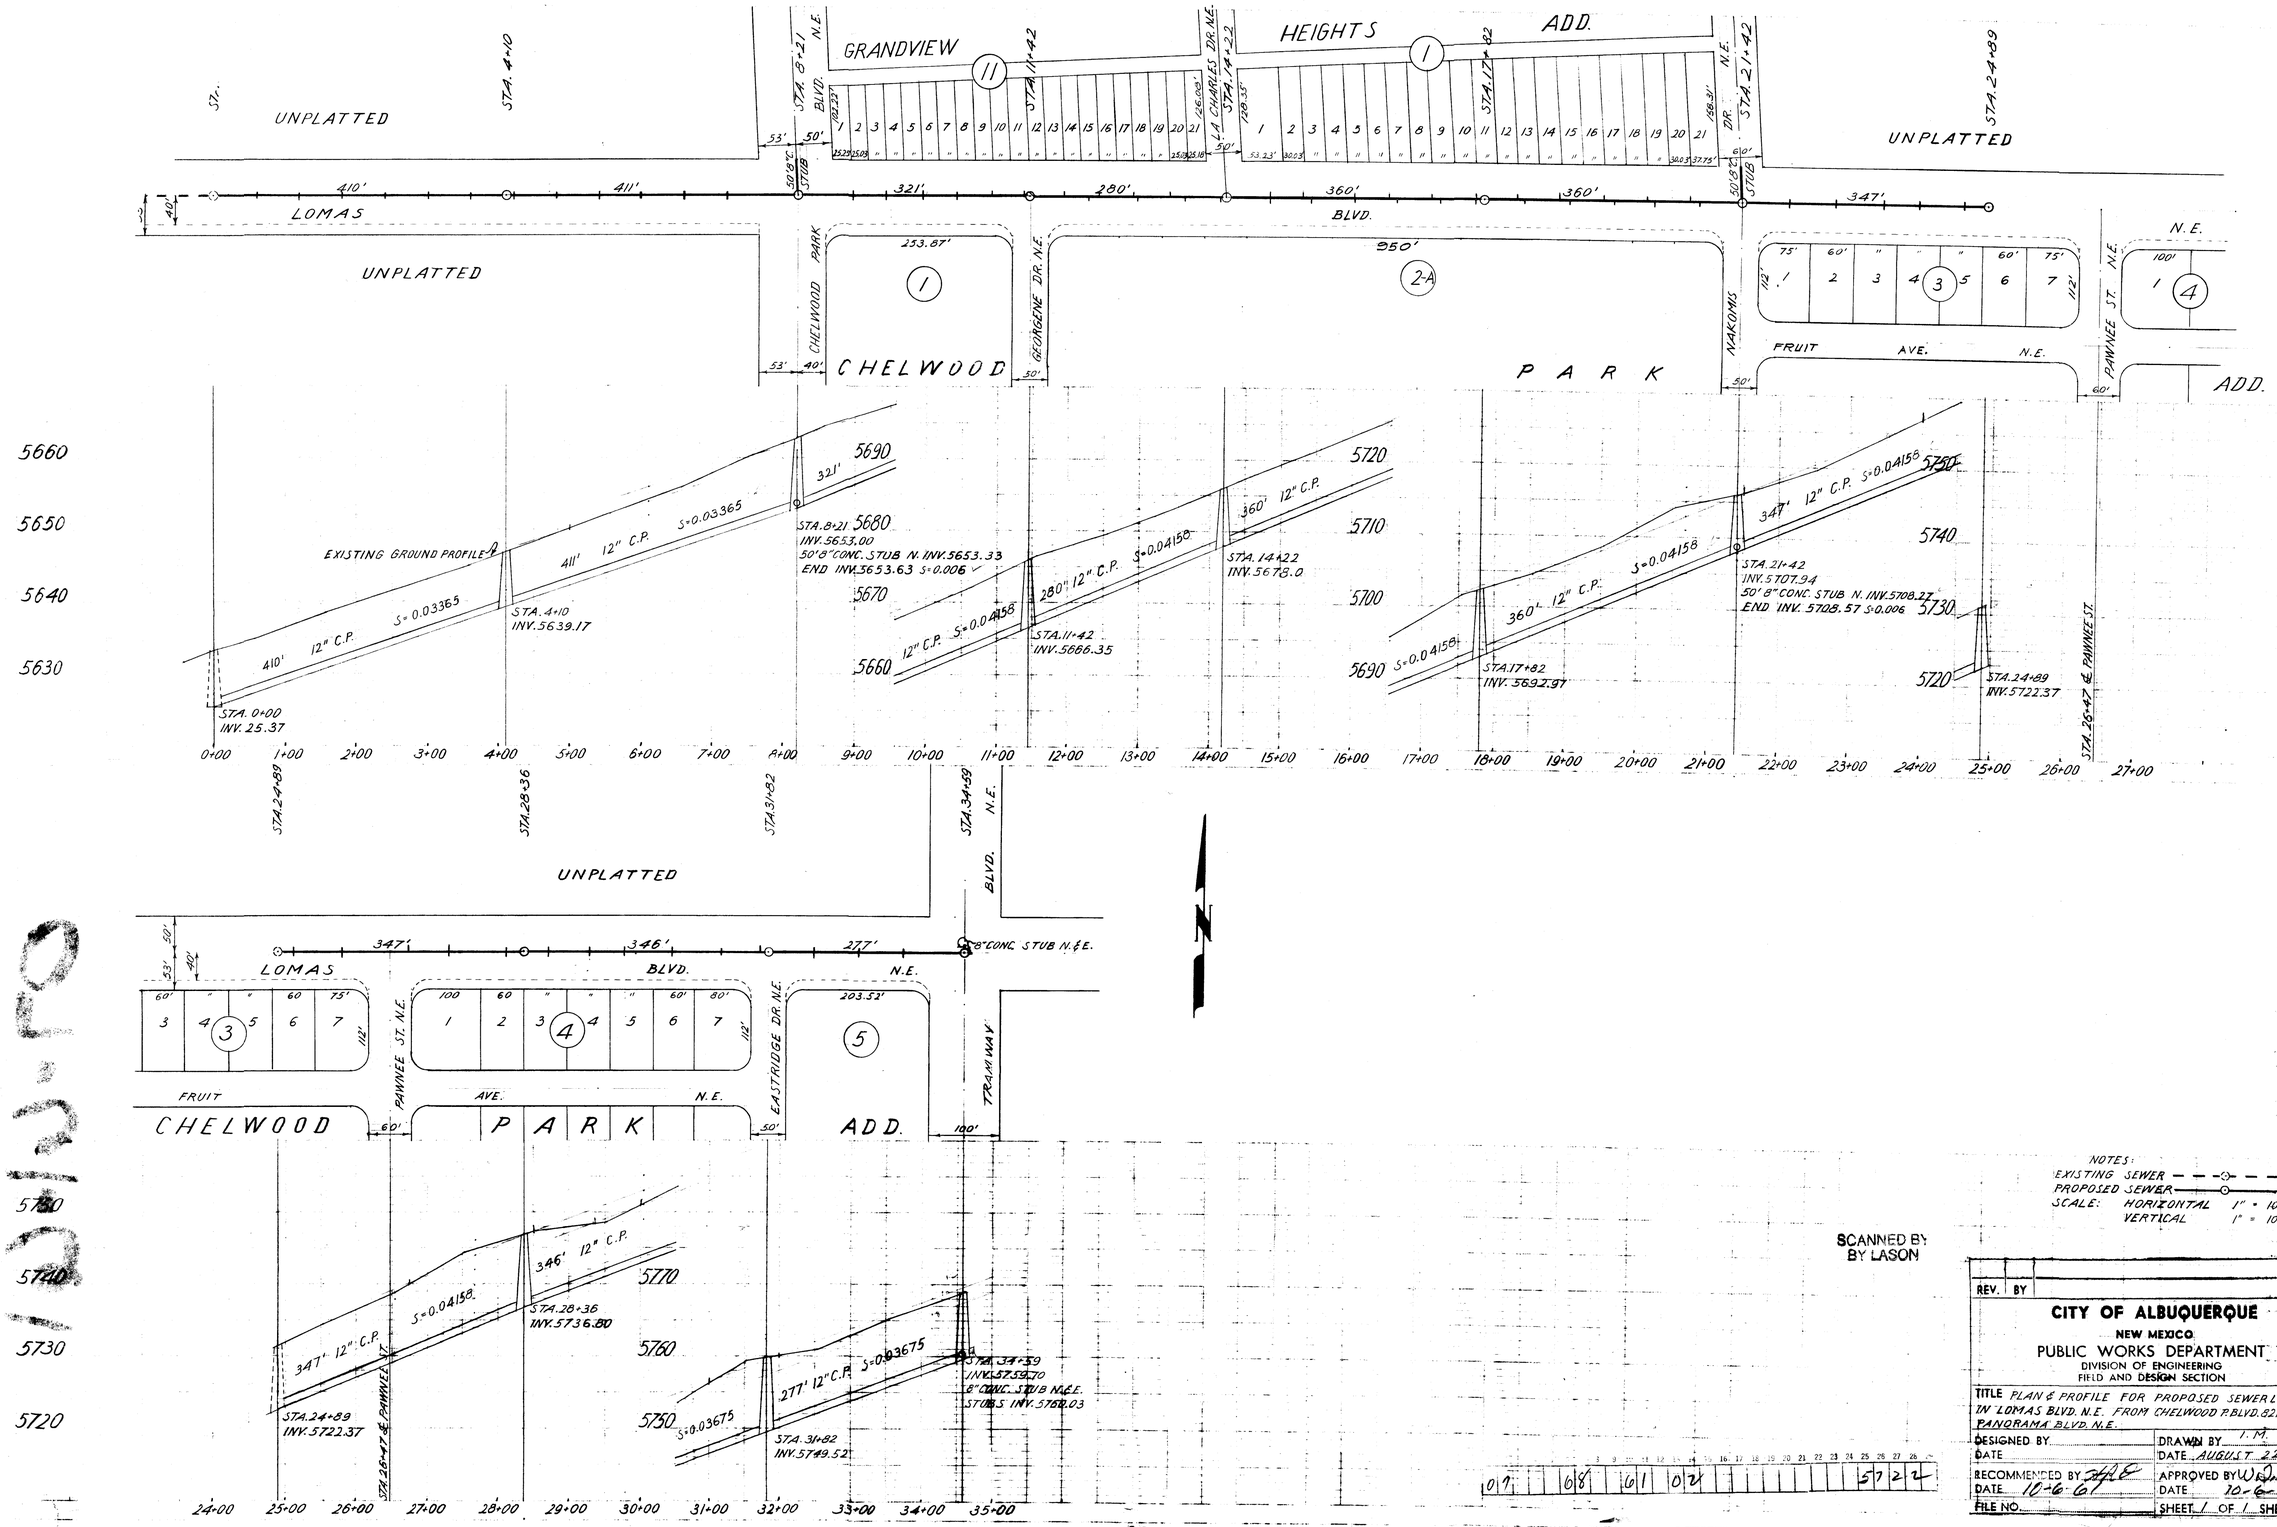

NOTES:
EXISTING SEWER
PROPOSED SEWER
SCALE: HORIZONTAL 1" = 100'
VERTICAL 1" = 10'

SCANNED BY BY LASON

REV.	BY	DATE

CITY OF ALBUQUERQUE
NEW MEXICO
PUBLIC WORKS DEPARTMENT
DIVISION OF ENGINEERING
FIELD AND DESIGN SECTION

TITLE PLAN & PROFILE FOR PROPOSED SEWER LINE IN LOMAS BLVD. N.E. FROM CHELWOOD P. BLVD. 821' W. TO PANORAMA BLVD. N.E.

DESIGNED BY
DATE
RECOMMENDED BY
DATE 10-6-61
FILE NO.

DRAWN BY I. M.
DATE AUGUST 22-61
APPROVED BY
DATE 10-6-61
SHEET 1 OF 1 SHEETS

E-142