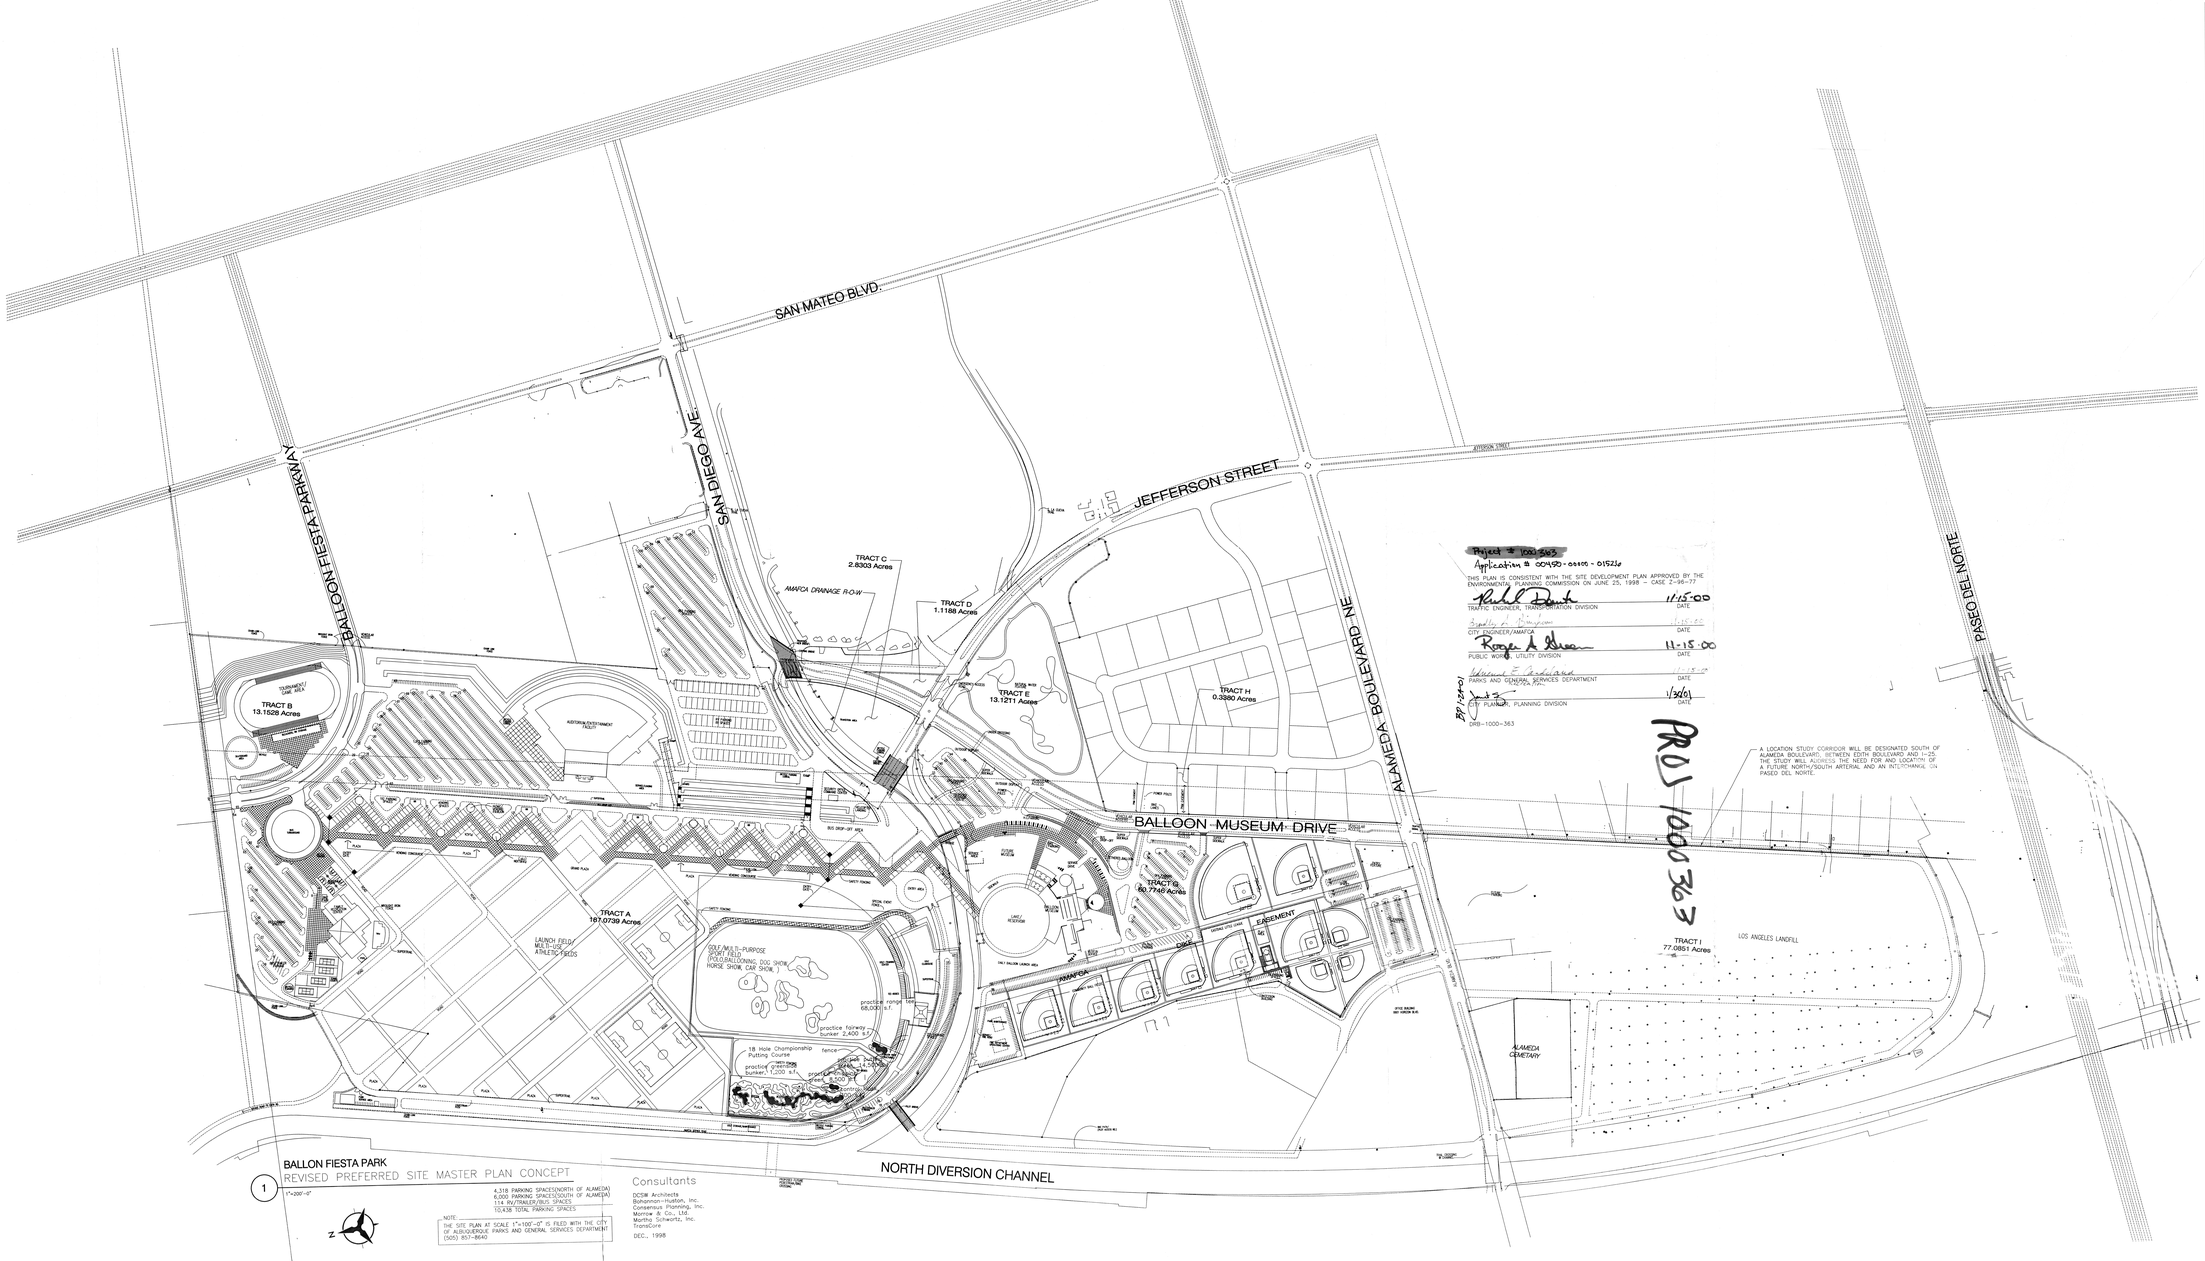

1

BALLON FIESTA PARK

REVISED PREFERRED SITE MASTER PLAN CONCEPT

1"=200'-0"

4,318 PARKING SPACES(NORTH OF ALAMEDA)
6,000 PARKING SPACES(SOUTH OF ALAMEDA)
114 RV/TRAILER/BUS SPACES
10,438 TOTAL PARKING SPACES

NOTE:
THE SITE PLAN AT SCALE 1"=100'-0" IS FILED WITH THE CITY OF ALBUQUERQUE PARKS AND GENERAL SERVICES DEPARTMENT (505) 857-8640

Consultants

DCSW Architects
Bohannan-Huston, Inc.
Consensus Planning, Inc.
Morrow & Co., Ltd.
Martha Schwartz, Inc.
TransCore

DEC., 1998

City of Albuquerque

Balloon Fiesta Park

Consultants

DCSW Architects
Bohannan-Huston, Inc.
Consensus Planning, Inc
Morrow & Co., Ltd.
Martha Schwartz, Inc.
TransCore

DEC., 1998