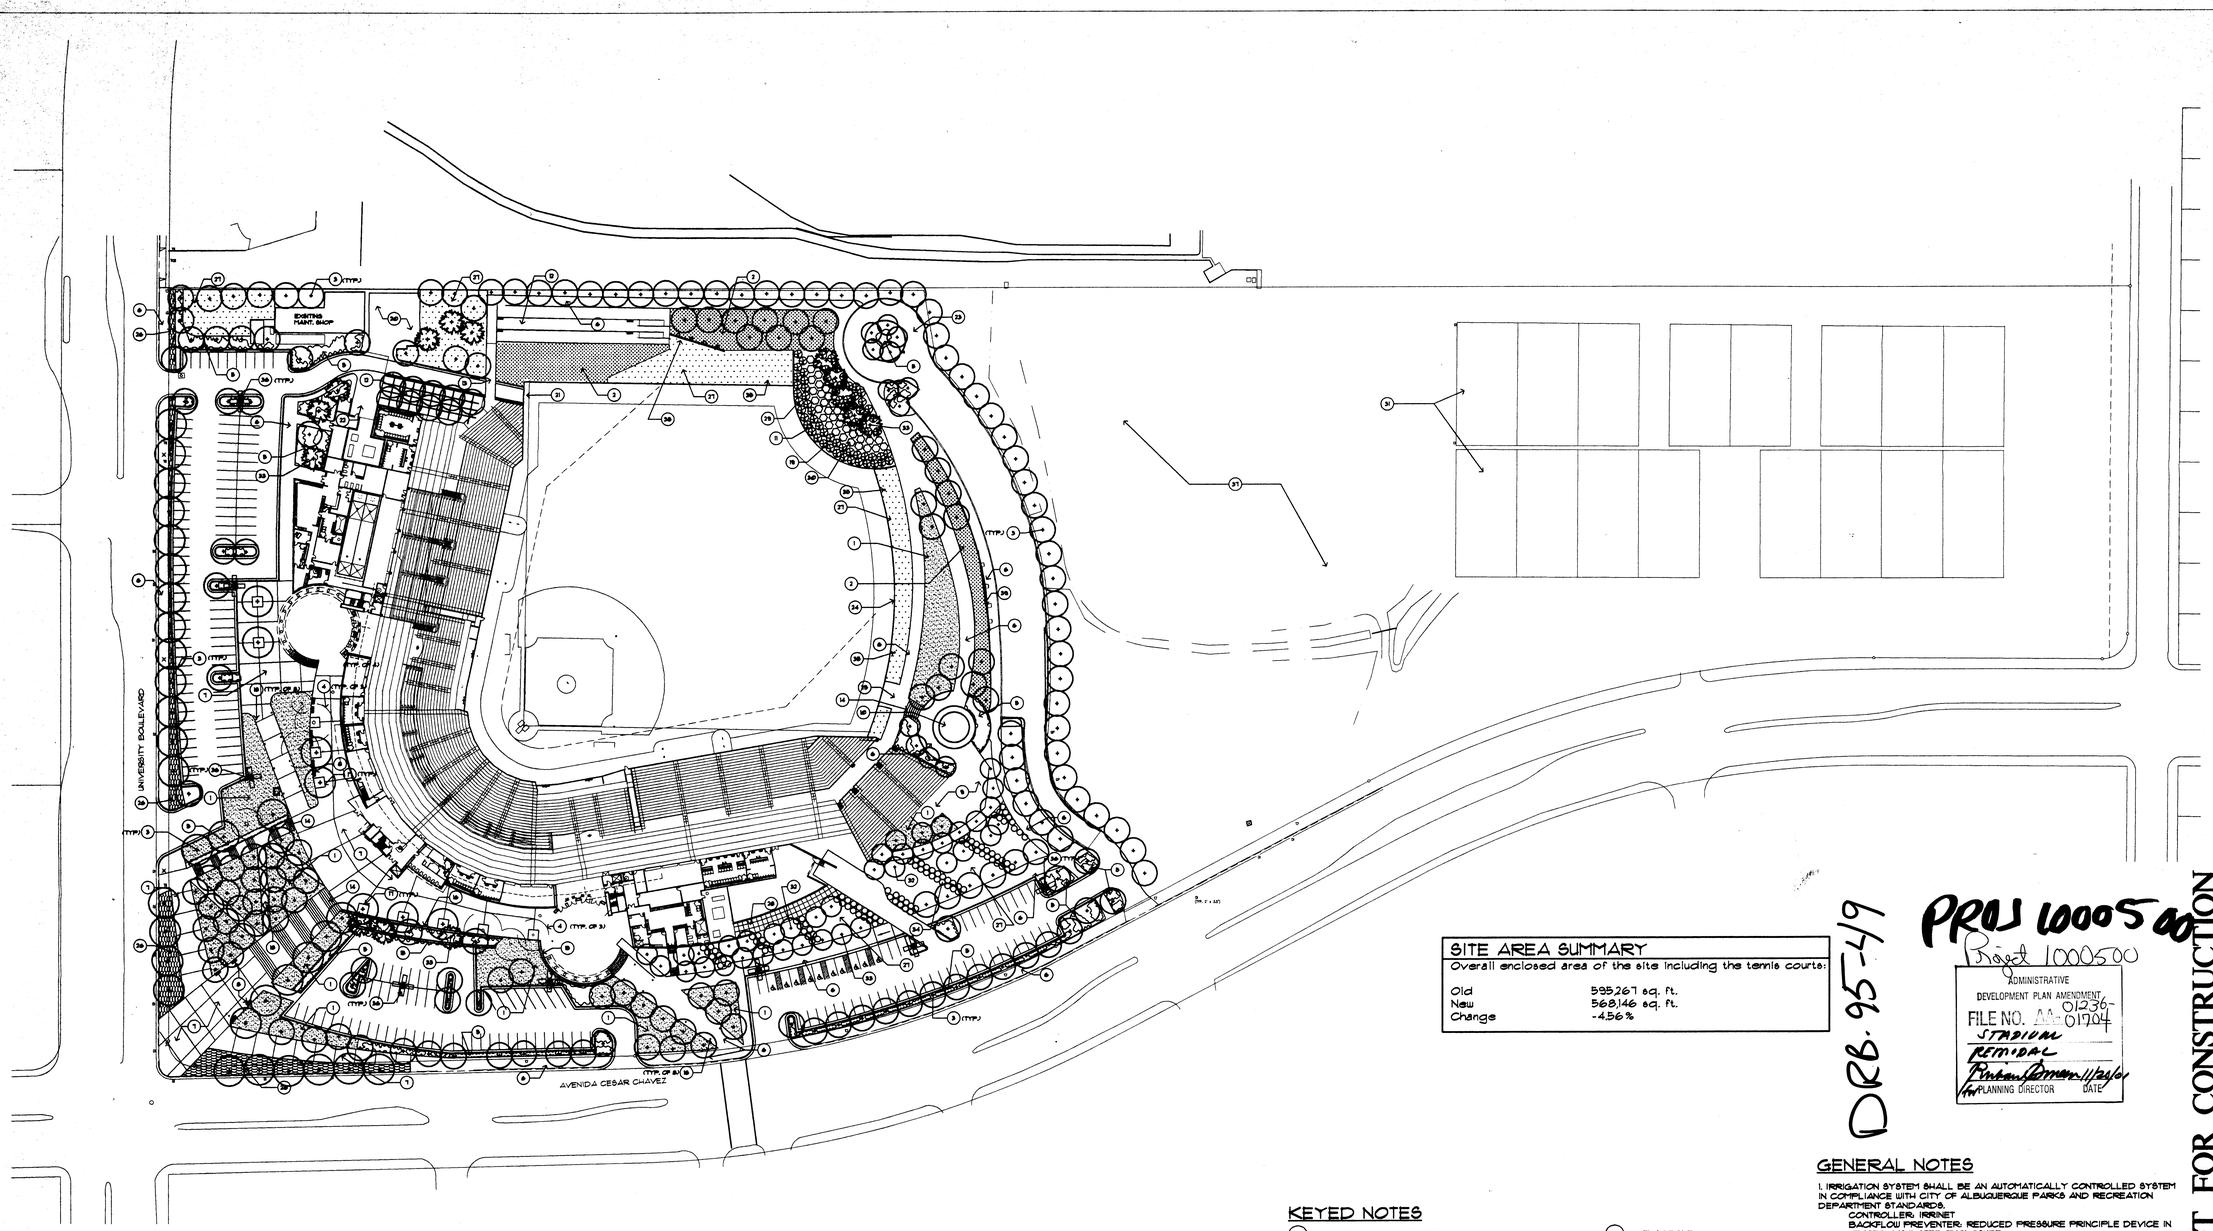

SITE AREA SUMMARY

Overall enclosed area of the site including the tennis courts:

Old	595,267 sq. ft.
New	568,146 sq. ft.
Change	-4.56%

DRB-95-419

PROJ 1000500

Project 1000500

ADMINISTRATIVE DEVELOPMENT PLAN AMENDMENT
FILE NO. AA-01236-01704
STADIUM REMODEL
PLANNING DIRECTOR — DATE 11/24/01

KEYED NOTES

1. PARK BLEND TURF (SOD)
2. PRAIRIE GRASSES WITH WILDFLOWERS
3. PROPOSED SHADE TREE
4. EXISTING TREE TO REMAIN
5. SHRUB BED
6. CONCRETE WALK WITH MEDIUM BRUSH FINISH AND 4" TROWEL AT EDGES AND JOINTS
7. SPECIALTY PAVING: INTEGRALLY COLORED CONCRETE WITH PRE-CAST CONCRETE UNIT PAVERS AT EDGES AND JOINTS
8. BENCH
9. CHILDREN'S PLAY EQUIPMENT PLACED ON RESILIENT SURFACE POURED ON CONCRETE SLAB
10. CAROUSEL
11. FLAGSTONE PLATING ON 1:1 SLOPE INTERPLANTED WITH EVERGREEN GROUNDCOVER
12. PICNIC TERRACE: CONCRETE PAVING WITH TREES IN GRATES, PICNIC TABLES, AND BENCHES
13. PEDESTRIAN BRIDGE
14. STEPS
15. RETAINING WALL
16. SEATING WALL: RETAINING WALL WITH 20" WIDE CONCRETE CAP FOR SEATING
17. TREE GRATE
18. FLAGPOLE
19. BATTER'S EYE
20. SERVICE YARD
21. FIELD ACCESS
22. MECHANICAL COURT
23. AUTO PLAZA
24. OUTFIELD WALL: 4' FENCE ON 4' RETAINING WALL
25. OBSERVATION PLATFORM
26. GROUNDCOVER
27. NATIVE TURF
28. CONCRETE UNIT TURF BLOCKS
29. BUFFALO JUNIPER
30. SEA GREEN JUNIPER
31. EXISTING TENNIS COURTS TO REMAIN
32. ACCENT TREE
33. EVERGREEN TREE
34. ORNAMENTAL GRASSES
35. 120' PLAYING FIELD LIGHT
36. 25' PARKING LOTS POLE LIGHT
37. EXISTING LANDSCAPING EAST OF STADIUM TO REMAIN
38. EXISTING SCOREBOARD TO REMAIN (60' WIDTH X 40' HEIGHT ON 14' SUPPORTS)
39. PROPOSED SCOREBOARD/VIDEO BOARD/ADVERTISING (APPROX. 80' WIDTH X 60' HEIGHT ON 12' - 16' SUPPORTS)

GENERAL NOTES

1. IRRIGATION SYSTEM SHALL BE AN AUTOMATICALLY CONTROLLED SYSTEM IN COMPLIANCE WITH CITY OF ALBUQUERQUE PARKS AND RECREATION DEPARTMENT STANDARDS.
   CONTROLLER: IRRINET
   BACKFLOW PREVENTER: REDUCED PRESSURE PRINCIPLE DEVICE IN HEATED, INSULATED ENCLOSURE
   HEADS AT TURF AND NATIVE GRASSES: ROTORS IN LARGER AREAS AND POP-UP SPRAYS IN SMALLER AREAS
   HEADS AT TREES AND SHRUBS: BUBBLERS
2. EXISTING TREES AND PLANT MATERIAL NOT DESIGNATED TO REMAIN SHALL BE REMOVED AND PROPERLY DISPOSED OF.
3. EXISTING TREES TO REMAIN SHALL BE PROTECTED FROM DAMAGE DUE TO CONSTRUCTION OPERATIONS (NOTE: EXISTING GRADE SHALL BE MAINTAINED AT ROOT ZONE OF EXISTING TREES. IF EXISTING GRADE CANNOT BE MAINTAINED, EXISTING TREES WILL BE REPLACED WITH NEW.)
4. A 4" DEPTH OF DECORATIVE CRUSHED GRAVEL MULCH WITH WEED BARRIER FABRIC UNDER SHALL BE INSTALLED THROUGHOUT ALL TREE AND SHRUB BEDS.
5. LANDSCAPE IS IN COMPLIANCE WITH THE CITY OF ALBUQUERQUE WATER CONSERVATION LANDSCAPING AND WATER WASTE ORDINANCE.
6. LANDSCAPE WILL BE MAINTAINED BY THE OWNER.
7. LANDSCAPE REQUIREMENT:
   NET LOT AREA: 568,146 SF
   REQUIRED LANDSCAPE (15% OF NET LOT AREA): 85,222 SF
   LANDSCAPE AREA PROVIDED: 150,000 SF (26% OF NET)

PLANT LIST

COMMON NAME	BOTANICAL NAME	SIZE
SHADE TREE		
Autumn Purple Ash	Fraxinus americana 'Autumn Purple'	2" cal
Chinese Pistache	Pistacia chinensis	2" cal
Honey Locust 'True Shade'	Gleditsia triacanthos 'True Shade'	2" cal
Kentucky Coffee Tree	Gymnocladus dioica	2" cal
Littleleaf Linden	Tilia cordata	2" cal
ACCENT TREE		
Desert Willow	Chilopsis linearis	2" cal
Flowering Crab	Malus loensis 'Bechtel'	2" cal
Gambel Oak	Quercus gambelii	2" cal
New Mexico Olive	Forestiera neomexicana	2" cal
Texas Red Oak	Quercus texana	2" cal
Washington Hawthorn	Crataegus phaenopyrum	2" cal
EVERGREEN TREE		
Austrian Pine	Pinus nigra	4'-6' ht.
Leyland False Cypress	Cupressocyparis leylandii	2" cal
SHRUBS		
Apache Plume	Fallugia paradoxa	5 gallon
Bird of Paradise	Caesalpinia gilliesii	5 gallon

COMMON NAME	BOTANICAL NAME	SIZE
SHRUBS		
Butterfly Bush	Buddleia davidii	5 gallon
Cherry Sage	Salvia greggii	5 gallon
Claret Cup Cactus	Echinocereus triglochidiatus	5 gallon
Irene Rosemary	Rosmarinus 'Irene'	5 gallon
Lavender	Lavandula angustifolia 'Munstead'	5 gallon
Rosemary	Rosmarinus officinalis 'Arp'	5 gallon
Rubber Rabbitbrush	Chrysothamnus nauseosus	5 gallon
Russian Sage	Perovskia atriplicifolia	5 gallon
Red Yucca	Hesperaloe parvifolia	5 gallon
Sea Green Juniper	Juniperus chinensis 'Sea Green'	5 gallon
Shrubby Cinquefoil	Potentilla fruticosa	5 gallon
Three Leaf Sumac	Rhus trilobata	5 gallon
Yucca	Yucca glauca	5 gallon
PRAIRIE GRASSES AND WILDFLOWERS		Seed
Curtis and Curtis 'Pioneer's Pride' Grass Blend and 'Llano Estacado' Wildflower Mix		
NATIVE TURF		Seed
Buffalo grass	Buchloe dactyloides	
Blue Grama	Bouteloua gracilis	

COMMON NAME	BOTANICAL NAME	SIZE
GROUNDCOVER		
Buffalo Juniper	Juniperus sabina 'Buffalo'	5 gallon
Blue Avena	Helictotrichon sempervirens	5 gallon
Cotoneaster	Cotoneaster dammeri	5 gallon
ORNAMENTAL GRASSES		
Feather Grass	Stipa tenuissima	5 gallon
Fountain Grass	Pennisetum alopecuroides	5 gallon
Maiden Grass	Miscanthus sinensis 'Gracillimus'	5 gallon
Regal Mist	Muhlenbergia capillaris	5 gallon
Zebra Grass	Miscanthus sinensis 'Zebrinus'	5 gallon
VINES		
Honeysuckle	Lonicera sempervirens	5 gallon
Virginia Creeper	Parthenocissus quinquefolia	5 gallon
PERENNIALS		
Autumn Joy Sedum	Sedum telephium	1 gallon
Bowles' Mauve	Erysimum linifolium	1 gallon
Sedum	Sedum spurium 'Dragon's Blood'	1 gallon
Soapwort	Saponaria x lempergii	1 gallon
SOD		Sod
Park Blend	Poa, Festuca, Lolium	

TRUE NORTH

0 30' 60 120 180
SCALE: 1" = 60'-0"

FOR REFERENCE ONLY - NOT FOR CONSTRUCTION

HOK SPORT
HOK SPORTS FACILITIES GROUP, LLC
Architecture, Engineering, Planning, Interiors, Facility Programming
323 West 8th Street, Suite 700
Kansas City, Missouri 64105

SMPC ARCHITECTS
ASSOCIATE ARCHITECT
115 Amherst Drive SE
Albuquerque, NM 87106

CHAVEZ-GRIEVES CONSULTING ENGINEERS, INC.
CIVIL/STRUCTURAL ENGINEER
500 Jefferson Street NE, Suite 1
Albuquerque, NM 87108

SMITH ENGINEERING COMAPNY
MECHANICAL/PLUMBING ENGINEER
6400 Uptown Boulevard NE, Suite 500E
Albuquerque, NM 87110

MORROW REARDON WILKINSON, LTD.
LANDSCAPE CONSULTANTS
210 La Veta Drive NE
Albuquerque, NM 87108

WHW
AUDIO/VISUAL CONSULTANTS
15714 Connecc Road, Suite 110
Dallas, TX 75244

BREDSON & ASSOCIATES
SPORTS LIGHTING DESIGN CONSULTANTS
9500 East 42nd Street, Suite 214
Raytown, MO 64133

OVATIONS
FOOD SERVICE CONSULTANT
10012 North Dale Mabry, Suite 210
Tampa, FL 33618

NEW ALBUQUERQUE AAA BALLPARK

FOR THE CITY OF ALBUQUERQUE, NEW MEXICO

DESIGN DEVELOPMENT PACKAGE

PACKAGE
REVISIONS

NO.	DATE	DESCRIPTION

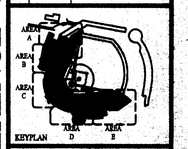

KEYPLAN

PROJECT NO. 01-0424-10	ISSUED BY: HOK SPORT
DRAWN BY: RBT	REVIEWED BY: ECR
ISSUE DATE: NOVEMBER 15, 2001	

SHEET TITLE: SITE AND LANDSCAPE PLAN

DISCIPLINE - CATEGORY - SUB-CATEGORY - SHEET

SDP-1

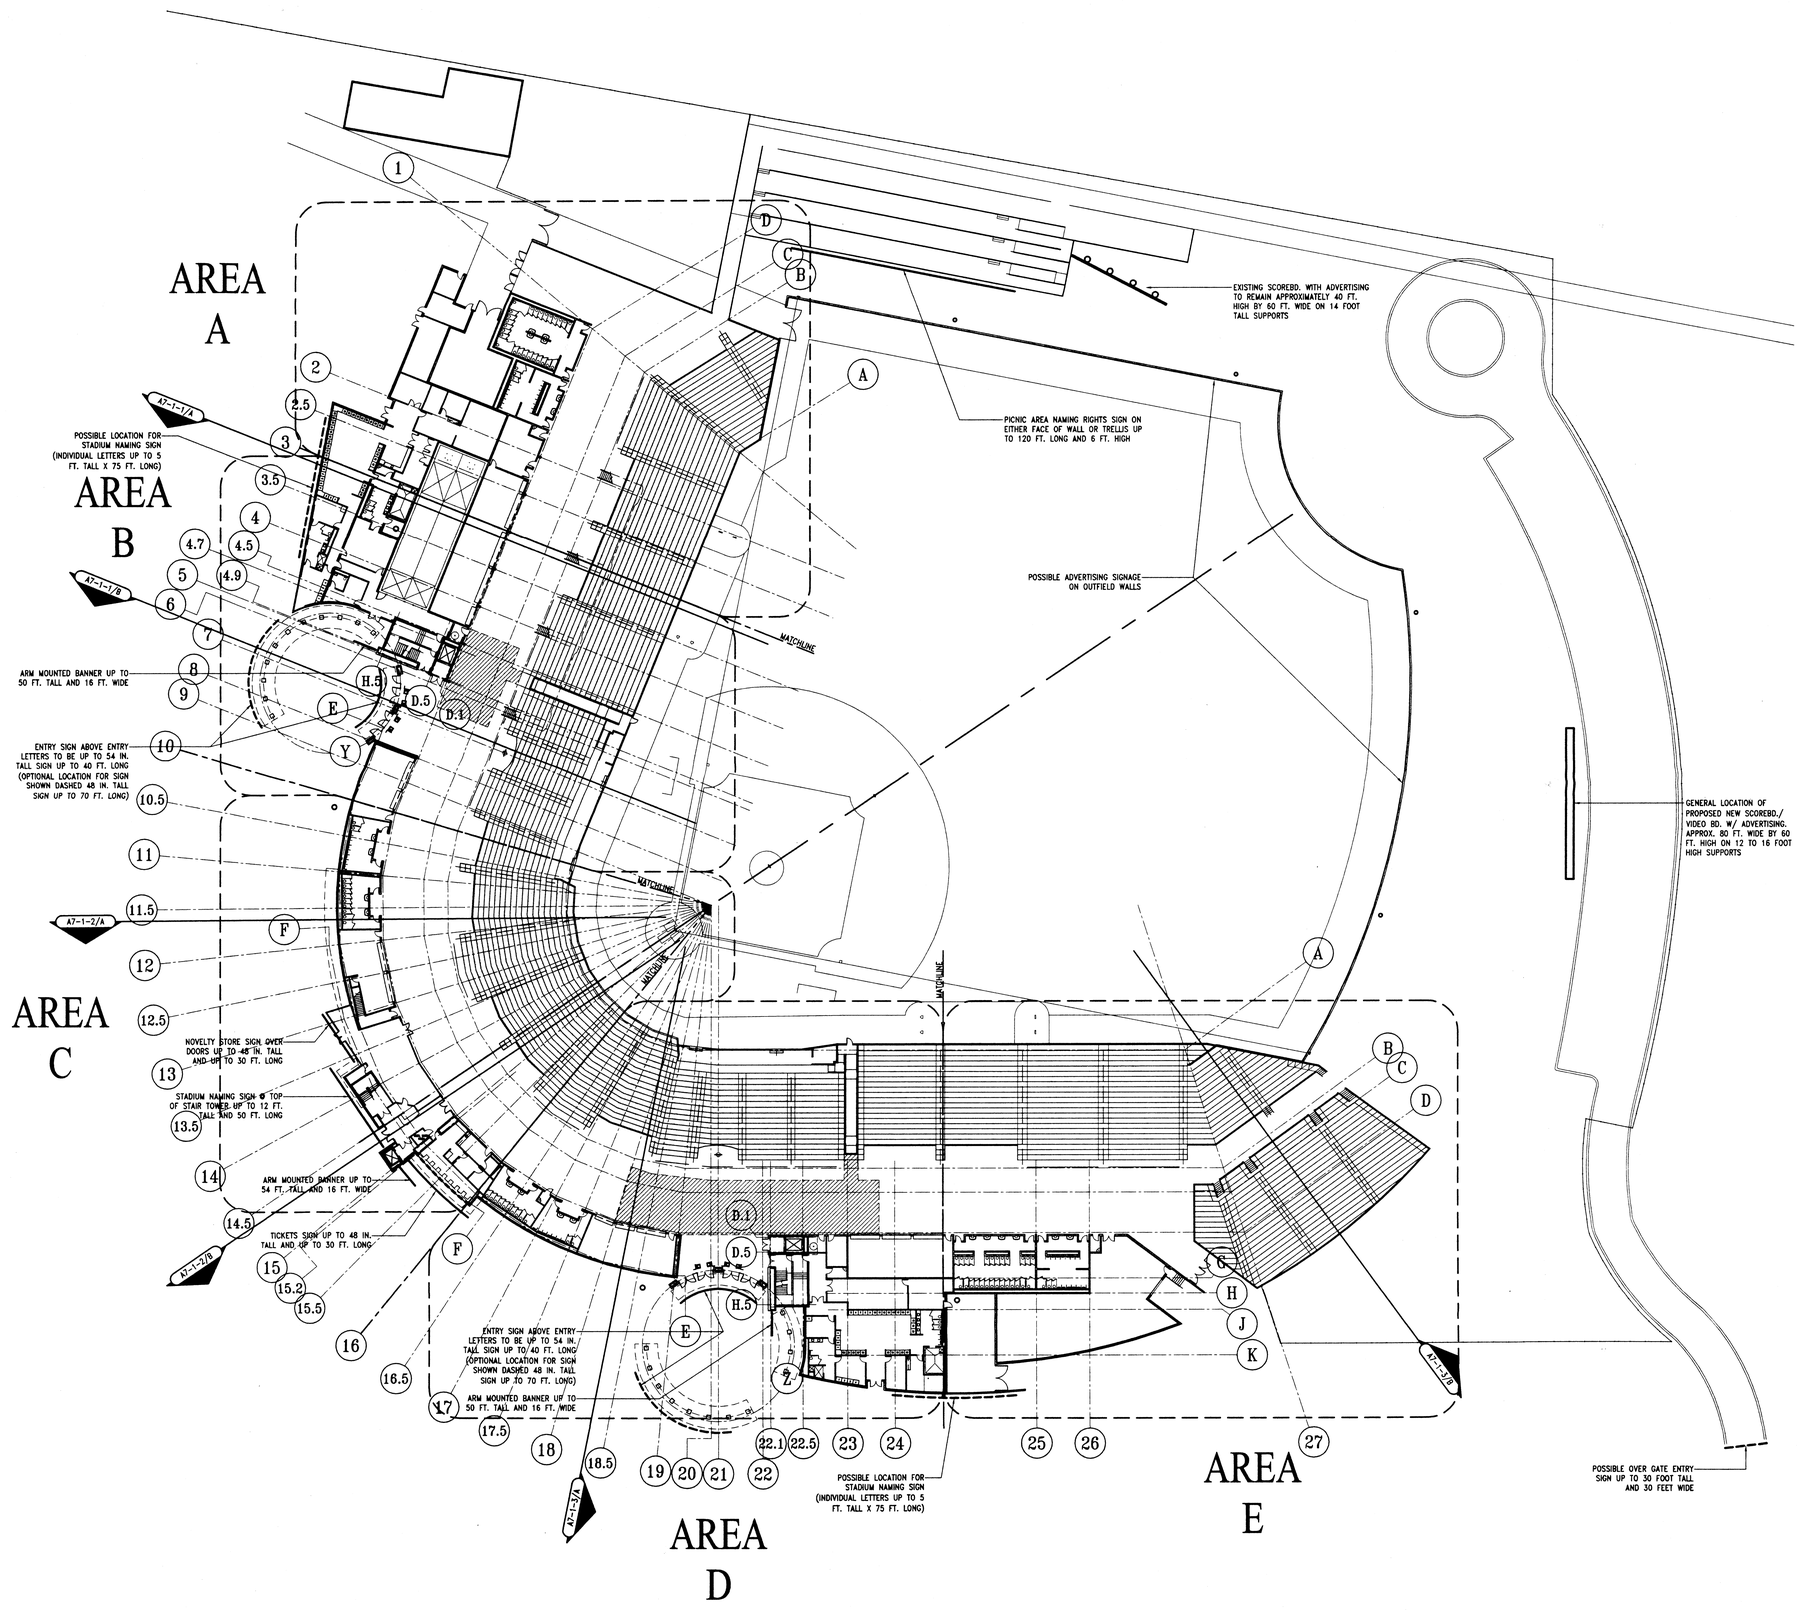

A MAIN CONCOURSE REFERENCE PLAN
SIGNAGE LOCATIONS
1/32"=1'-0"

DIVISION 2 - SITE WORK

02080 Precast Manholes & Utility Vaults
02080 Joint Filler & Sealants
02091 Site Concrete Expansion Joint Filler
02230 Selective Site Demolition
02230 Site Clearing
02230 Site Grading
02310 Site Grading
02311 Earthwork For Building Construction
02315 Excavation, Trenching, Fill & Backfill
02320 Outside Utilities
02311 Waterlines And Services
02321 Sanitary Sewer Gravity
02420 Storm Drain Lines
02720 Aggregate Base Courses
02740 Asphaltic Concrete Paving
02740 Roadway & Parking Markings
02770 Site Concrete
02771 Curbs And Gutters
02780 Unit Pavers
02780 Unit Pavers
02810 Site Irrigation Systems
02821 Chain Link Fences & Gates
02870 Site And Street Furnishings
02900 Landscaping
02910 Natural Turf Playing Field System

DIVISION 3 - CONCRETE

03100 Concrete Formwork
03200 Concrete Reinforcement
03300 Cast-in-Place Concrete
03340 Low Density Concrete
03350 Concrete Finishing Concrete
03530 Concrete Topping
03535 Polymer Concrete

DIVISION 4 - MASONRY

04720 Cast Stonelor Stone
04810 Reinforced Unit Masonry Assemblies
04860 Stone Masonry Veneer

DIVISION 5 - METALS

05120 Structural Steel
05210 Steel Joists
05310 Steel Deck
05400 Cold-Formed Metal Framing
05500 Metal Fabrications
05511 Metal Stairs
05521 Pipe & Tube Railings
05530 Steel Grate Platforms
05700 Ornamental Metal
05723 Glass Railing Systems
05810 Expansion Joint Cover Assemblies

DIVISION 6 - WOOD AND PLASTICS

06105 Miscellaneous Carpentry
06200 Finish Carpentry
06400 Architectural Woodwork

DIVISION 7 - THERMAL AND MOISTURE PROTECTION

07110 Fluid-Applied Waterproofing
07151 Bentonite Waterproofing
07190 Water Repellents
07210 Building Insulation
07240 Exterior Insulation & Finish System
07415 Structural Metal Roof Panels
07533 Thermoplastic (PVC) Single-Ply Membrane Roofing
07620 Sheet Metal Flashing and Trim
07700 Roof Accessories
07811 Sprayed-Fire Resistive Materials
07840 Firestopping
07910 Joint Sealants
07915 Precast Sealing Joint Sealants

DIVISION 8 - DOORS AND WINDOWS

08110 Steel Doors and Frames
08211 Flush Wood Doors
08230 Overhead Coiling Doors
08410 Aluminum Entrances and Storefronts
08420 Aluminum Entrances
08440 Security Windows and Accessories
08711 Door Hardware
08800 Glazing
08814 Mirrored Glass
08911 Glazed Aluminum Curtain Walls
08960 Sloped Glazing Systems

DIVISION 9 - FINISHES

09220 Portland Cement Plaster
09260 Gypsum Board Assemblies
09265 Gypsum Board Shaft Wall Systems
09310 Ceramic Tile
09511 Acoustical Panel Ceilings
09511 Acoustical Panel Ceilings
09680 Resilient Athletic Flooring
09681 Resilient Tile Flooring
09683 Resilient Wall Base and Accessories
09685 Synthetic Turf
09900 Painting
09720 Wall Coverings
09780 Floor Sealers
09810 Furnace Metal Special Coatings
09915 Hazard Striping
09910 Painting

DIVISION 10 - SPECIALTIES

10100 Visual Display Boards - Mkr
10155 Toilet Compartments
10200 Louvers and Vents
10530 Flagpoles
10545 Wind Vane
10450 Pedestrian Control Devices
10505 Metal Lockers
10520 Fire Protection Specialties
10750 Wall Mounted Telephone Enclosures - Mkr
10801 Toilet and Bath Accessories

DIVISION 11 - EQUIPMENT

11112 Commercial Washers & Dryers - Mkr
11160 Loading Dock Equipment
11170 Solid Waste Handling Equipment
11451 Residential Appliances - Mkr
11483 Fixed Wall Fans
11484 Exhaust Hood System - Mkr
11484 Color Video Board System - Mkr
11484 Hydro-Therapy & Rehabilitation Equipment - Mkr
11800 Medical Equipment - Mkr

DIVISION 12 - FURNISHINGS

12610 Stadium Seating
12633 Field Benches

DIVISION 13 - SPECIAL CONSTRUCTION

DIVISION 14 - CONVEYING SYSTEMS

14240 Hydraulic Elevators

NOTE: ALL PARTITIONS ARE TYPE S7B UNLESS NOTED OTHERWISE

EXTENT OF SPLIT-SLAB WATERPROOFING

TRUE NORTH

0 8 16 32 64

HOK SPORT

HOK SPORTS FACILITIES GROUP, LLC
Architecture, Engineering, Planning, Interiors, Facility Programming
323 West 8th Street, Suite 700
Kansas City, Missouri 64105

SMPC ARCHITECTS
ASSOCIATE ARCHITECT
110 Amherst Drive SE
Albuquerque, NM 87106

CHAVEZ-GRIEVES CONSULTING ENGINEERS, INC.
CIVIL/STRUCTURAL ENGINEER
5600 Jefferson Street NE, Suite 1
Albuquerque, NM 87109

SMITH ENGINEERING COMAPNY
MECHANICAL/PLUMBING ENGINEER
4600 Lincoln Boulevard NE, Suite 300E
Albuquerque, NM 87110

MORROW REARDON WILKINSON, LTD.
LANDSCAPE CONSULTANTS
220 La Vista Drive NE
Albuquerque, NM 87108

WHW
AUDIO/VISUAL CONSULTANTS
13714 Gamma Road, Suite 110
Dallas, TX 75244

BREDSON & ASSOCIATES
SPORTS LIGHTING DESIGN CONSULTANTS
9300 East 63rd Street, Suite 204
Raytown, MO 64133

OVATIONS
FOOD SERVICE CONSULTANT
10812 North Dale Mabry, Suite 252
Tampa, FL 33618

NEW ALBUQUERQUE AAA BALLPARK

FOR

THE CITY OF ALBUQUERQUE, NEW MEXICO

DESIGN DEVELOPMENT PACKAGE

PACKAGE
REVISIONS

NO.	DATE	DESCRIPTION

KEYPLAN

PROJECT NO. 01-0424-10	ISSUED BY: HOK SPORT
DRAWN BY:	REVIEWED BY:
ISSUE DATE: NOVEMBER 14, 2001	

SHEET TITLE:
MAIN CONCOURSE REFERENCE PLAN

DISCIPLINE - CATEGORY - SUB-CATEGORY - SHEET
A1-2

© Copyright HOK Sport, INC. 2001

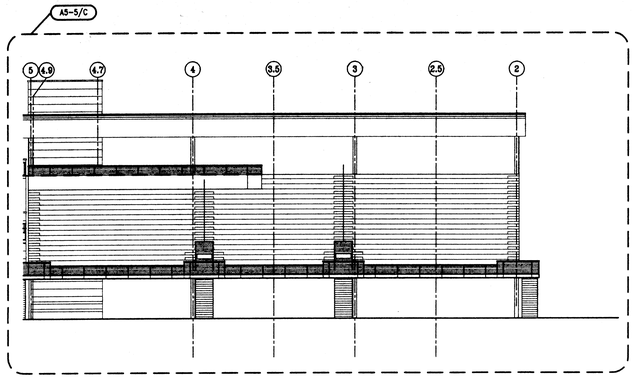

D 3RD BASE UPPER DECK ELEVATION
1/16"=1'-0"

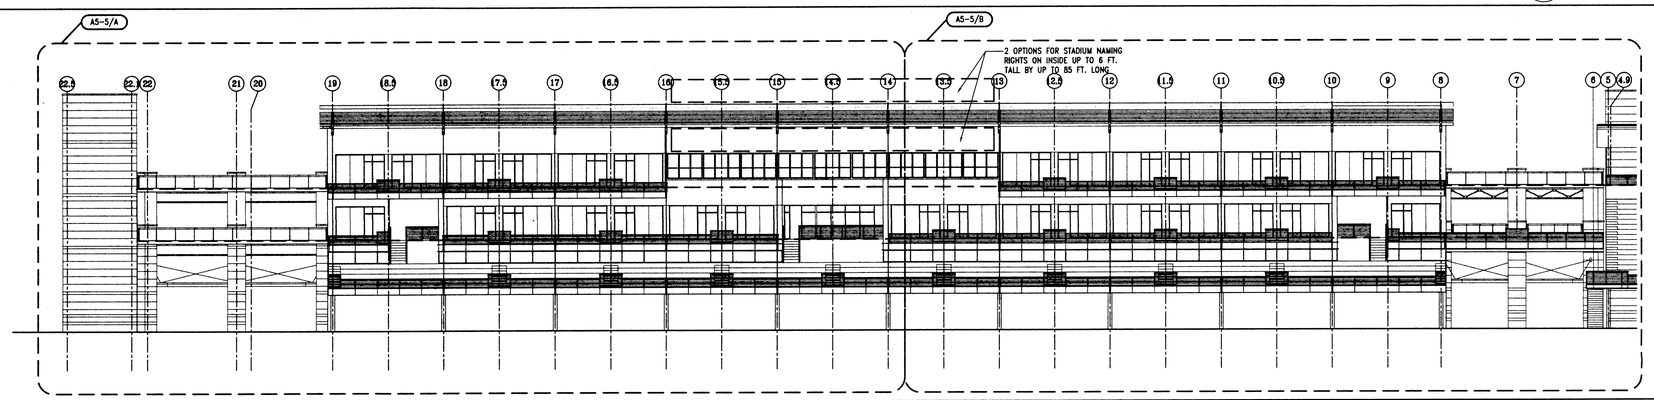

C CLUB/PRESS FIELD ELEVATION
1/16"=1'-0"

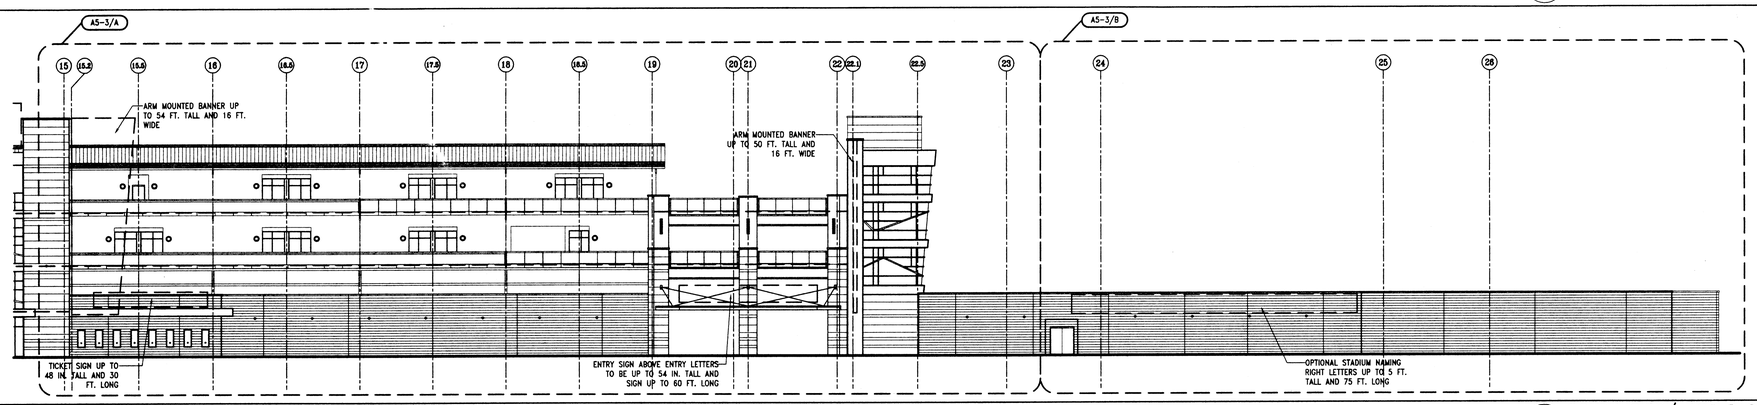

B SOUTH SIDE/ 1ST BASE ENTRY ELEVATION
1/16"=1'-0"

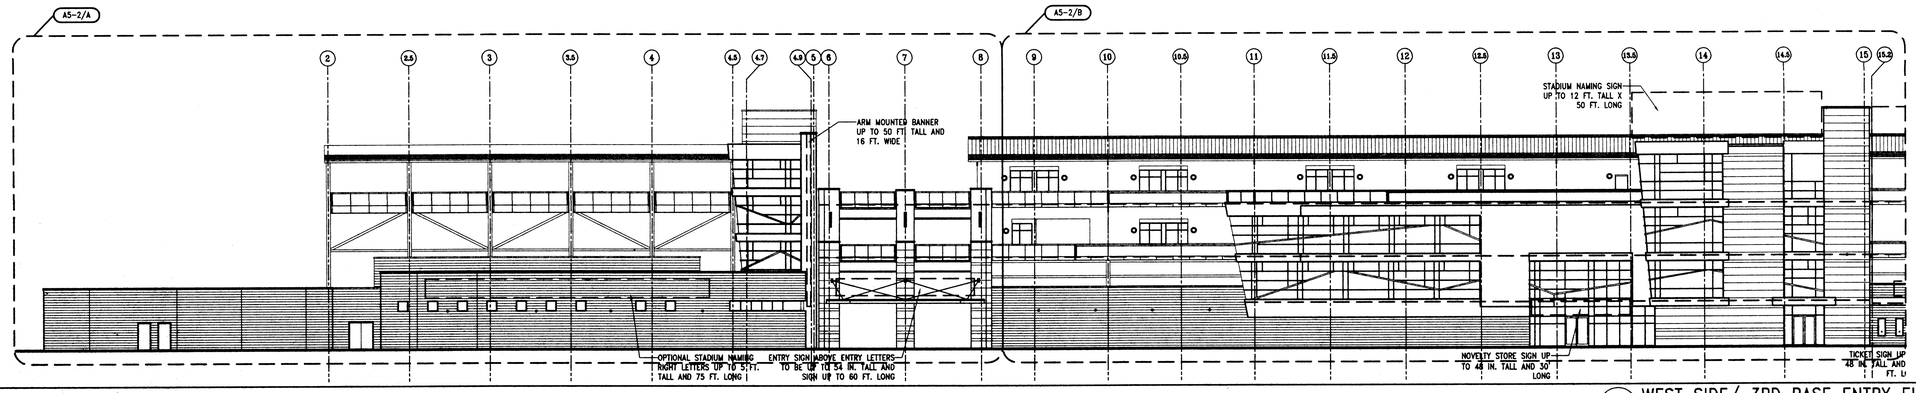

A WEST SIDE/ 3RD BASE ENTRY ELEVATION
1/16"=1'-0"

COLORED FILM ON THE SECOND FACE OF INSULATED GLASS

0 4 8 16 32

DIVISION 2 - SITE WORK

02060 Precast Manholes & Utility Vaults
02080 Joint Filler & Sealants
02081 Site Concrete Expansion Joint Filler
02232 Selective Site Demolition
02230 Site Clearing
02300 Earthwork
02311 Site Grading
02315 Excavation For Building Construction
02316 Excavation, Trenching, Fill & Backfill
02509 Outside Utilities
02511 Waterlines And Services
02530 Sanitary Sewer Gravity
02630 Storm Drainage Pipe
02720 Aggregate Base Course
02730 Asphaltic Concrete Paving
02760 Roadway & Parking Markings
02770 Site Concrete
02771 Curbs And Gutters
02775 Sidewalks
02810 Site Irrigation
02811 Site Irrigation Systems
02831 Chain Link Fences & Gates
02870 Site And Street Furnishings
02900 Landscaping
02910 Natural Turf Playing Field System

DIVISION 3 - CONCRETE

03100 Concrete Formwork
03200 Concrete Reinforcement
03300 Cast-In-Place Concrete
03340 Low Density Concrete
03410 Structural Precast Concrete
03420 Precast Copings
03530 Polymer Concrete

DIVISION 4 - MASONRY

04720 Cast Modular Stone
04800 Reinforced Unit Masonry Assemblies
04880 Stone Masonry Veneer

DIVISION 5 - METALS

05100 Structural Steel
05210 Steel Joists
05310 Steel Deck
05400 Cold-Formed Metal Framing
05500 Metal Fabrications
05511 Metal Stairs
05521 Pipe & Tube Railings
05580 Sheet Metal Fabrications
05700 Ornamental Ironwork
05725 Glass Railing Systems
05810 Expansion Joint Cover Assemblies

DIVISION 6 - WOOD AND PLASTICS

06100 Miscellaneous Carpentry
06200 Finish Carpentry
06400 Architectural Millwork

DIVISION 7 - THERMAL AND MOISTURE PROTECTION

07142 Fluid-Applied Waterproofing
07151 Bentonite Waterproofing
07190 Water Repellents
07210 Building Insulation
07240 Exterior Insulation & Finish System
07413 Structural Metal Roof Panels
07533 Thermoplastic (PVC) Single-Ply Membrane Roofing
07620 Sheet Metal Flashing and Trim
07720 Roof Accessories
07811 Spray Applied Fireproofing Materials
07840 Firestopping
07910 Joint Sealants
07913 Precast Sealing Joint Sealants

DIVISION 8 - DOORS AND WINDOWS

08110 Steel Doors and Frames
08211 Flush Wood Doors
08330 Overhead Coiling Doors
08410 Aluminum Entrances and Storefronts
08520 Aluminum Windows
08553 Security Windows and Accessories
08700 Door Hardware
08800 Glazing
08814 Mirrored Glass
08911 Glazed Aluminum Curtain Walls
08960 Sloped Glazing Systems

DIVISION 9 - FINISHES

09220 Portland Cement Plaster
09260 Gypsum Board Assemblies
09265 Gypsum Board Shaft Wall Systems
09310 Ceramic Tile
09365 Dimension Stone Tile
09510 Acoustical Ceiling Ceilings
09650 Resilient Athletic Flooring
09651 Resilient Tile Flooring
09653 Resilient Wall Base and Accessories
09655 Synthetic Turf
09680 Carpet
09720 Wall Coverings
09810 Acoustic Insulation
09910 Various Metal Special Coatings
09915 Interior Striping
09910 Painting

DIVISION 10 - SPECIALTIES

10100 Visual Display Boards - Misc
10155 Toilet Compartments
10200 Louvers and Vents
10350 Flagpoles
10431 Signs
10440 Pedestrian Control Devices
10522 Fire Extinguishers
10530 Fire Protection Specialties
10790 Wall Mounted Telephone Enclosures - Misc
10801 Toilet and Bath Accessories

DIVISION 11 - EQUIPMENT

11112 Commercial Washers & Dryers - Misc
11160 Loading Dock Equipment
11170 Solid Waste Handling Equipment
11451 Residential Appliances - Misc
11483 Foul Wall Pads
11485 Scoreboard System - Misc
11486 Video Display Boards - Misc
11488 Weight-Training & Rehabilitation Equipment - Misc
11800 Medical Equipment - Misc

DIVISION 12 - FURNISHINGS

12610 Stadium Seating
12632 Field Benches

DIVISION 13 - SPECIAL CONSTRUCTION

DIVISION 14 - CONVEYING SYSTEMS

14240 Hydraulic Elevators

FOR REFERENCE ONLY - NOT FOR CONSTRUCTION

NEW ALBUQUERQUE AAA BALLPARK

FOR

THE CITY OF ALBUQUERQUE, NEW MEXICO

DESIGN DEVELOPMENT PACKAGE

PACKAGE REVISIONS

NO.	DATE	DESCRIPTION

KEYPLAN

PROJECT NO. 01-0424-10	ISSUED BY: HOK SPORT
DRAWN BY:	REVIEWED BY:
ISSUE DATE:	NOVEMBER 14, 2001

SHEET TITLE:

REFERENCE ELEVATIONS

DISCIPLINE - CATEGORY - SUB-CATEGORY - SHEET

A5-1

HOK SPORT

HOK SPORTS FACILITIES GROUP, LLC
Architecture, Engineering, Planning, Interiors, Facility Programming
323 West 8th Street, Suite 700
Kansas City, Missouri 64105

SMPC ARCHITECTS
ASSOCIATE ARCHITECT
115 Amherst Drive SE
Albuquerque, NM 87106

CHAVEZ-GRIEVES CONSULTING ENGINEERS, INC.
CIVIL/STRUCTURAL ENGINEER
5520 Jefferson Street NE, Suite 7
Albuquerque, NM 87109

SMITH ENGINEERING COMAPNY
MECHANICAL/PLUMBING ENGINEER
6400 Uptown Boulevard NE, Suite 500E
Albuquerque, NM 87110

MORROW REARDON WILKINSON, LTD.
LANDSCAPE CONSULTANTS
2814 La Vista Drive NE
Albuquerque, NM 87106

WJHW
AUDIO/VISUAL CONSULTANTS
1714 Cottman Road, Suite 110
Dallas, TX 75241

BREDSON & ASSOCIATES
SPORTS LIGHTING DESIGN CONSULTANTS
9785 East 42nd Street, Suite 214
Raytown, MO 64133

OVATIONS
FOOD SERVICE CONSULTANT
10812 North Dale Mabry, Suite 215
Tampa, FL 33618

© Copyright HOK Sport, INC. 2001

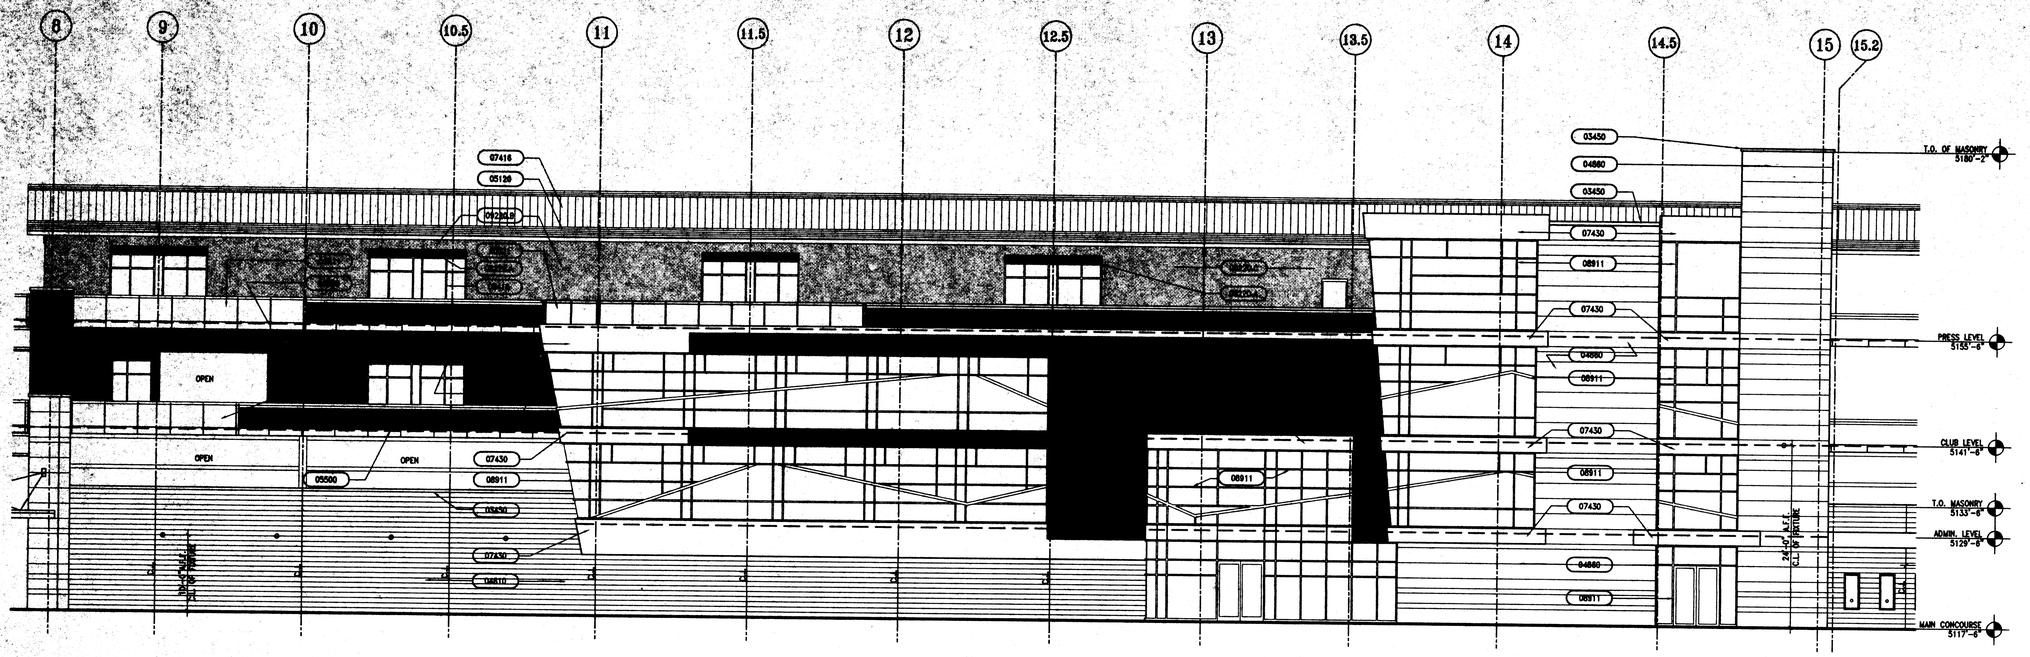

B EXTERIOR ELEVATION - SOUTHWEST
HOME PLATE ENTRY
1/8"=1'-0"

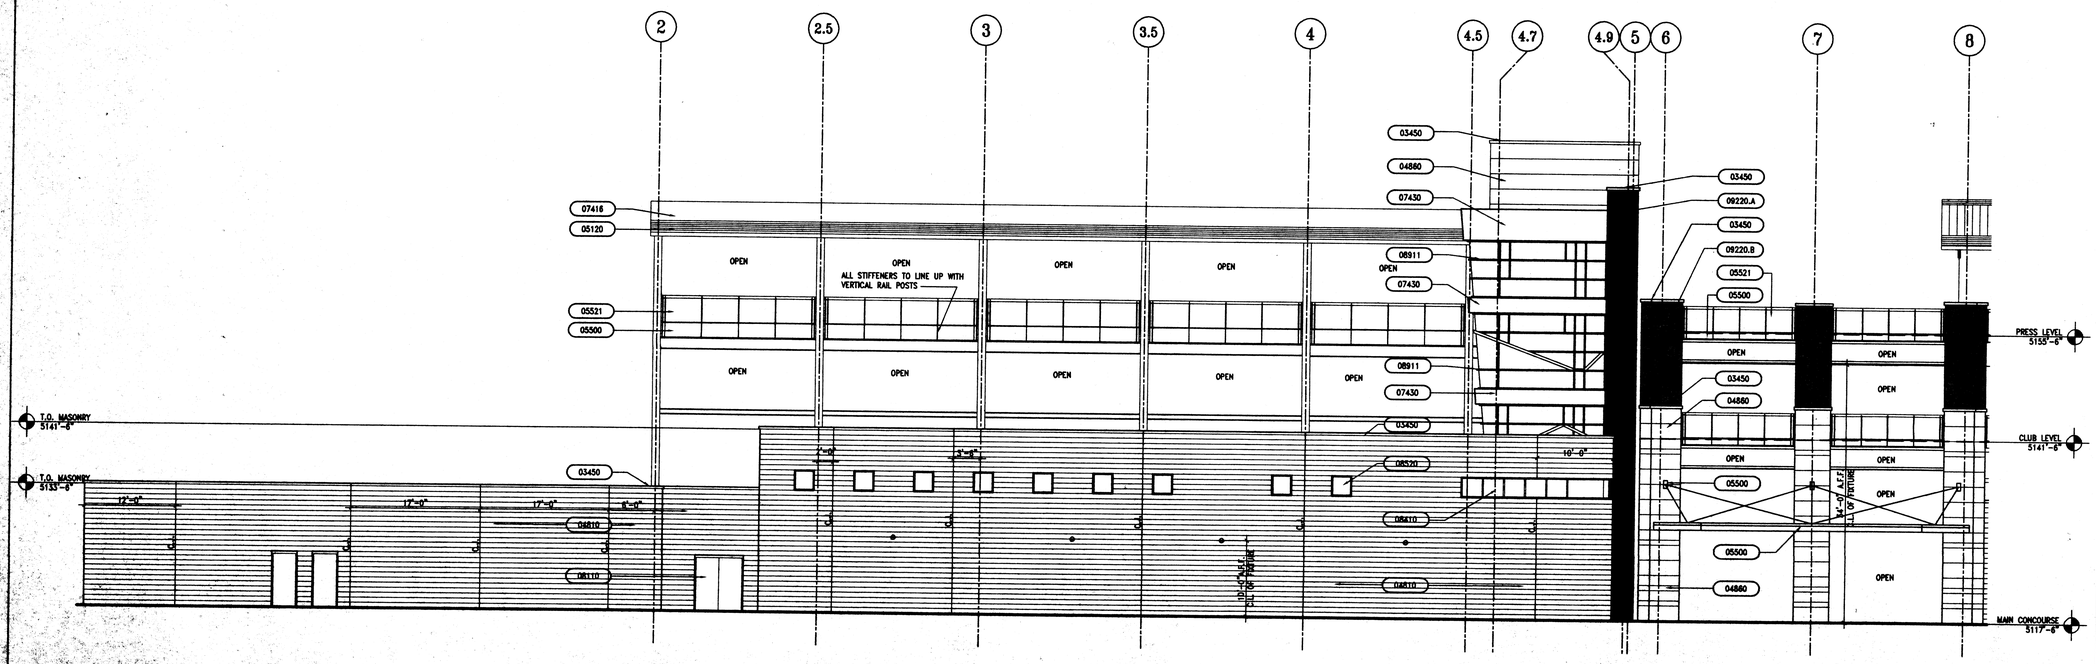

A EXTERIOR ELEVATION - WEST
3RD BASE ENTRY
1/8"=1'-0"

DIVISION 1 - GENERAL REQUIREMENTS

01010 General Requirements & Utility Works
01050 Field Office & Sheds
02221 Site Demolition Concrete, Joint Sealer
02230 Site Clearing
02232 Site Clearing
02300 Site Earthwork
02315 Excavation
02511 Site Water Distribution
02512 Underground Fire Suppression Construction
02513 Underground Irrigation, Plumbing, Fire & Supply
02520 Sanitary Sewer
02530 Underground Gas Services
02550 Underground Heat Services
02630 Sanitary Sewer Gravity
02631 Storm Sewer Gravity
02632 Storm Sewer Pipe
02640 Sanitary Sewer Force Mains
02710 Aggregate Surface Paving
02750 Concrete & Paving Sundries
02770 Site Concrete
02771 Curbs, Joint Sealers
02775 Sidewalks
02776 Site Walks
02810 Site Irrigation Systems
02821 Chain Link Fences & Gates
02870 Site Amd Street Furnishings
02900 Landscaping
02910 Natural Turf Seeding Field System

DIVISION 3 - CONCRETE

03100 Concrete Formwork
03200 Concrete Reinforcement
03300 Cast-in-Place Concrete
03347 Low Density Concrete
03350 Stamped Pressed Concrete
03370 Concrete Curing
03534 Polymer Concrete

DIVISION 4 - MASONRY

04720 Cast Modular Stone
04800 Reinforced Unit Masonry Assemblies
04900 Glass Masonry Veneer

DIVISION 5 - METALS

05120 Structural Steel
05210 Steel Joists
05310 Steel Deck
05410 Cold-Formed Metal Framing
05500 Misc Fabrications
05511 Metal Stairs
05521 Pipe & Tube Railings
05580 Sheet Metal Fabrications
05700 Ornamental Ironwork
05720 Glass Railing Systems
05810 Stainless Steel Corner Assemblies

DIVISION 6 - WOOD AND PLASTICS

06100 Miscellaneous Carpentry
06200 Finish Carpentry
06400 Architectural Woodwork

DIVISION 7 - THERMAL AND MOISTURE PROTECTION

07112 Fluid-Applied Waterproofing
07115 Bentonite Waterproofing
07116 Sheet Waterproofing
07210 Building Insulation
07246 Exterior Insulation & Finish System
07416 Structural Metal Roof Panels
07532 Thermoplastic (PVC) Single-Ply Membrane Roofing
07620 Sheet Metal Flashing and Trim
07730 Roof Accessories
07811 Spray Applied Fireproofing Materials
07840 Firestopping
07910 Joint Sealers
07913 Precast Sealing Joint Sealants

DIVISION 8 - DOORS AND WINDOWS

08110 Steel Doors and Frames
08211 Flush Wood Doors
08330 Overhead Coiling Doors
08410 Aluminum Entrances and Storefronts
08520 Aluminum Windows
08700 Security Windows and Accessories
08711 Door Hardware
08800 Glass
08814 Glazing Films
08911 Glazed Aluminum Curtain Walls
08960 Glazed Shading Systems

DIVISION 9 - FINISHES

09250 Portland Cement Plaster
09260 Gypsum Board Assemblies
09265 Gypsum Board Shaft Wall Systems
09310 Ceramic Tile
09380 Dimension Stone Tile
09511 Acoustical Panel Ceilings
09512 Acoustical Tile Ceiling
09651 Resilient Tile Flooring
09680 Carpet Tile
09685 Resilient Wall Base and Accessories
09686 Synthetic Turf
09690 Carpet
09720 Wall Coverings
09810 Acoustical Insulation
09910 Paint & Heavy Duty Special Coatings
09915 Painted Stripes
09916 Patterns

DIVISION 10 - SPECIALTIES

10100 Visual Display Boards - Mc
10158 Toilet Compartments
10200 Louvers and Vents
10350 Flagpoles
10431 Signs
10450 Pedestrian Control Devices
10520 Metal Lockers
10522 Fire Protection Specialties
10750 Misc Telephone Enclosures - Mc
10801 Toilet and Bath Accessories

DIVISION 11 - EQUIPMENT

11112 Commercial Washers & Dryers - Mc
11150 Loading Dock Equipment
11170 Solid Waste Handling Equipment
11452 Residential Appliances - Mc
11453 Field Vent Fans
11455 Scoreboard System - Mc
11456 Color Video Board System - Mc
11464 Hydro-Therapy & Rehabilitation Equipment
11600 Medical Equipment - Mc

DIVISION 12 - FURNISHINGS

12510 Stadium Seating
12532 Field Benches

DIVISION 13 - SPECIAL CONSTRUCTION

DIVISION 14 - CONVEYING SYSTEMS

14240 Hydraulic Elevators

FOR REFERENCE ONLY – NOT FOR CONSTRUCTION

NEW ALBUQUERQUE AAA BALLPARK

FOR

THE CITY OF ALBUQUERQUE, NEW MEXICO

HOK SPORT

HOK SPORT

HOK SPORTS FACILITIES GROUP, LLC
Architecture, Engineering, Planning, Interiors, Facility Programming
323 West 8th Street, Suite 700
Kansas City, Missouri 64105

SMPC ARCHITECTS
ARCO/ARCHITECT
110 Aulton Drive SE
Albuquerque, NM 87106

CHAVEZ-GRIEVES CONSULTING ENGINEERS, INC.
CIVIL/STRUCTURAL ENGINEER
5500 Jefferson Street, NE, Suite 1
Albuquerque, NM 87109

SMITH ENGINEERING COMAPNY
MECHANICAL/PLUMBING ENGINEER
6400 Uptown Boulevard NE, Suite 300E
Albuquerque, NM 87110

MORROW REARDON WILKINSON, LTD.
LANDSCAPE CONSULTANTS
200 Lt Wate Lane SE
Albuquerque, NM 87106

WHW
AERO/VISUAL CONSULTANTS
5204 Centaur Road, Suite 110
Dallas, TX 75206

BREDSON & ASSOCIATES
SPORTS LIGHTING GROUP CONSULTANTS
9555 Blue Ridge Boulevard, Suite 215
Raytown, MO 64138

OVATIONS
FOOD SERVICE CONSULTANT
10012 North Dale Mabry, Suite 212
Tampa, FL 33618

DESIGN DEVELOPMENT PACKAGE

PACKAGE
REVISIONS

NO.	DATE	DESCRIPTION

KEYPLAN

PROJECT NO. 01-0404-10	ISSUED BY: HOK SPORT
DRAWN BY:	REVIEWED BY:
ISSUE DATE: NOVEMBER 14, 2001	

SHEET TITLE:

EXTERIOR ELEVATIONS

DISCIPLINE - CATEGORY - SUB-CATEGORY - SHEET

A5-2

© Copyright HOK Sport, Inc. 2001

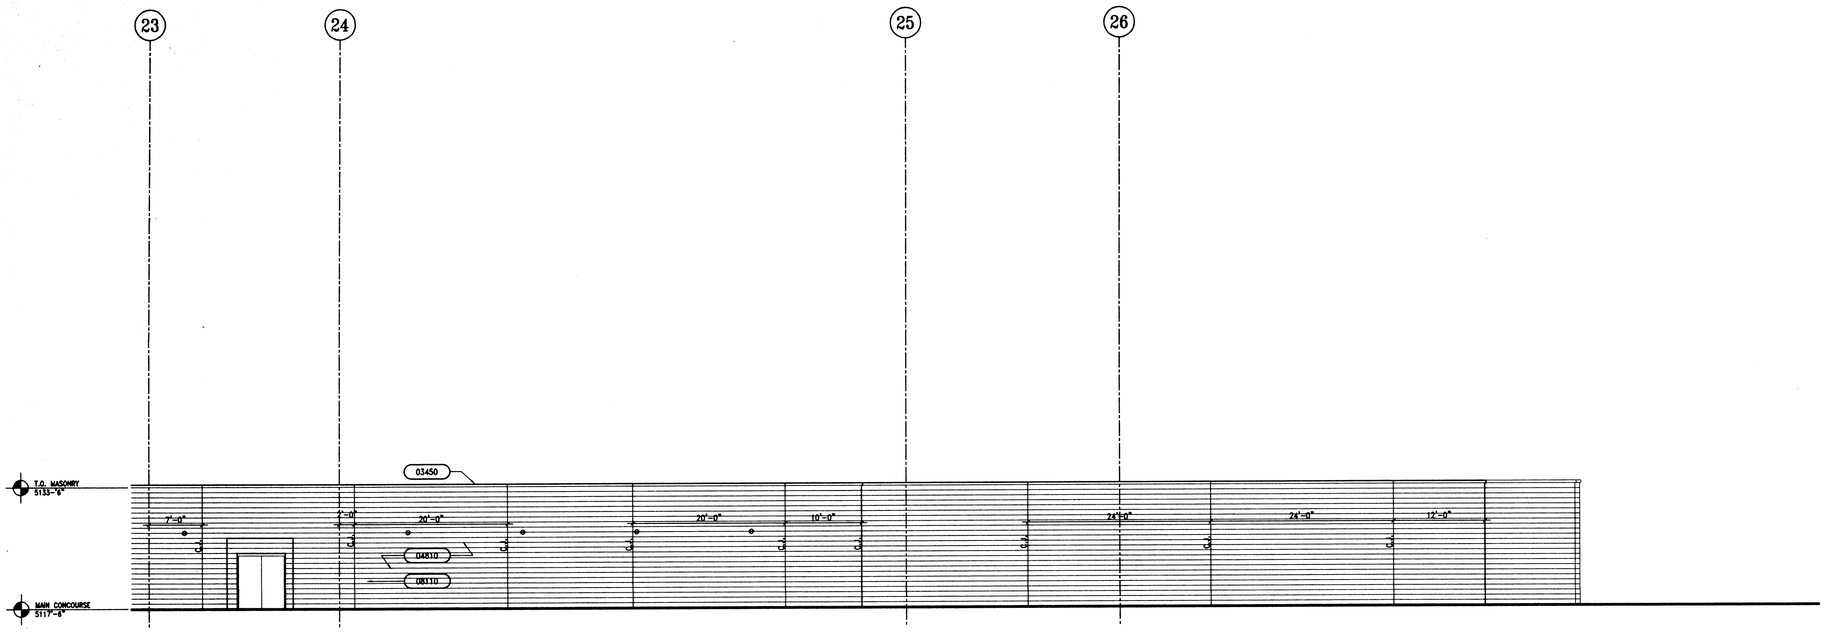

B EXTERIOR ELEVATION - SOUTH
1ST BASE ENTRY
1/8"=1'-0"

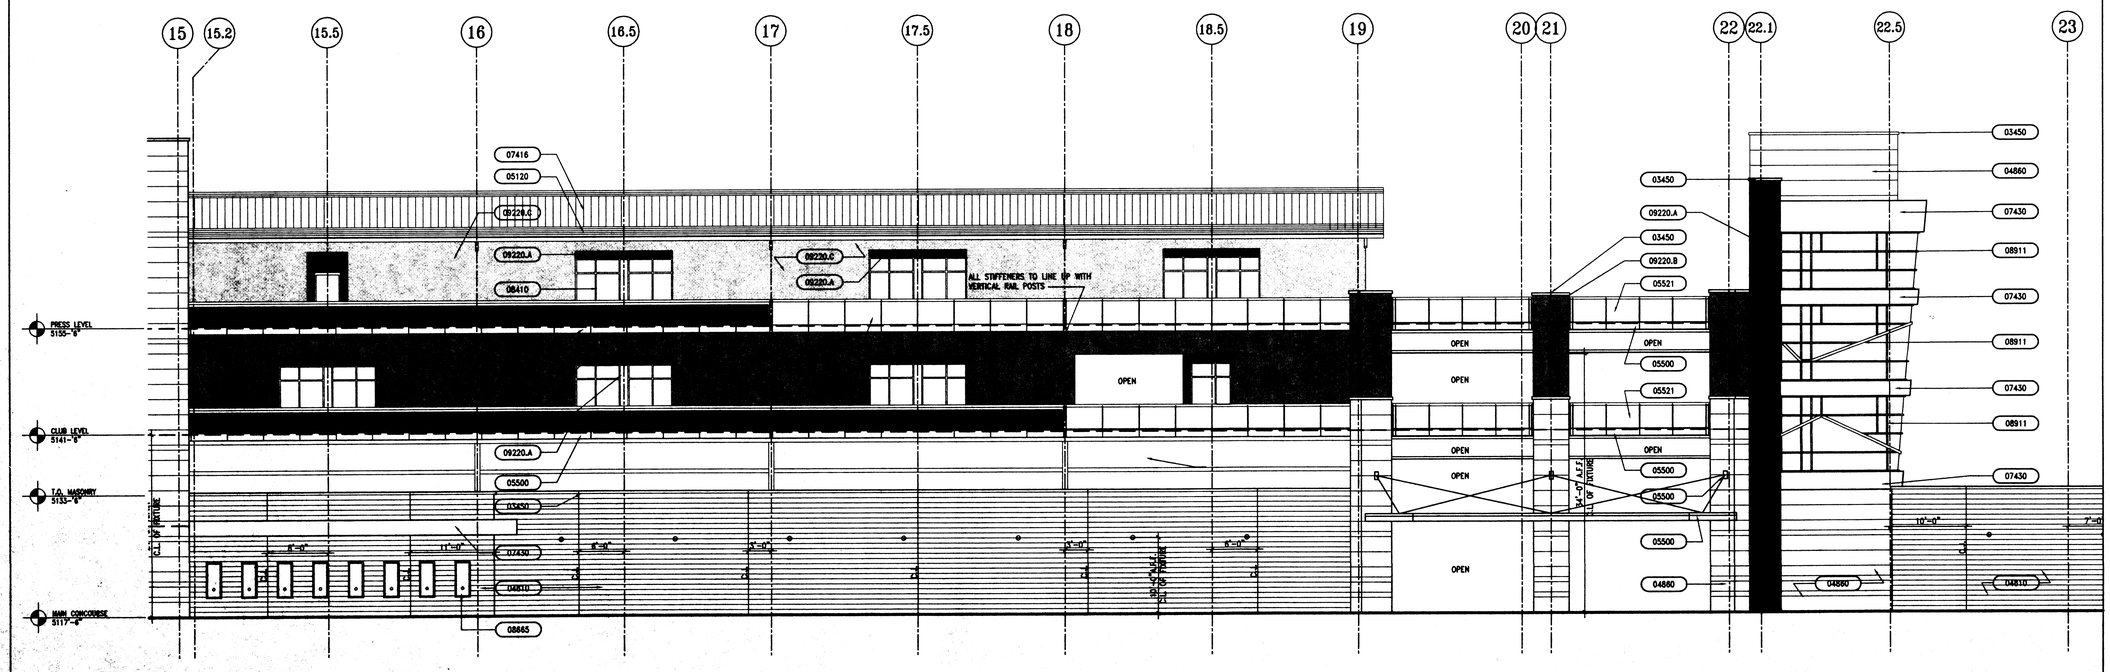

A EXTERIOR ELEVATION - SOUTH
1ST BASE ENTRY
1/8"=1'-0"

DIVISION 2 - SITE WORK

02065 Precast Manholes & Utility Vaults
02080 Joint Filler & Sealants
02081 Site Concrete Expansion Joint Filler
02230 Selective Site Demolition
02238 Site Clearing
02300 Earthwork
02310 Site Grading
02311 Earthwork For Building Construction
02315 Excavation, Trenching, Fill & Backfill
02360 Outside Utilities
02511 Waterlines And Services
02530 Sanitary Sewer Gravity
02630 Storm Drain Lines
02722 Aggregate Base Course
02740 Asphalt Concrete Paving
02760 Roadway & Paving Striplings
02770 Site Concrete
02771 Curbs And Gutters
02773 Sidewalks
02780 Unit Pavers
02810 Site Irrigation Systems
02821 Chain Link Fences & Gates
02870 Site And Street Furnishings
02900 Landscaping
02910 Natural Turf Playing Field System

DIVISION 3 - CONCRETE

03100 Concrete Formwork
03200 Concrete Reinforcement
03300 Cast-in-Place Concrete
03340 Low Density Concrete
03410 Structural Precast Concrete
03530 Concrete Topping
03535 Polymer Concrete

DIVISION 4 - MASONRY

04720 Cast Modular Stone
04810 Reinforced Unit Masonry Assemblies
04860 Stone Masonry Veneer

DIVISION 5 - METALS

05120 Structural Steel
05210 Steel Joists
05310 Steel Deck
05400 Cold-Formed Metal Framing
05500 Metal Fabrications
05511 Metal Stairs
05521 Pipe & Tube Railings
05580 Sheet Metal Fabrications
05700 Ornamental Metalwork
05715 Glass Railing Systems
05810 Expansion Joint Cover Assemblies

DIVISION 6 - WOOD AND PLASTICS

06105 Miscellaneous Carpentry
06200 Finish Carpentry
06400 Architectural Woodwork

DIVISION 7 - THERMAL AND MOISTURE PROTECTION

07142 Fluid-Applied Waterproofing
07151 Bentonite Waterproofing
07160 Water Repellents
07190 Vapor Retarders
07240 Exterior Insulation & Finish System
07415 Structural Metal Roof Panels
07533 Thermoplastic (PVC) Single-Ply Membrane Roofing
07620 Sheet Metal Flashing and Trim
07720 Roof Accessories
07811 Sprayed-On Resistive Materials
07900 Joint Sealants
07910 Joint Sealants
07915 Precast Sealing Joint Sealants

DIVISION 8 - DOORS AND WINDOWS

08110 Steel Doors and Frames
08210 Wood Doors Short
08330 Overhead Coiling Doors
08410 Aluminum Entrances and Storefronts
08520 Aluminum Windows
08660 Security Windows and Accessories
08711 Door Hardware
08804 Glazing
08810 Insulated Glass
08911 Glazed Aluminum Curtain Walls
08960 Sloped Glazing Systems

DIVISION 9 - FINISHES

09200 Portland Cement Plaster
09250 Gypsum Board Assemblies
09253 Gypsum Board Shaft Wall Systems
09310 Ceramic Tile
09365 Decorative Stone Tile
09511 Acoustical Panel Ceilings
09650 Resilient Sheet Flooring
09651 Resilient Tile Flooring
09653 Resilient Wall Base and Accessories
09658 Synthetic Turf
09680 Carpet
09720 Wall Coverings
09780 Floor Sealers
09810 Various Joints Special Coatings
09815 Hazard Stripeing
09910 Painting

DIVISION 10 - SPECIALTIES

10100 Visual Display Boards - Nic
10200 Louvers and Vents
10235 Louvers and Vents
10350 Flagpoles
10431 Signs
10450 Pedestrian Control Devices
10505 Metal Lockers
10520 Fire Protection Specialties
10800 Toilet Partitions Telephone Enclosures - Nic
10801 Toilet and Bath Accessories

DIVISION 11 - EQUIPMENT

11112 Commercial Washers & Dryers - Nic
11190 Loading Dock Equipment
11191 Loading Dock Equipment
11451 Residential Appliances - Nic
11463 Field Wall Pads
11482 Scoreboard System - Nic
11484 Color Video Board System - Nic
11484 Hydro-Therapy & Rehabilitation Equipment - Nic
11500 Medical Equipment - Nic

DIVISION 12 - FURNISHINGS

12610 Stadium Seating
12633 Field Benches

DIVISION 13 - SPECIAL CONSTRUCTION

DIVISION 14 - CONVEYING SYSTEMS

14240 Hydraulic Elevators

FOR REFERENCE ONLY - NOT FOR CONSTRUCTION

HOK SPORT

HOK SPORTS FACILITIES GROUP, LLC
Architecture, Engineering, Planning,
Interiors, Facility Programming
323 West 8th Street, Suite 700
Kansas City, Missouri 64105

SMPC ARCHITECTS
ASSOCIATE ARCHITECT
115 Amherst Drive SE
Albuquerque, NM 87106

CHAVEZ-GRIEVES CONSULTING ENGINEERS, INC.
CIVIL/STRUCTURAL ENGINEER
5520 Jefferson Street NE, Suite 1
Albuquerque, NM 87109

SMITH ENGINEERING COMAPNY
MECHANICAL/PLUMBING ENGINEER
6400 Uptown Boulevard NE, Suite 300E
Albuquerque, NM 87110

MORROW REARDON WILKINSON, LTD.
LANDSCAPE CONSULTANTS
224 La Veta Drive NE
Albuquerque, NM 87108

WJHW
AUDIO/VISUAL CONSULTANTS
12734 Cimarron Road, Suite 110
Dallas, TX 75234

BREEDSON & ASSOCIATES
SPORTS LIGHTING DESIGN CONSULTANTS
9705 East 63rd Street, Suite 204
Raytown, MO 64133

OVATIONS
FOOD SERVICE CONSULTANT
10512 North Dale Mabry, Suite 215
Tampa, FL 33618

NEW ALBUQUERQUE AAA BALLPARK

FOR

THE CITY OF ALBUQUERQUE, NEW MEXICO

DESIGN DEVELOPMENT PACKAGE

PACKAGE
REVISIONS

NO.	DATE	DESCRIPTION

KEYPLAN

PROJECT NO. 01-0424-10	ISSUED BY: HOK SPORT
DRAWN BY:	REVIEWED BY:
ISSUE DATE: NOVEMBER 14, 2001	

SHEET TITLE:

EXTERIOR ELEVATIONS

DISCIPLINE - CATEGORY - SUB-CATEGORY - SHEET

A5-3

© Copyright HOK Sport, INC. 2001

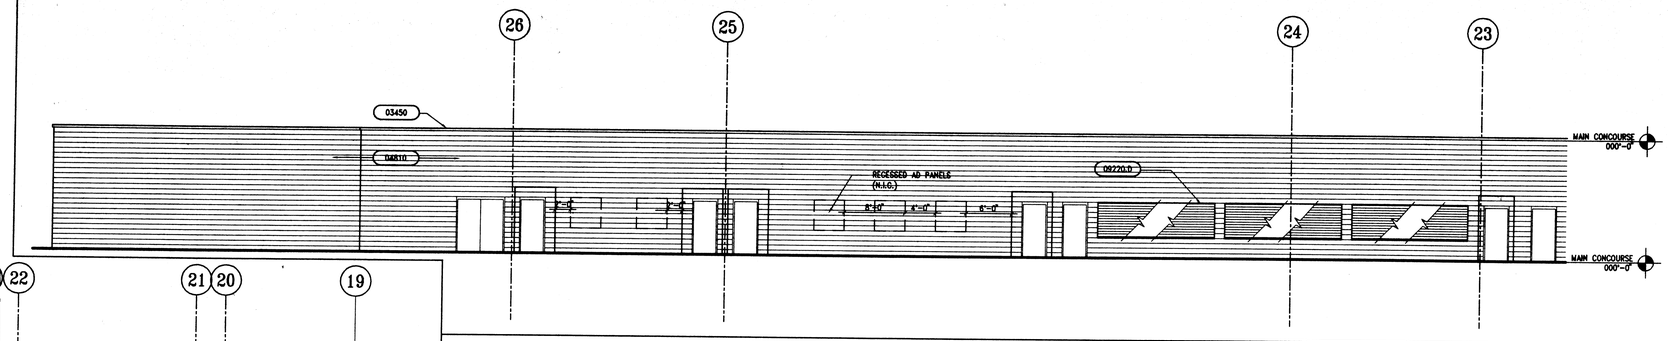

D CONCOURSE ELEVATION
1ST BASE SIDE
1/8"=1'-0"

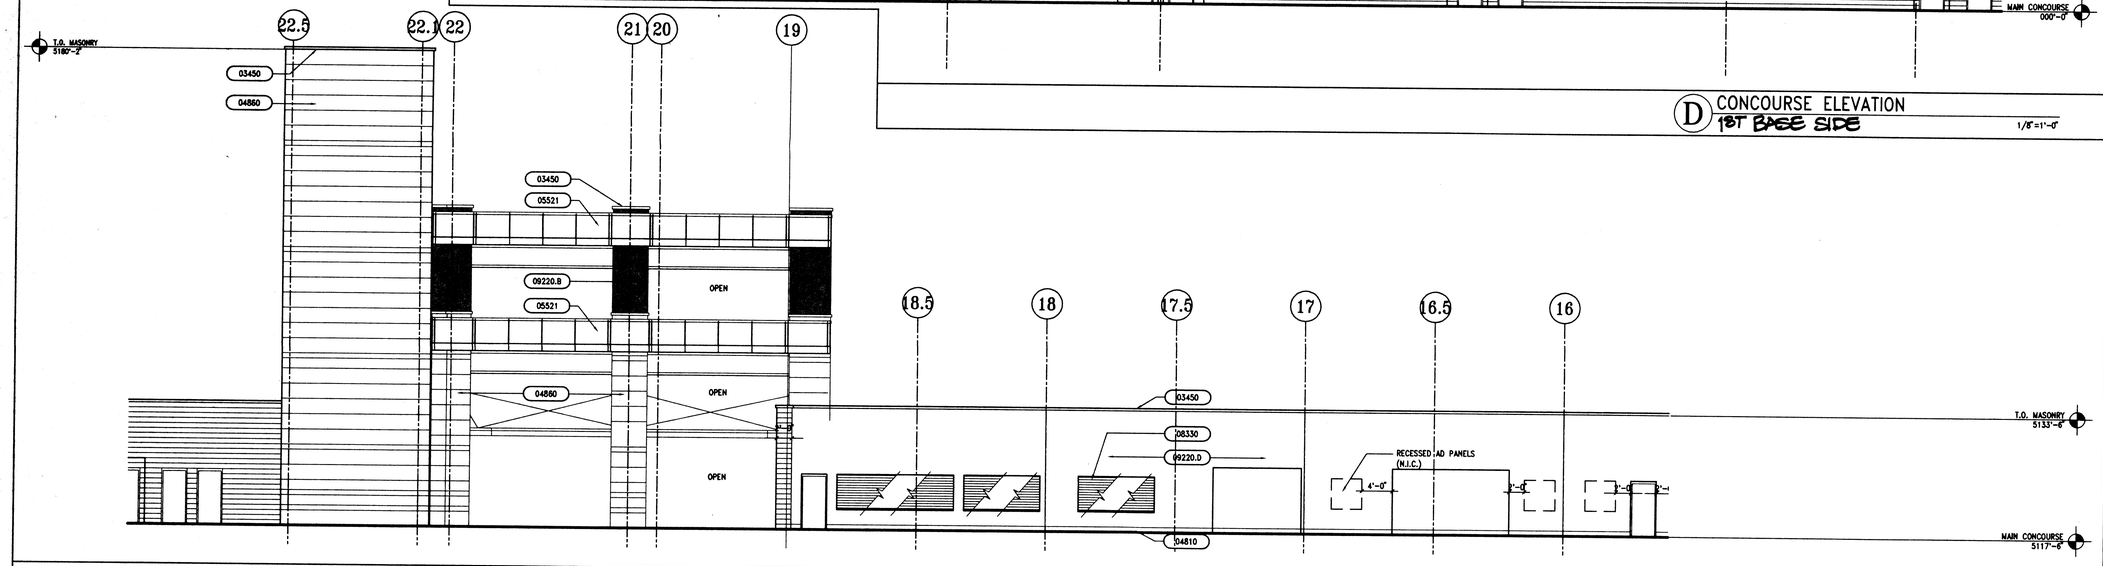

C CONCOURSE ELEVATION
1ST BASE SIDE
1/8"=1'-0"

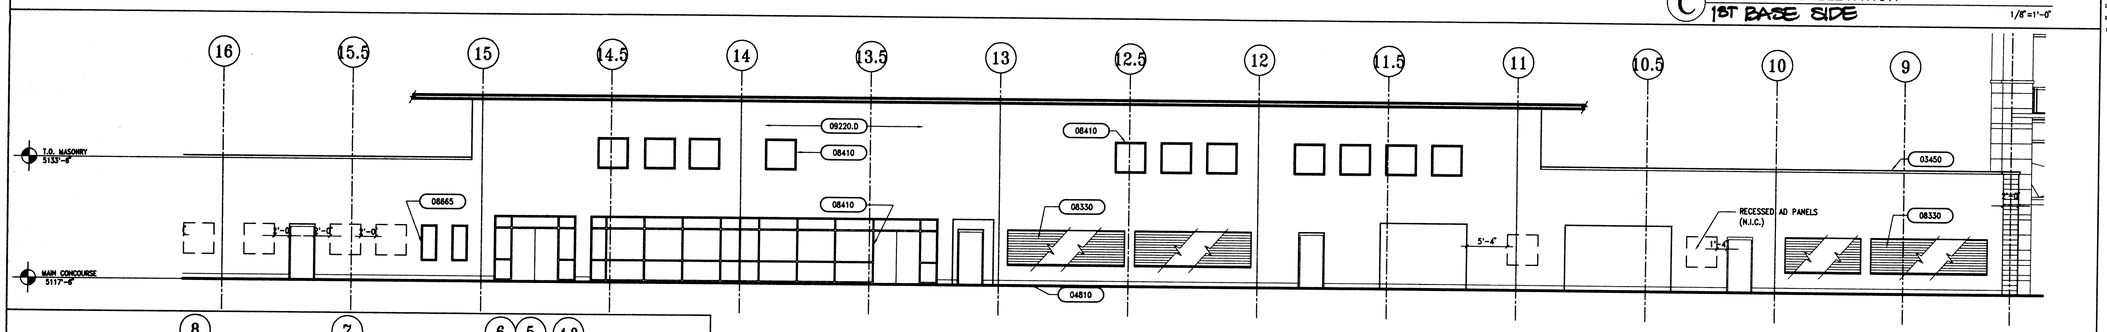

B CONCOURSE ELEVATION
HOME PLATE ENTRY
1/8"=1'-0"

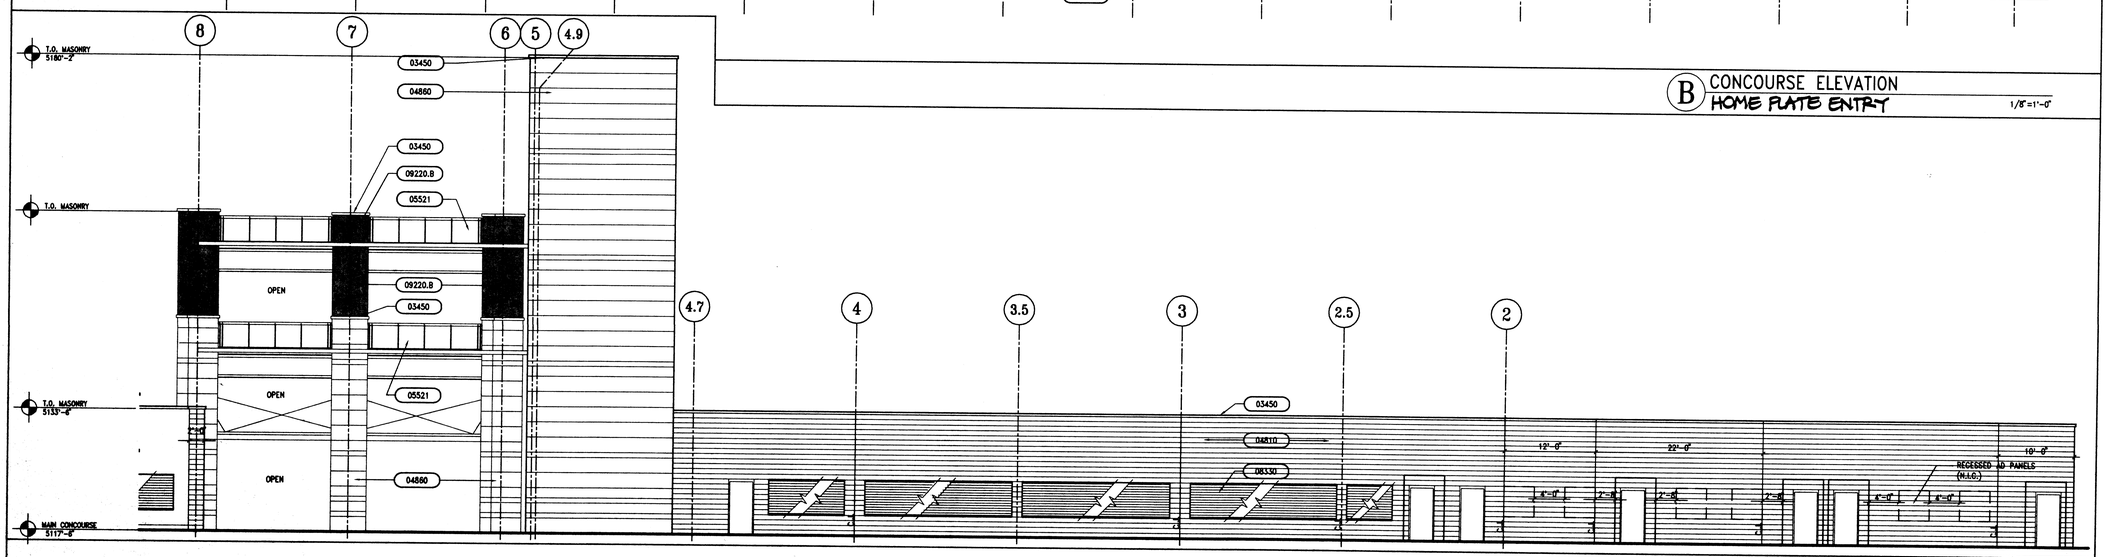

A CONCOURSE ELEVATION
3RD BASE SIDE
1/8"=1'-0"

DIVISION 2 - SITE WORK

02080 Precast Manholes & Utility Vaults
02080 Joint Filler & Sealants
02080 Sealant for Expansion Joint Filler
02230 Selective Site Demolition
02230 Site Clearing
02300 Earthwork
02310 Site Grading
02311 Earthwork For Building Construction
02315 Excavation, Trenching, Fill & Backfill
02511 Water Distribution
02511 Waterlines And Services
02530 Sanitary Sewer Gravity
02620 Storm Drain Lines
02730 Aggregate Base Course
02740 Asphaltic Concrete Paving
02765 Boundary & Paving Markings
02770 Curbs & Gutters
02771 Curbs And Gutters
02778 Sidewalks
02780 Unit Pavers
02810 Site Irrigation Systems
02921 Chain Link Fences & Gates
02970 Site And Street Furnishings
02970 Benches
02910 Natural Turf Playing Field System

DIVISION 3 - CONCRETE

03100 Concrete Formwork
03200 Concrete Reinforcement
03300 Cast-in-Place Concrete
03340 Lightweight Concrete
03410 Structural Precast Concrete
03530 Concrete Topping
03535 Polymer Concrete

DIVISION 4 - MASONRY

04720 Cast Modular Stone
04850 Reinforced Unit Masonry Assemblies
04860 Stone Masonry Veneer

DIVISION 5 - METALS

05100 Structural Steel
05210 Steel Joists
05310 Steel Deck
05400 Cold-Formed Metal Framing
05500 Metal Fabrications
05510 Stairs & Ladders
05521 Pipe & Tube Railings
05580 Sheet Metal Fabrications
05700 Ornamental Ironwork
05720 Glass Railing Systems
05810 Expansion Joint Cover Assemblies

DIVISION 6 - WOOD AND PLASTICS

06100 Miscellaneous Carpentry
06200 Finish Carpentry
06400 Architectural Woodwork

DIVISION 7 - THERMAL AND MOISTURE PROTECTION

07142 Fluid-Applied Waterproofing
07151 Bentonite Waterproofing
07190 Water Repellents
07210 Building Insulation
07240 Exterior Insulation & Finish System
07413 Structural Standing Seam Metal Roof
07513 Modified Bitumen (PMB) Sheet-Ply Membrane Roofing
07620 Sheet Metal Flashing and Trim
07720 Roof Accessories
07811 Sprayed-Fire Resistive Materials
07840 Firestopping
07910 Joint Sealants
07915 Preformed Sealing Joint Sealants

DIVISION 8 - DOORS AND WINDOWS

08110 Steel Doors and Frames
08211 Flush Wood Doors
08310 Overhead Coiling Doors
08410 Aluminum Entrances and Storefronts
08530 Aluminum Windows
08545 Security Windows and Accessories
08711 Door Hardware
08800 Glazing
08814 Mirrored Glass
08910 Glazed Aluminum Curtain Walls
08960 Sloped Glazing Systems

DIVISION 9 - FINISHES

09220 Portland Cement Plaster
09260 Gypsum Board Assemblies
09270 Gypsum Board Shaft Wall Systems
09310 Ceramic Tile
09385 Dimension Stone Tile
09511 Acoustical Panel Ceilings
09650 Resilient Athletic Flooring
09651 Resilient Tile Flooring
09653 Resilient Wall Base and Accessories
09680 Carpet Tile
09682 Carpet
09720 Wall Coverings
09780 Floor Sealers
09810 Farrous Metal Special Coatings
09813 Natural Stripping
09910 Painting

DIVISION 10 - SPECIALTIES

10100 Visual Display Boards - Misc
10155 Toilet Compartments
10200 Louvers and Vents
10251 Chaspedor
10400 Signage
10450 Pedestrian Control Devices
10505 Metal Lockers
10520 Fire Protection Specialties
10750 Wall Mounted Telephone Enclosures - Misc
10801 Toilet and Bath Accessories

DIVISION 11 - EQUIPMENT

11112 Commercial Washers & Dryers - Misc
11160 Loading Dock Equipment
11170 Solid Waste Handling Equipment
11452 Residential Appliances - Misc
11453 Food Service Equipment
11465 Scoreboard System - Misc
11466 Color Video Board System - Misc
11484 Hydro-Therapy & Rehabilitation Equipment - Misc
11800 Medical Equipment - Misc

DIVISION 12 - FURNISHINGS

12810 Stadium Seating
12833 Field Benches

DIVISION 13 - SPECIAL CONSTRUCTION

DIVISION 14 - CONVEYING SYSTEMS

14240 Hydraulic Elevators

HOK SPORT

HOK SPORTS FACILITIES GROUP, LLC
Architecture, Engineering, Planning,
Interiors, Facility Programming
323 West 8th Street, Suite 700
Kansas City, Missouri 64105

SMPC ARCHITECTS
ASSOCIATE ARCHITECT
315 Amherst Drive SE
Albuquerque, NM 87106

CHAVEZ-GRIEVES CONSULTING ENGINEERS, INC.
CIVIL/STRUCTURAL ENGINEER
8420 Jefferson Street NE, Suite 1
Albuquerque, NM 87109

SMITH ENGINEERING COMAPNY
MECHANICAL/PLUMBING ENGINEER
8500 Menaul Boulevard NE, Suite 300E
Albuquerque, NM 87112

MORROW REARDON WILKINSON, LTD.
LANDSCAPE CONSULTANTS
210 La Veta Drive NE
Albuquerque, NM 87108

WHW
AUDIO/VISUAL CONSULTANTS
12714 Gamma Road, Suite 110
Dallas, TX 75244

BREDSON & ASSOCIATES
SPORTS LIGHTING DESIGN CONSULTANTS
9500 East 63rd Street, Suite 214
Raytown, MO 64133

OVATIONS
FOOD SERVICE CONSULTANT
10012 North Dale Mabry, Suite 212
Tampa, FL 33618

NEW ALBUQUERQUE AAA BALLPARK

FOR

THE CITY OF ALBUQUERQUE, NEW MEXICO

FOR REFERENCE ONLY - NOT FOR CONSTRUCTION

DESIGN DEVELOPMENT PACKAGE

PACKAGE

REVISIONS

NO.	DATE	DESCRIPTION

KEYPLAN

PROJECT NO. 01-0424-10	ISSUED BY: HOK SPORT
DRAWN BY:	REVIEWED BY:
ISSUE DATE: NOVEMBER 14, 2001	

SHEET TITLE:

CONCOURSE ELEVATIONS

DISCIPLINE - CATEGORY - SUB-CATEGORY - SHEET

A5-4

© Copyright HOK Sport, INC. 2001

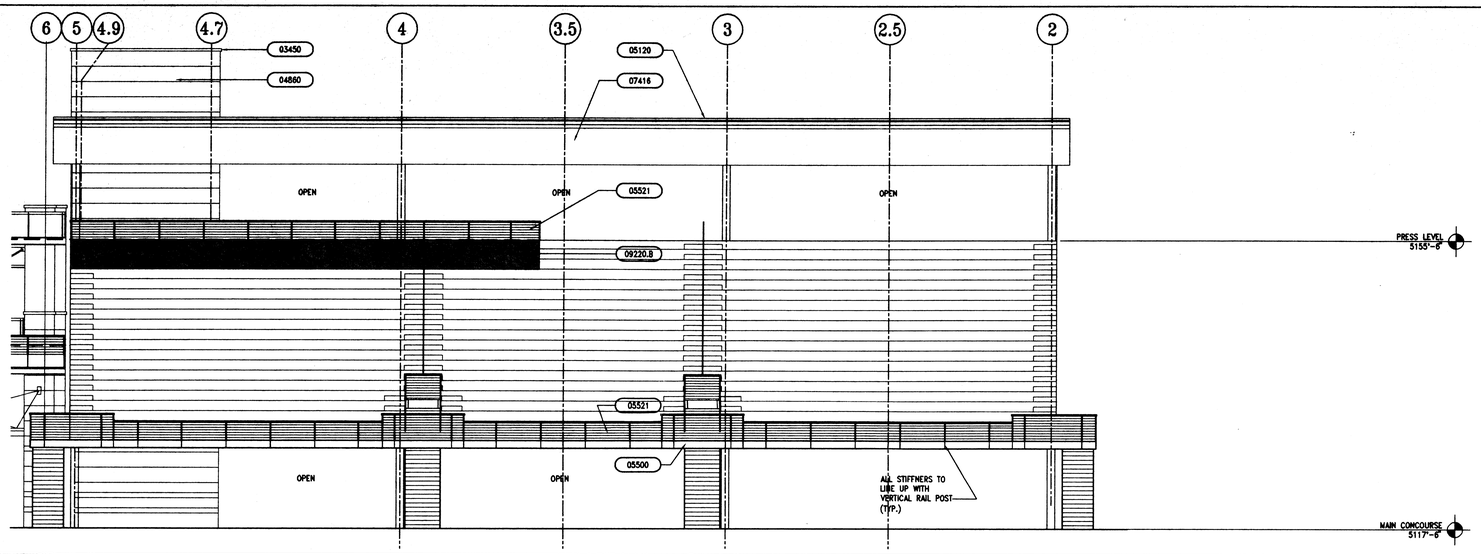

C UPPER DECK FIELD ELEVATION
3RD BASE SIDE
1/8"=1'-0"

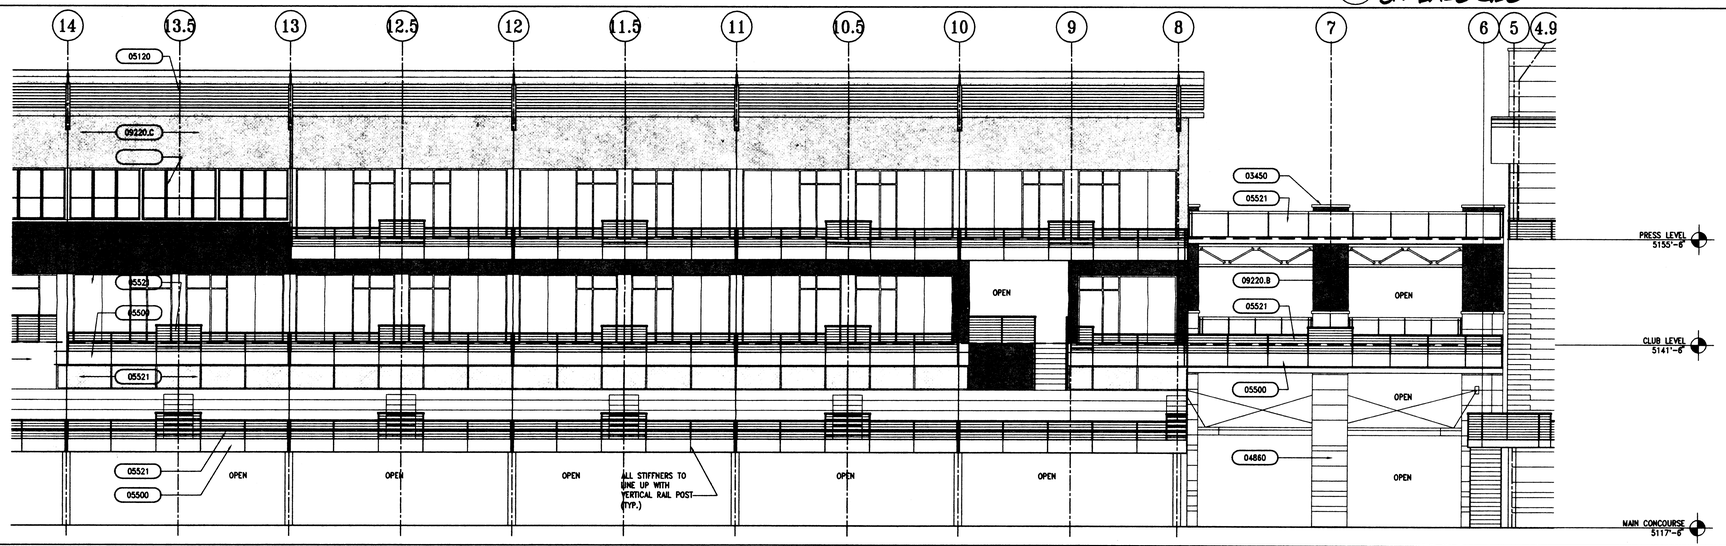

B CLUB/PRESS FIELD ELEVATION
3RD BASE SIDE
1/8"=1'-0"

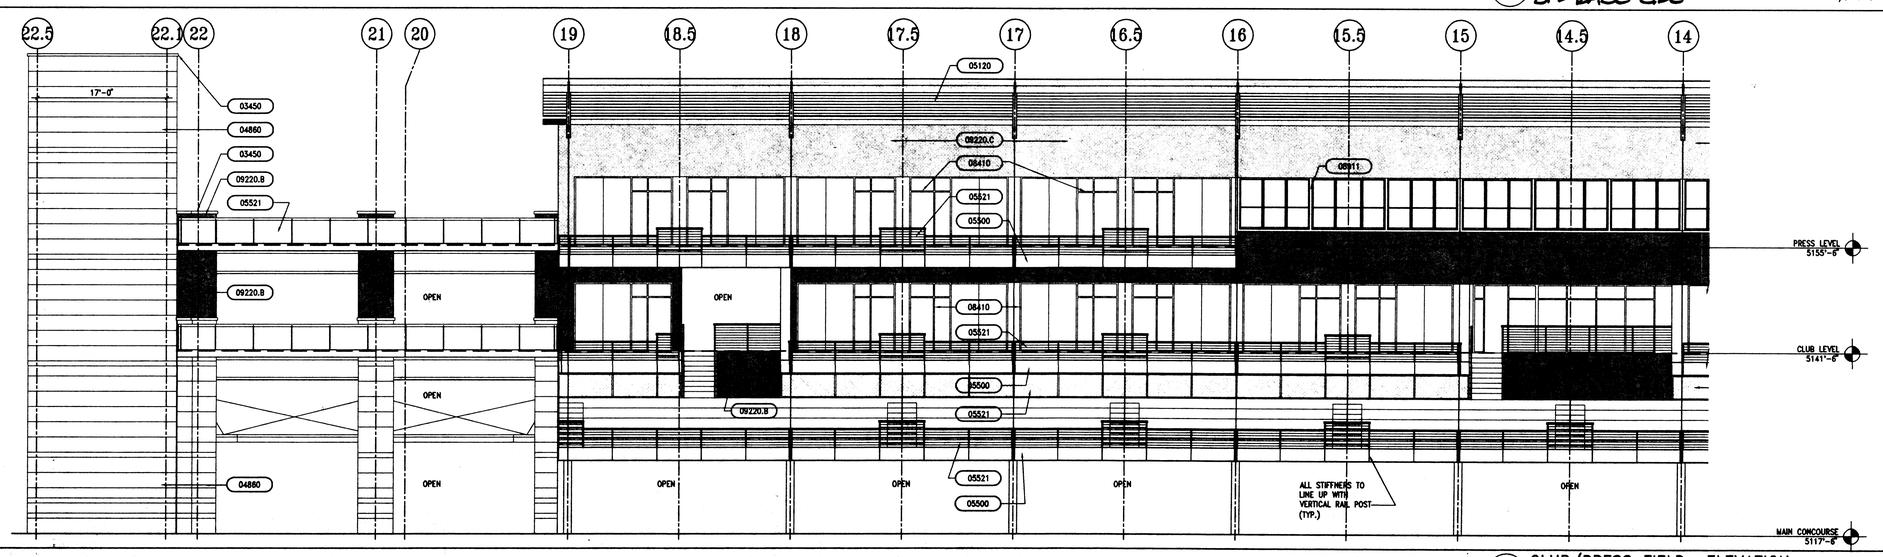

A CLUB/PRESS FIELD ELEVATION
1ST BASE SIDE
1/8"=1'-0"

DIVISION 2 - SITE WORK

02065 Precast Manholes & Utility Vaults
02080 Joint Filler & Sealants
02220 Site Demolition Expansion Joint Filler
02230 Subsoil Site Demolition
02230 Site Clearing
02300 Earthwork
03310 Site Grading
03311 Earthwork For Building Construction
03315 Excavation, Trenching, Fill & Backfill
03316 Site Grading Fill
03511 Waterlines And Services
03530 Sanitary Sewer Gravity
03630 Storm Drain Lines
03720 Aggregate Base Course
03740 Asphaltic Concrete Paving
03760 Roadway & Paving Markings
03770 Curb Ramps
03771 Curbs And Gutters
03775 Sidewalks
03780 Unit Pavers
03810 Site Irrigation Systems
03831 Chain Link Fences & Gates
03870 Site And Street Furnishings
03910 Landscaping
03910 Natural Turf Playing Field System

DIVISION 3 - CONCRETE

03100 Concrete Formwork
03200 Concrete Reinforcement
03300 Cast-In-Place Concrete
03340 Low Density Concrete
03410 Structural Precast Concrete
03530 Concrete Topping
03535 Polymer Concrete

DIVISION 4 - MASONRY

04720 Cast Modular Stone
04830 Reinforced Unit Masonry Assemblies
04860 Stone Masonry Veneer

DIVISION 5 - METALS

05120 Structural Steel
05210 Steel Joists
05310 Steel Deck
05400 Cold-Formed Metal Framing
05500 Metal Fabrications
05511 Metal Stairs
05521 Pipe & Tube Railings
05531 Steel Grating Fabrications
05700 Ornamental Ironwork
05720 Glass Railing Systems
05810 Expansion Joint Cover Assemblies

DIVISION 6 - WOOD AND PLASTICS

06105 Miscellaneous Carpentry
06200 Finish Carpentry
06400 Architectural Woodwork

DIVISION 7 - THERMAL AND MOISTURE PROTECTION

07120 Fluid-Applied Waterproofing
07151 Bentonite Waterproofing
07190 Water Repellents
07210 Building Insulation
07240 Exterior Insulation & Finish System
07415 Structural Metal Roof Panels
07532 Thermoplastic (PVC) Single-Ply Membrane Roofing
07620 Sheet Metal Flashing and Trim
07720 Roof Accessories
07811 Sprayed-Fire Resistive Materials
07840 Firestopping
07910 Joint Sealants
07915 Precast Sealing Joint Sealants

DIVISION 8 - DOORS AND WINDOWS

08110 Steel Doors and Frames
08211 Flush Wood Doors
08330 Overhead Coiling Doors
08410 Aluminum Entrances and Storefronts
08411 Aluminum Windows
08560 Security Windows and Accessories
08711 Door Hardware
08800 Glazing
08814 Mirrored Doors
08911 Glazed Aluminum Curtain Walls
08960 Sloped Glazing Systems

DIVISION 9 - FINISHES

09230 Portland Cement Plaster
09260 Gypsum Board Assemblies
09265 Gypsum Board Shaft Wall Systems
09310 Ceramic Tile
09311 Thin-Set Mortar Tile
09511 Acoustical Panel Ceilings
09650 Resilient Athletic Flooring
09651 Resilient Tile Flooring
09653 Resilient Wall Base and Accessories
09655 Synthetic Turf
09680 Carpet
09720 Wall Coverings
09780 Floor Sealers
09810 Fireproof Metal Special Coatings
09815 Hazard Striping
09910 Painting

DIVISION 10 - SPECIALTIES

10100 Wood Display Boards - Misc
10155 Toilet Compartments
10200 Louvers and Vents
10350 Flagpoles
10431 Signs
10500 Pedestrian Control Devices
10520 Fire Extinguishers
10529 Fire Protection Specialties
10750 Wall Mounted Telephone Enclosures - Misc
10801 Toilet and Bath Accessories

DIVISION 11 - EQUIPMENT

11112 Commercial Washers & Dryers - Misc
11180 Loading Dock Equipment
11170 Solid Waste handling Equipment
11451 Residential Appliances - Misc
11483 Field Wall Pads
11485 Scoreboard System - Misc
11484 Outer Wall Protection - Misc
11600 Laboratory & Rehabilitation Equipment - Misc
11800 Medical Equipment - Misc

DIVISION 12 - FURNISHINGS

12610 Stadium Seating
12635 Field Benches

DIVISION 13 - SPECIAL CONSTRUCTION

DIVISION 14 - CONVEYING SYSTEMS

14240 Hydraulic Elevators

FOR REFERENCE ONLY - NOT FOR CONSTRUCTION

NEW ALBUQUERQUE AAA BALLPARK

FOR

THE CITY OF ALBUQUERQUE, NEW MEXICO

DESIGN DEVELOPMENT PACKAGE

PACKAGE
REVISIONS

NO.	DATE	DESCRIPTION

HOK SPORT

HOK SPORTS FACILITIES GROUP, LLC
Architecture, Engineering, Planning, Interiors, Facility Programming
323 West 8th Street, Suite 700
Kansas City, Missouri 64105

SMPC ARCHITECTS
ASSOCIATE ARCHITECT
115 Amherst Drive SE
Albuquerque, NM 87106

CHAVEZ-GRIEVES CONSULTING ENGINEERS, INC.
CIVIL/STRUCTURAL ENGINEER
309 Jefferson Street NE, Suite 1
Albuquerque, NM 87180

SMITH ENGINEERING COMAPNY
MECH'L/ELECT'L/PLUMBING ENGINEER
4400 Lincoln Boulevard NE, Suite 300E
Albuquerque, NM 87110

MORROW REARDON WILKINSON, LTD.
LANDSCAPE CONSULTANTS
7101a Vista Drive NE
Albuquerque, NM 87108

WHHW
AUDIO/VISUAL CONSULTANTS
1234 Gemini Road, Suite 110
Dallas, TX 75244

BREDSON & ASSOCIATES
SPORTS LIGHTING DESIGN CONSULTANTS
9363 East 63rd Street, Suite 204
Raytown, MO 64133

OVATIONS
FOOD SERVICE CONSULTANT
10012 North Dale Mabry, Suite 215
Tampa, FL 33618

KEYPLAN

PROJECT NO. 01-0424-10	ISSUED BY: HOK SPORT
DRAWN BY:	REVIEWED BY:
ISSUE DATE: NOVEMBER 14, 2001	

SHEET TITLE:

CLUB & PRESS FIELD ELEVATIONS

DISCIPLINE - CATEGORY - SUB-CATEGORY - SHEET

A5-5

© Copyright HOK Sport, INC. 2001