5/15/2015 9:58:30 AM

C:\Users\dsolares\Documents\1513 AIS 1 - DRB BLDG A (V2)_dsolares.rvt

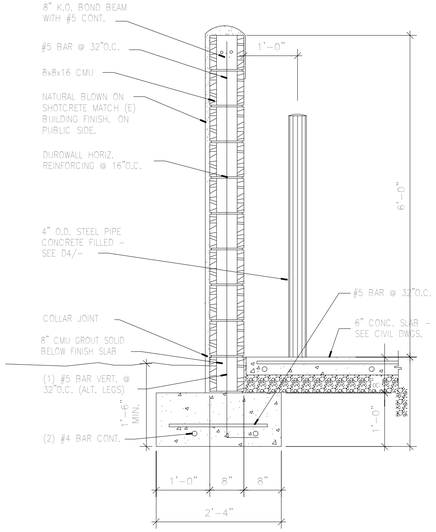

C1 TRASH ENCLOSURE WALL
3/4" = 1'-0"

E2 BUILDING SIGNAGE 1
1/4" = 1'-0"

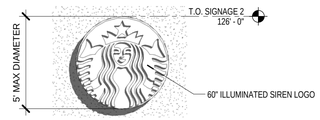

D2 WEST BUILDING ELEVATION - Callout 2
1/4" = 1'-0"

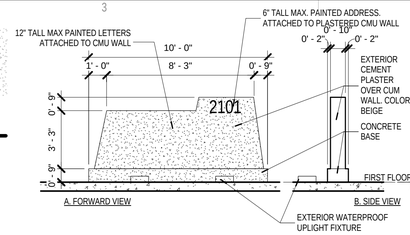

D3 SIGNAGE ELEVATION
1/4" = 1'-0"

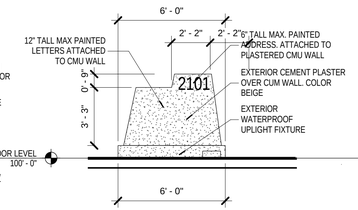

D4 MONUMENT SIGNAGE
1/4" = 1'-0"

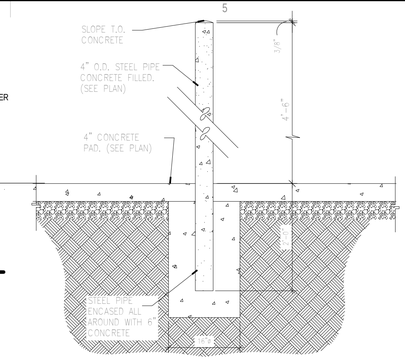

D5 BOLLARD
3/4" = 1'-0"

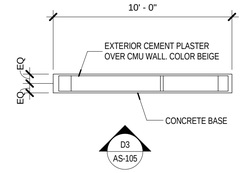

C2 TRASH - SIDE ELEVATION
3/8" = 1'-0"

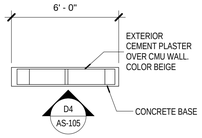

C3 MONUMENT SIGNAGE
1/4" = 1'-0"

C4 SITE SIGNAGE
1/4" = 1'-0"

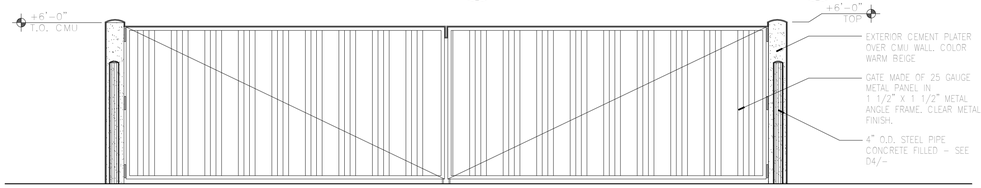

B2 TRASH ENCLOSURE ELEVATION
3/8" = 1'-0"

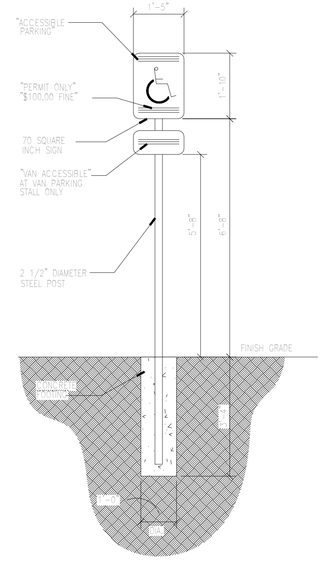

C5 HANDICAP PARKING SIGNAGE
1/2" = 1'-0"

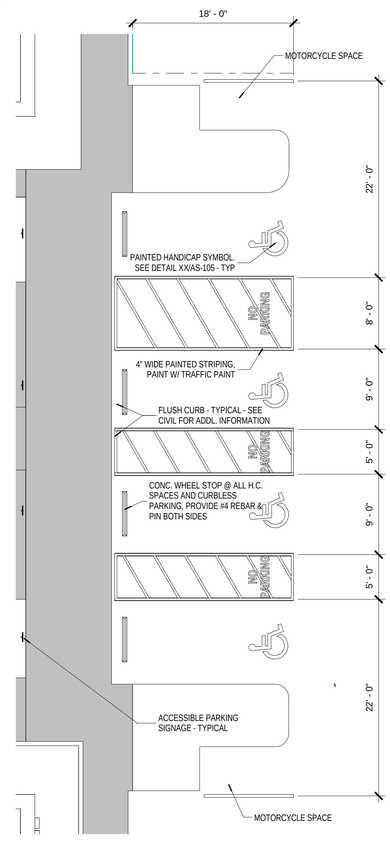

A1 HANDICAP STALLS
1/8" = 1'-0"

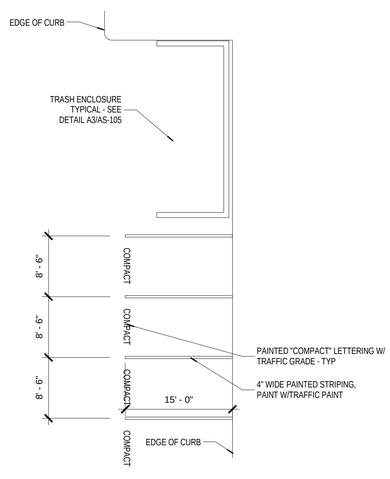

A2 TRASH ENCLOSURE @ PARKING
1" = 10'-0"

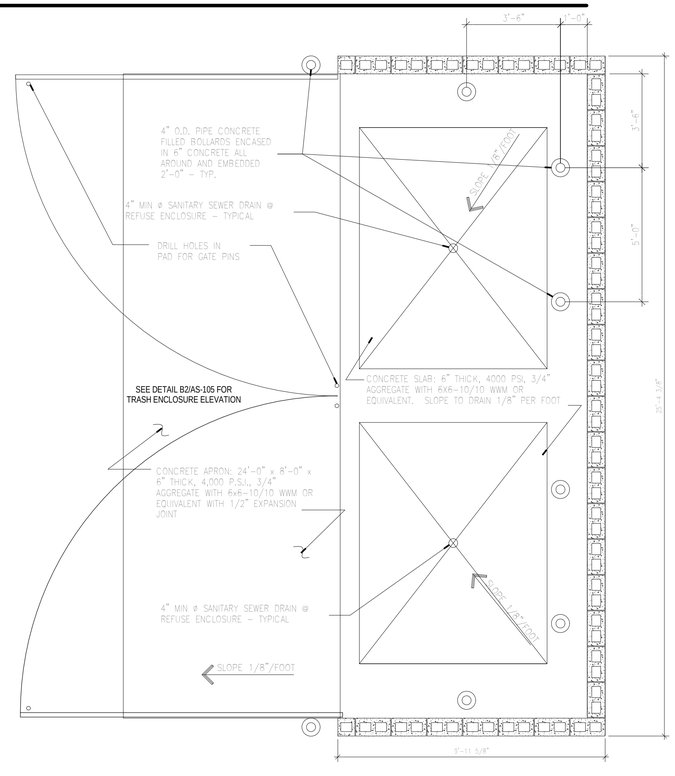

A3 TRASH ENCLOSURE
3/8" = 1'-0"

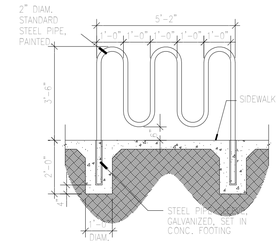

B5 BIKE RACK
3/8" = 1'-0"

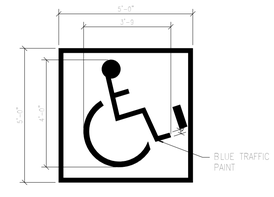

A4 HANDICAP SIGNAGE @ STALL
3/8" = 1'-0"

STUDIO SW ARCHITECTS

STUDIO SOUTHWEST ARCHITECTS, INC.
2101 Mountain Rd. NW, Albuquerque, NM 87104
505.843.9639 Fax 505.843.9683
Web Site: www.studioswarch.com
Email: mail@studioswarch.com

© 2013, Studio Southwest Architects, Inc.
Duplication or reproduction by any means without the express written consent of Studio Southwest Architects, Inc. is a violation of federal and International law. The information contained in this document is the intellectual property of Studio Southwest, Inc. and all rights thereto are Reserved. For exceptions refer to the Owner-Architect Agreement.

CONSULTANTS

Architect Engineer

DRB SUBMITTAL

AIS MASTER PLAN PHASE 1

2400 12TH STREET
ALBUQUERQUE NM 87104

No	Date	Description

Revision Schedule

ISSUE:	DES DEV
PROJECT NUMBER:	1513
FILE:	0000AS-105.RVT
DRAWN BY:	DSJ
CHECKED BY:	RH
DATE:	03/30/15

SHEET TITLE

SITE DETAILS

AS-105