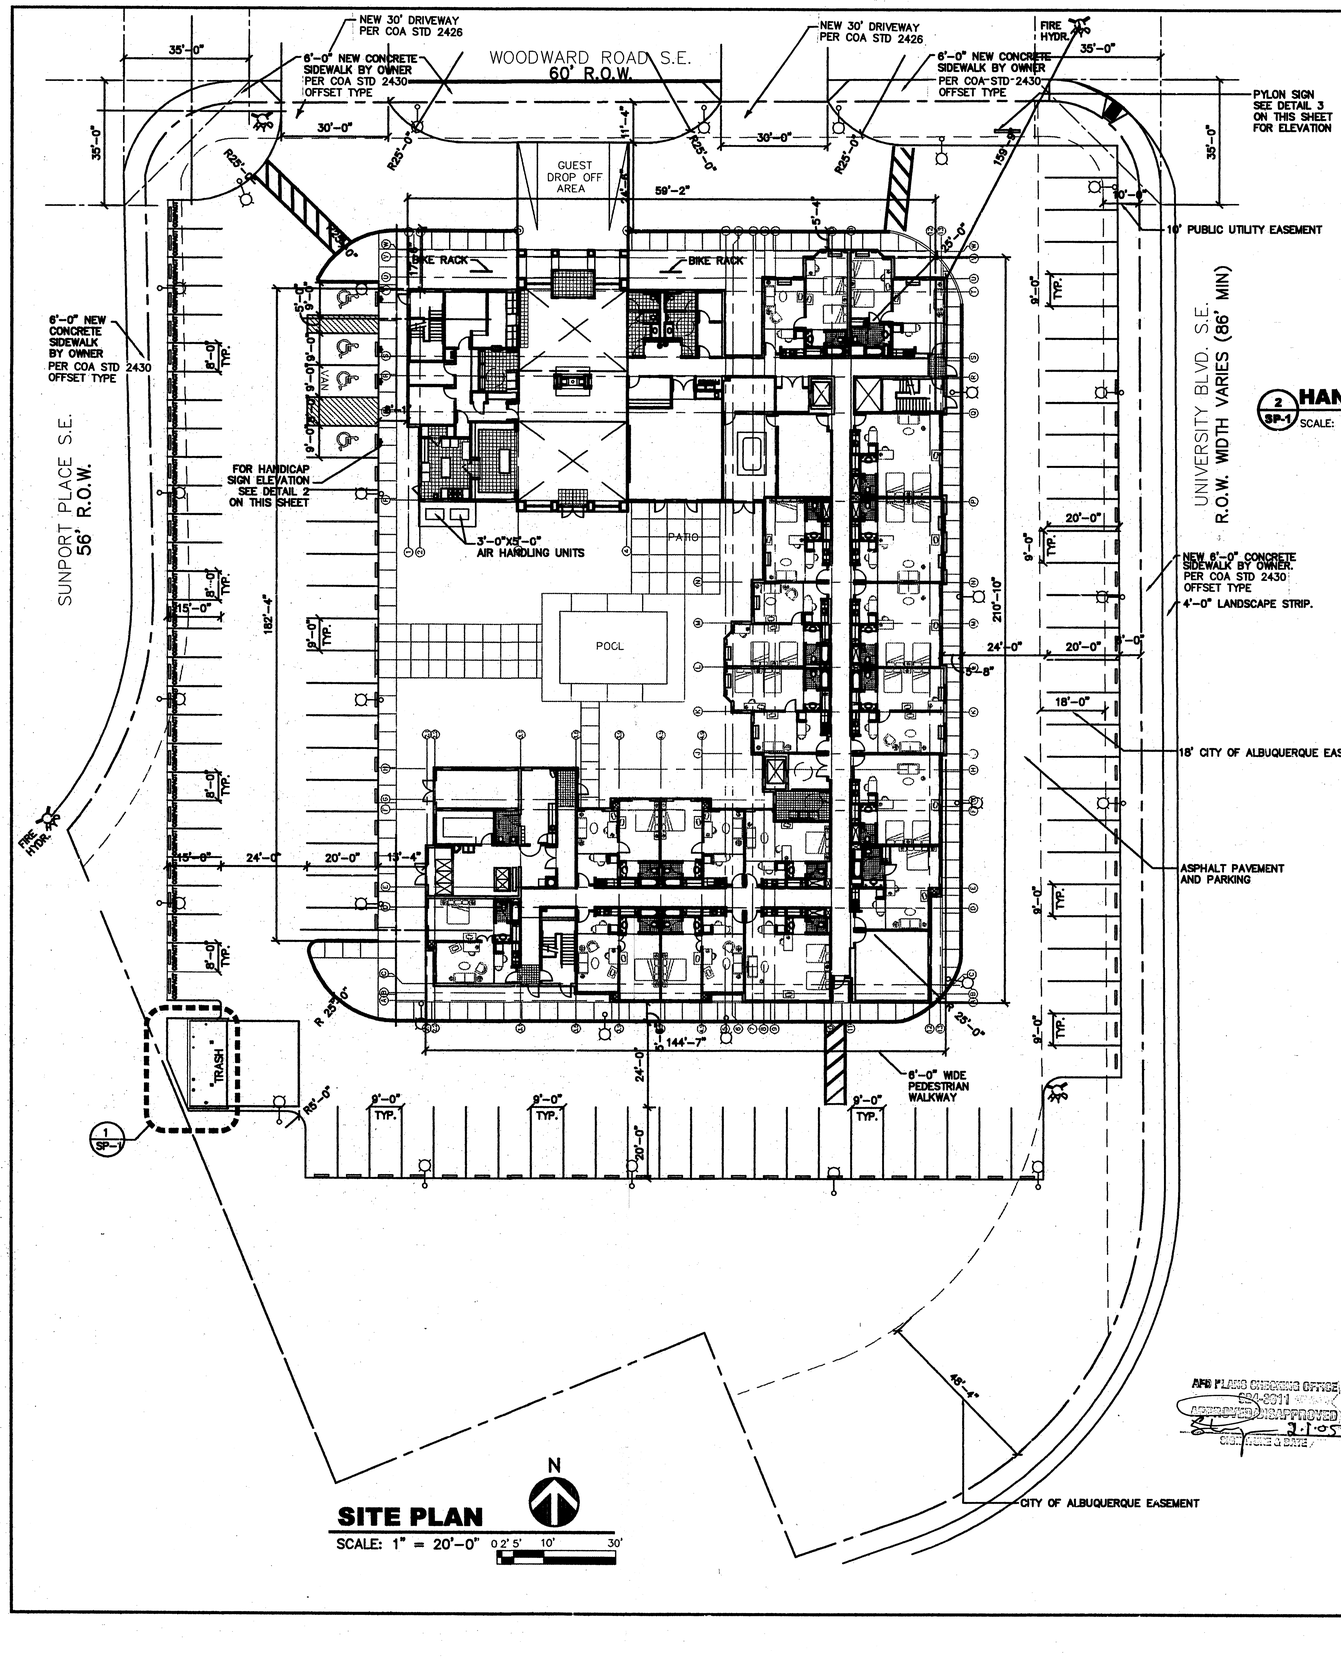

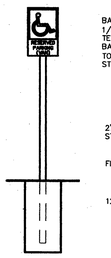

2 SP-1 HANDICAP SIGN DETAIL

SCALE: 1/2"=1'-0"

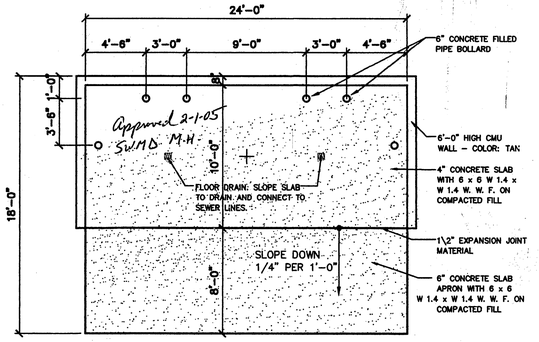

1 SP-1 TRASH ENCLOSURE DETAIL

SCALE: 1/2"=1'-0"

AREA SUMMARY

FIRST FLOOR –	20,665 SF
SECOND FLOOR–	18,353 SF
THIRD FLOOR–	20,170 SF
FOURTH FLOOR–	20,170 SF
TOTAL AREA =	79,358 sf

CONSTRUCTION TYPE VB
(WITH AUTOMATIC SPRINKLER THROUGHOUT)

PARKING TABULATION

90 PARKING SPACES REQUIRED
99 PARKING SPACES PROVIDED
68 STANDARD SPACES
28 COMPACT SPACES
03 HANDICAP CAR SPACES
01 HANDICAP VAN SPACE
100 TOTAL PARKING PROVIDED

BIKE TABULATION

05 BIKE SPACES REQUIRED
06 BIKE SPACES PROVIDED

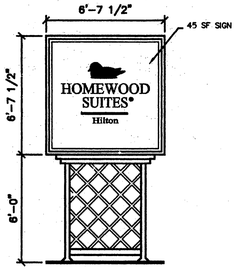

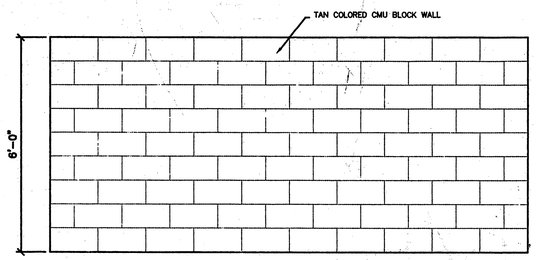

3 SP-1 SIGN ELEVATION

SCALE: 1/4"=1'-0"

4 SP-1 TRASH ENCLOSURE ELEVATION

SCALE: 1/2"=1'-0"

VICINITY MAP N–10–Z

ZONING: SU–1 FOR MOBILE HOMES

LEGAL DESCRIPTION:
PHASE I – TRACT 1 SUNSHINE COUNTRY SUBDIVISION
PHASE II – TRACT 2 SUNSHINE COUNTRY SUBDIVISION

APPROVALS

CASE NUMBER: DRB ~~98 61~~ 1000816
05-00005

CITY PLANNER, ALBUQUERQUE PLANNING DEPT.	6/23/05 DATE
TRAFFIC ENGINEER, TRANSPORTATION DIVISION	2.9.05 DATE
DESIGN AND DEVELOPMENT, CIP	2.9.05 DATE
PUBLIC WORKS, UTILITIES DIV.	2.9.05 DATE
CITY ENGINEER, ENGINEERING DIV./AMAFCA	2/9/05 DATE

REFERENCE CASES:
ZONING: Z 97–109
ANNEXATION: AX 97–19 (CITY COUNSEL ORD. 0–3)

Planning

LEGEND

POLE MOUNT FIXTURE, 175W METAL HALIDE, FLAT GLASS CUTOFF ON 16 FOOT STRAIGHT SQUARE STEEL POLE. SEE ATTACHED CUT–SHEET.

HOMEWOOD SUITES®
Hilton
SITE PLAN

NORTH 1"=20'-0"

AFRA Construction & Design
7004 Avenida La Costa NE
Albuquerque, New Mexico 87109
Tel 505.315.1482

HOMEWOOD SUITES®
Hilton
ALBUQUERQUE AIRPORT LOCATION
ALBUQUERQUE, NM 87109

REV	DATE	DESCRIPTION	APVD
1			
2			
3			
4			

STATE OF NEW MEXICO
TAFAZZUL HUSSAIN
NO. 3071
REGISTERED ARCHITECT
2/7/05

SP-1
01.31.05

1000816