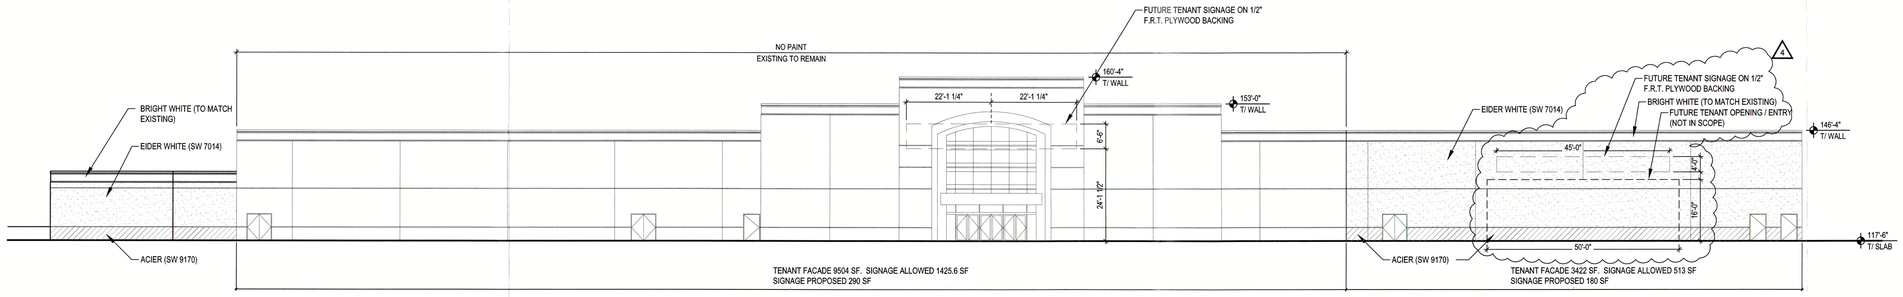

SOUTH ELEVATION

1/16" = 1'-0"

C11 / A-201

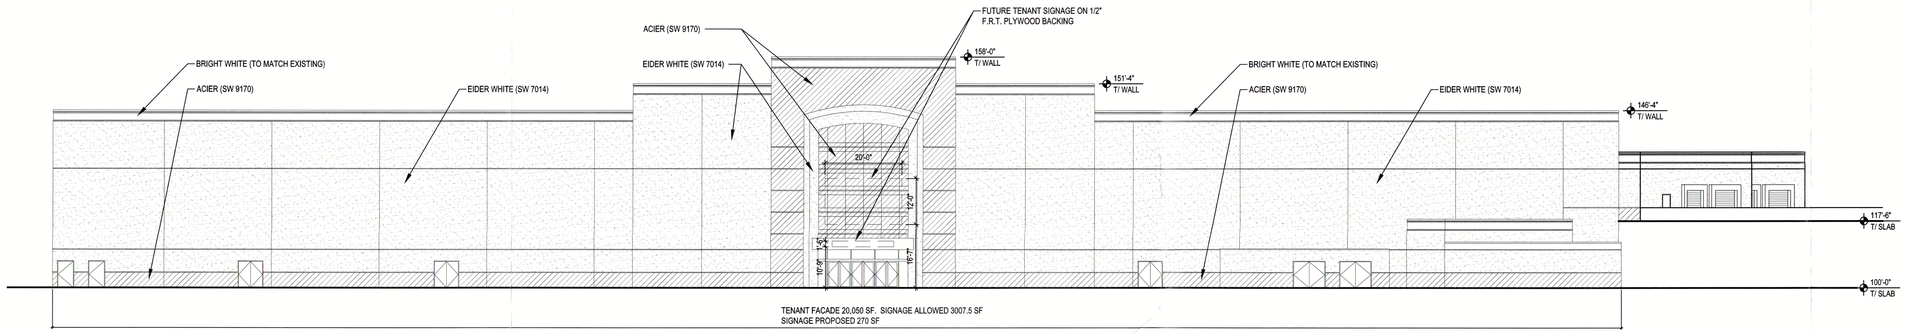

NORTH ELEVATION

1/16" = 1'-0"

C7 / A-201

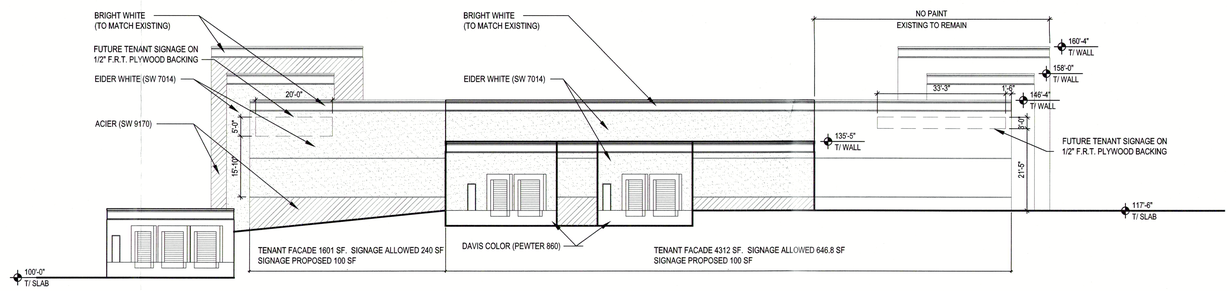

WEST ELEVATION

1/16" = 1'-0"

C2 / A-201

GENERAL SHEET NOTES

A. PATCH AND REPAIR ALL HOLES IN EXTERIOR EIFS SYSTEM TO MATCH EXISTING / ADJACENT CONSTRUCTION. PATCH ENTIRE FACADE INCLUDING AREAS TO BE PAINTED AND AREAS WHICH ARE NOT INDICATED TO BE PAINTED.

KEY NOTES:

GRAPHICAL KEY

EIFS, PAINTED EIDER WHITE (SW 7014)

EIFS, PAINTED ACIER (SW 9170)

KEY PLAN

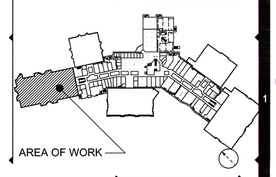

FRCH DESIGN WORLDWIDE
311 Elm Street, Suite 600
Cincinnati, OH 45202
www.FRCH.com
513.241.3000

WASHINGTON PRIME GROUP™

Contact Information

Owner p: (614) 621-9000
Washington Prime Group
180 East Broad Street
Columbus, Ohio 43215
f: (614) 621-9321

Architect p: (513) 241-3000
FRCH Design Worldwide
311 Elm Street, Suite 600
Cincinnati, Ohio 45202
f: (513) 241-5015

MEP / Structural p: (330) 659-6688
Thorson Baker & Associates, Inc.
3030 W. Streetsboro Road (Rt. 303)
Richfield, Ohio 44286

Civil p: (414) 282-6905
Collins Engineers, Inc.
2033 W Howard Ave
Milwaukee, WI 53212

Sheet Issue Information

Issued	PERMIT	01-26-18
Revised	Description	Date
5	ADMIN. AMMENDMENT	2-19-18
6	PERMIT COMMENTS	2-21-18
5	FOUNDATION ONLY	3-5-18
4	ADMIN. AMENDMENT REV	3-13-18

Professional Stamp

STATE OF NEW MEXICO — JESSICA ANDREA HUDSON — REGISTERED ARCHITECT

Project Information

Title: **Cottonwood Mall Exterior Shell**
Address: 10000 Coors Bypass NW
Albuquerque, NM 87114
Project Number: 034870.000

Sheet Information

Title: **EXTERIOR BUILDING ELEVATIONS**
Drawn: G. Rebennack
Reviewed: C. Koch
Scale: As Noted
Authorized For:

A-201

© 2015 This drawing, printed or otherwise, is the copyrighted property of FRCH Design Worldwide and FRCH Architecture, Inc., P.C. The drawing may not be used, reproduced or copied without the permission of FRCH Design Worldwide or FRCH Architecture, Inc., P.C.

USER: CKOCH PLOTTED: 3/13/2018 - 11:25 AM P:\034000\034870.000\05Arch-Mill\Docs\034870_A-201.dwg LAYOUT: A-201