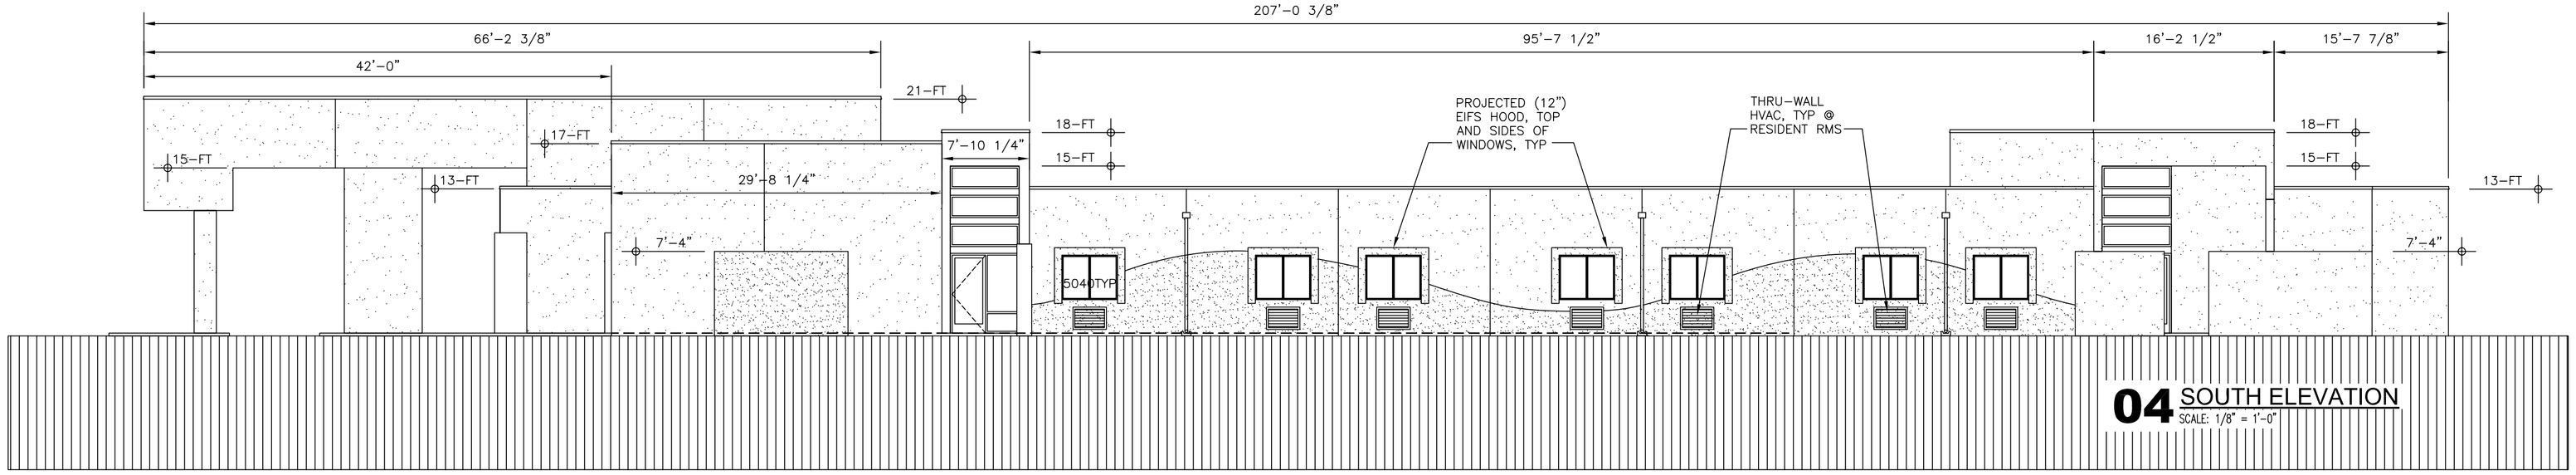

04 SOUTH ELEVATION
SCALE: 1/8" = 1'-0"

10'-0"
NAME AND GRAPHIC TO BE DETERMINED

RESIDENCE AT FOUNTAIN HILLS

WHITE TRANSLUCENT FACE WITH DARK LETTERING AND METAL ENCLOSURE, AS SHOWN (TYPICAL BOTH FACES)

3'-2"

GRADE/LANDSCAPE

31.67 SF INTERIOR LIGHTED BOX SIGN, SIGN AND BASE UNDER SEPARATE CONTRACT, SHALL COMPLY WITH COABQ NIGHT SKY AND LIGHTING ORDINANCES.

CONCRETE BASE BY SIGN CONTRACTOR

MOMUMENT SIGN

N.I.C. SHALL BE BY SEPARATE PERMIT 1/2" = 1'-0"

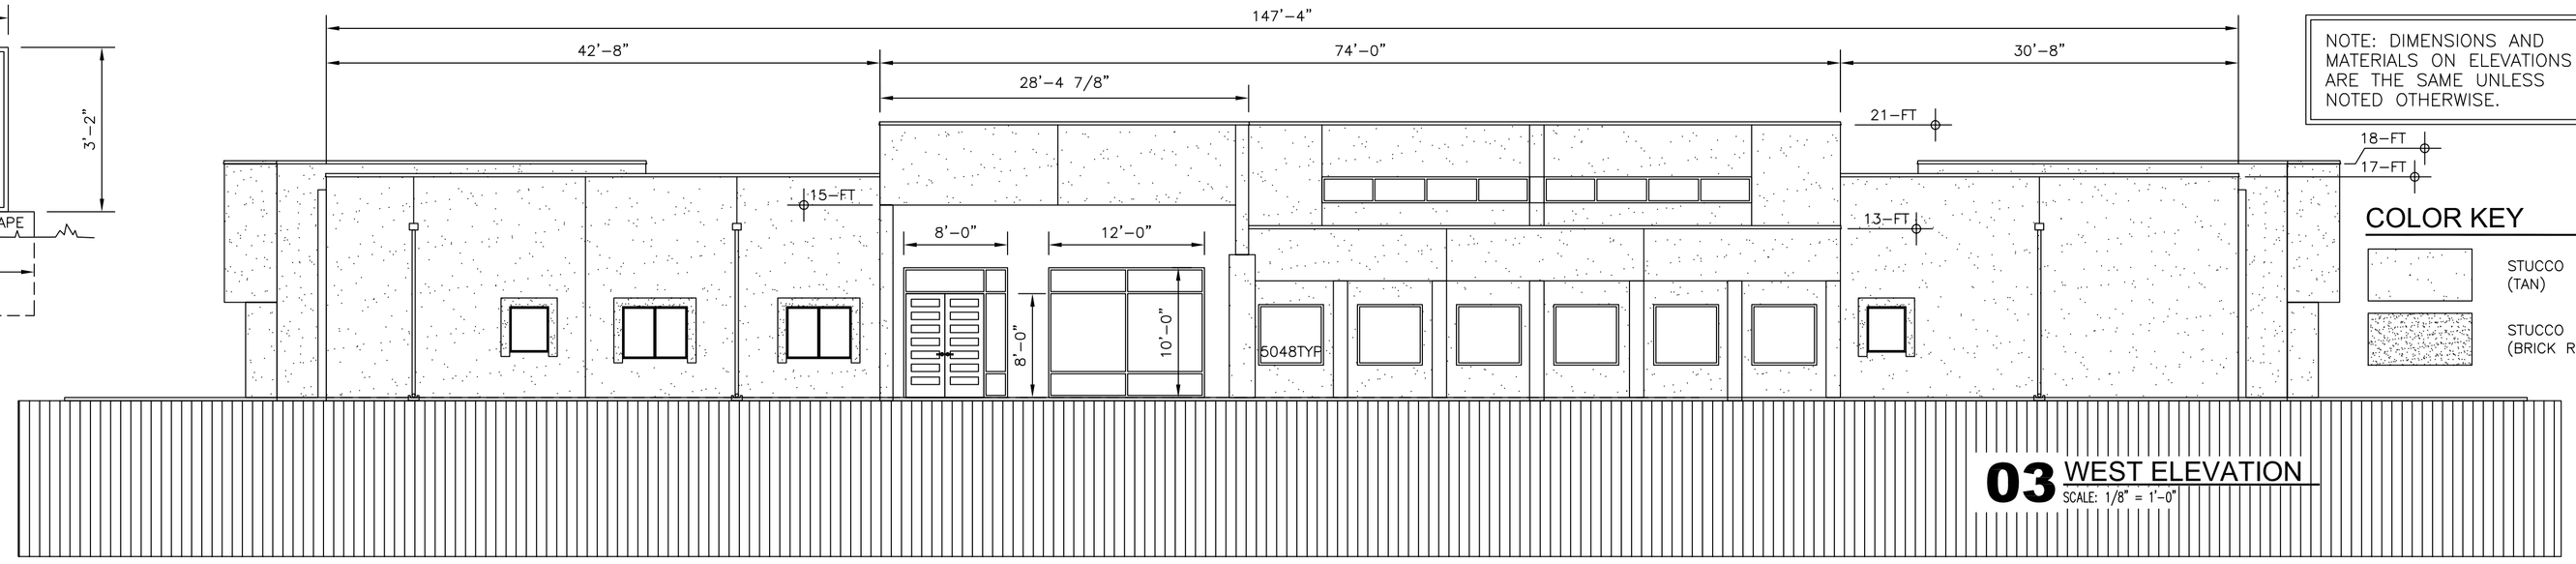

03 WEST ELEVATION
SCALE: 1/8" = 1'-0"

NOTE: DIMENSIONS AND MATERIALS ON ELEVATIONS ARE THE SAME UNLESS NOTED OTHERWISE.

COLOR KEY

STUCCO (TAN)

STUCCO (BRICK RED)

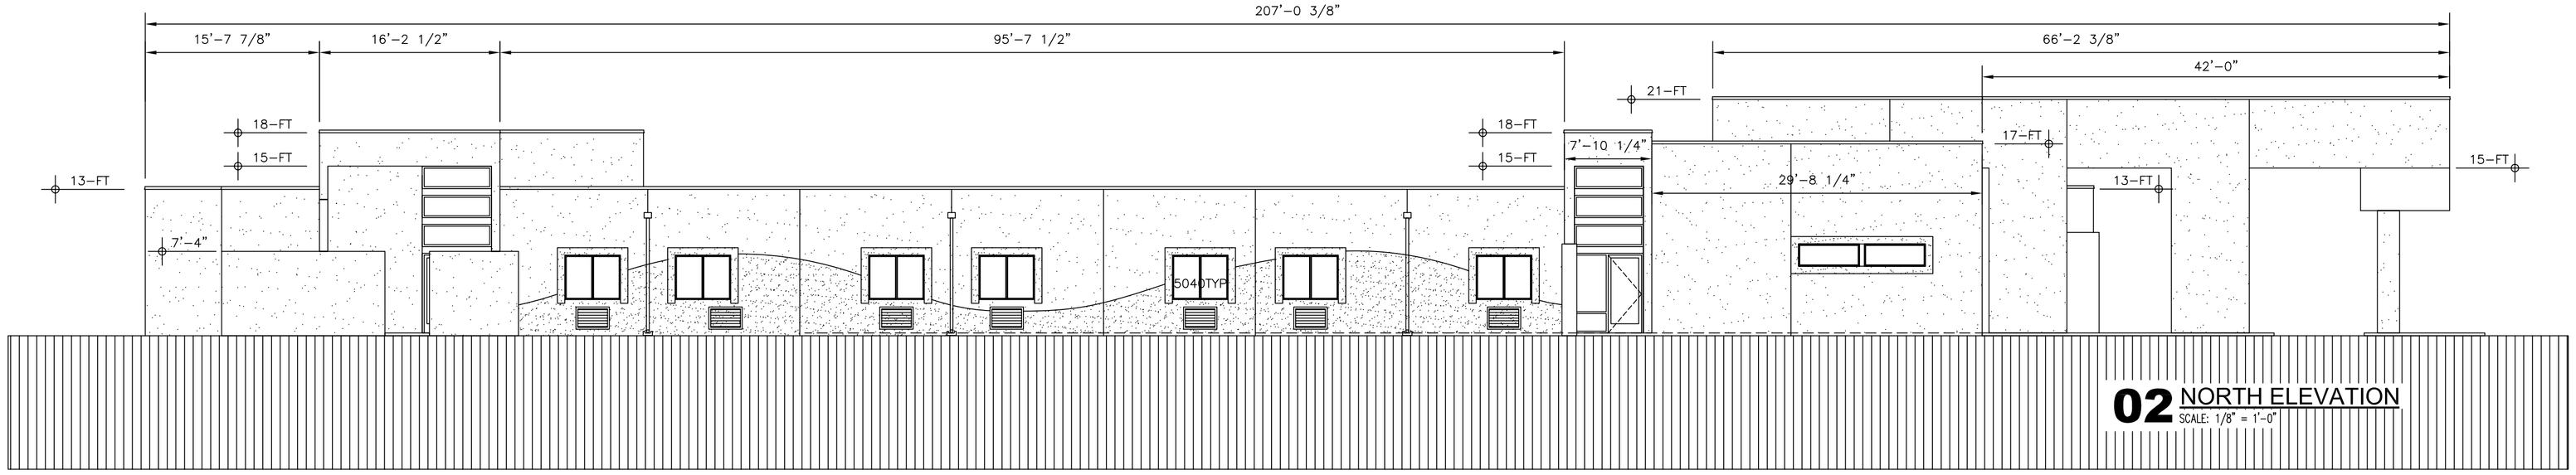

02 NORTH ELEVATION
SCALE: 1/8" = 1'-0"

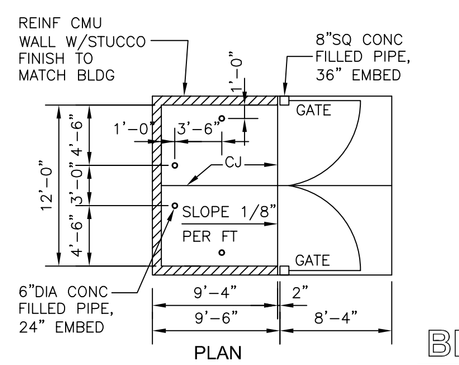

PLAN

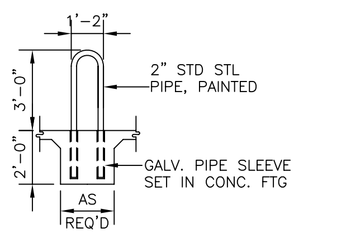

BIKE RACK DETAIL
1/4" = 1'-0"

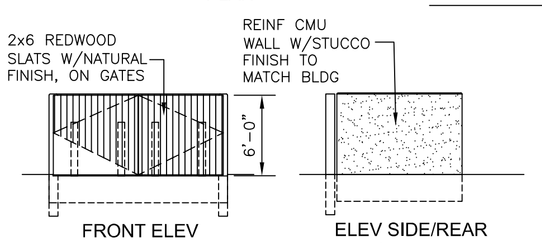

FRONT ELEV

ELEV SIDE/REAR SIMILAR

DUMPSTER ENCLOSURE 1/8"=1'-0"

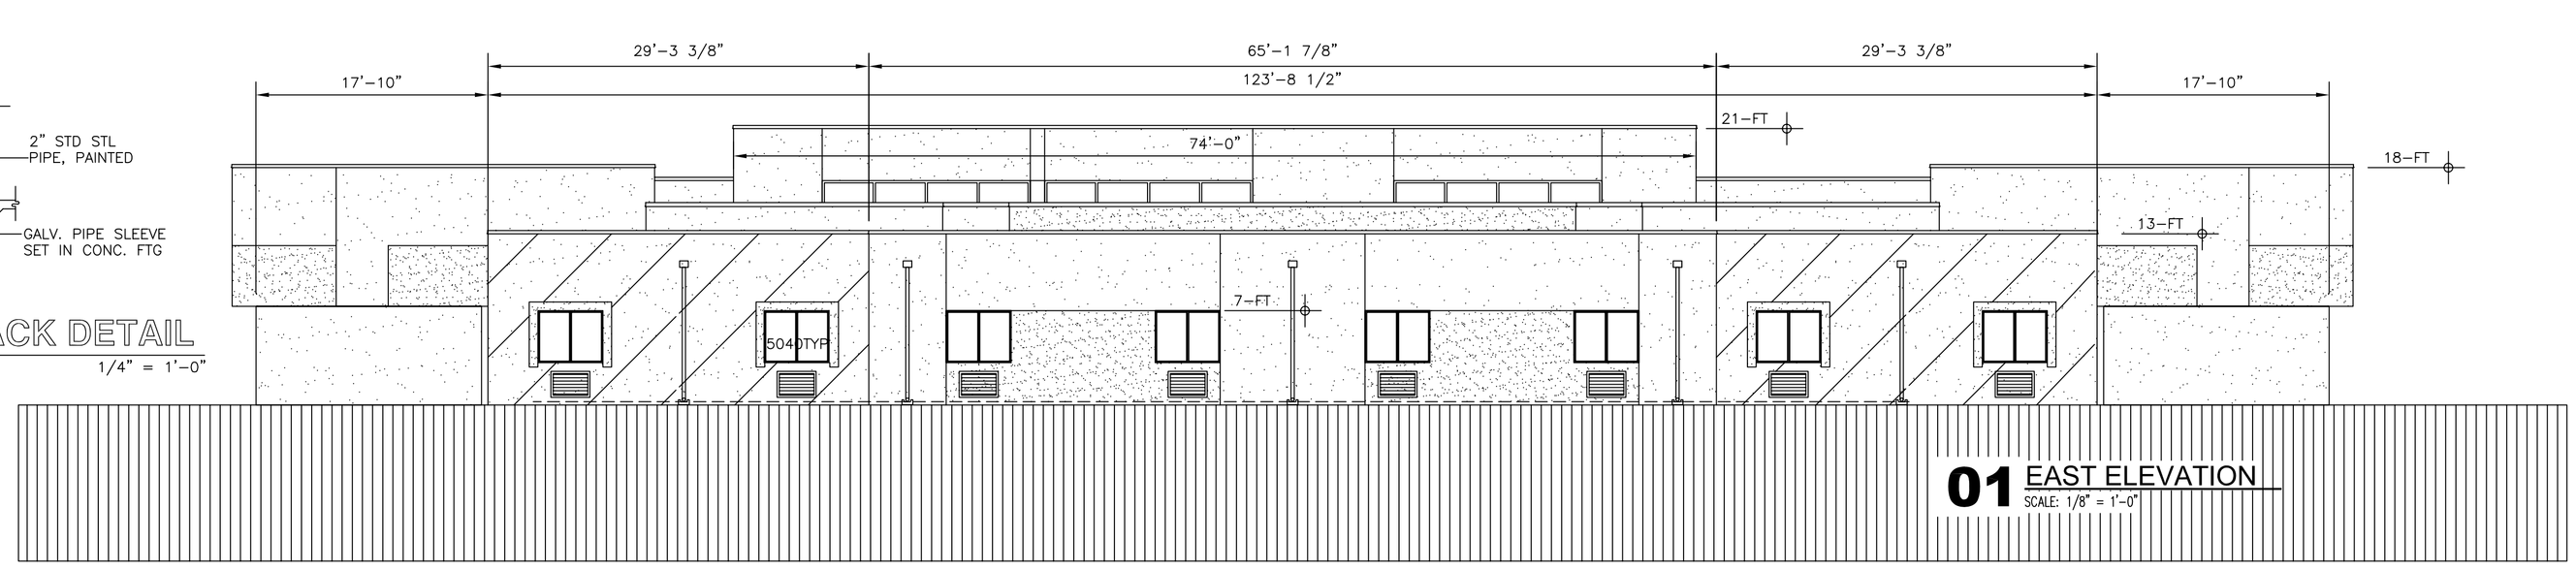

01 EAST ELEVATION
SCALE: 1/8" = 1'-0"

5 0 10
1 5
1/8" = 1'-0"

akt architects LLC
P.O. BOX 3366
ALBUQUERQUE,NM 87190
T: (505)281-9560
F: (505)286-1055
C: (505)259-7919
aktarch@earthlink.net

CONSULTANT

STATE OF NEW MEXICO
KENT TRAUERNICHT
1285
REGISTERED ARCHITECT

PROJECT

FOUNTAIN HILLS PLAZA ASSISTED LIVING

PROJECT ADDRESS

TRACT A-2-A FOUNTAIN HILLS PLAZA

MARK	DATE	DESCRIPTION

ISSUE DATE:

PROJECT NO:
COPYRIGHT AKT ARCHITECTS, LLC

SHEET TITLE

BUILDING ELEVATIONS

SHT 5