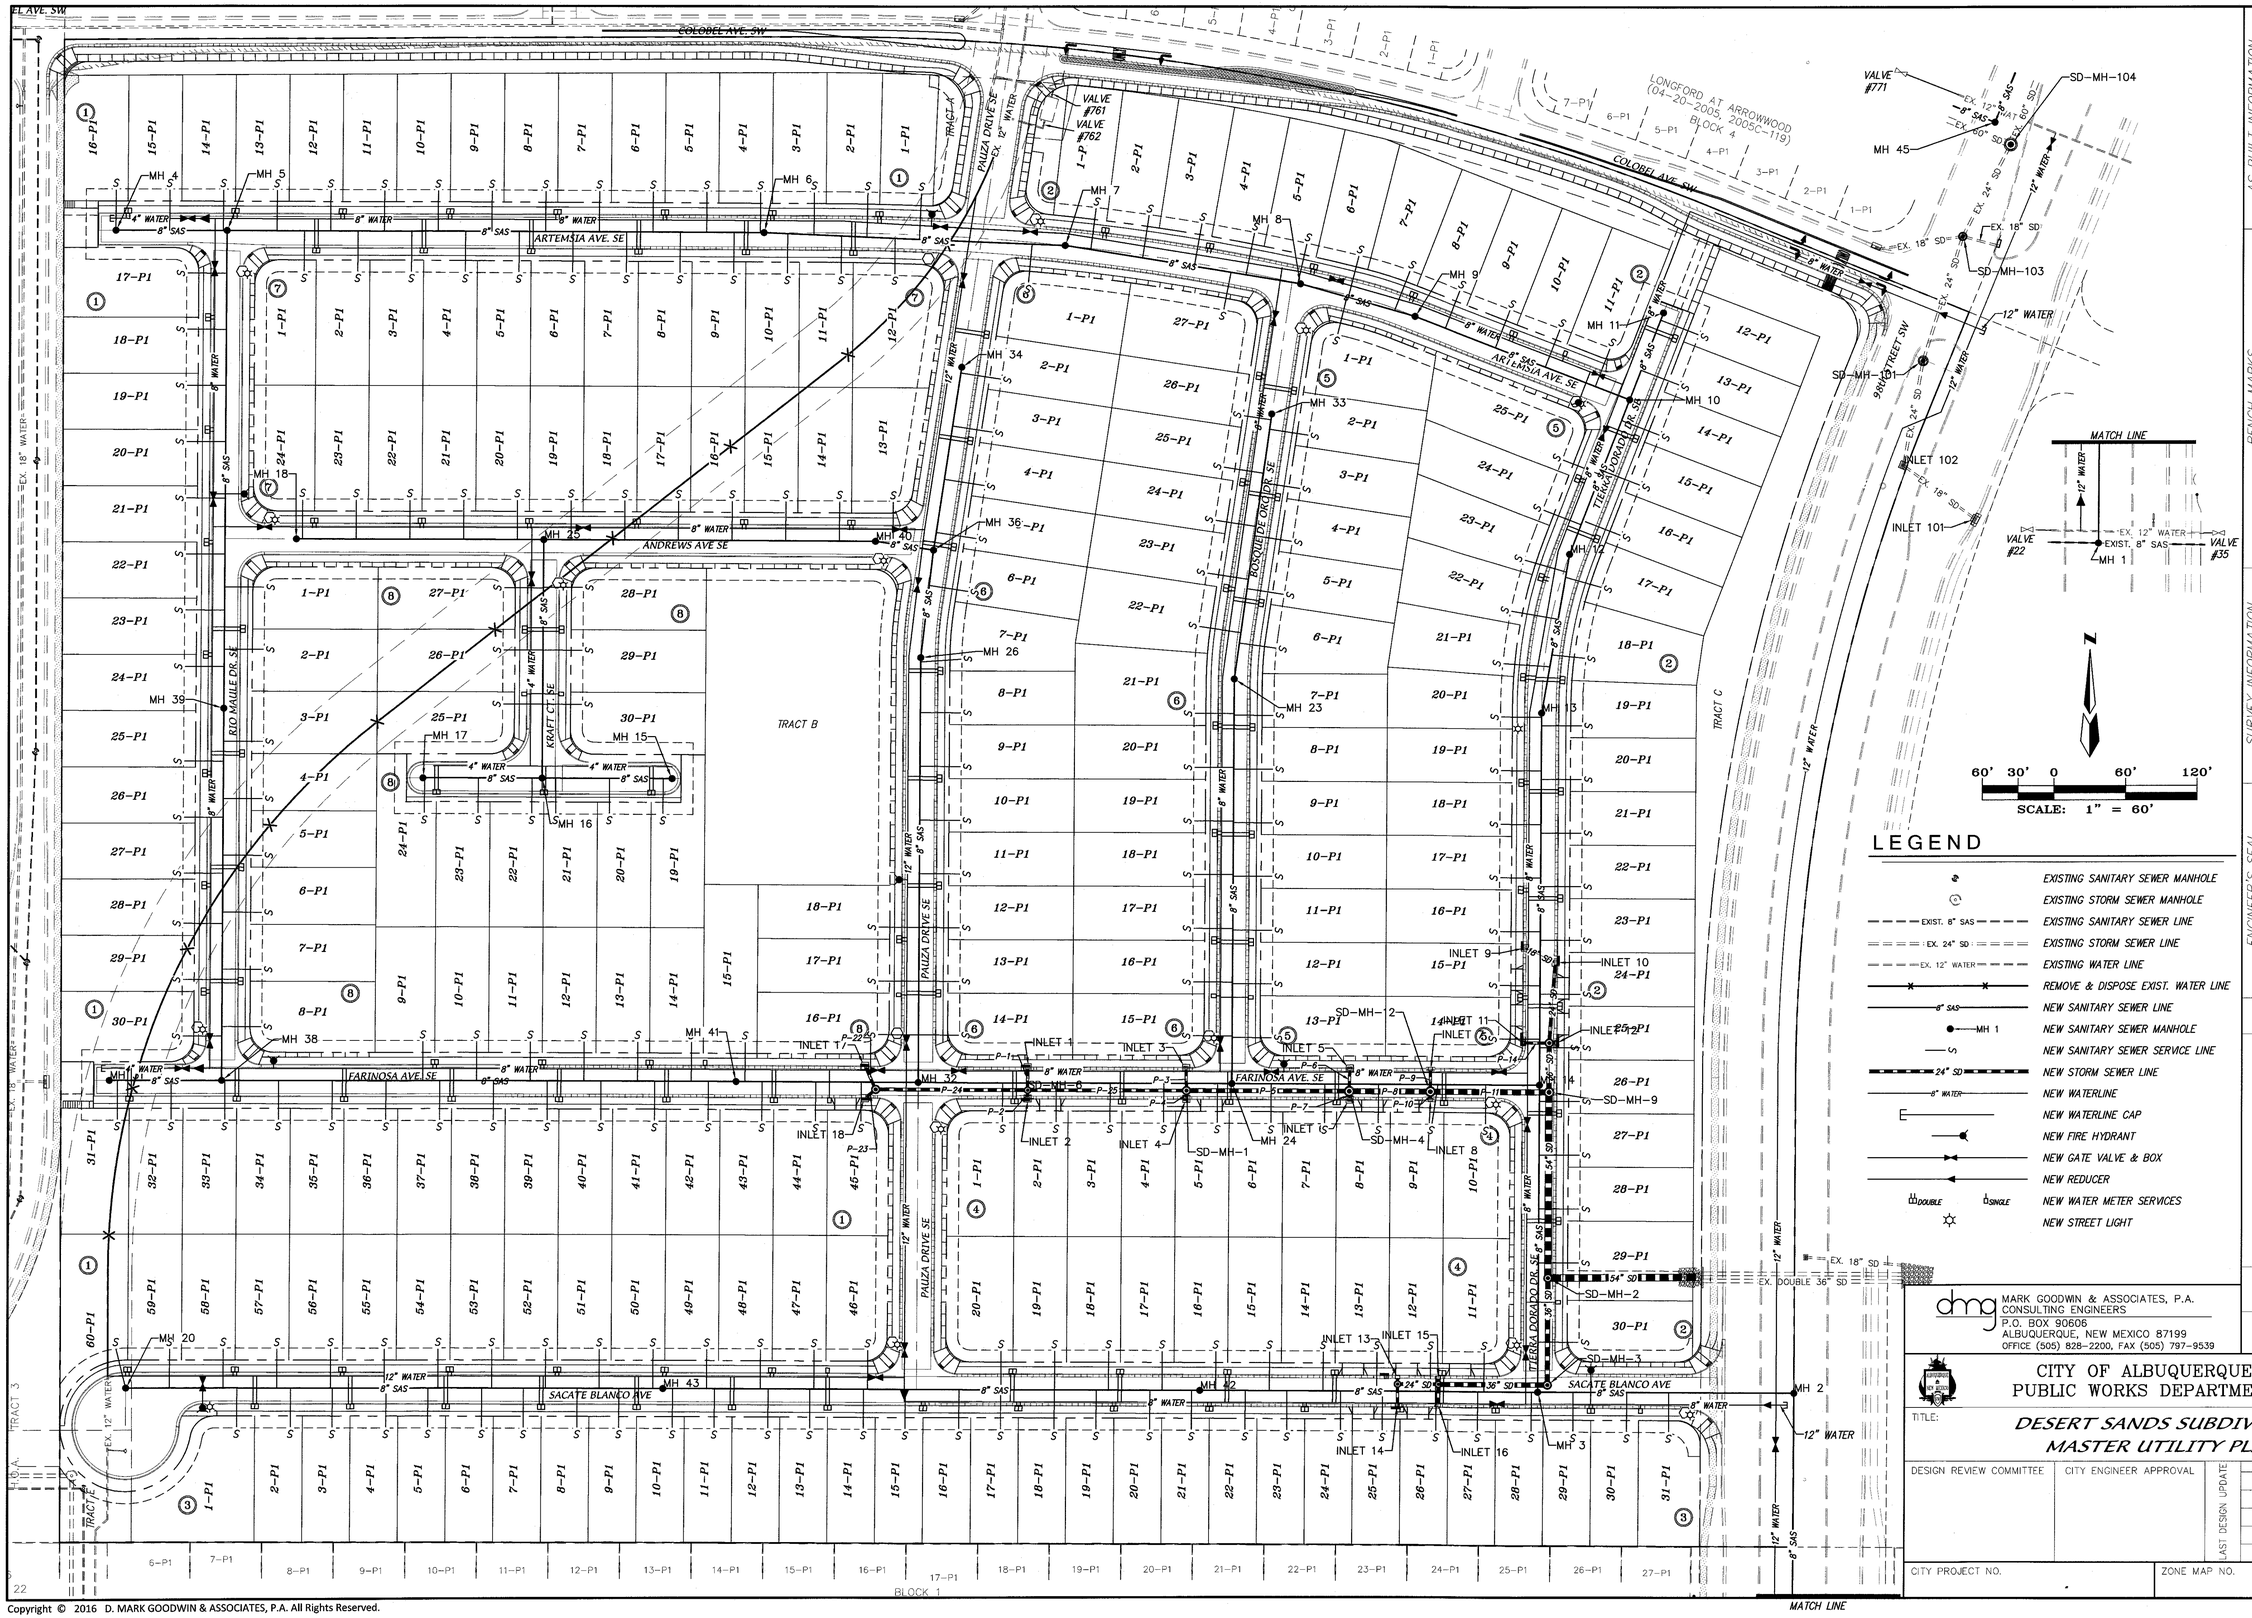


AS BUILT INFORMATION

CONTRACTOR
WORK STAKED BY
INSPECTOR'S ACCEPTANCE BY
FIELD VERIFICATION BY
DRAWINGS CORRECTED BY
DATE

MICRO-FILM INFORMATION

RECORDED BY
NO.
DATE

BENCH MARKS

AGRS Aluminum Cap stamped "TRANS 1969" From the intersection of Central Avenue and 98th Street SW go south on 98th Street 1.2 miles to the intersection of 98th Street and Snow Vista Boulevard. Then go southeast along Snow Vista Boulevard and the co-op electric transmission line 0.85 miles to pylon numbered 52. The station is just east of this point. Geographic Position (NAD83), in feet N.M. State Plane Coordinates(Central Zone) N=1471885.503, E=1495145.466 Elevation (NAVD88), in feet = 5121.089

SURVEY INFORMATION

FIELD NOTES

| NO. | BY | DATE |
|---|---|---|

ENGINEER'S SEAL

| NO. | DATE | REMARKS | BY |
|---|---|---|---|

REVISIONS

DESIGN

DESIGNED BY JDH DATE 03/16
DRAWN BY SPS DATE 01/16
CHECKED BY DMG DATE 01/16

MARK GOODWIN & ASSOCIATES, P.A.
CONSULTING ENGINEERS
P.O. BOX 90606
ALBUQUERQUE, NEW MEXICO 87199
OFFICE (505) 828-2200, FAX (505) 797-9539

CITY OF ALBUQUERQUE
PUBLIC WORKS DEPARTMENT

TITLE:

# DESERT SANDS SUBDIVISION MASTER UTILITY PLAN

| DESIGN REVIEW COMMITTEE | CITY ENGINEER APPROVAL | LAST DESIGN UPDATE | MO./DAY/YR. | MO./DAY/YR. |
|---|---|---|---|---|

CITY PROJECT NO. | ZONE MAP NO. | SHEET 23 OF 39

Copyright © 2016 D. MARK GOODWIN & ASSOCIATES, P.A. All Rights Reserved.

F:\A153085\A15063 Lands of Salazar\PLANS\UTILITIES\UTILITY MASTER.dwg, 7/27/2016 11:44:58 AM, SPS