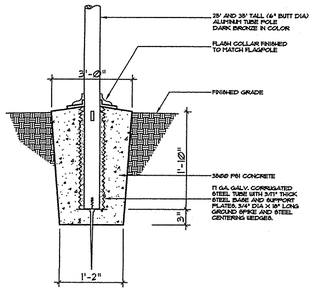


## FLAG POLE DETAIL

SCALE 3/8" = 1'-0"

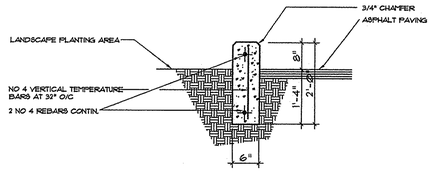


## STAND-UP CURB DETAIL

SCALE 3/4" = 1'-0"

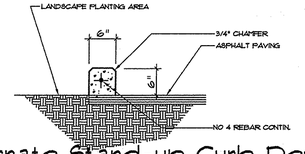


## Alternate Stand-up Curb Detail

SCALE 3/4" = 1'-0"

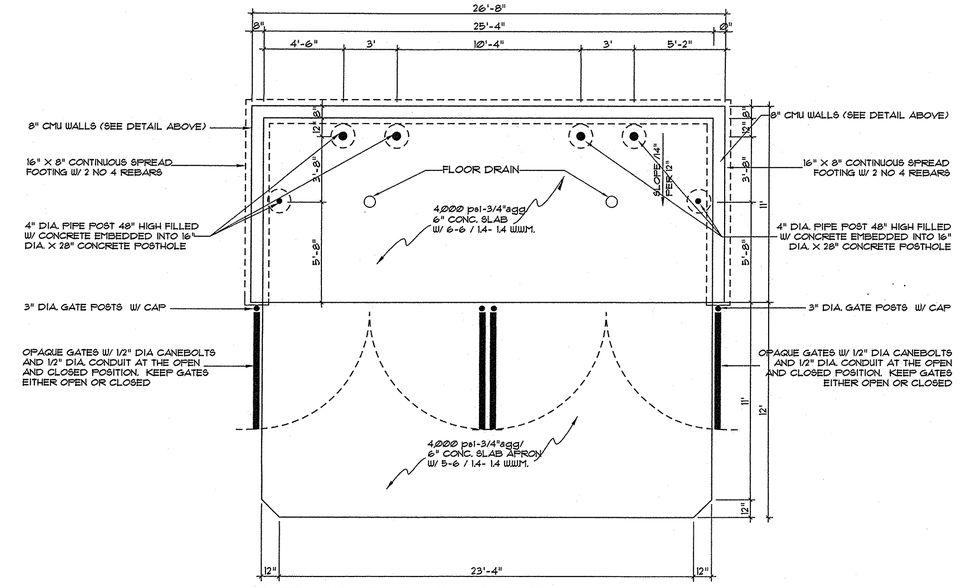


## REFUSE ENCLOSURE PLAN

SCALE 1/4" = 1'-0"

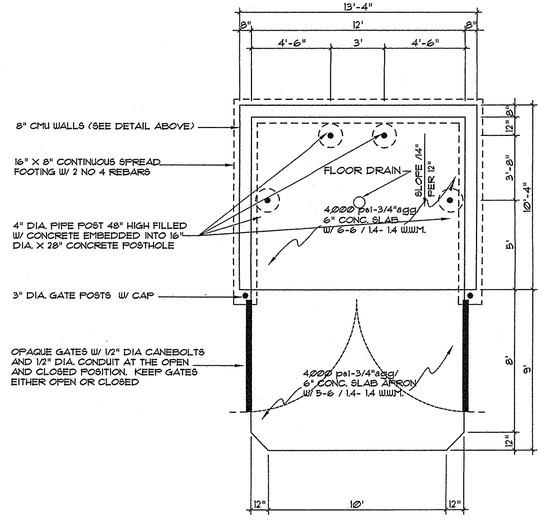


## REFUSE ENCLOSURE PLAN

SCALE 1/4" = 1'-0"

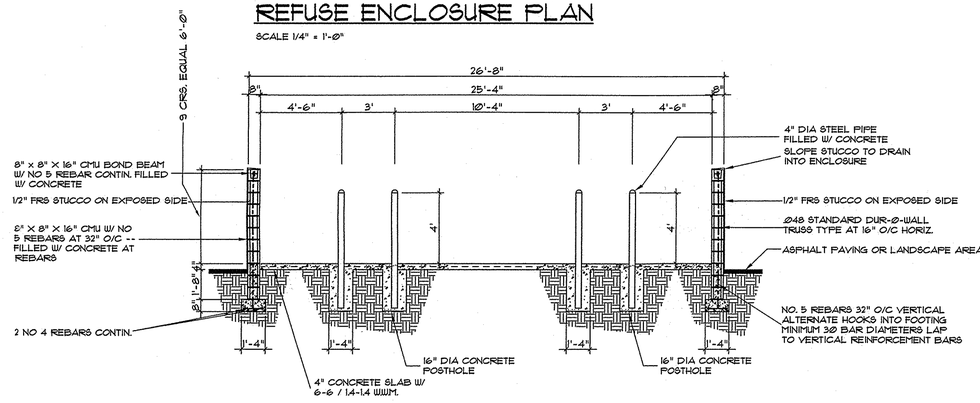


## REFUSE ENCLOSURE SECTION

SCALE 1/4" = 1'-0"

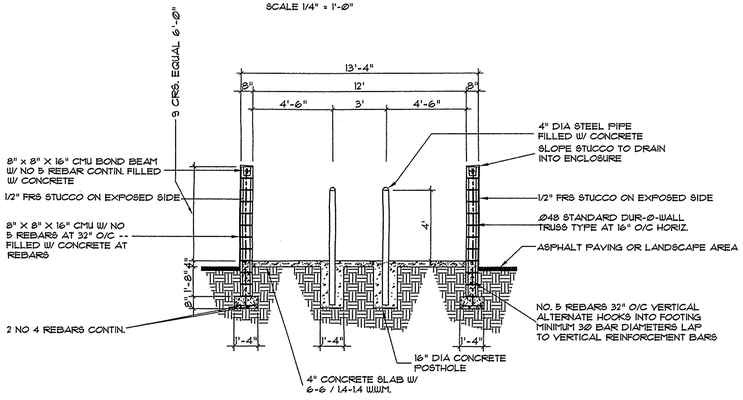


## REFUSE ENCLOSURE SECTION

SCALE 1/4" = 1'-0"

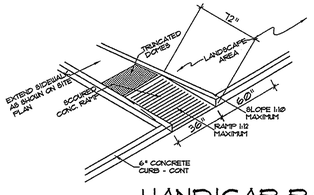


## HANDICAP RAMP

NO SCALE

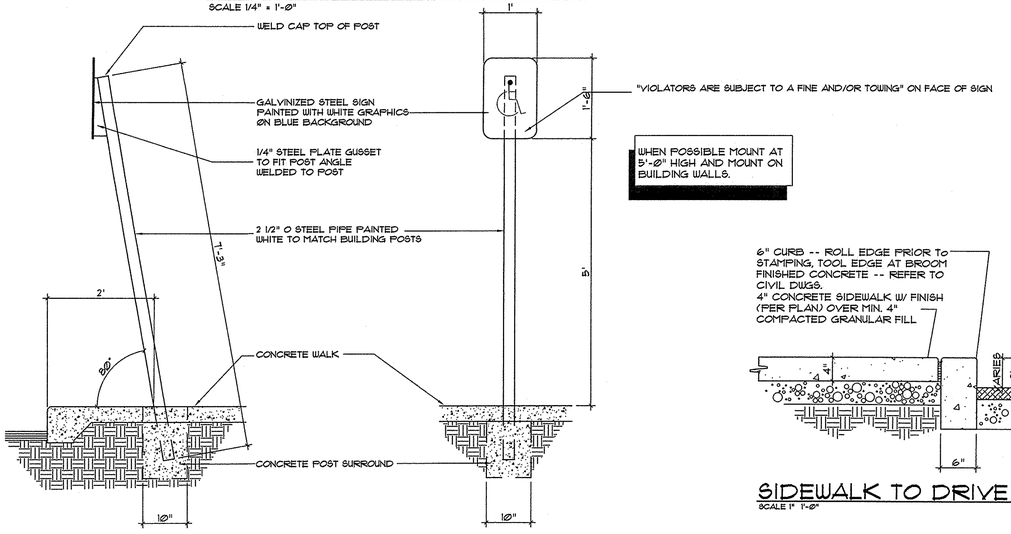


## HANDICAP PARKING SIGN

SCALE 3/4" = 1'-0"

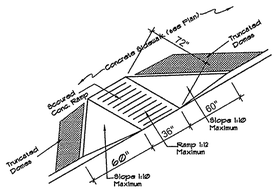


## Handicap Ramp

No Scale

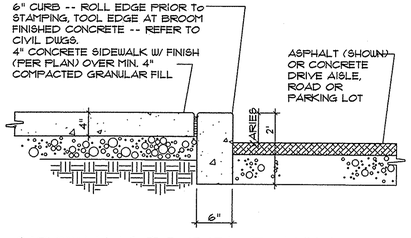


## SIDEWALK TO DRIVE AISLE

SCALE 1" 1'-0"

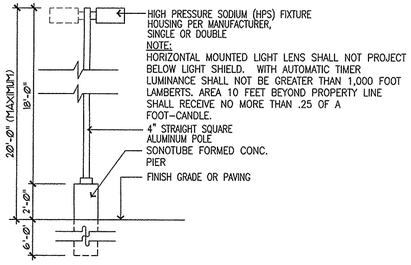


## POLE LIGHT FIXTURE DETAIL

SCALE 1/4" 1'-0"


STATE OF NEW MEXICO
JAMES N. MEDLEY
NM 12042
4/21/16
REGISTERED ARCHITECT

JIM MEDLEY, Architect AIA
NCARB Certificate No. 35,686
3100 Christine N. E. Albuquerque, NM 87111
email: jmedley@jim-medley-architect.com
Phone (505) 292-3514 Fax (505) 294-5593


Plan No.
Date: 4/21/16
Drawn by: KD
Checked by: JNM

Project:
82 Guestroom Hotel
CHOICE HOTELS INTERNATIONAL
by:
Sunport Park Hospitality, LLC
Gallup, New Mexico
COMFORT SUITES

| No. | Revision / Issue | Date: |
|---|---|---|
| 3 | | |
| 2 | | |
| 1 | | |

Sheet Description
SITE ELEMENT DETAILS

Sheet:
C201