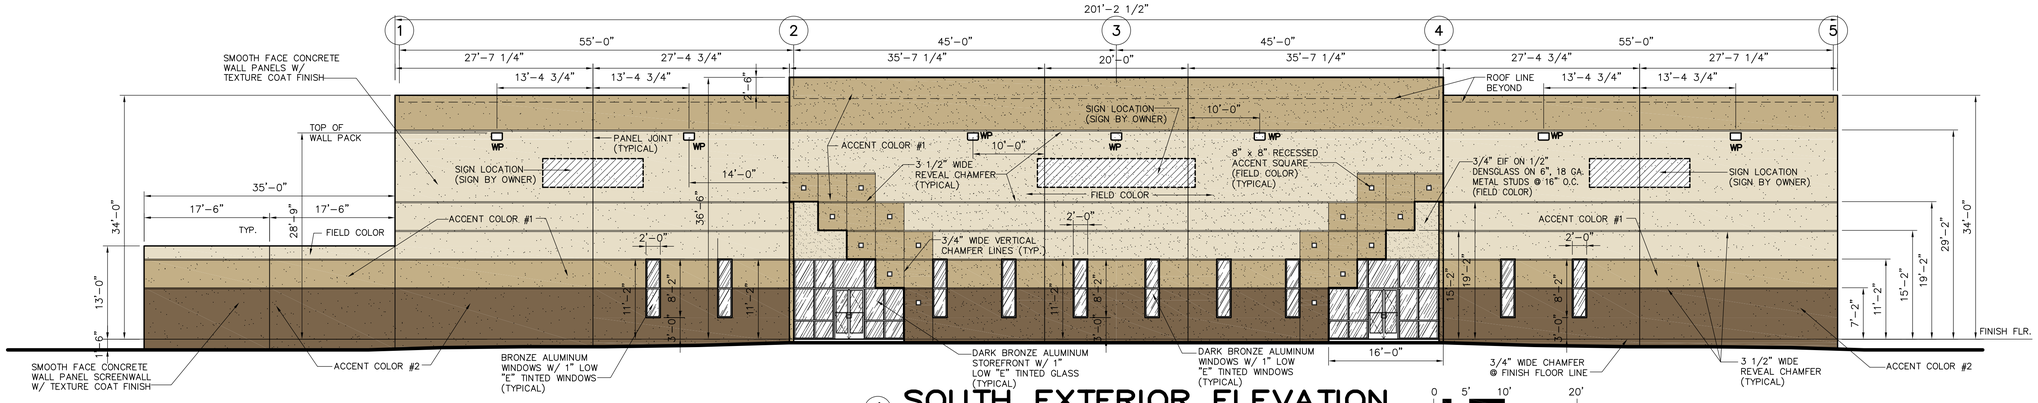

1 SOUTH EXTERIOR ELEVATION

SCALE: 1" = 10'-0"

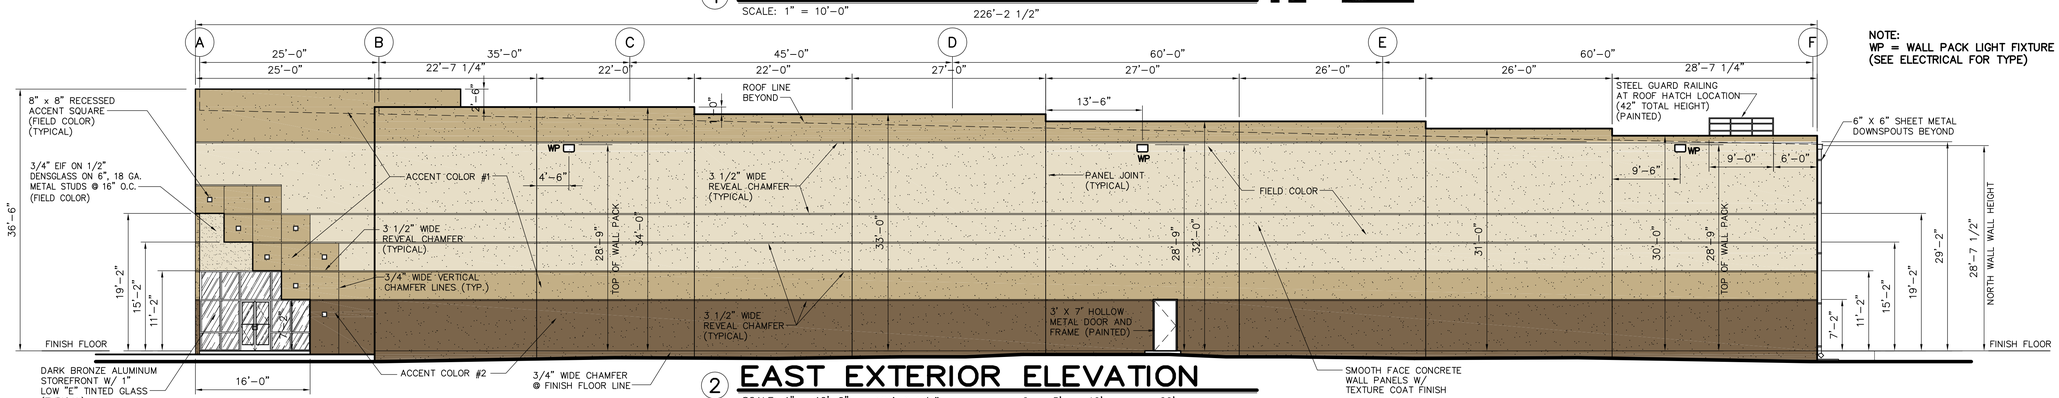

2 EAST EXTERIOR ELEVATION

SCALE: 1" = 10'-0"

NOTE:
WP = WALL PACK LIGHT FIXTURE
(SEE ELECTRICAL FOR TYPE)

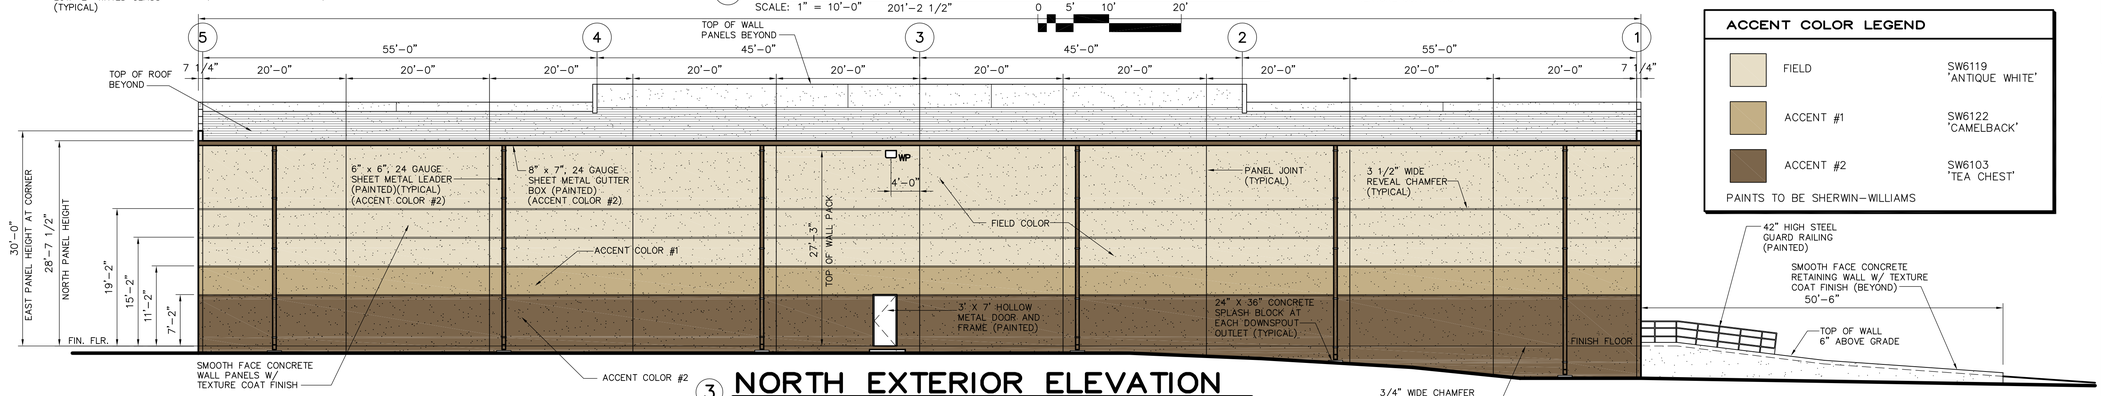

3 NORTH EXTERIOR ELEVATION

SCALE: 1" = 10'-0"

ACCENT COLOR LEGEND	
FIELD	SW6119 'ANTIQUE WHITE'
ACCENT #1	SW6122 'CAMELBACK'
ACCENT #2	SW6103 'TEA CHEST'

PAINTS TO BE SHERWIN-WILLIAMS

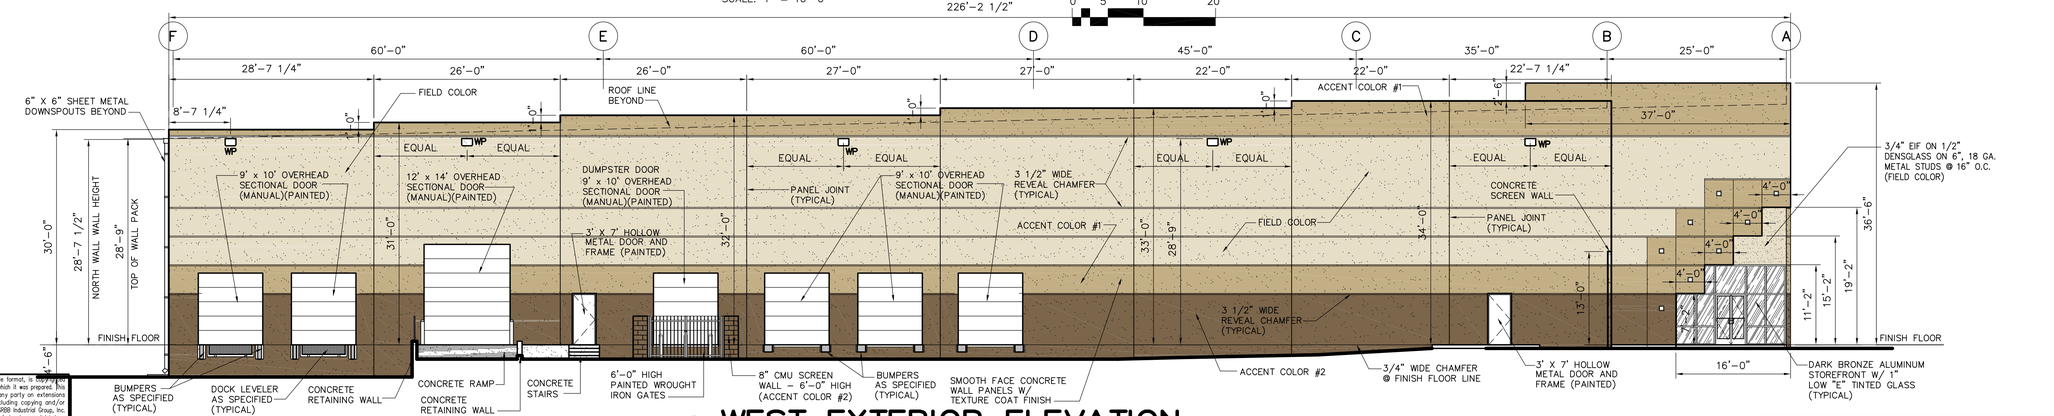

4 WEST EXTERIOR ELEVATION

SCALE: 1" = 10'-0"

This document, whether in hard copy or machine readable format, is an instrument of services in respect to the project for which it was prepared. This document is not intended or authorized for reuse by any party on extensions of such project or any other project. Any reuse, including copying and/or modifying the document, without written permission from PSRBB Industrial Group, Inc. for the specific purpose intended is a violation of federal copyright law. Unauthorized use of this material may result in civil and/or criminal penalties.

SITE DEVELOPMENT PLAN

STATE OF NEW MEXICO
H.T. PRESLEDGE
NO. 13
REGISTERED ARCHITECT
09-11-15

A NEW OFFICE / WAREHOUSE
for
PURVIS INDUSTRIES
3815 SINGER BLVD. N.E.
ALBUQUERQUE, NEW MEXICO 87109

PSRBB
INDUSTRIAL GROUP, INC.
1845 NORTHWESTERN DRIVE, SUITE A
915 877-2020
EL PASO, TEXAS 79912
FAX 877-2998

OMMISSION No.
15-121

DATE 09-11-2015
REV △ –
△ –
△ –

SHEET: A-1
2 OF 2