11-13-13
Site Plan
Exhibit

SITE PLAN

TRACTS A & B
TOWN OF ATRISCO GRANT UNIT 3

BEING A REPLAT OF TRACT 317-A-1
TOWN OF ATRISCO GRANT UNIT 3
PROJECTED SECTION 26, T. 10 N., R. 2 E., N.M.P.M.,
CITY OF ALBUQUERQUE, BERNALILLO COUNTY, NEW MEXICO
JANUARY, 2013

LEGEND

- WATER METER
- POWER POLE
- OVERHEAD UTILITIES
- GATE
- WOOD FENCE
- FENCE
- BLOCK WALL
- CONCRETE

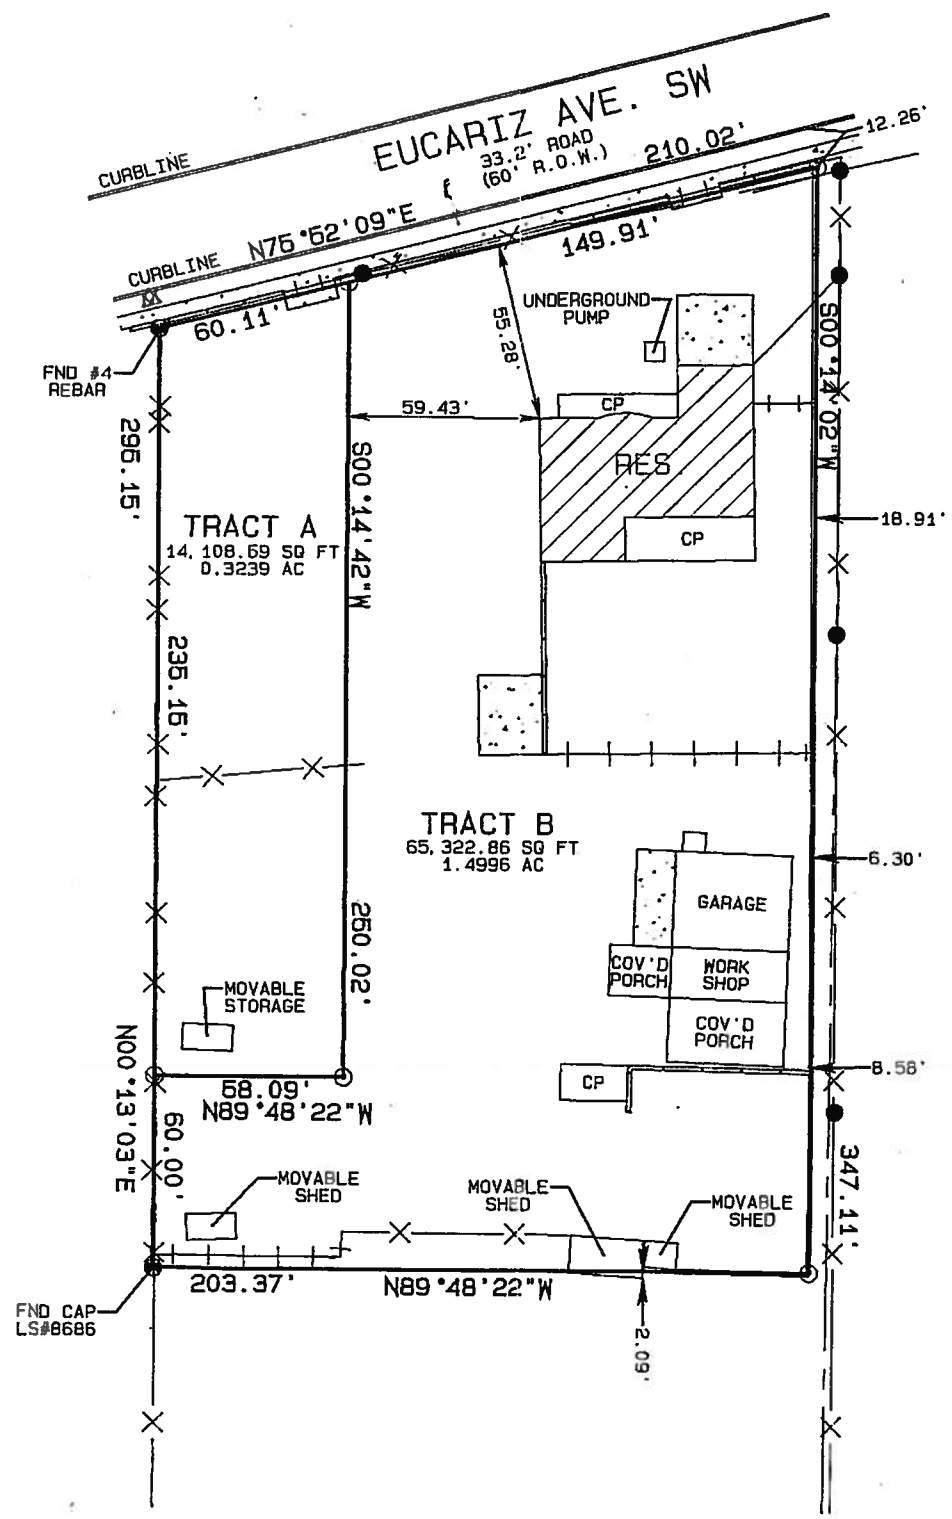

SCALE 1"=60'

0 60 120

N

ADVANTAGE SURVEYING

243-1212 OFFICE
248-0833 FAX

PROJECT
L12-1712