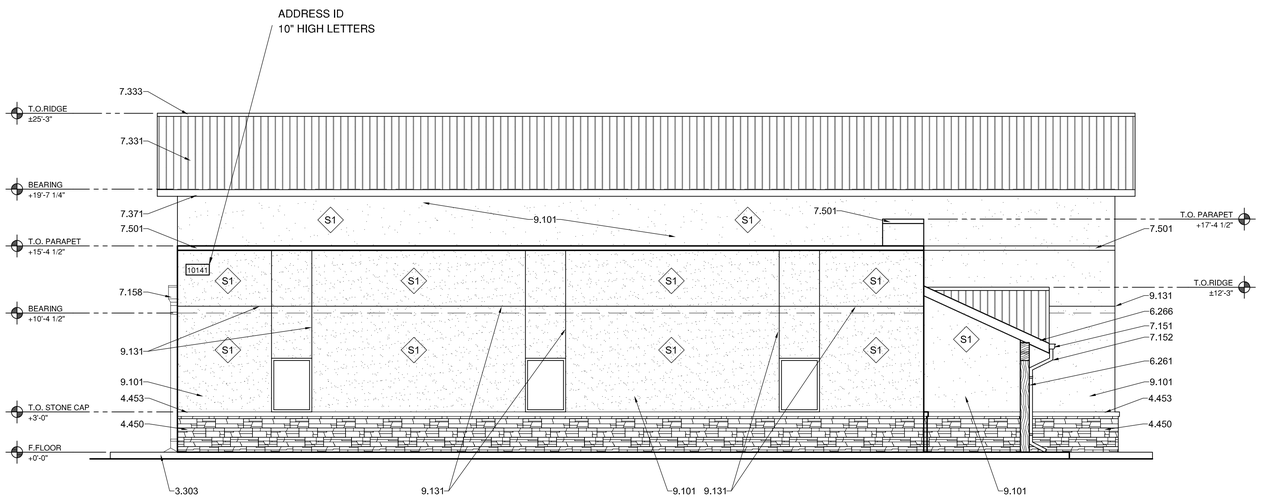

D1 EAST ELEVATION
3/16"=1'-0"

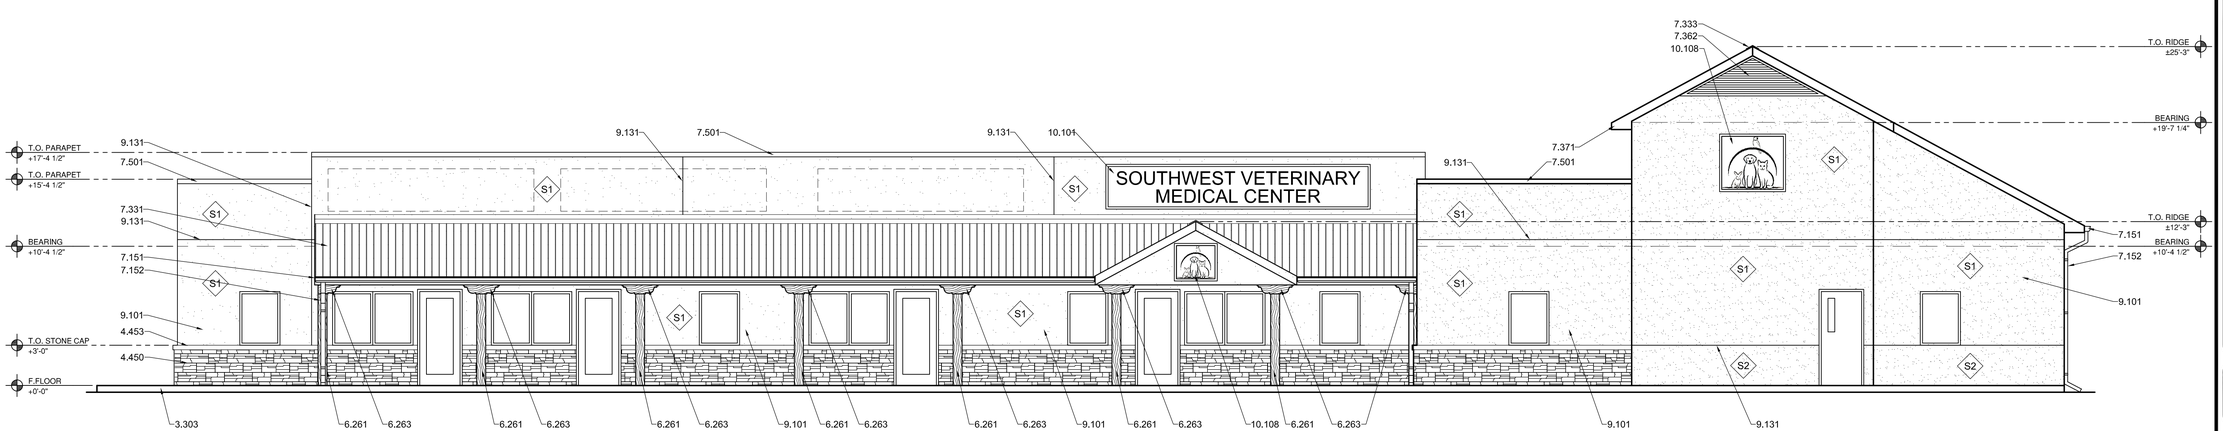

A1 NORTH ELEVATION
3/16"=1'-0"

REFERENCE KEYNOTES

DIVISION 03 - CONCRETE
3.303 - CONCRETE STOOP

DIVISION 04 - MASONRY
4.450 - MANUFACTURED STONE VENEER
4.453 - MANUFACTURED STONE CAP

DIVISION 06 - WOOD AND PLASTICS
6.261 - EXPOSED WOOD POST
6.263 - DECORATIVE WOOD CORBEL
6.266 - EXPOSED WOOD TRUSS

DIVISION 07 - THERMAL AND MOISTURE PROTECTION
7.151 - ROOF GUTTER
7.152 - DOWNSPOUT
7.158 - CONDUCTOR HEAD WITH CLEAN-OUT
7.331 - METAL ROOF PANEL SYSTEM
7.333 - METAL RIDGE VENT
7.362 - ATTIC VENT
7.371 - 1X FASCIA
7.501 - METAL PARAPET CAP

DIVISION 09 - FINISHES
9.101 - STUCCO FINISH
9.131 - STUCCO CONTROL JOINT

DIVISION 10 - SPECIALTIES
10.101 - SIGNAGE BY OWNER
10.108 - LOGO SIGN - O.F.C.I.

STUCCO COLOR LEGEND

S1 STUCCO COLOR

S2 STUCCO COLOR

901 Lamberton Pl. NE
Albuquerque, NM 87107
Phone: (505) 858-0080
Fax: (505) 858-0111
Email: info@bdaarc.com

The documents transmitted herein are the sole Intellectual Property of BDA Architecture P.C. Any use, copy, or reproduction in any form without the express written consent of, and compensation to, BDA Architecture is a violation of federal law.

BDA CMP

SOUTHWEST VETERINARY MEDICAL CENTER

Lowes Lot 6 Site Development
Albuquerque, New Mexico 87114
Daniel Levenson D.V.M.

Copyright, 2014, BDA ARCHITECTURE PC.

EXTERIOR ELEVATIONS

REV.#	DATE	COMMENTS
REVISION:		
REVISION:		
REVISION:		
REVISION:		

REVIEWS	
INITIALS	
-	BDA DSGN. REV.
-	BDA TECH REV.
-	CMP TECH REV.

LEVENSON

PROJECT NO.: 1320
DRAWN: LLK
DATE: 11/04/14

A201

Save Date: January 21, 2015 - 4:50 PM - Colin
Plot Date: February 3, 2015 - 8:19 AM
Drawing Name: G:\Archive\2013\1320-Levenson\BDA\DWGS\Southwest Veterinary\Sheets\1320-A201 Exterior Elevations.dwg