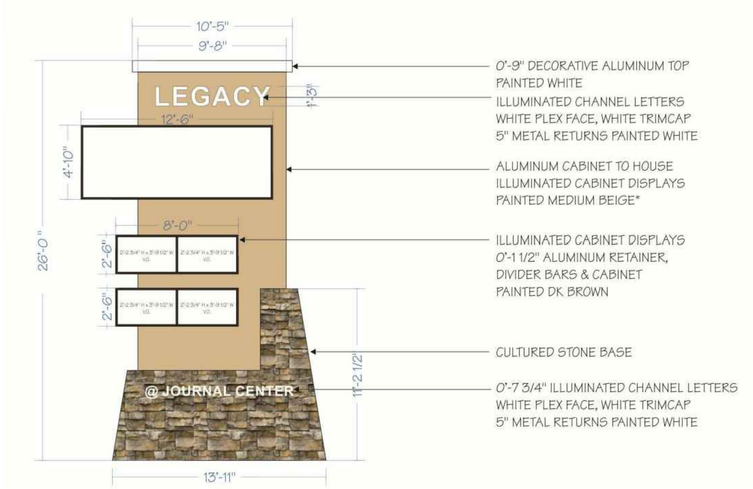

D1 PYLON SIGN
1/4" = 1'-0"

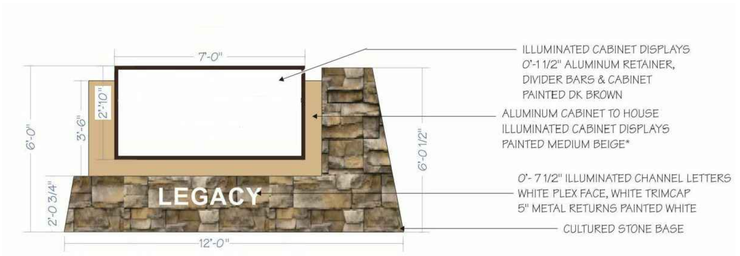

D4 MONUMENT SIGN
NOT TO SCALE

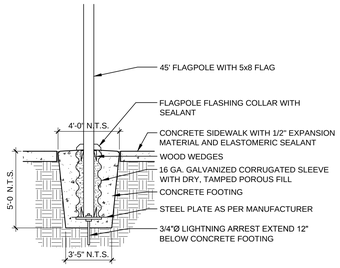

C3 FLAGPOLE
1/2" = 1'-0"

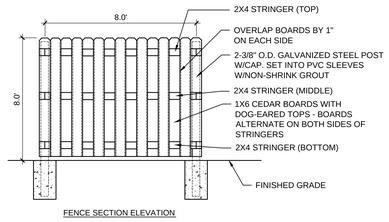

FENCE SECTION ELEVATION

C4 DECORATIVE FENCING
1/4" = 1'-0"

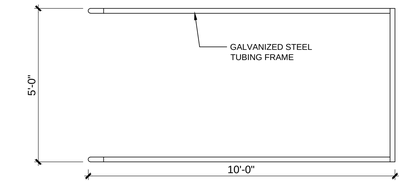

PLAN

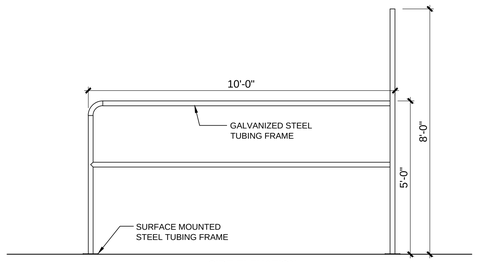

SIDE ELEVATION

B1 CART CORRAL NATIONAL CART CO. 5Wx10Lx8h
1/2" = 1'-0"

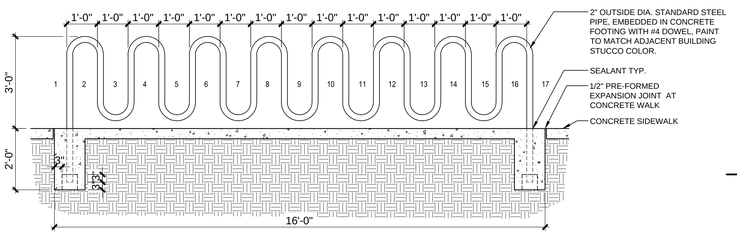

B3 BICYCLE RACK
1/2" = 1'-0"

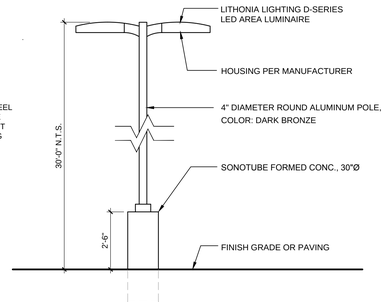

B5 POLE MOUNTED PARKING LOT LIGHT
3/8" = 1'-0"

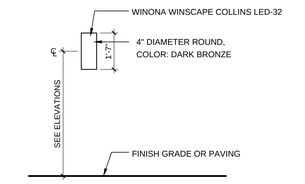

B6 BUILDING MOUNTED WALL SCONCE
3/8" = 1'-0"

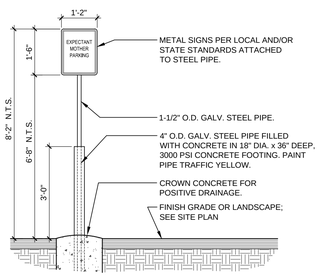

A1 POLE MOUNTED EXPECTANT MOTHER
1/2" = 1'-0"

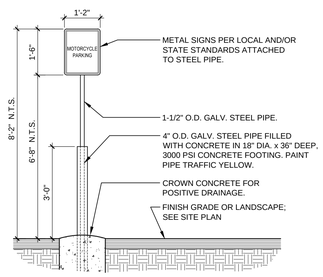

A2 POLE MOUNTED MOTORCYCLE SIGN
1/2" = 1'-0"

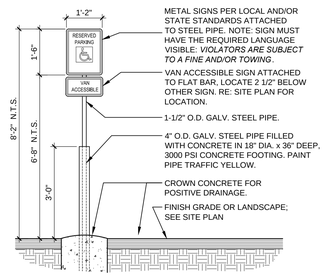

A3 POLE MOUNTED H.C. SIGN (VAN)
1/2" = 1'-0"

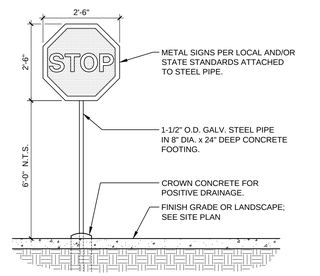

A4 POLE MOUNTED STOP SIGN
1/2" = 1'-0"

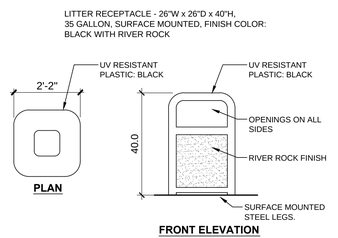

PLAN

FRONT ELEVATION

A5 LITTER RECEPTACLE
1/2" = 1'-0"

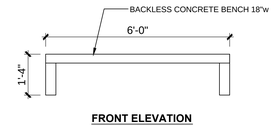

FRONT ELEVATION

A6 BENCH
1/2" = 1'-0"

ARCHITECTURE / DESIGN / INSPIRATION
DEKKER PERICH SABATINI
7601 JEFFERSON NE, SUITE 100
ALBUQUERQUE, NM 87109
505.761.9700 / DPSDESIGN.ORG
ARCHITECT
STATE OF NEW MEXICO
CHRISTOPHER R GUNNING
No. 3203
REGISTERED ARCHITECT
07/15/2016
ENGINEER

PROJECT

LEGACY @ JOURNAL CENTER
5151 Lang Avenue NE
Albuquerque, New Mexico 87109

REVISIONS

DRAWN BY
REVIEWED BY
DATE July 15, 2016
PROJECT NO. 16-0068
DRAWING NAME

SITE DETAILS

SHEET NO.
SPBP-11
OF