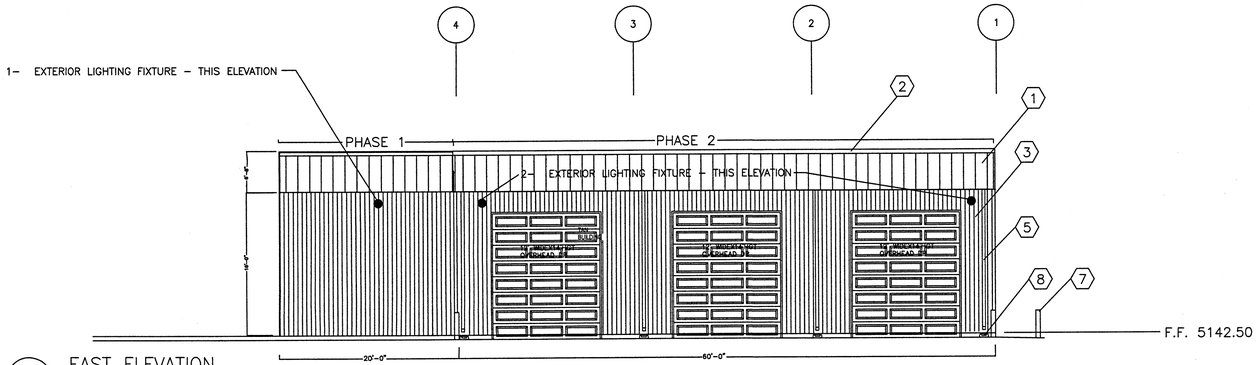

C1 EAST ELEVATION
1/8"=1'-0"

BUILDING COLORS

1. RIDGE CAP TAN
2. ROOF PANEL TAN
3. WALL PANEL TAN
4. GUTTER TAN
5. DOWNSPOUT TAN
6. STEEL DOOR 30x70 TAN
7. BOLLARD TAN
8. PRECAST CONCRETE SPLASH BLOCK

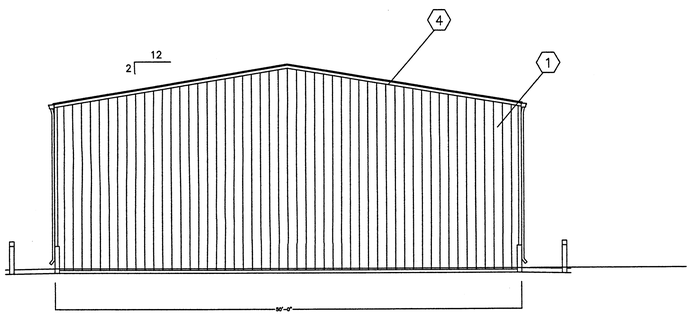

B1 SOUTH ELEVATION
1/8"=1'-0"

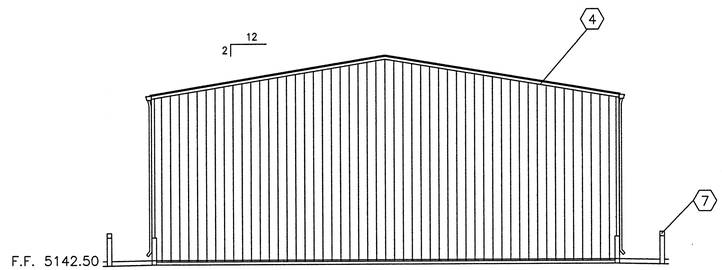

B3 NORTH ELEVATION
1/8"=1'-0"

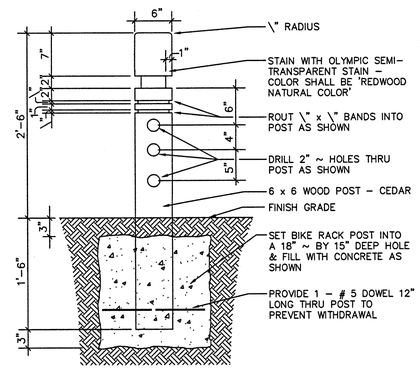

BIKE RACK POST

N.T.S.

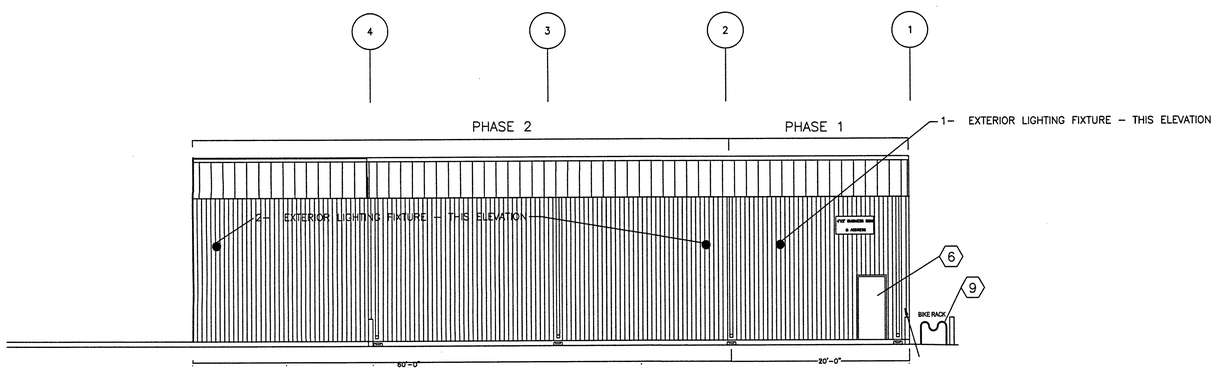

A1 WEST ELEVATION
1/8"=1'-0"

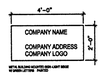

ELEVATION PLAN

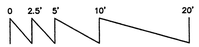

SCALE: 1/8"=1'-0"

JOB NO: XXXXXX
DATE: AUGUST 2015
REVISIONS

Sheet Title
ELEVATIONS

Drawn By: HTH & BJM Checked By: ES

Job Title
GUTIERREZ - TRUCKING
MAINTENACE FACILITY
ALBUQUERQUE, NEW MEXICO

SHEET NO.
ELEV
5