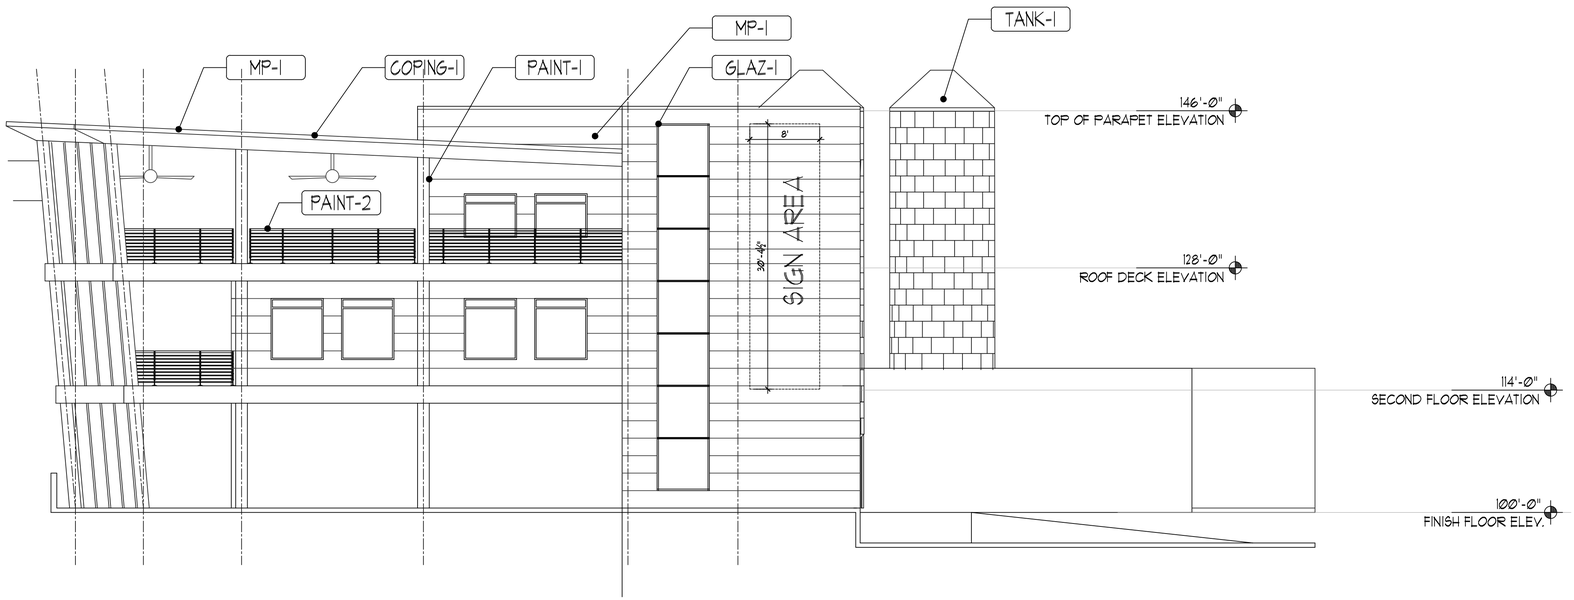

4 PRELIMINARY WESTERN ELEVATION

5 Ø 2.5 5 10 20
1/8" = 1'

1 XXX XXX

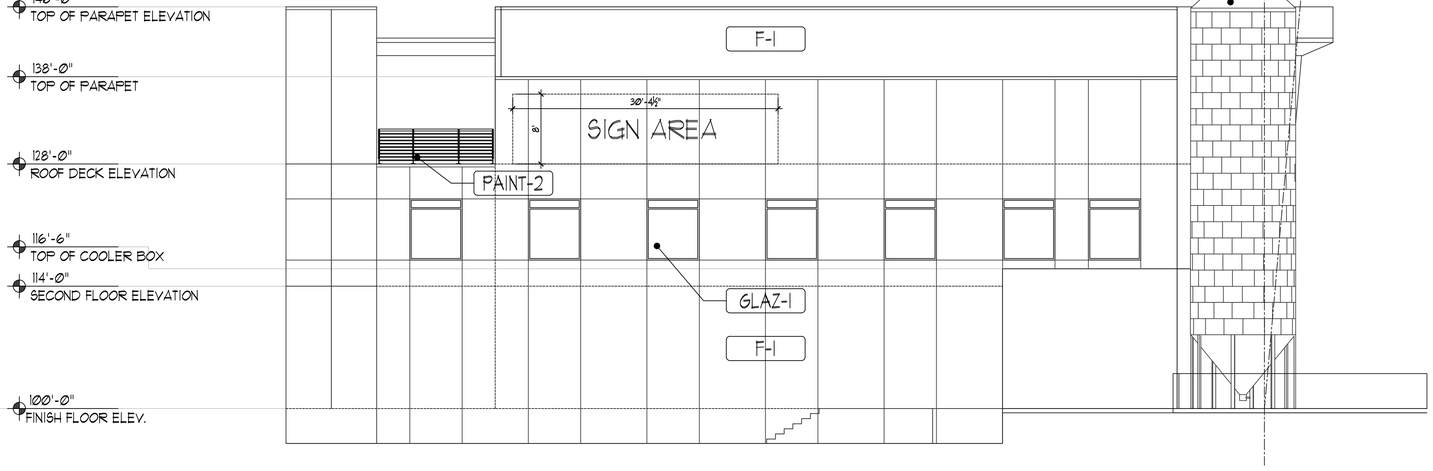

1 PRELIMINARY SOUTHERN ELEVATION

5 Ø 2.5 5 10 20
1/8" = 1'

1 XXX XXX

EXTERIOR MATERIALS	
COPING-1	KYNAR 500 PREFINISHED 24 GA. METAL COPING COLOR = MATCH ADJACENT STUCCO COLOR
PAINT-1	EXTERIOR PAINT(DECORATIVE ELEMENTS/AWNING STEEL/STAIRS) COLOR =SILVER
PAINT-2	EXTERIOR PAINT(RAILING) COLOR =GREY
AWNING-1	EXTERIOR STEEL AWNING
GLAZ-1	ALUMINUM STOREFRONT SYSTEM, SILVER KAWNEER TRI-FAB 451T THERMALLY BROKEN SILVER ANNO. W/ 1" INSULATED LOW "E" GLAZING UNITS
SIGN-1	INDIVIDUAL LETTER SIGNAGE w/ INTERNAL ILLUMINATION PROVIDE 5/8" FIRE RETARDANT PLY. BACKING AT SIGN AREA
BACKING	5/8" FIRE RETARDANT TREATED PLYWOOD SIGN BACKING SUBSTRATE LOCATION
J-BOX	EXTERIOR SURFACE MOUNT "J" BOX LOCATION AS INDICATED PROVIDE TEMP. COVER PLATE. ROUTE 1-1/2" CONDUIT FROM J-BOX LOCATION TO TENANTS PANEL LOCATION.
LIGHT-1	EXTERIOR DECORATIVE WALL SCONCE LIGHT FIXTURE, RE: ELECTRICAL DRAWINGS FOR INFO
LIGHT-2	EXTERIOR WALL PACK LIGHT FIXTURE, RE: ELECTRICAL DRAWINGS FOR INFO
HMD-1	EXTERIOR HOLLOW METAL DOOR AND FRAME, COLOR: PAINT TO MATCH ADJACENT STUCCO
MP-1	EXTERIOR METAL PANEL SYSTEM 24" PANEL WIDTH, COLOR: GREY
BLOCK-1	EXTERIOR SPLIT FACED CMU WAINSCOT- PAINTED FINISH
F-1	EXTERIOR STUCCO SYSTEM (2 COAT STO OR EQUAL) COLOR = DARK GREY

NOTE: ALL EXTERIOR MOUNTED GEAR SHALL BE PAINTED TO MATCH ADJACENT EXTERIOR FINISH COLOR

REV	DATE	BY	REVISION
6			
5			
4			
3			
2			
1			

MODULUS ARCHITECTS
100 SUN AVE. N.W. SUITE 305
ALBUQUERQUE, NEW MEXICO 87109
PHONE (505) 338-1499 FAX (505) 338-1498

PROJECT TITLE: BLDG-PROJECT
NWC OF I-25 FRONTAGE RD AND VENICE AVE
ALBUQUERQUE

PROJECT MANAGER: STEPHEN DUNBAR, AIA

JOB NO.

DRAWN BY: S-MAN

SHEET TITLE: EXTERIOR ELEVATIONS

DATE: 8/04/2017

SCALE: 1/8" = 1'-Ø"

sheet- A4.1 of-