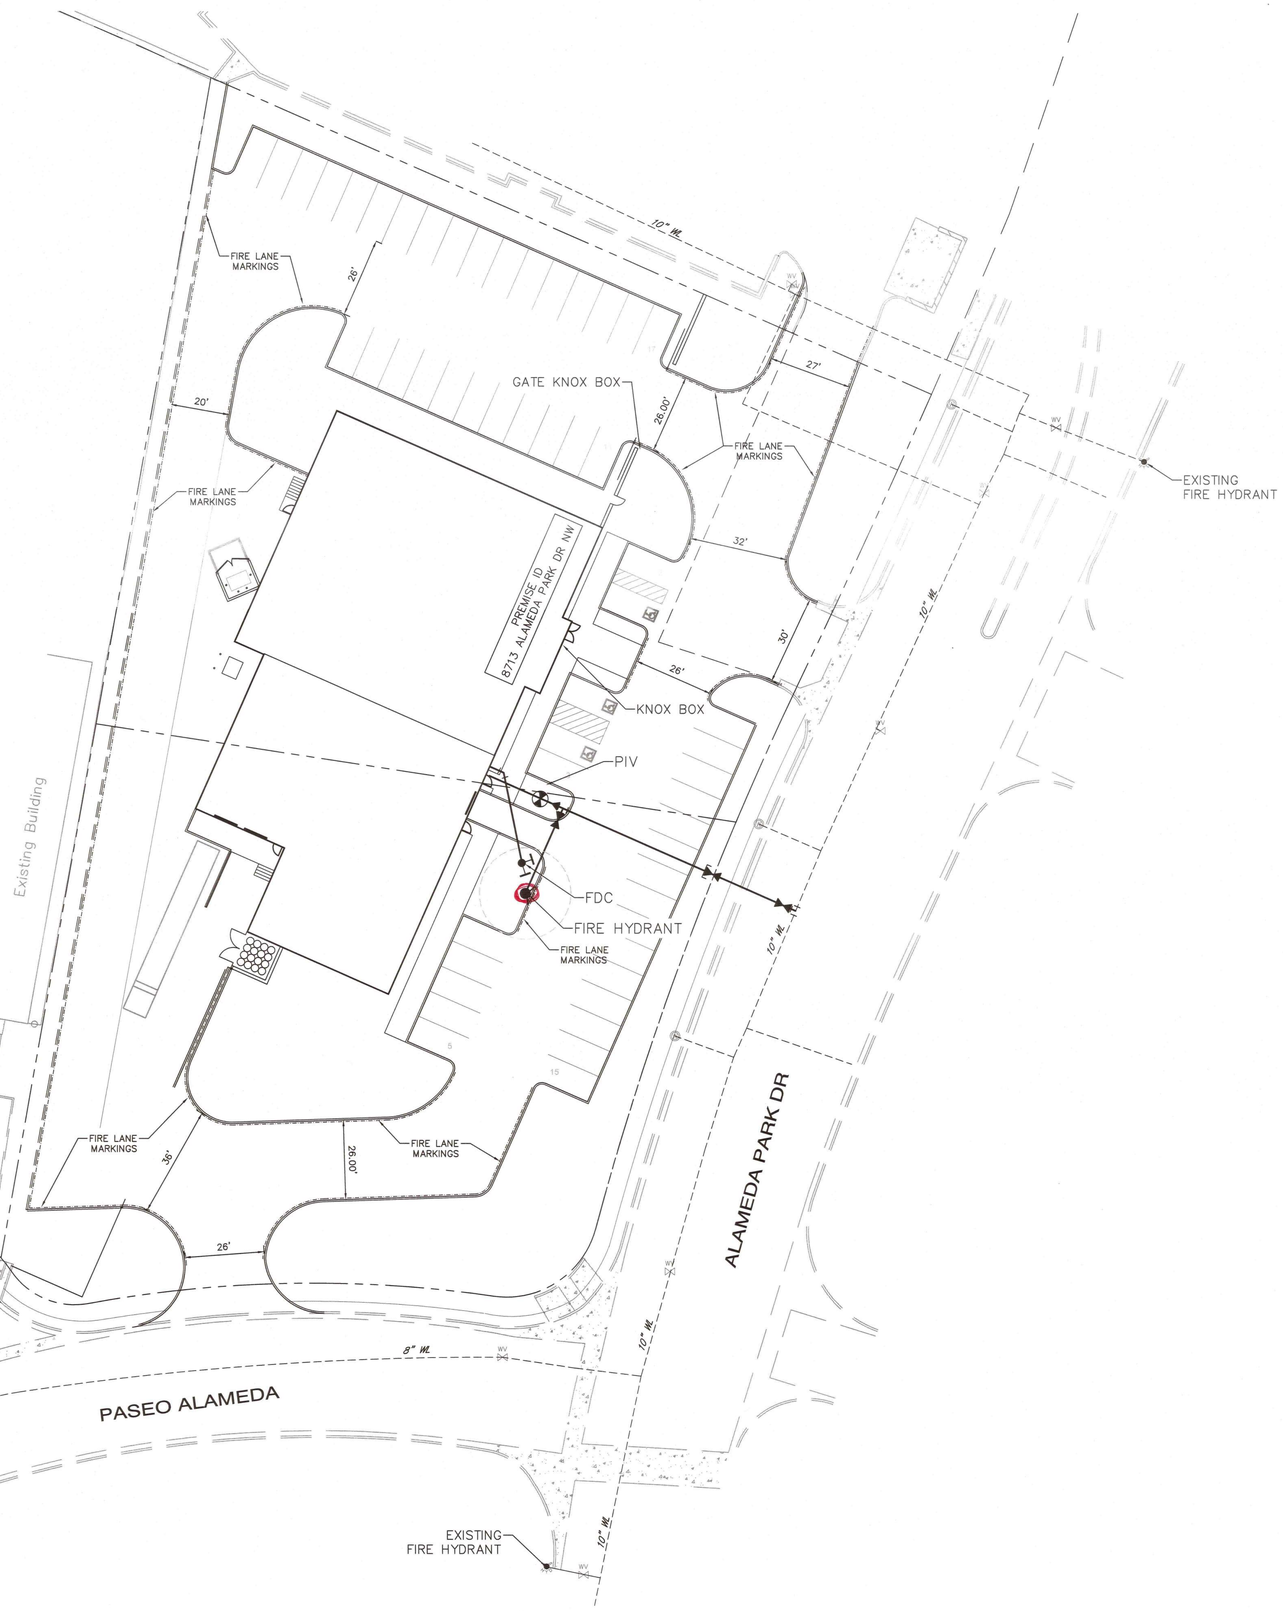


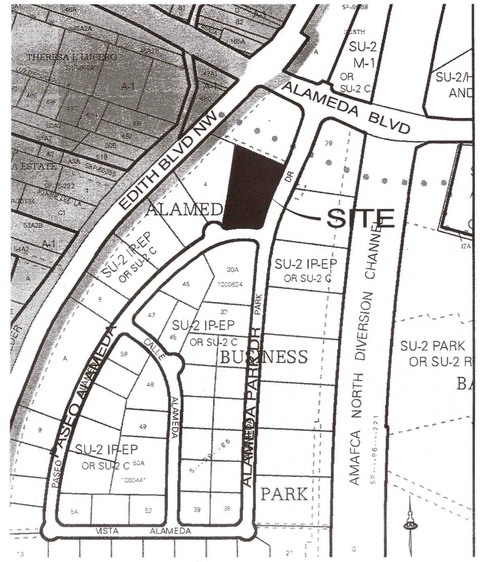


C-16

8713 ALAMEDA PARK DR. N.W.,
ALBUQUERQUE, NM 87120

14,000 SQ. FT BUILDING
TYPE 2B CONSTRUCTION
SPRINKLED
23'–0" BUILDING HEIGHT

2 EXISTING FIRE HYDRANT NEAR SITE

ALL ACCESS ROADS AND FIRE LANES HAVE GRADES LESS THAN 10% AND A LOAD CAPACITY OF 75,000 POUNDS.

ALL ACCESS ROADS AND FIRE LANES WILL ACCOMMODATE A 28' MINIMUM TRUCK TURNING RADIUS.

PREMISE ID LETTER SIZE – 10" HIGH, 2" WIDE

FIRE LANE MARKINGS

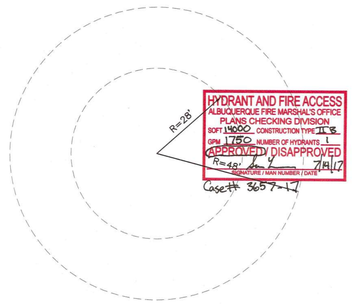


FIRE APPARATUS TURNING RADIUS
1"=20'

0 10 20 40 60
SCALE 1"=20'

ISAACSON & ARFMAN, P.A.
Consulting Engineering Associates
128 Monroe Street N.E.
Albuquerque, New Mexico 87108
Ph. 505-268-8828 www.iacivil.com
2214 FIRE 1.dwg Jul 07,2017

ARCHITECTURE / DESIGN / INSPIRATION
DEKKER PERICH SABATINI
7601 JEFFERSON NE, SUITE 100
ALBUQUERQUE, NM 87109
505.761.9700 / DPSDESIGN.ORG

SEAL

PROJECT

Industrial Water Engineering
8701 Alameda Park Drive NE
Albuquerque, NM 87113

DESIGN DEVELOPMENT

REVISIONS

| | |
|---|---|
| DRAWN BY | |
| REVIEWED BY | |
| DATE | 07/11/2017 |
| PROJECT NO. | 16-0113 |

DRAWING NAME

FIRE HYDRANT LOCATION & ACCESS PLAN

SHEET NO.
FIRE 1
OF