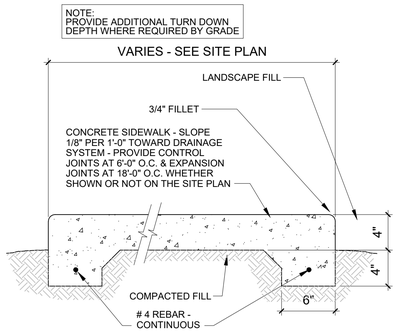

D1 SIDEWALK DETAIL

SCALE: 1 1/2" = 1'-0"

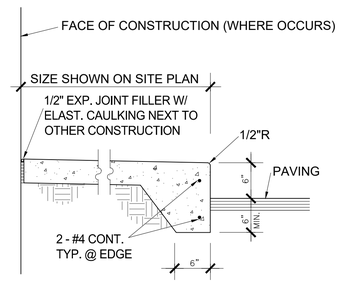

D2 STOOP DETAIL

SCALE: 1" = 1'-0"

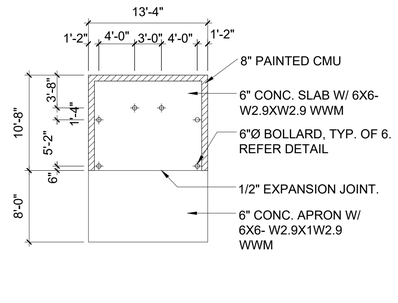

D3 REFUSE ENCLOSURE

SCALE: 1/8" = 1'-0"

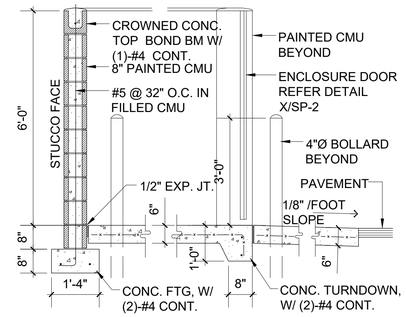

D4 REFUSE DETAIL

SCALE: 1/2" = 1'-0"

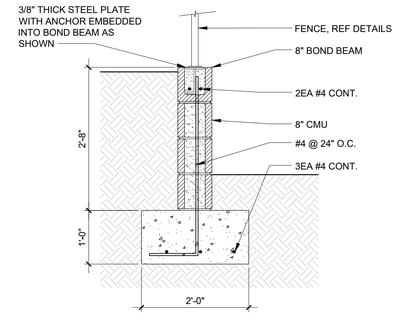

D5 REFUSE DETAIL

SCALE: 3/4" = 1'-0"

Xref 2-027-3 roller gate.dwg

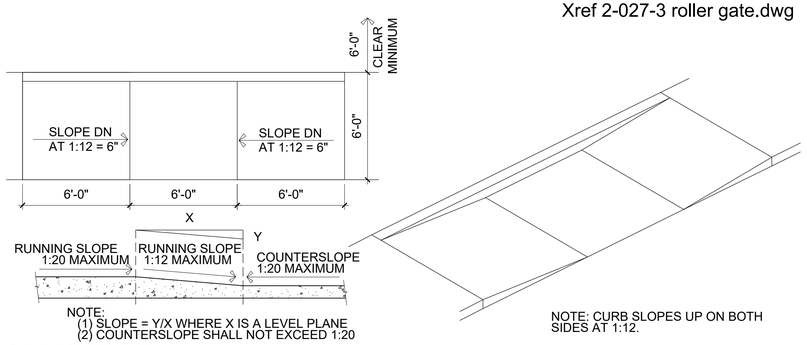

C1 HC RAMP

SCALE: 1/4" = 1'-0"

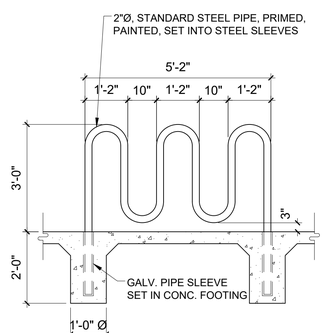

C3 BIKE RACK

SCALE: 1/2" = 1'-0"

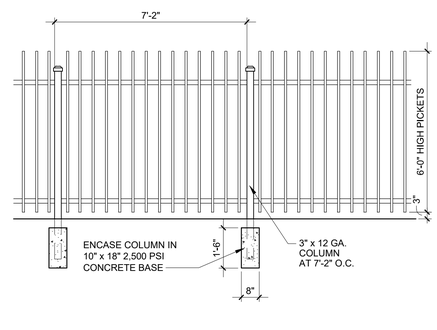

C4 FENCE DETAIL

SCALE: 3/8" = 1'-0"

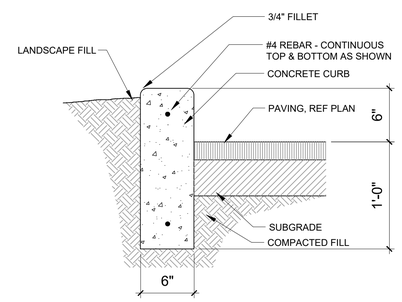

C5 STAND UP CURB

SCALE: 1 1/2" = 1'-0"

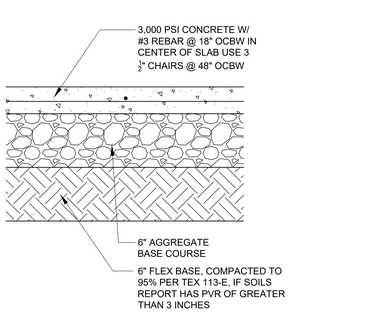

B1 CONC. PAVING SECTION

SCALE: NTS

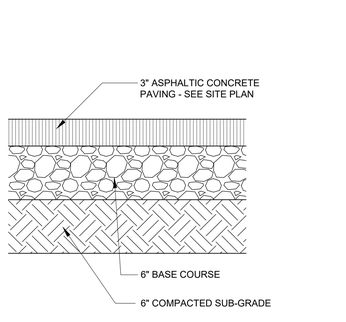

B2 ASHPALT SECTION

SCALE: NTS

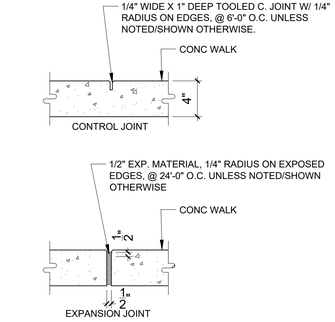

B3 CONCRETE JOINTS

SCALE: NTS

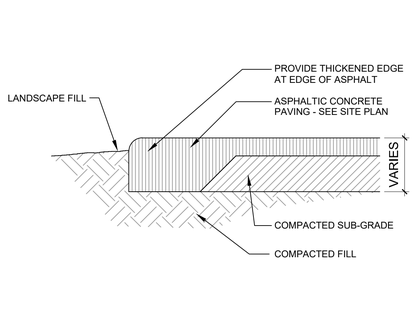

B4 EDGE OF ASPHALT

SCALE: 1 1/2" = 1'-0"

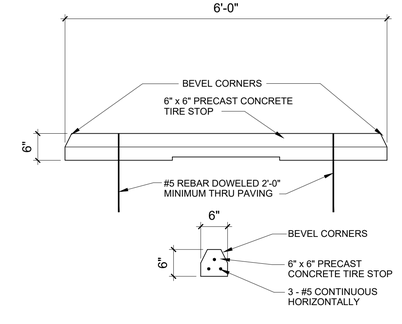

B5 PARKING BUMPER

SCALE: 3/4" = 1'-0"

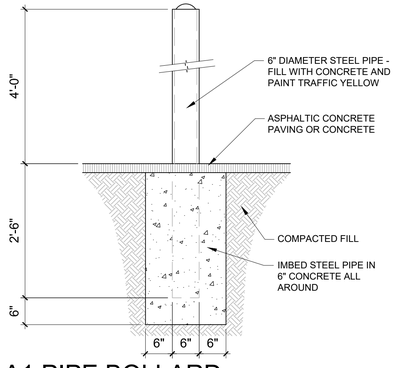

A1 PIPE BOLLARD

SCALE: 3/4" = 1'-0"

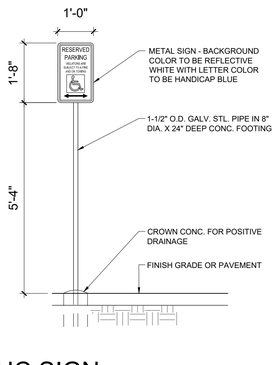

A2 HC SIGN

SCALE: 1/2" = 1'-0"

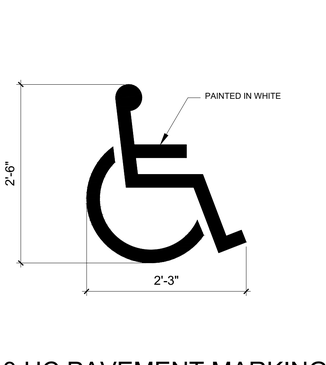

A3 HC PAVEMENT MARKING

SCALE: 1" = 1'-0"

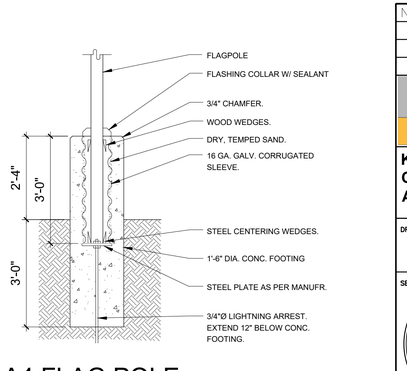

A4 FLAG POLE

SCALE: 1/2" = 1'-0"

No	Revision Item	Date

SCOTT C. ANDERSON
& associates architects
7604 rio penasco nw
albuquerque, nm 87120
andersonscott@comcast.net
505.401.7575

KIDZ ACADEMY
CROWN RD. NW
ALBUQUERQUE, NM 87114

DRAWING TITLE

DETAILS

SEAL

STATE OF NEW MEXICO
SCOTT C. ANDERSON
Reg. No. 4341
1/15/18
REGISTERED ARCHITECT

DESIGNED	PROJECT NO
DRAWN	SCALE
CHECKED	DRAWING NO **A-501**
REVIEWED	
DATE 1/11/18	