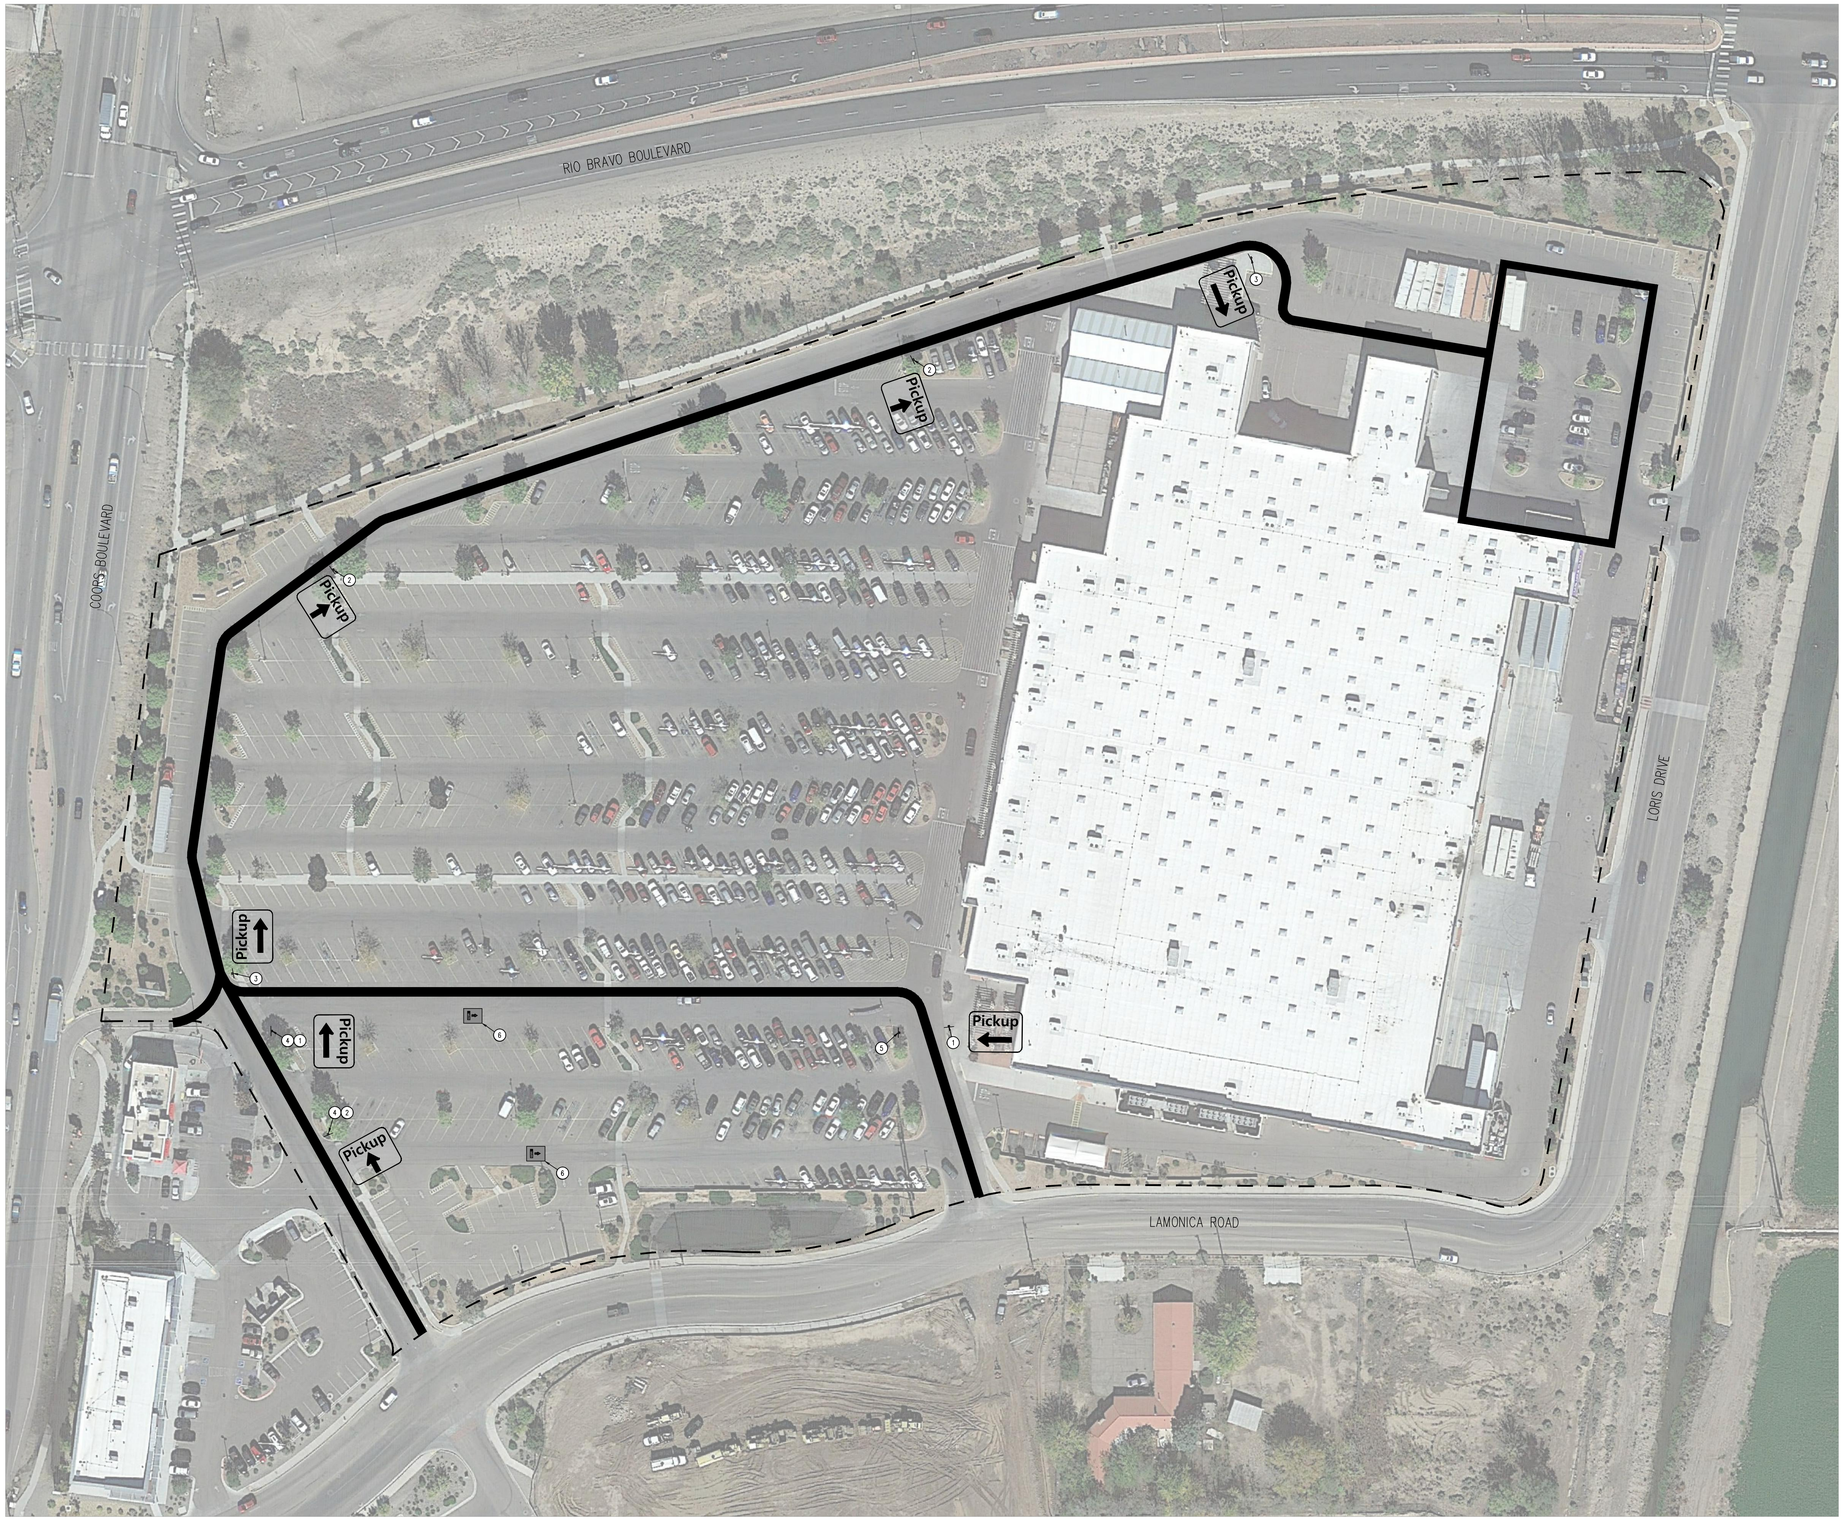

SIGNAGE & STRIPING SCHEDULE NOTES

1. PROPOSED PICKUP PICKUP SIGNAGE, LEFT. SEE DETAIL SHEET C3 FOR SIGNAGE AND LOCATION DETAILS.
2. PROPOSED PICKUP PICKUP SIGNAGE, STRAIGHT. SEE DETAIL SHEET C3 FOR SIGNAGE AND LOCATION DETAILS.
3. PROPOSED PICKUP PICKUP SIGNAGE, RIGHT. SEE DETAIL SHEET C3 FOR SIGNAGE AND LOCATION DETAILS.
4. EXISTING PICKUP SIGNAGE TO BE REMOVED AND PROPERLY DISPOSED OF. POST AND BASE TO BE REUSED AND LEFT IN PLACE.
5. EXISTING PICKUP SIGNAGE TO BE REMOVED AND PROPERLY DISPOSED OF.
6. PROPOSED SEAL COAT OVER EXISTING PAVEMENT MARKINGS.

SITE SIGNAGE LEGEND

PROPERTY LINE

PROPOSED PATH OF TRAVEL FOR PICKUP CUSTOMER.

PROPOSED PICKUP AREA

SITE SIGNAGE NOTES

1. THIS PLAN WAS PREPARED BASED ON AN AERIAL CAPTURED 03/26/2016. THIS PLAN IS FOR ILLUSTRATIVE PURPOSES ONLY. ACTUAL FIELD CONDITIONS MAY VARY SIGNIFICANTLY FROM THIS DRAWING.
2. REFERENCE SITE DETAILS FOR SIGN LOCATION & VESTIBULE CROSSWALK DETAILS FOR SITE SIGNAGE OFFSETS.

PICKUP EXTERIOR SIGN SCHEDULE

DESCRIPTION	DIMENSIONS	QUANTITY
WAITING SPACES LEFT	18 X 24	X
WAITING SPACES RIGHT	18 X 24	X
WAITING SPACES AHEAD	18 X 24	X
RESERVED WAITING	18 X 24	X
PICKUP LEFT PHARMACY RIGHT	18 X 24	X
PICKUP RIGHT PHARMACY LEFT	18 X 24	X
STOP THANKS FOR ORDERING	18 X 36	X
PICKUP HOURS	18 X 36	29
RESERVED	18 X 18	29
PHONE NUMBER	8 X 18	29
VERTICAL PICKUP	18 X 36	29
PICKUP LEFT	18 X 24	2
PICKUP AHEAD	18 X 24	3
PICKUP RIGHT	18 X 24	2

ALL PICKUP WAYFINDING AND STALL SIGNS ARE WALMART SUPPLIED AND CONTRACTOR INSTALLED. CONTRACTOR TO PLACE SIGN ORDER AT LEAST 3 WEEKS IN ADVANCE. ORDER SHALL BE SENT VIA EMAIL TO GETTY THOMAS (Getty.Thomas@walmart.com) AND BRAD KEENER (Bradley.Keener@walmart.com). REQUEST SHALL CONTAIN A DELIVERY ADDRESS, DESIRED DELIVERY DATE, AND ANY SITE SPECIFIC SIGN SIZE AND/OR COLORS BASED ON APPROVED PLANS.

N

GRAPHIC SCALE

50 0 25 50 100 200

(IN FEET)
1 inch = 50 ft.

Galloway
1701 Telecom Drive, Suite 107
Colorado Springs, CO 80907
719.590.7333
Galloway.com

STIPULATION FOR REUSE

THIS DRAWING WAS PREPARED FOR USE ON A SPECIFIC SITE AT ALBUQUERQUE, NEW MEXICO. CONTEMPORARY/GOSSY, WITH ITS SISGE ARCHITECTURAL DESIGN, IS NOT SUITABLE FOR USE ON A DIFFERENT SITE AND/OR IN A DIFFERENT CLIMATE. THE ARCHITECT AND/OR PROJECT ENGINEER ASSUMES NO RESPONSIBILITY FOR LICENSED ARCHITECTS AND ENGINEERS WHO REPRODUCE OR ALLOW THIS DESIGN TO BE REUSE ON ANOTHER PROJECT IS NOT ETHICAL OR LEGAL AND MAY BE SUBMITTED TO THE LAW.

BRANDON ALLEY
NEW MEXICO
25037
PROFESSIONAL ENGINEER
01/21/2021

Walmart
ALBUQUERQUE (S), NM
3500 COORS BLVD SW
STORE NO: 05430-248
JOB NUMBER: SGA005430.20 PROTO: 192

2021 MAJOR PROJECT

ISSUE BLOCK

1	PR #1	01/21/21

CHECKED BY:	RCJ
DRAWN BY:	DJS
PROTO CYCLE:	09/25/20
DOCUMENT DATE:	01/21/21

SITE SIGNAGE PLAN

SHEET: CS3