EXHIBIT "A"

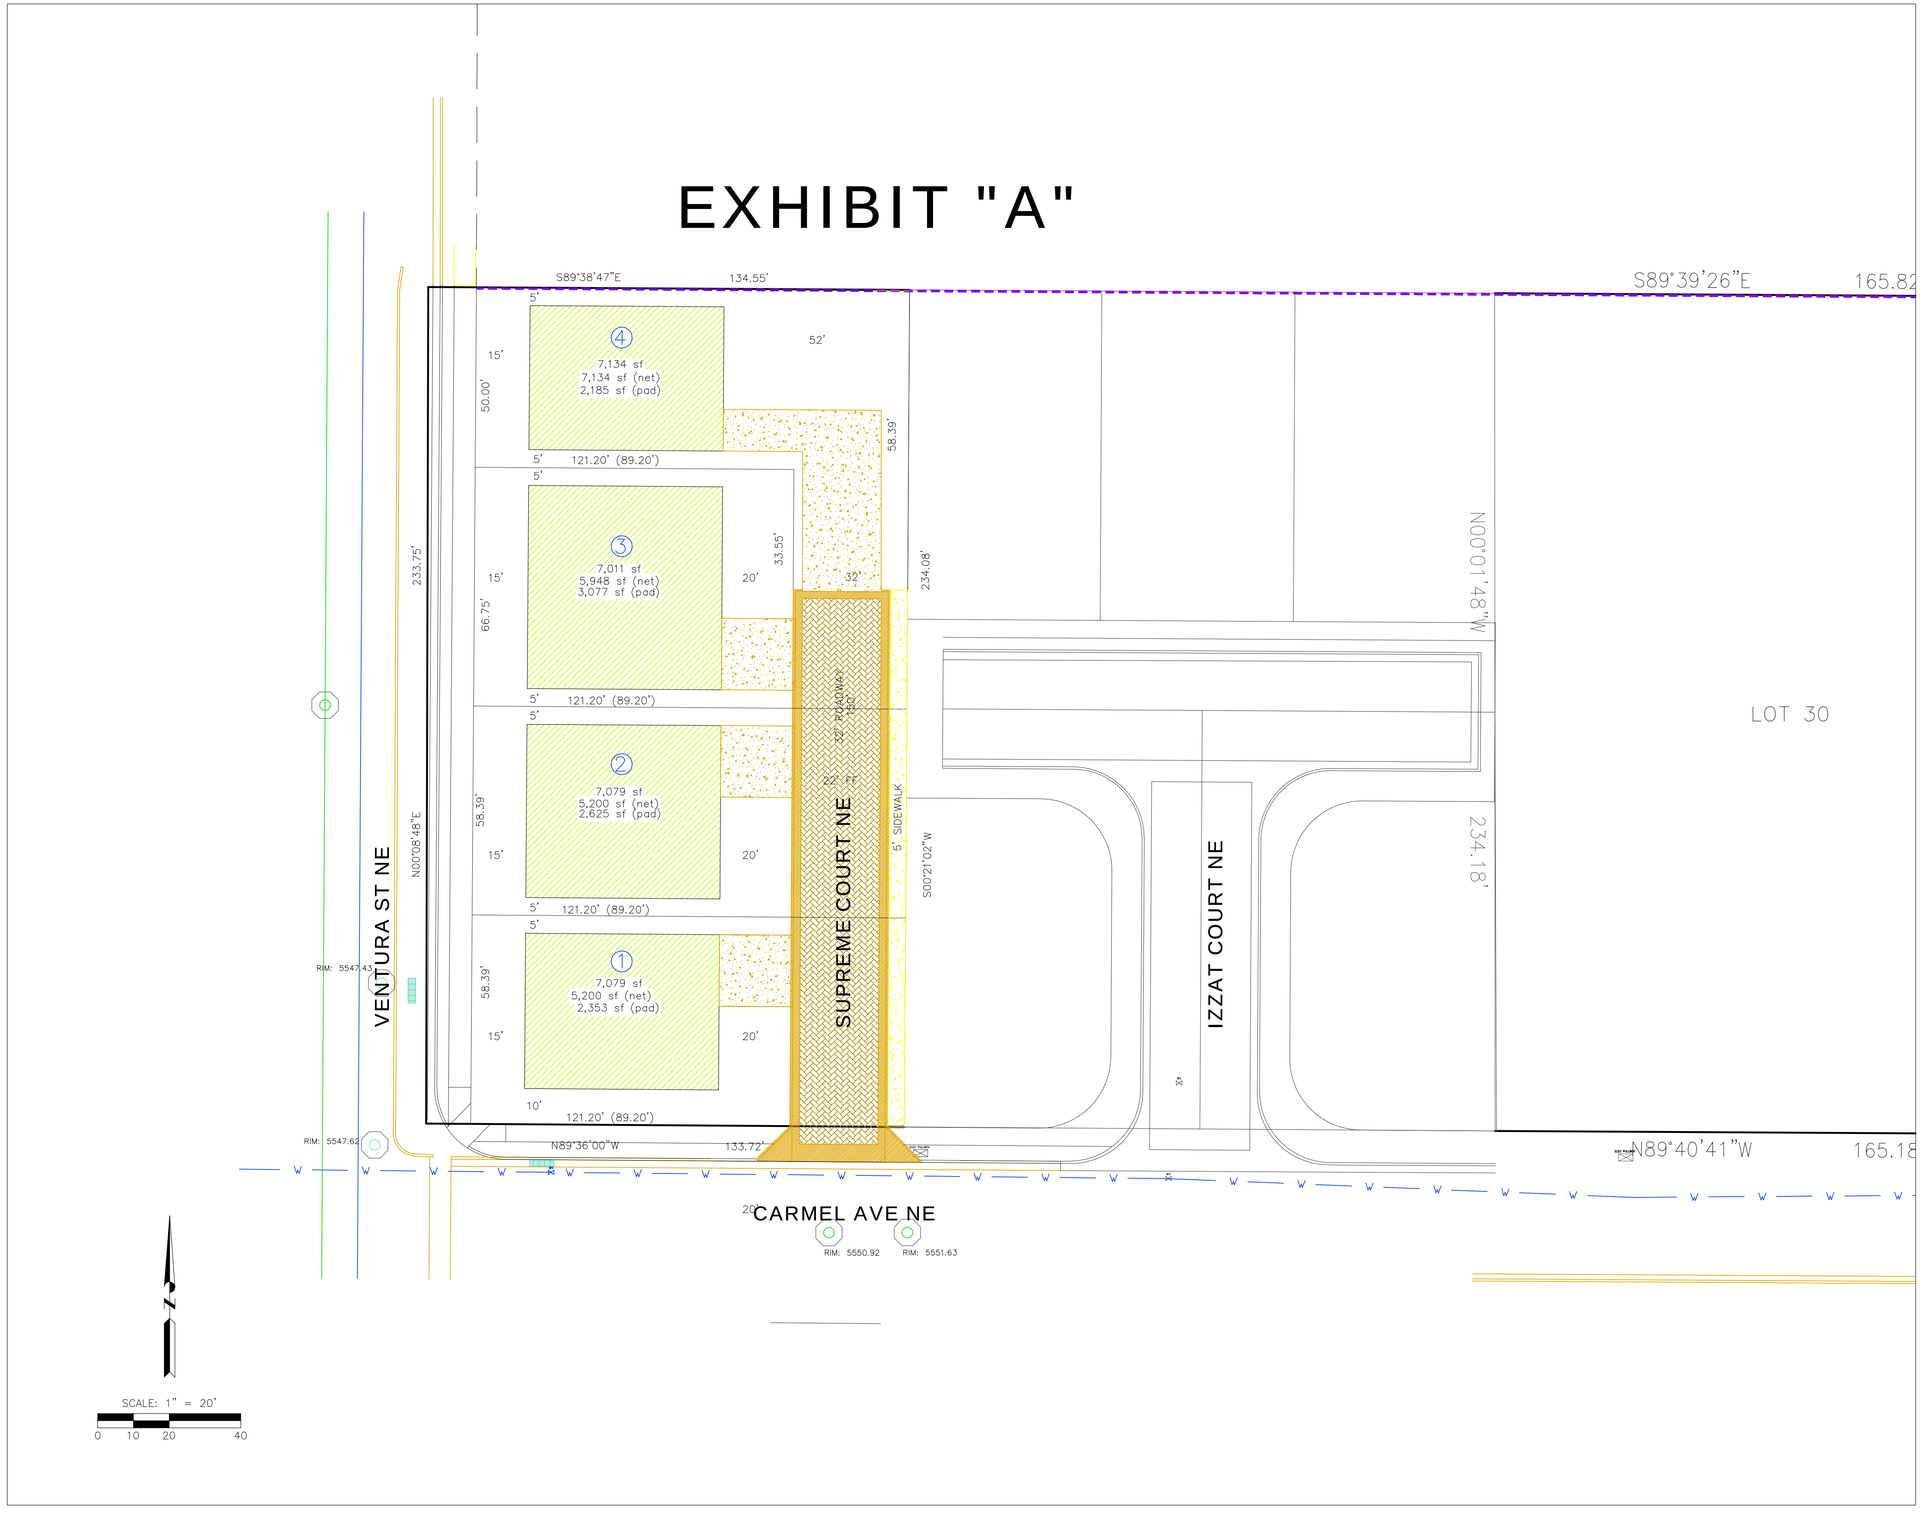

REVISION	BY	DATE	MARK

DESIGNED BY: M.H.B.
DRAWN BY: T.D.S.
CHECKED BY:

Mark H. Burak, P.E.
1512 Sagebrush Trail SE
Albuquerque, New Mexico, 87123
(505) 235-2256
mburak@comcast.net

Civil Engineering
BURAK Consulting
Development and Design Services

CARMEL VENTURA SUBDIVISION

SKETCH PLAT

DRAWING NUMBER

C1

1 OF 1