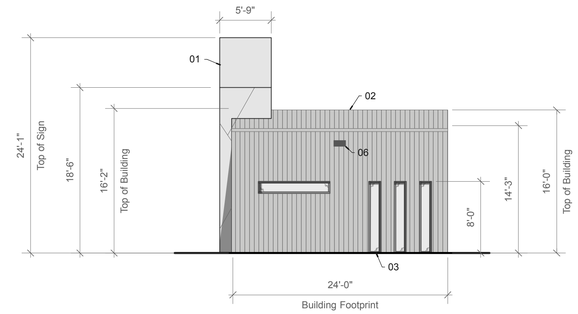

A5 East Office Building Elevation
Scale: 1/8" = 1'-0"

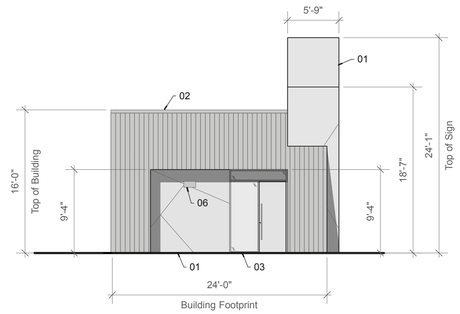

A3 West Office Building Elevation
Scale: 1/8" = 1'-0"

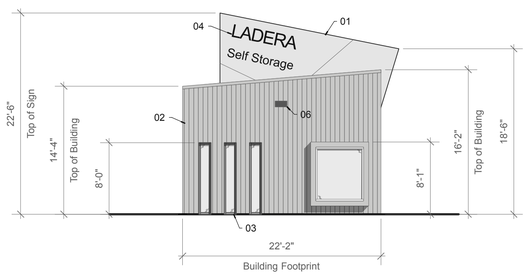

B5 North Building Elevation
Scale: 1/8" = 1'-0"

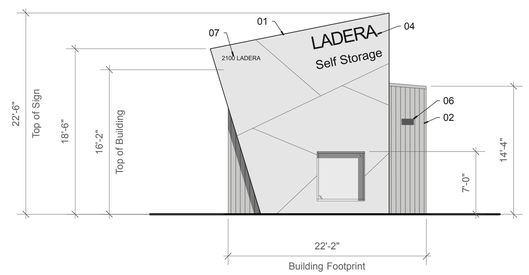

B3 South Office Building Elevation
Scale: 1/8" = 1'-0"

MATERIAL LEGEND:

ARCHITECTURAL METAL PANELS.	MATERIALS	COLOR
FIELD BUILDING PANELS	METAL PANEL RAINSCREEN WALL SYSTEM	COLOR: DOVE GREY
ACCENT PANELS	ALPOLIC ALUMINUM COMPOSITE PANEL SYSTEM	COLOR: MUTED BRONZE
STOREFRONT GLAZING SYSTEM		
WINDOWS	KAWNEER	FRAME: CLEAR ANODIZED ALUMINUM OR BRONZE ANODIZED FINISH GLASS COLOR: CLEAR (LOW-E)
ENTRY DOOR	HOLLOW METAL DOOR & FRAME	DOOR: YELLOW FRAME: CLEAR ANODIZED ALUMINUM
SIGNAGE		
STAND-OFF FREEFORM LETTERS	ALUMINUM	BLACK * LED BACKLIT
LIGHT FIXTURES		
BUILDING MOUNTED WALL PACK	ALUMINUM	COLOR: BRONZE OR BLACK

BUILDING ELEVATIONS KEYED NOTES:
[01] ALUMINUM ACCENT PANELS WITH METTALIC YELLOW FINISH.
[02] METAL PANEL BUILDING SKIN, DOVE GRAY FINISH.
[03] STOREFRONT GLAZING SYSTEM. CLEAR ANODIZED ALUMINUM FINISH.
[04] BUILDING SIGNAGE.
[05] OVERHEAD COILING DOORS. MATCH YELLOW COLOR OF ALUMINUM ACCENT PANELS.
[06] BUILDING MOUNTED SITE WALL PACK SITE LIGHTING FIXTURE.
- FIXTURES SHALL BE FULLY SHILEDED MEEETING CABQ ZONING REQUIREMENTS.
- FIXTURES TO BE BLACK FINISH.
[07] PREMIS ID LETTERS.
- PROVIDE 6" FREE FLOATING LETTERS IN COLOR TO CONTRAST TO BACKGROUND COLOR.
- LETTERING TO BE INSTALLED PER C.O.A. ORDINANCE 505.2

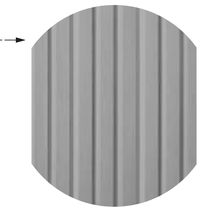

Metal Building Skin:
Corrugated Metal Panel
Color: Dove Grey

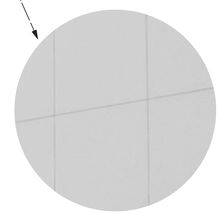

Aluminum Accent Panel:
Alpolic Aluminum Composite Panel
Color: Yellow

Kawneer Storefront Glazing System:
Clear Anodized Aluminum or Bronze Anodized Finish
Clear Glass (Low-E)

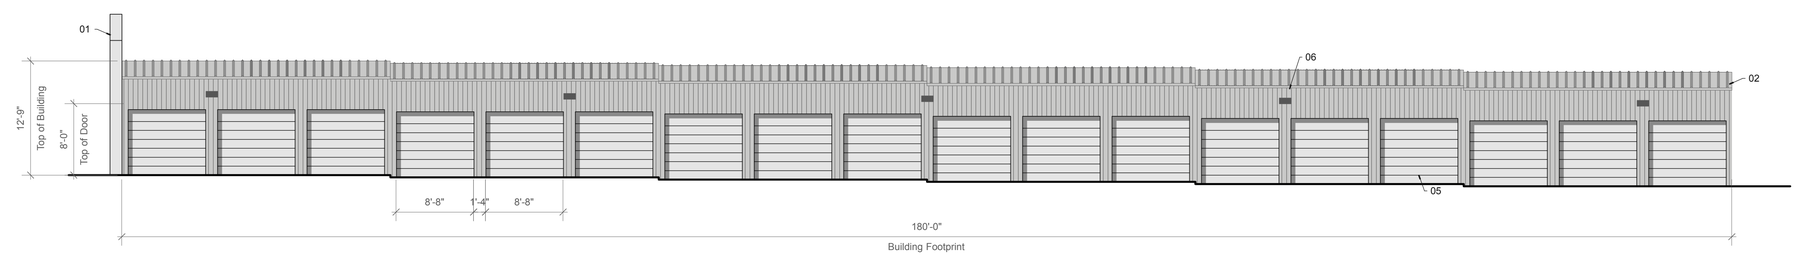

C3 East Storage Unit Building Elevations
Scale: 1/8" = 1'-0"

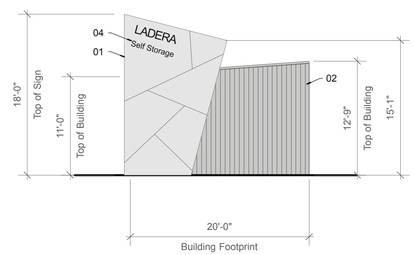

C1 Northeast Storage Building Elevation
Scale: 1/8" = 1'-0"

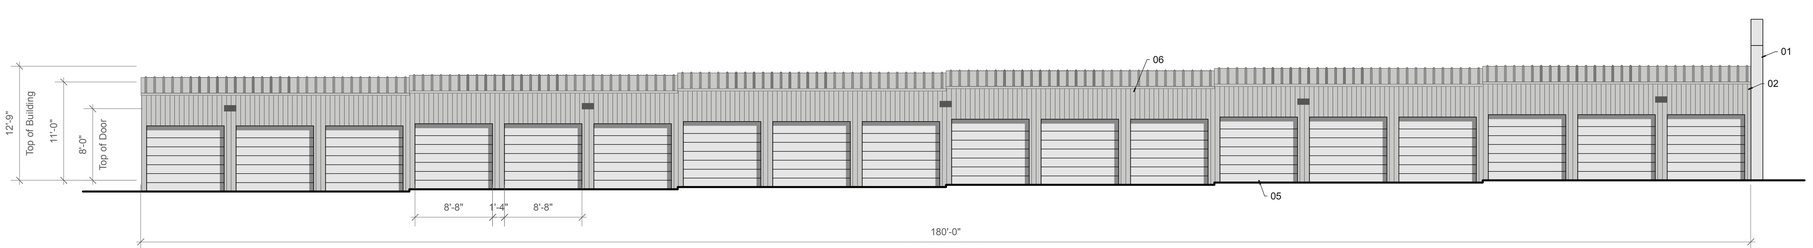

D3 West Storage Unit Building Elevations
Scale: 1/8" = 1'-0"

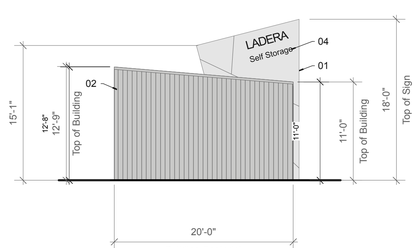

D1 Northwest Storage Building Elevation
Scale: 1/8" = 1'-0"

CANNADY
ARCHITECT STUDIO
300 ADAMS STREET SE
505.299.1111 Phone
cannadystudio.com

THIS DRAWING IS THE PROPERTY OF DC ARCHITECT STUDIO AND SHALL NOT BE REPRODUCED OR USED IN ANY MANNER WITHOUT EXPRESSED WRITTEN CONSENT

Project Title:
Ladera Self Storage
Tract B1 of Tracts A1 & B1, Mariposa Square Subdivision
Albuquerque, NM 87120

Drawing Title:
Building / Sign Elevations

Documents Issued For:
Site Development Plan for Building Permit

THIS DRAWING IS INCOMPLETE AND NOT TO BE USED FOR CONSTRUCTION UNLESS IT IS STAMPED, SIGNED AND DATED

Print Date: 07.11.18
Job Number: 17.08

Drawing No.
DRB.06