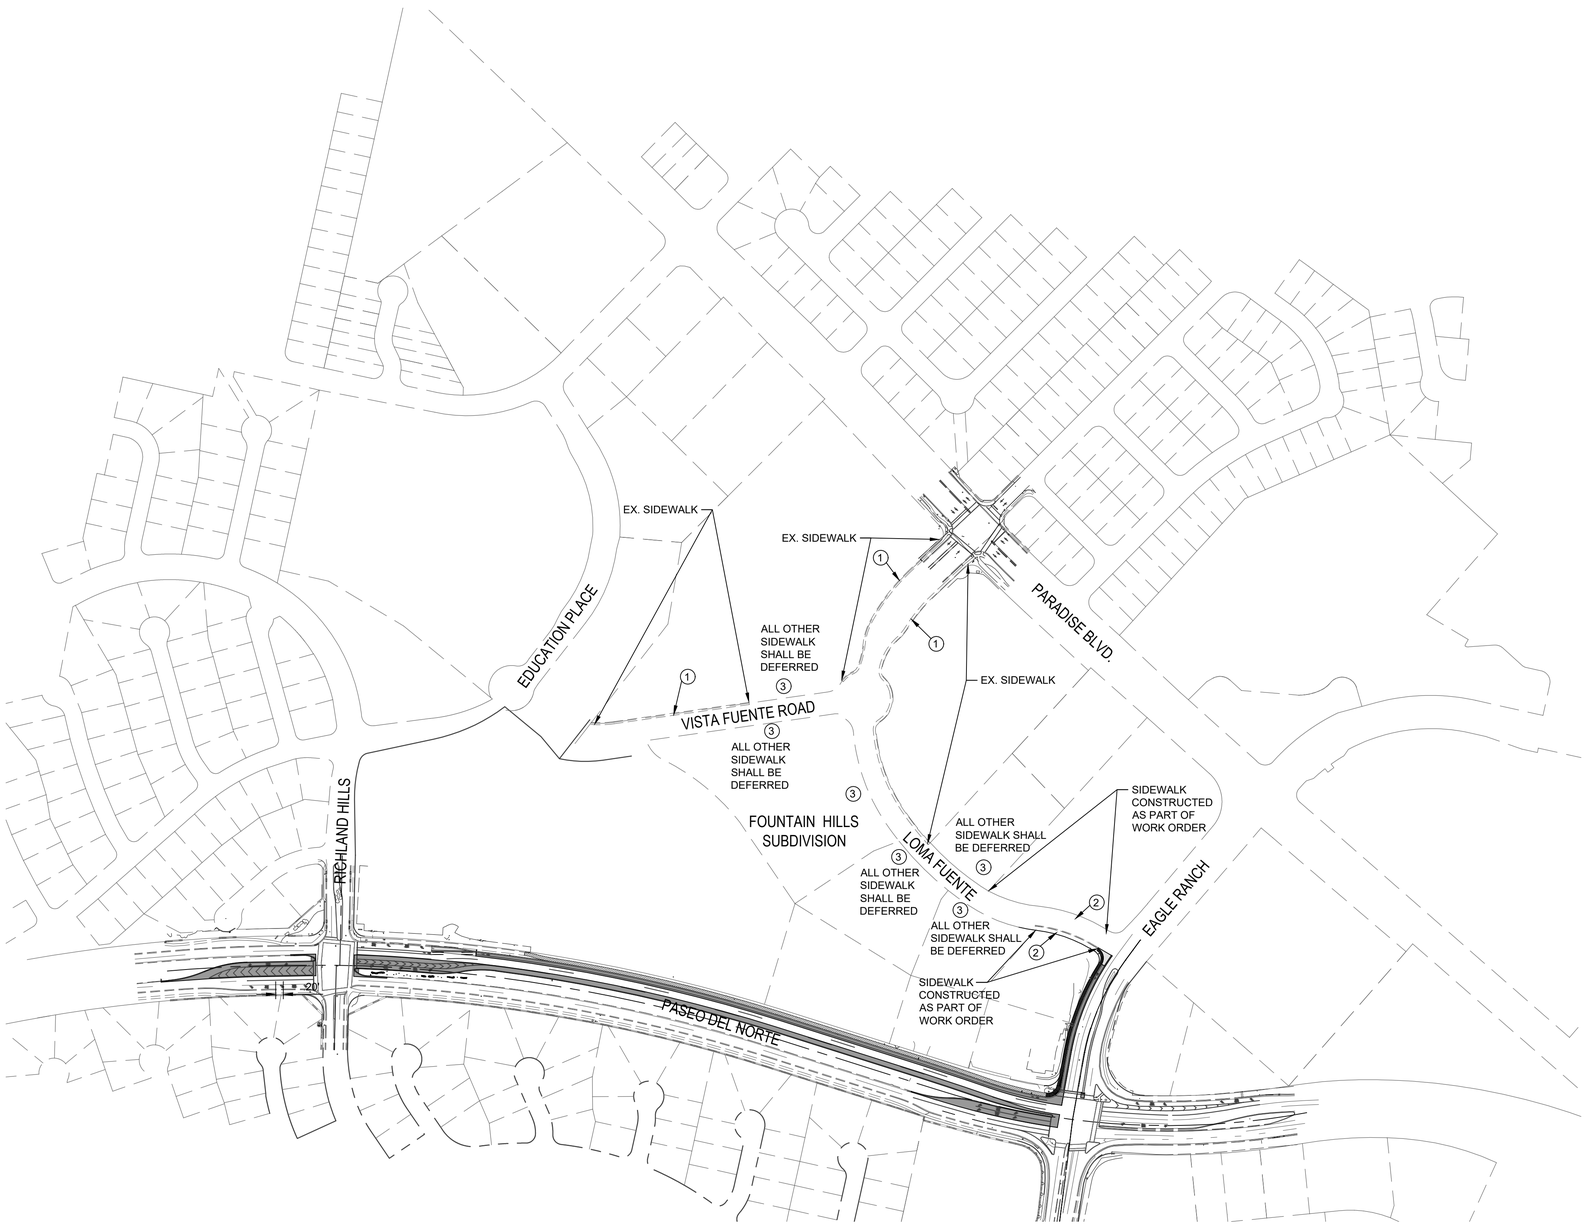

CONSTRUCTION NOTES

1. EXISTING SIDEWALK
2. SIDEWALK CONSTRUCTED AS PART OF WORK ORDER
3. DEFERRED SIDEWALK

AS BUILT INFORMATION
CONTRACTOR — DATE
WORK STAKED BY — DATE
INSPECTOR'S ACCEPTANCE BY — DATE
FIELD VERIFICATION BY — DATE
DRAWINGS CORRECTED BY — DATE

BENCH MARKS
FOUND MONUMENT "9-C13"
STANDARD 3 1/4" ALUMINUM DISC.
NEW MEXICO STATE PLANE COORDINATES (CENTRAL ZONE,N.A.D. 1983)
N=1,521,648.218
E=1,512,571.253
ELEV=5127.376 (NAVD 1988)
GROUND TO GRID FACTOR=0.999677378
MAPPING ANGLE=-0°14'47.46"

MICRO-FILM INFORMATION
RECORDED BY — DATE
NO.

SURVEY INFORMATION
FIELD NOTES

NO.	BY	DATE

ENGINEER'S SEAL
SCOTT A. EDDINGS, NEW MEXICO, 12856, PROFESSIONAL ENGINEER, REGISTERED

NO.	DATE	REMARKS	BY

REVISIONS

DESIGN
DESIGNED BY: GM — DATE: August 7, 2019
DRAWN BY: LRT — DATE: August 7, 2019
DWG NAME: Deferred Sidewalk.dwg — PROJ #: R307202.01
CHECKED BY: SAE — DATE: August 7, 2019

nm811 Know what's below. Call before you dig.
TWO WORKING DAYS BEFORE YOU DIG CALL 811 OR 260-1990

Designed By:
HUITT-ZOLLARS
Huitt-Zollars, Inc. Albuquerque
6501 Americas Pkwy NE, Suite 550
Albuquerque, New Mexico 87110
Phone (505) 883-8114 Fax (505) 883-5022

NOVUS PROPERTIES, LLC
FOUNTAIN HILLS PLAZA SUBDIVISION

TITLE:
FOUNTAIN HILLS DEFERRED SIDEWALK EXHIBIT

Design Review Committee	City Engineer	Last Update	Mo./Day/Yr.	Mo./Day/Yr.

City Project No.	Zone Map No.	Sheet	Of
5844.87	C-12-Z, C-13-Z	1	1

N

0 30' 60'
SCALE: 1" = 30'

2nd SUBMITTAL

Plotted: 11/8/2019 8:32:30 AM, By:Villa, Nina
H:\proj\R307202.01 - Fountain Hills Engineering and Surveying\10 CADD & BIM\10.1 AutoCAD\Exhibit\Deferred Sidewalk.dwg
Last Saved:11/8/2019 8:29:49 AM, nvilla