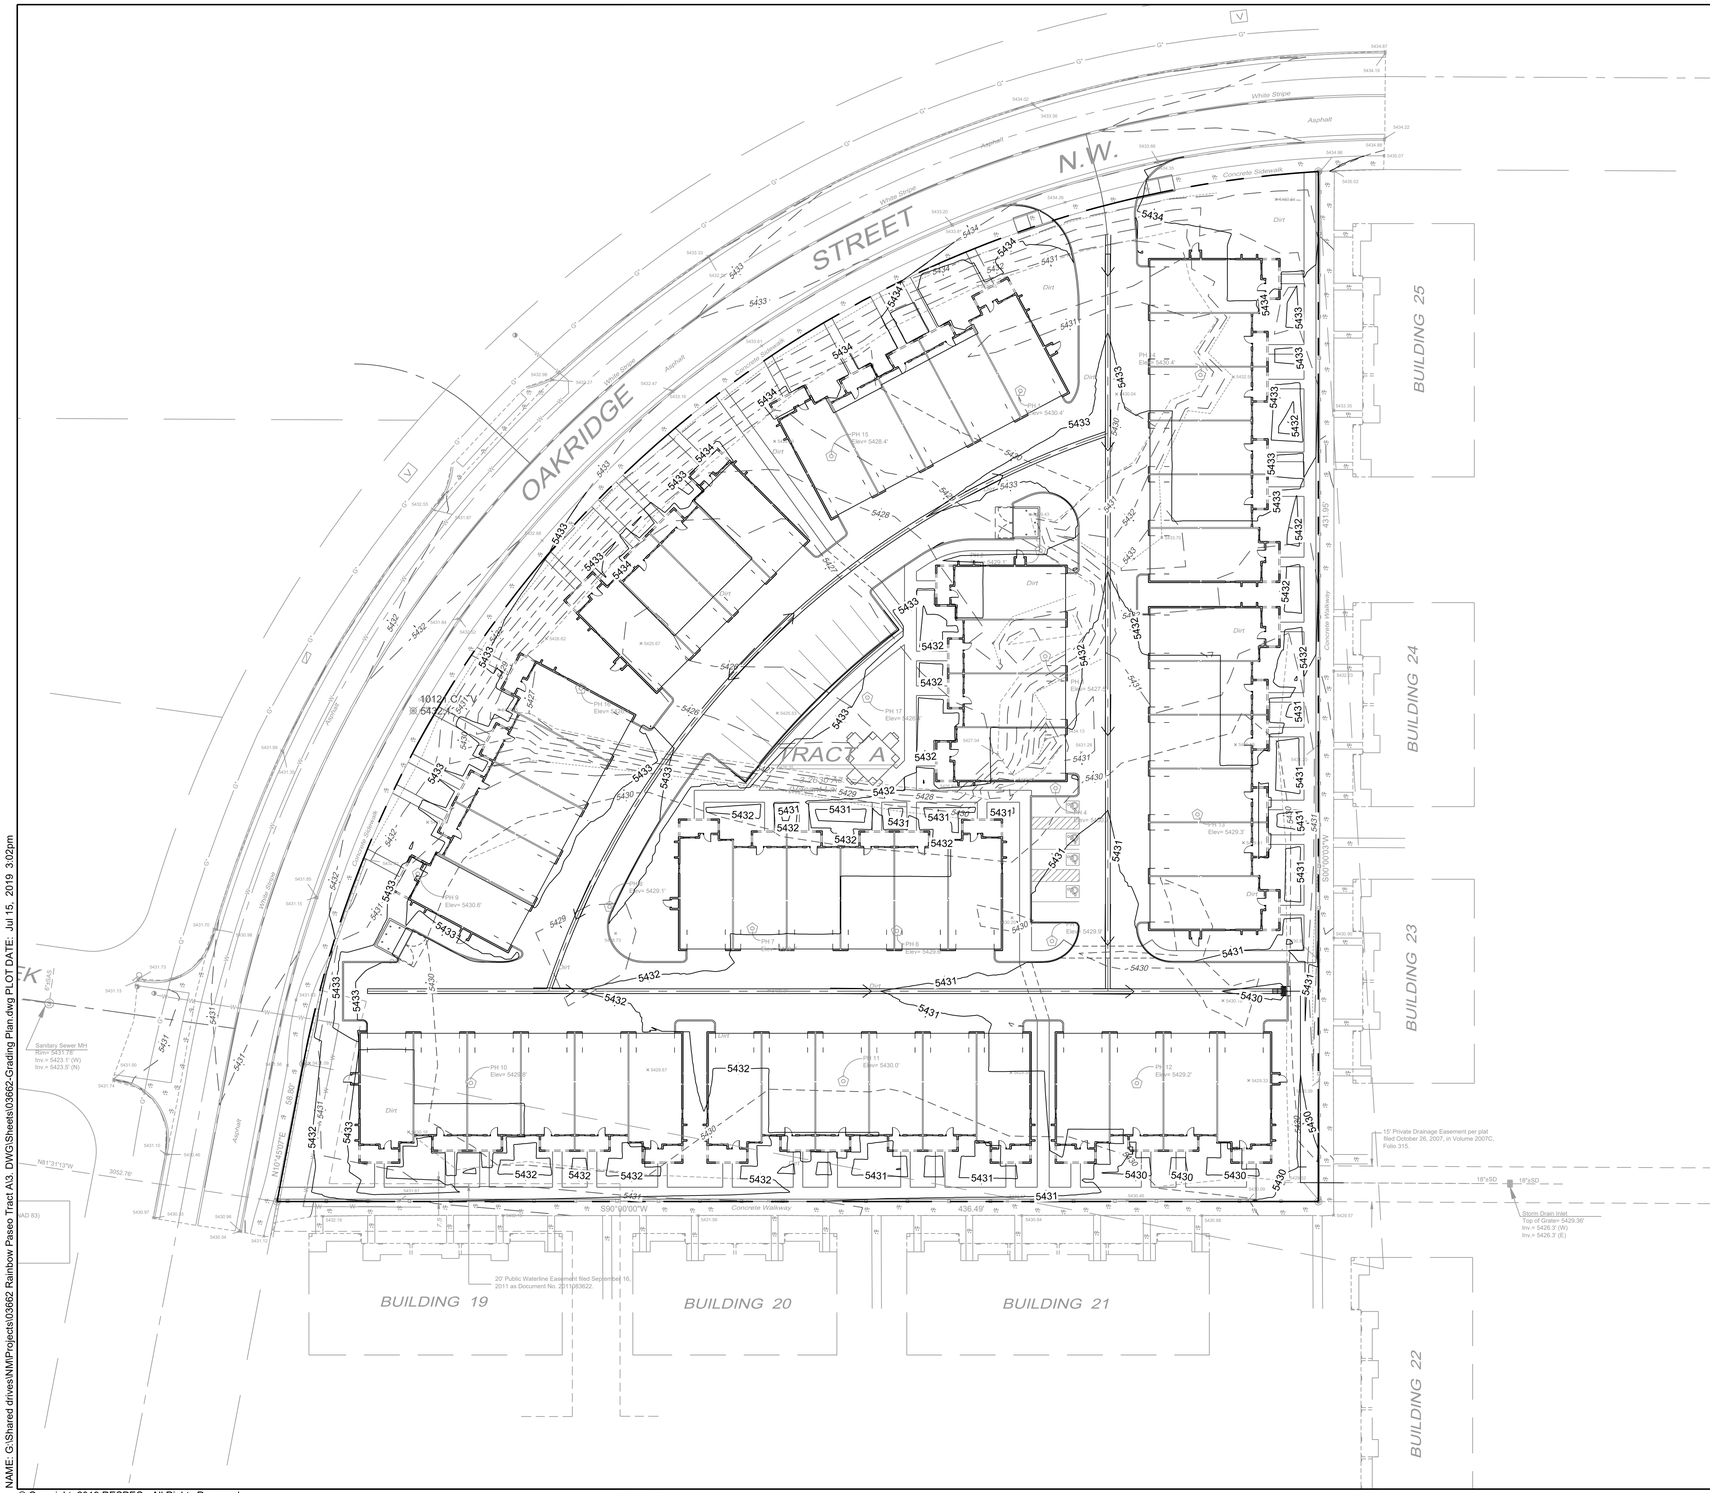

GENERAL NOTE:

1. SEE ARCHITECTURAL SITE PLAN FOR ADDITIONAL SITE DETAILS.
2. ALL PROPOSED ELEVATIONS ARE AT FLOWLINE UNLESS OTHERWISE SPECIFIED.

LEGEND

	PROPERTY BOUNDARY
5430	EXISTING MAJOR CONTOUR
5430	EXISTING MINOR CONTOUR
5430	PROPOSED MAJOR CONTOUR
5430	PROPOSED MINOR CONTOUR
	EXISTING STORM DRAIN
	PROPOSED STORM DRAIN
xx.xx	PROPOSED SPOT GRADE
Ⓢ	EXISTING SANITARY SEWER MANHOLE
Ⓓ	PROPOSED STORM DRAIN MANHOLE
	PROPOSED INLET GRATE

0 30' 60'

SCALE: 1" = 30'

DESIGNED BJE
DRAWN BJE
CHECKED JS
DATE 7.15.2019

REVISION

RESPEC
5971 JEFFERSON STREET SUITE 101
ALBUQUERQUE, NEW MEXICO 87109
WATER & NATURAL RESOURCES
WWW.RESPEC.COM 505-293-3718

STAMP

PRELIMINARY
NOT FOR CONSTRUCTION
7/2019

THIS DRAWING IS INCOMPLETE AND NOT TO BE USED FOR CONSTRUCTION UNLESS IT IS STAMPED, SIGNED AND DATED

811 Know what's below. Call before you dig.

PROJECT NAME: ADAGIO APARTMENTS

SHEET TITLE: CONCEPT GRADING PLAN

SUBMITTED FOR: DRB SITE PLAN

SHEET NUMBER: C-101

NAME: G:\Shared drives\NM\Projects\03662 Rainbow Paseo Tract A\3. DWG\Sheets\03662-Grading Plan.dwg PLOT DATE: Jul 15, 2019 3:02pm

© Copyright 2019 RESPEC - All Rights Reserved