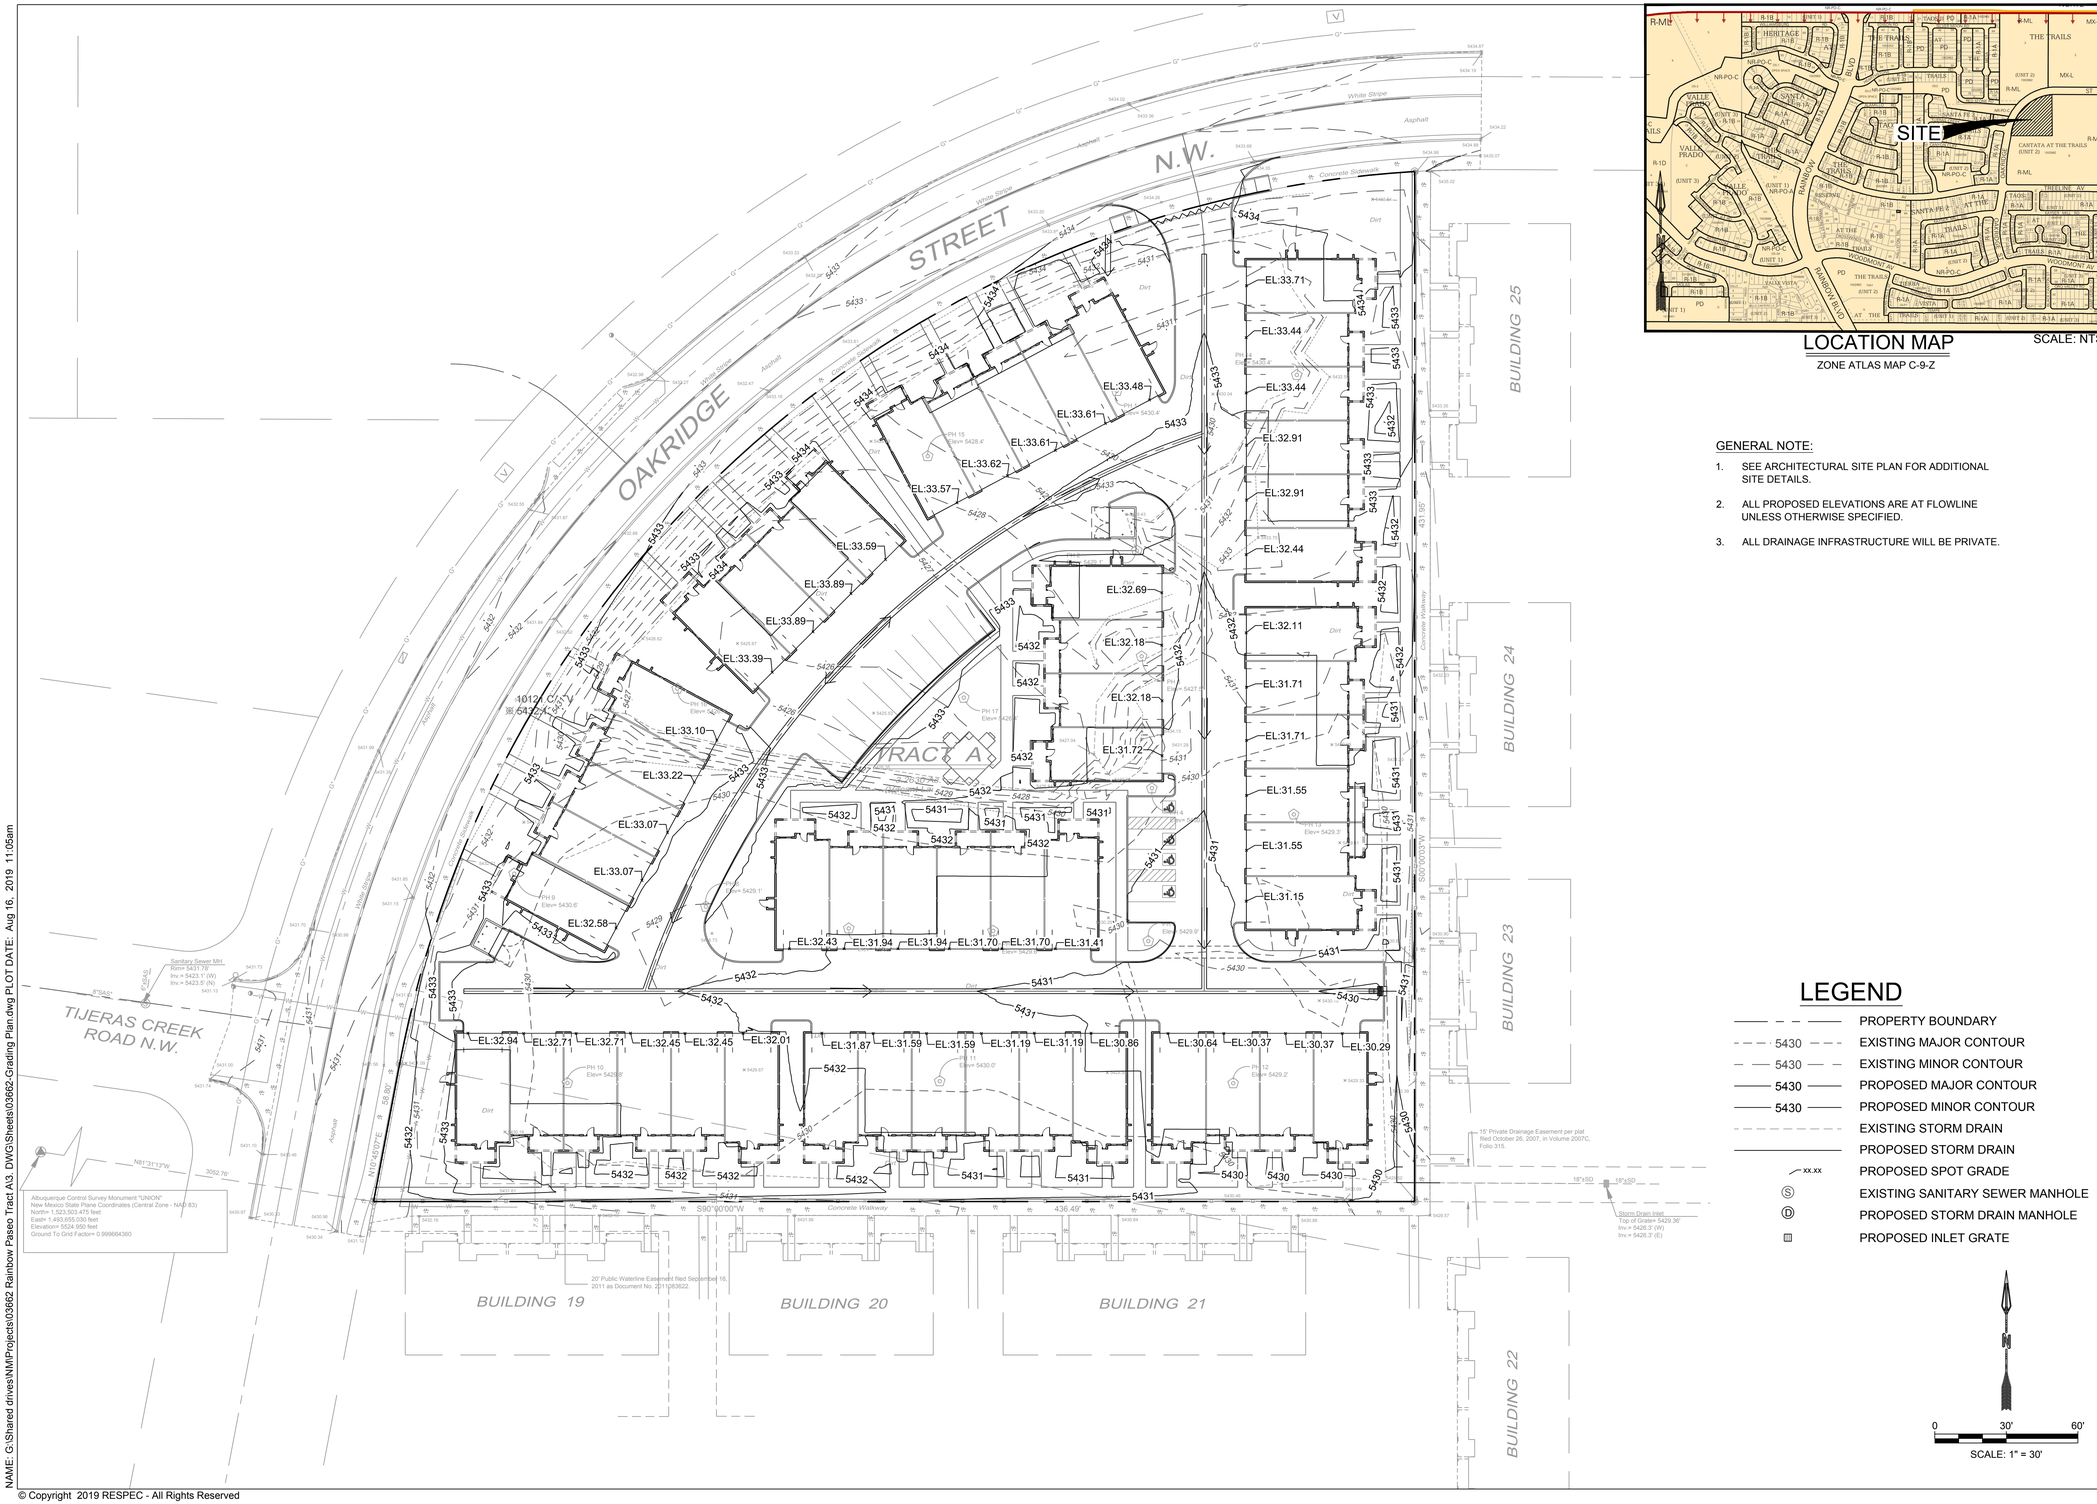

LOCATION MAP

ZONE ATLAS MAP C-9-Z

SCALE: NTS

GENERAL NOTE:

1. SEE ARCHITECTURAL SITE PLAN FOR ADDITIONAL SITE DETAILS.
2. ALL PROPOSED ELEVATIONS ARE AT FLOWLINE UNLESS OTHERWISE SPECIFIED.
3. ALL DRAINAGE INFRASTRUCTURE WILL BE PRIVATE.

LEGEND

	PROPERTY BOUNDARY
5430	EXISTING MAJOR CONTOUR
5430	EXISTING MINOR CONTOUR
5430	PROPOSED MAJOR CONTOUR
5430	PROPOSED MINOR CONTOUR
	EXISTING STORM DRAIN
	PROPOSED STORM DRAIN
xx.xx	PROPOSED SPOT GRADE
Ⓢ	EXISTING SANITARY SEWER MANHOLE
Ⓓ	PROPOSED STORM DRAIN MANHOLE
	PROPOSED INLET GRATE

0 30' 60'

SCALE: 1" = 30'

REVISION

DESIGNED BJE
DRAWN BJE
CHECKED JS
DATE 8.16.2019

RESPEC
5971 JEFFERSON STREET SUITE 101
ALBUQUERQUE, NEW MEXICO 87109
WATER & NATURAL RESOURCES
WWW.RESPEC.COM 505.253.9718

STAMP

SHELDON E. GREER
NEW MEXICO
17154
LICENSED PROFESSIONAL ENGINEER
08/16/19

THIS DRAWING IS INCOMPLETE AND NOT TO BE USED FOR CONSTRUCTION UNLESS IT IS STAMPED, SIGNED AND DATED

nm811 Know what's below. Call before you dig.

PROJECT NAME: ADAGIO APARTMENTS

SHEET TITLE: CONCEPT GRADING PLAN

SUBMITTED FOR: DRB SITE PLAN

SHEET NUMBER: C-101

NAME: G:\Shared drives\NMProjects\03662 Rainbow Paseo Tract A\3. DWG\Sheets\03662-Grading Plan.dwg PLOT DATE: Aug 16, 2019 11:05am

© Copyright 2019 RESPEC - All Rights Reserved