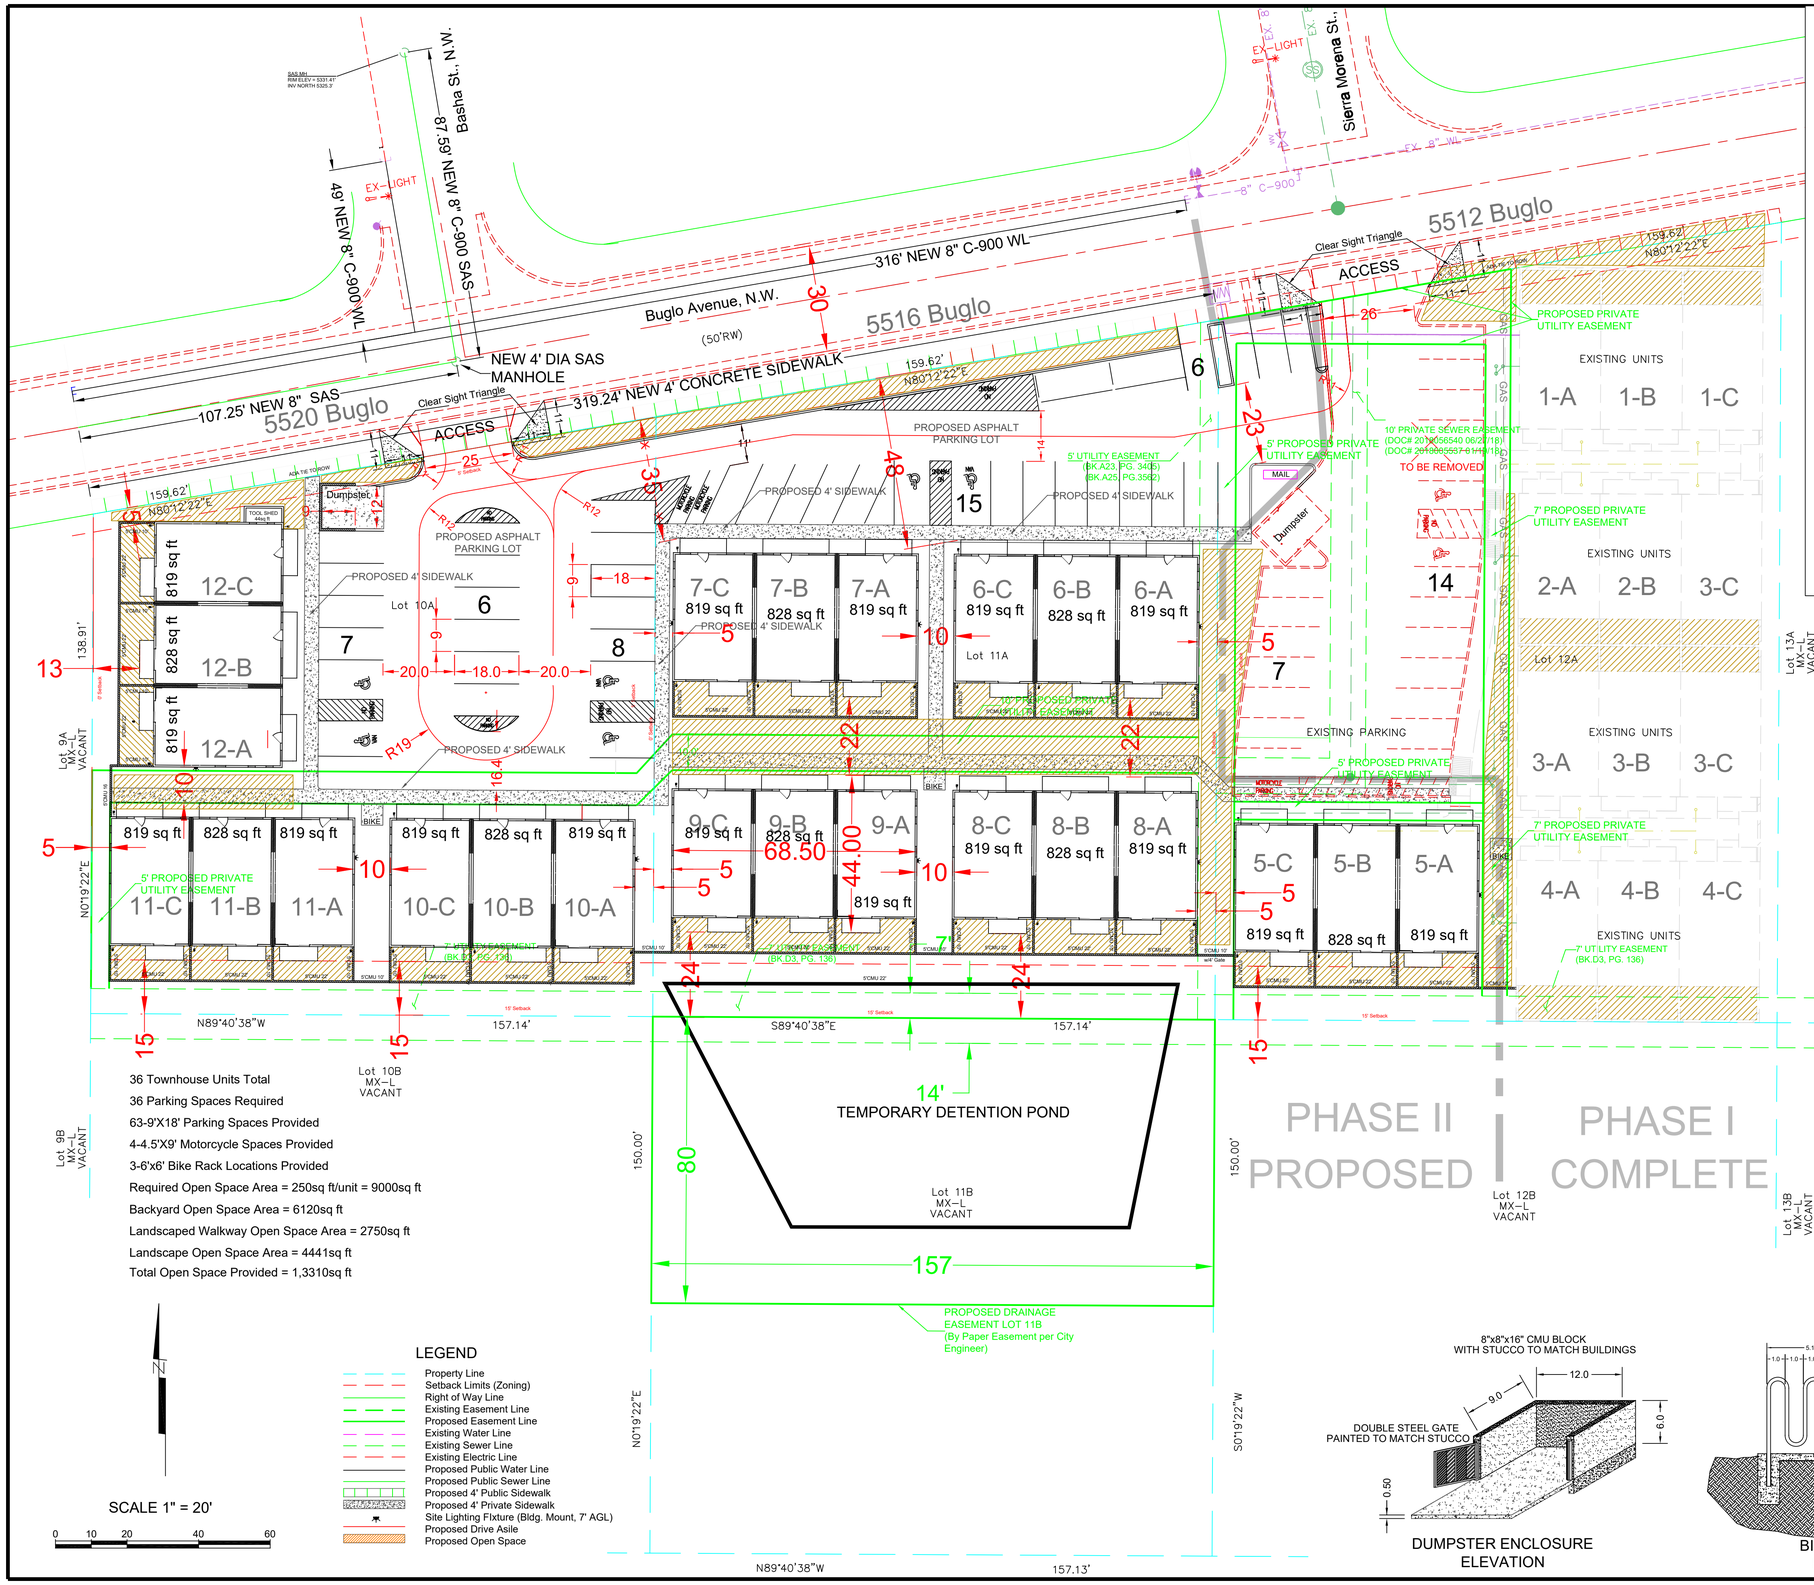

36 Townhouse Units Total
36 Parking Spaces Required
63-9'X18' Parking Spaces Provided
4-4.5'X9' Motorcycle Spaces Provided
3-6'x6' Bike Rack Locations Provided
Required Open Space Area = 250sq ft/unit = 9000sq ft
Backyard Open Space Area = 6120sq ft
Landscaped Walkway Open Space Area = 2750sq ft
Landscape Open Space Area = 4441sq ft
Total Open Space Provided = 1,3310sq ft

LEGEND

- Property Line
- Setback Limits (Zoning)
- Right of Way Line
- Existing Easement Line
- Proposed Easement Line
- Existing Water Line
- Existing Sewer Line
- Existing Electric Line
- Proposed Public Water Line
- Proposed Public Sewer Line
- Proposed 4' Public Sidewalk
- Proposed 4' Private Sidewalk
- Site Lighting FIxture (Bldg. Mount, 7' AGL)
- Proposed Drive Asile
- Proposed Open Space

SCALE 1" = 20'

0 10 20 40 60

DUMPSTER ENCLOSURE ELEVATION

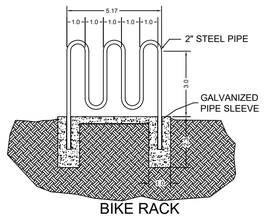

BIKE RACK DETAIL

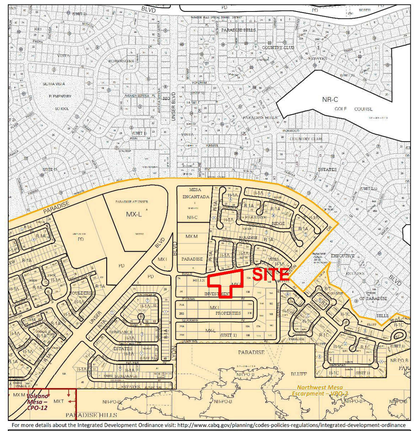

For more details about the Integrated Development Ordinance visit: http://www.cabq.gov/planning/codes-policies-regulations/integrated-development-ordinance

IDO Zone Atlas
May 2018

IDO Zoning information as of May 17, 2018
The Zone Districts and Overlay Zones are established by the Integrated Development Ordinance (IDO).

Gray Shading Represents Area Outside of the City Limits

PROJECT NUMBER: _____

Application Number: _____

This plan is consistent with the specific Site Development Plan approved by the Environmental Planning Commission (EPC), dated _____ and the Findings and Conditions in the Official Notification of Decision are satisfied.

Is an Infrastructure List required? ( ) Yes ( ) No If yes, then a set of approved DRC plans with a work order is required for any construction within Public Right-of-Way or for construction of public improvements.

DRB SITE DEVELOPMENT PLAN APPROVAL:

Traffic Engineering, Transportation Division	Date
ABCWUA	Date
Parks and Recreation Department	Date
City Engineer/Hydrology	Date
Code Enforcement	Date
* Environmental Health Department (conditional)	Date
Solid Waste Management	Date
DRB Chairperson, Planning Department	Date

*Environmental Health, if necessary

2/16/18

AS BUILT INFORMATION

CONTRACTOR	
WORK STAKED BY	DATE
INSPECTOR'S ACCEPTANCE BY	DATE
FIELD VERIFICATION BY	DATE
DRAWINGS CORRECTED BY	DATE

RECORDING INFORMATION

RECORDED BY	DATE
NO.	

BENCHMARKS

SURVEY INFORMATION

NO.	FIELD NOTES BY	DATE

ENGINEER'S SEAL

NO.	REMARKS	BY	DATE

REVISIONS

DESIGN

DESIGNED BY	DB	DATE 12/9/2019
DRAWN BY	DB	DATE 12/9/2019
CHECKED BY		DATE

DON BRIGGS Engineering LLC
505-249-4843
donbriggsengineering@gmail.com
5324 Oakledge Ct. NW, Albuquerque, NM 87120

TITLE:

VIVA PARADISE TOWN HOMES PHASE II SITE PLAN

Design Review Committee	City Engineer Approval	Last Design Update	Mo. / Day / Yr.	Mo. / Day / Yr.

City Project No.	Zone Map No.	Sheet	Of
PR-2019-2333	B-11-Z	1	5