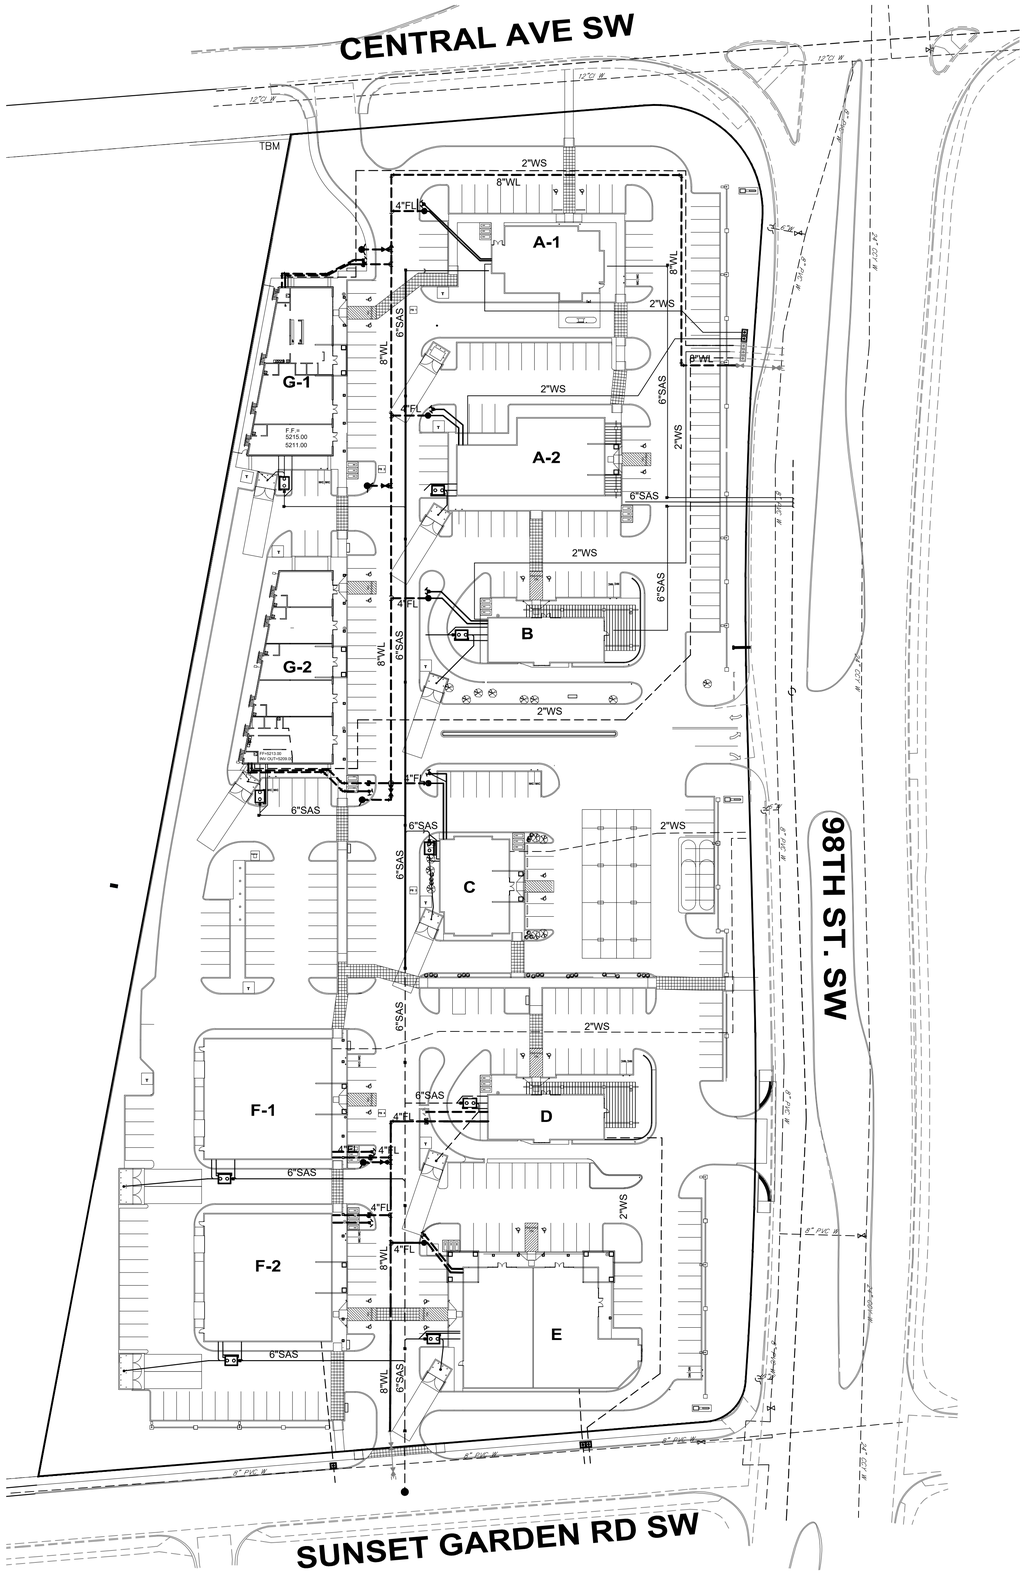

0 25 50 100 150

SCALE 1"=50'

Isaacson & Arfman, Inc.
Civil Engineering Consultants
128 Monroe Street NE
Albuquerque, NM 87108
505-268-8828 | www.iacivil.com

GENEVIEVE L. DONART
NEW MEXICO
15088
LICENSED PROFESSIONAL ENGINEER
06/04/2025

MARTIN FM GRUMMER
ARCHITECT
331 WELLESLEY PLACE NE
ALBUQUERQUE, NEW MEXICO 87106
(505) 265-2507

PETERSON PROPERTIES

ALL DIMENSIONS ARE TO BE FIELD VERIFIED. IF THERE ARE DISCREPANCIES, PLEASE NOTIFY THE ARCHITECT. DRAWINGS ARE NOT TO BE SCALED. USE DIMENSIONS FOR ACCURACY.

MERCADO EL MILAGRO
SHELL BUILDINGS, 10000 CENTRAL AVENUE SW
ALBUQUERQUE, NEW MEXICO 87121

CONCEPTUAL UTILITY PLAN

DATE:	JANUARY 2025
DRAWN BY:	
CHECKED BY:	
VERIFIED BY:	

REVISIONS

SHEET NO:

CU-101