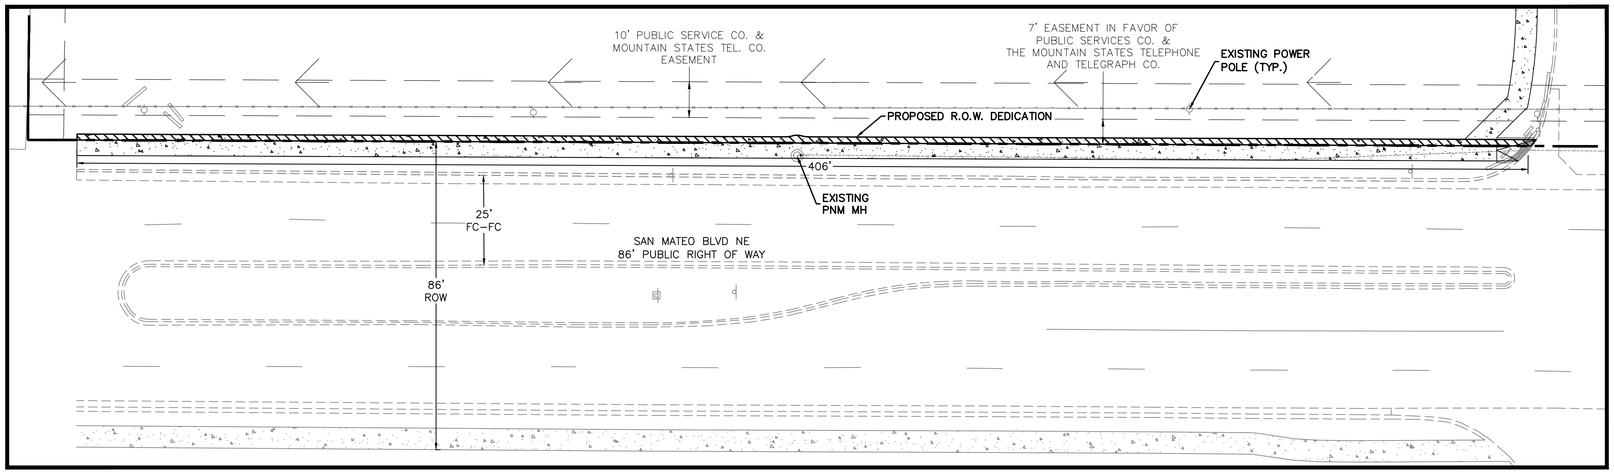

SECTION 1
1:20

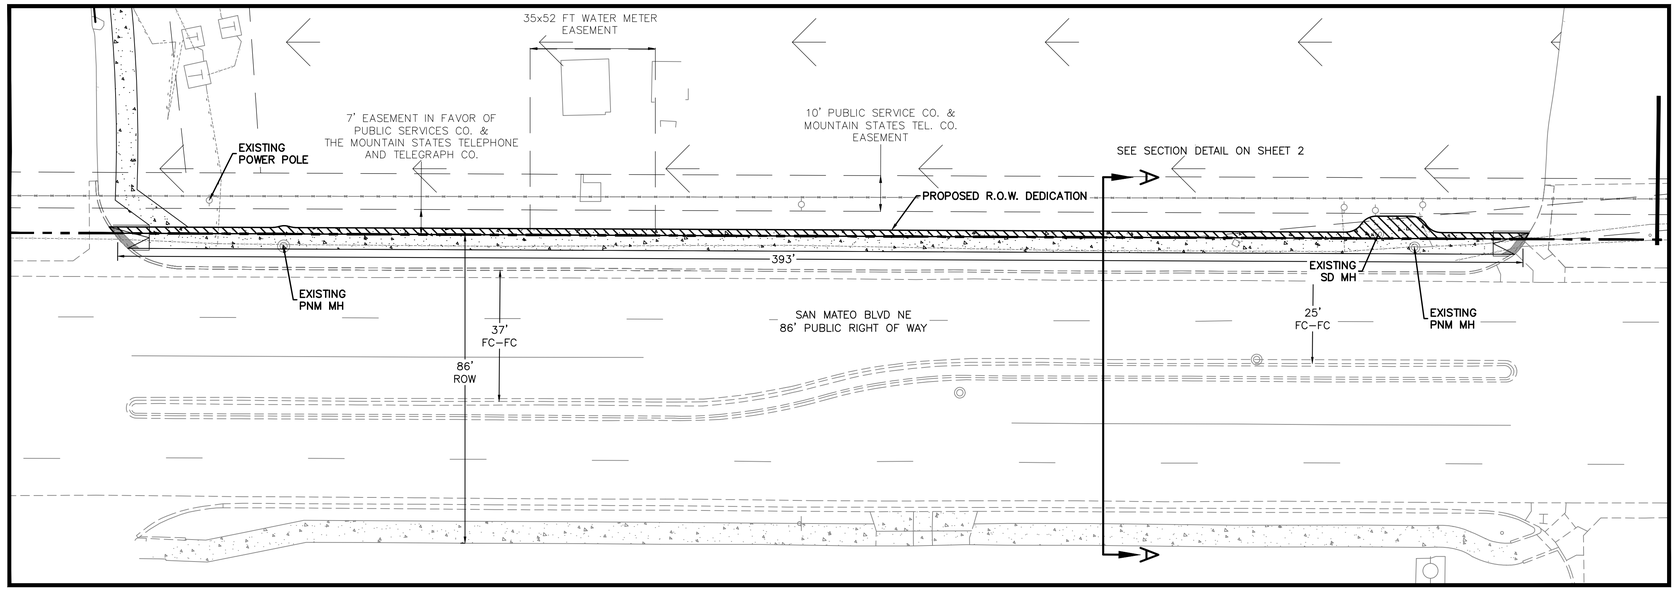

SECTION 2
1:20

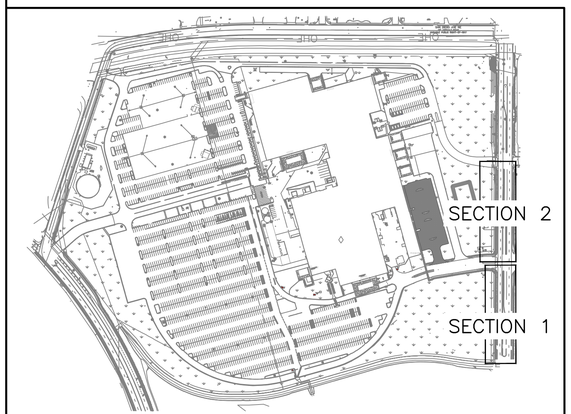

KEY MAP
NTS

SAN MATEO BLVD SIDEWALK DATA

SECTION 1= 406 LF
SECTION 2= 393 LF
SECTION 3= 457 LF

TOTAL= 1,256 LF

ENGINEER'S SEAL

RONALD R. BOHANNAN
NEW MEXICO
7868
PROFESSIONAL ENGINEER
9-10-2024

RONALD R. BOHANNAN
P.E. #7868

HONEYWELL
ALBUQUERQUE, NM

SIDEWALK EXHIBIT- SAN MATEO BLVD

TIERRA WEST, LLC
5571 MIDWAY PARK PL NE
ALBUQUERQUE, NEW MEXICO 87109
(505) 858-3100
www.tierrawestllc.com

DRAWN BY: JL
DATE: 9-10-2024
DRAWING:
SHEET #: 1
JOB #: 2023090

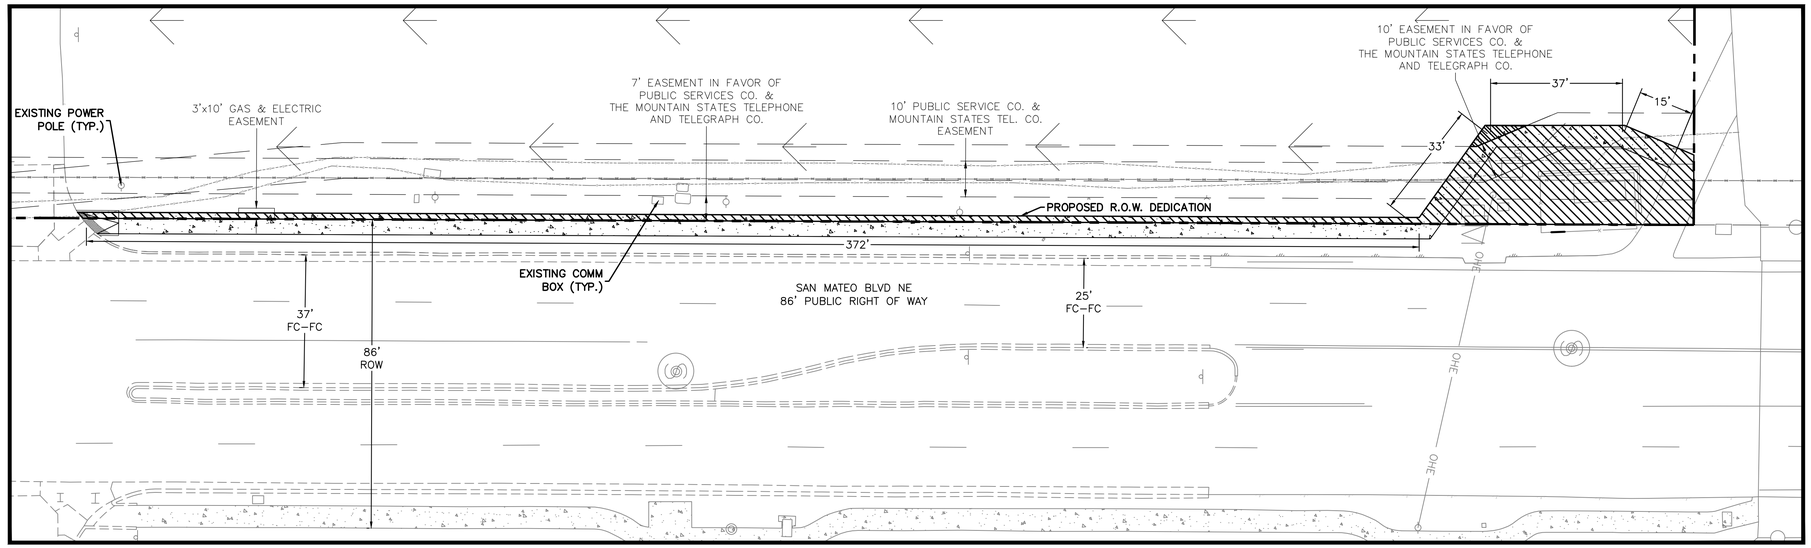

SECTION 3

1:20

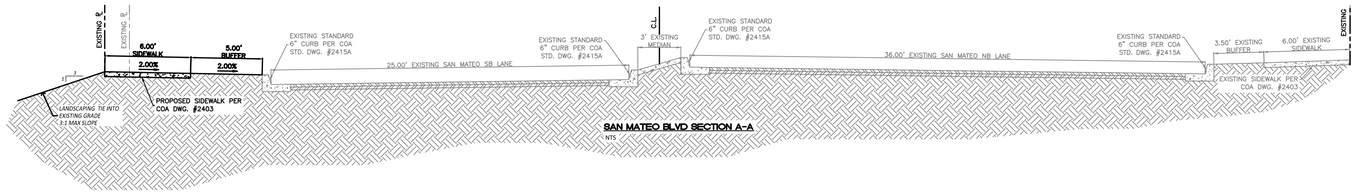

SAN MATEO BLVD SECTION A-A

NTS

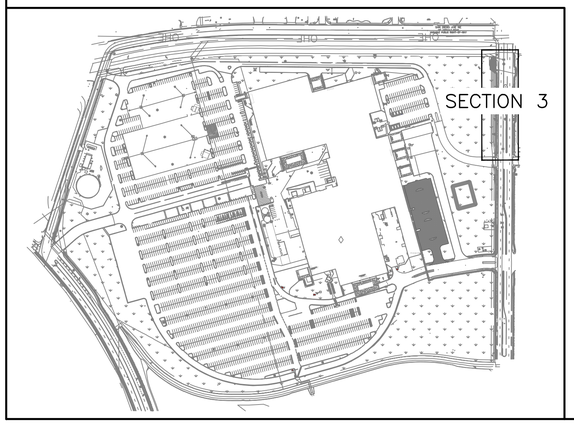

KEY MAP
NTS

N

ENGINEER'S SEAL RONALD R. BOHANNAN NEW MEXICO 7868 PROFESSIONAL ENGINEER 9-10-2024 RONALD R. BOHANNAN P.E. #7868	**HONEYWELL** **ALBUQUERQUE, NM** **SIDEWALK EXHIBIT- SAN MATEO BLVD**	DRAWN BY JL DATE 9-10-2024 DRAWING SHEET # 2 JOB # 2023090

TIERRA WEST, LLC
5571 MIDWAY PARK PL NE
ALBUQUERQUE, NEW MEXICO 87109
(505) 858-3100
www.tierrawestllc.com

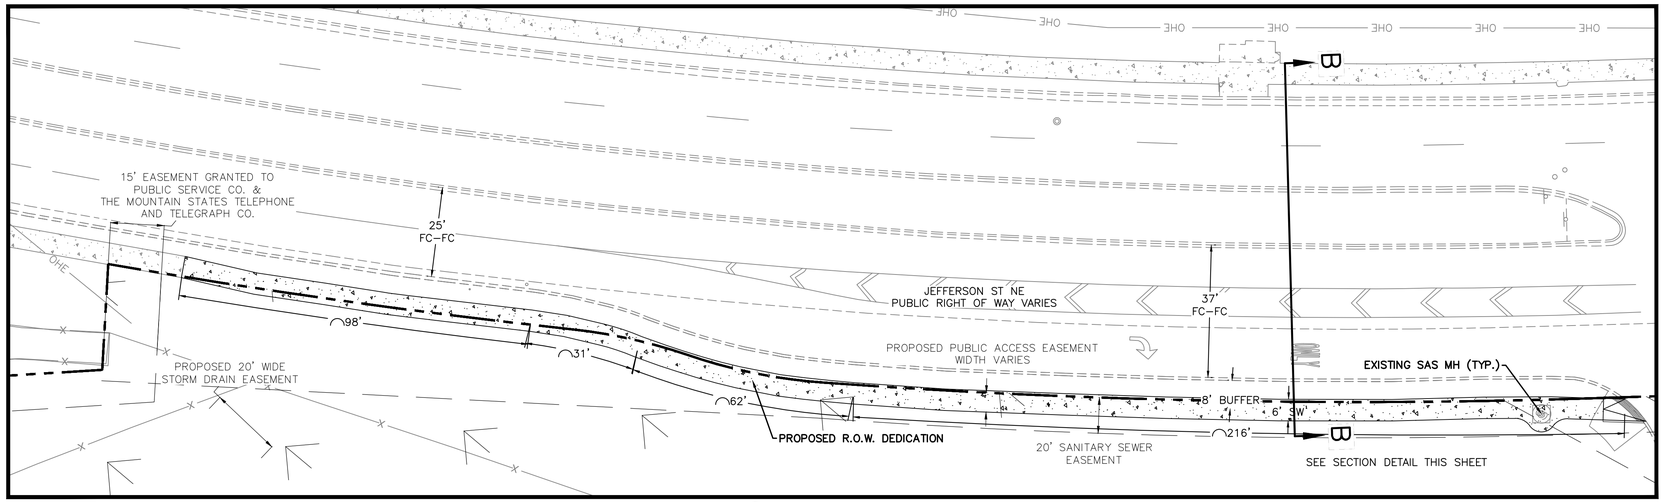

SECTION 4
1:20

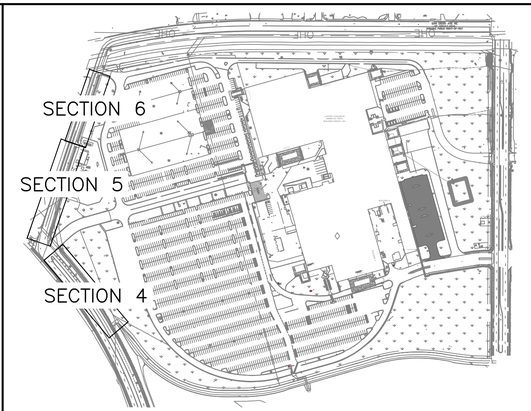

KEY MAP
NTS

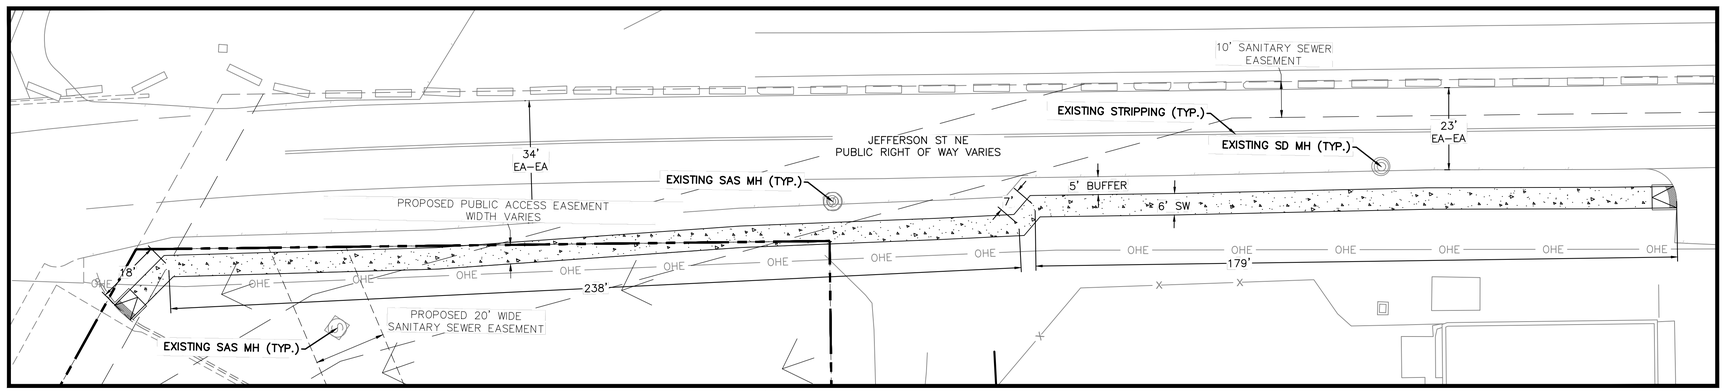

SECTION 5
1:20

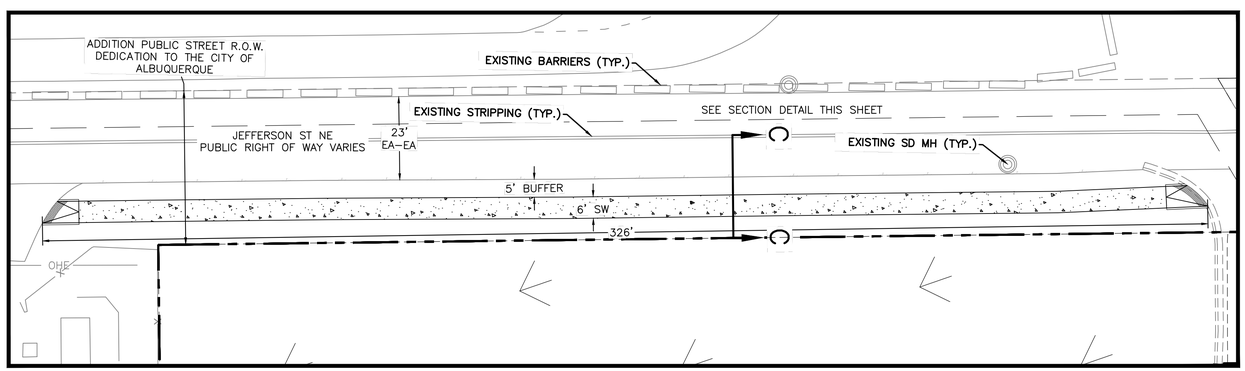

SECTION 6
1:20

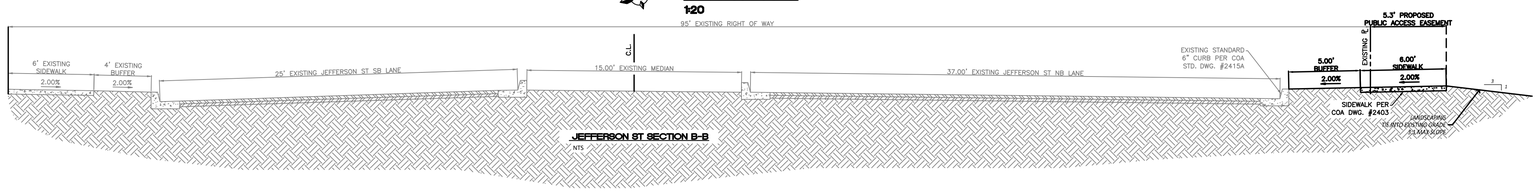

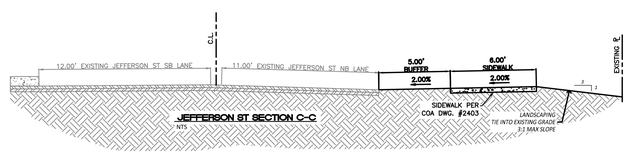

JEFFERSON ST SIDEWALK DATA

SECTION 4= 407 LF
SECTION 5= 424 LF
SECTION 6= 326 LF

TOTAL= 1,178 LF

ENGINEER'S SEAL
RONALD R. BOHANNAN NEW MEXICO 7868 PROFESSIONAL ENGINEER
9-10-2024
RONALD R. BOHANNAN P.E. #7868

HONEYWELL
ALBUQUERQUE, NM

SIDEWALK EXHIBIT-
JEFFERSON ST NE

TIERRA WEST, LLC
5571 MIDWAY PARK PL NE
ALBUQUERQUE, NEW MEXICO 87109
(505) 858-3100
www.tierrawestllc.com

DRAWN BY: JL
DATE: 9-10-2024
DRAWING:
SHEET #: 3
JOB #: 2023090