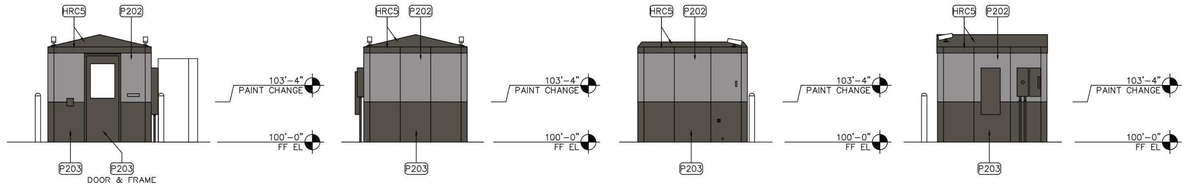

7 SERVICE BLDG ELEVATION
1/8" = 1'-0"

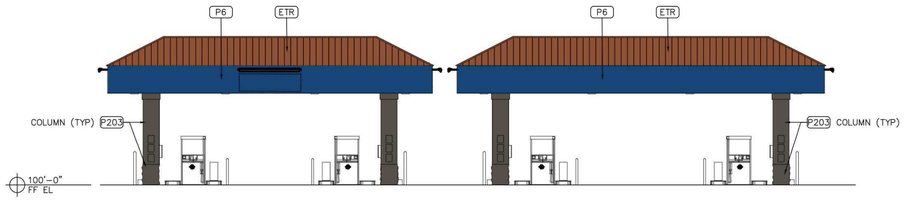

5 FUEL CANOPY ELEVATION
1/8" = 1'-0"

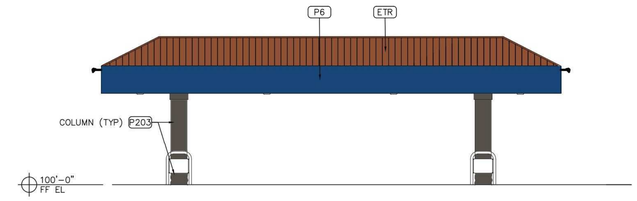

6 FUEL CANOPY ELEVATION
1/8" = 1'-0"

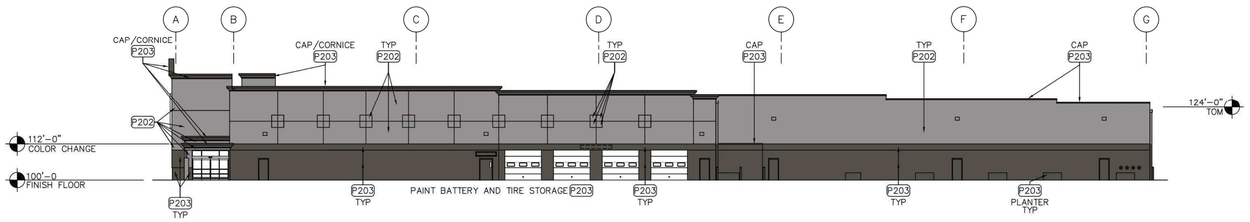

4 RIGHT ELEVATION – EAST
1" = 20'-0"

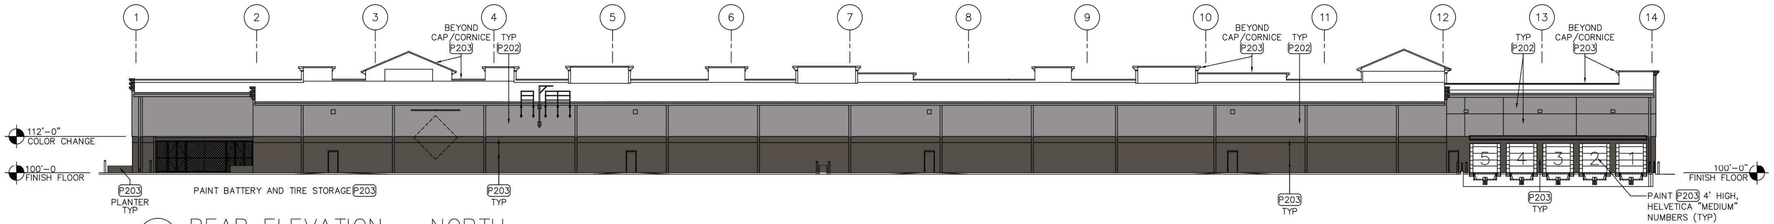

3 REAR ELEVATION – NORTH
1" = 20'-0"

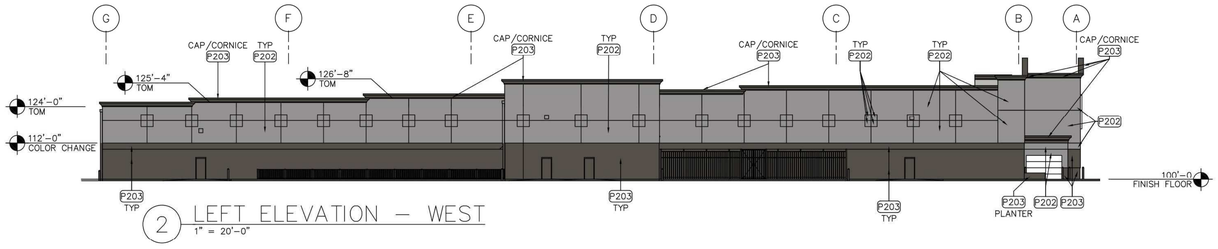

2 LEFT ELEVATION – WEST
1" = 20'-0"

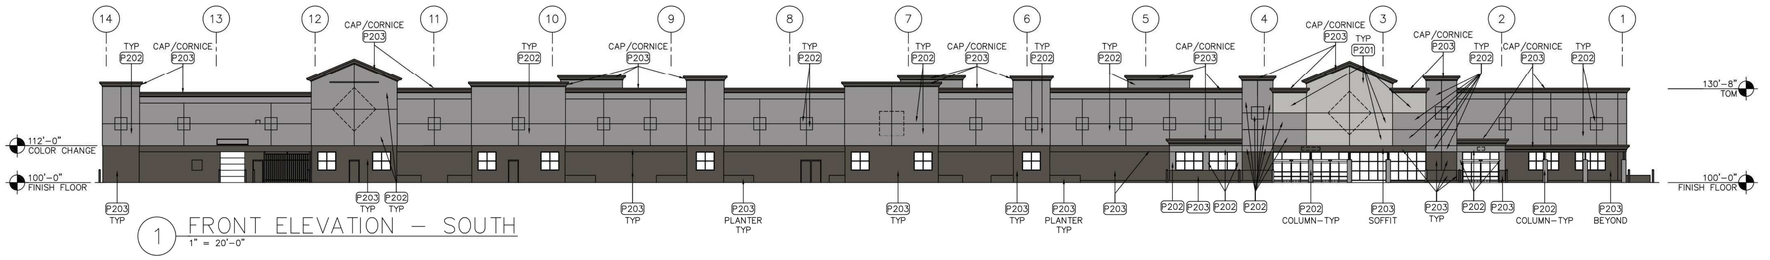

1 FRONT ELEVATION – SOUTH
1" = 20'-0"

COLOR LEGEND

(MASTER LIST–ALL COLORS MAY NOT APPLY)

- P5 OSHA STANDARD "SAFETY YELLOW"
- P6 SW# 6811 "HONORABLE BLUE"
- P21 SW# 4081 "SAFETY RED"
- P36 SW# 6989 "DOMINO"
- P201 SW# 7668 "MARCH WIND"
- P202 SW# 7670 "GRAY SHINGLE"
- P203 SW# 7048 "URBANE BRONZE"
- P81 SW# 6258 "TRICORN BLACK"
- P126U SW# 6885 "KNOCKOUT ORANGE"
- P140 SW# 7004 "SNOWBOUND"
- HRC4 MATCH SW# 7019 "GAUNTLET GRAY"
- HRC5 MATCH SW# 7048 "URBANE BRONZE"
- PF20 PREFINISHED BLUE
- ETR EXISTING TO REMAIN

SHEET NOTES

1. POWER WASH 100% OF EXTERIOR WALLS PRIOR TO PAINTING.
2. PATCH AND REPAIR EXTERIOR WALL SURFACES, DAMAGED OR EXPOSED DUE TO REMOVAL OF BUILDING MOUNTED ITEMS, TO MATCH ADJACENT AS REQUIRED.
3. REMOVE SEALANT AND BACKER MATERIAL FROM ALL BUILDING CONTROL JOINTS AND EXPANSION JOINTS.
4. PAINT EXTERIOR OF BUILDING AS SHOWN. AT WALL(S) WITH LIT SIGN(S), MASK AND PAINT AROUND SIGN CHARACTERS.
5. PAINT DOOR HOODS, HOLLOW METAL STEEL DOORS AND FRAMES, GUTTERS AND DOWNSPOUTS, EXPOSED METAL FLASHING, HANDRAILS, GAS LINES, AND EXPOSED MISCELLANEOUS STEEL TO MATCH ADJACENT BUILDING COLOR UNO. IF THERE ARE TWO COLORS AT ADJACENT WALL, USE BOTTOM COLOR FOR ENTIRE DOOR AND FRAME.
6. PAINT CANOPY STRUCTURAL STEEL AND FLASHING TO MATCH ADJACENT WALL.
7. WHERE CANOPIES ARE VISIBLE TO AND ACCESSED BY CUSTOMERS, PAINT UNDERSIDE OF CANOPY DECK P140. DO NOT PAINT CANOPY DECK IF NOT PREVIOUSLY PAINTED.
8. PAINT JIB CRANE – P36 ON JIB BOOM, P5 ON HANDRAILS.
9. PAINT ALL GAS PIPE ON SIDE WALLS TO MATCH ADJACENT WALL COLOR, DO NOT PAINT METER OR VALVES.
10. PAINT SPRINKLER VALVES P21. DO NOT PAINT OVER SIGHT GLASS OR FIRE ALARM BELL.
11. PAINT SECURITY WALL PACK HOUSINGS TO MATCH ADJACENT WALL. REMOVE PAINT OVERSPRAY FROM LENSES.
12. DO NOT PAINT LED WALL PACK HOUSINGS.
13. SIGNAGE OMITTED FOR CLARITY.
14. REMOVE ANY BANNERS OR TEMPORARY SIGNS PRIOR TO PAINTING.
15. PAINT ALL REMOTE BUILDINGS, FENCES, OR STRUCTURES NOT SHOWN ON A2, THAT WERE PREVIOUSLY PAINTED, SW# 7670 "GRAY SHINGLE"
16. WHERE DISSIMILAR COLORS OCCUR ON EITHER SIDE OF REVEAL, EACH COLOR SHALL TERMINATE AT THE CENTERLINE OF THE REVEAL.
17. EXISTING EXTERIOR OVERHEAD SECTIONAL DOORS TO REMAIN WHICH ARE FACTORY FINISHED SHALL BE CLEANED. DO NOT PAINT. FIELD VERIFY APPLICABLE DOORS.
18. EXISTING EXTERIOR OVERHEAD SECTIONAL DOORS TO REMAIN WHICH ARE PAINTED SHALL BE CLEANED AND REPAINTED, SW# 7005 "PURE WHITE." FIELD VERIFY APPLICABLE DOORS.

SGA Design Group, P.C.
1437 South Boulder, Suite 550
Tulsa, Oklahoma 74119-3809
P: 918.587.8600
F: 918.587.8601
www.sgadesigngroup.com

STIPULATION FOR REUSE
NOT ENGINEERED OR PREPARED FOR USE ON A SPECIFIC SITE AT CONTEMPORANEOUS WITH ITS ISSUE OR SEALED FOR USE ON A DIFFERENT SITE AT A DIFFERENT TIME. REUSE OF THIS PLAN OR ANY PART THEREOF FOR ANOTHER PROJECT, PLANNED OR NOT, OR EXTENSIONS TO THIS PROJECT, PLANNED OR NOT, ARE PROHIBITED WITHOUT THE WRITTEN CONSENT OF SGA DESIGN GROUP, P.C. ANY UNAUTHORIZED REUSE OR ENHANCEMENT FOR REUSE ON ANOTHER PROJECT SHALL BE AT THE USER'S SOLE RISK AND WITHOUT LIABILITY TO SGA DESIGN GROUP, P.C. AND USER SHALL INDEMNIFY AND HOLD HARMLESS SGA DESIGN GROUP, P.C. FROM ALL CLAIMS, DAMAGES, LOSSES AND EXPENSES INCLUDING ATTORNEY'S FEES ARISING OUT OF OR RESULTING THEREFROM. ANY REUSE OR ENHANCEMENT FOR REUSE ON ANOTHER PROJECT MAY BE CONTRARY TO THE LAW.

CONSULTANTS

ALBUQUERQUE, NM
CLUB NO. 4703

Sam's CLUB

JOB NUMBER: 19S7M024 FACILITIES MAINTENANCE

ISSUE BLOCK

CHECKED BY:	CJL AVT
DRAWN BY:	CAE/LC
PROTO:	
PROTO CYCLE:	
DOCUMENT DATE:	02/24/20

RECORD DRAWINGS NOTICE

THE RECORD COPY OF THIS DRAWING IS ON FILE AT THE OFFICES OF SGA DESIGN GROUP, P.C. ELECTRONIC DOCUMENT IS RELEASED FOR THE PURPOSES OF REFERENCE, COORDINATION, AND/OR FACILITY MANAGEMENT. THIS DRAWING SHALL NOT BE CONSIDERED FINAL OR COMPLETE UNLESS IT IS SIGNED AND SEALED BY THE ARCHITECT.

STATE OF NEW MEXICO
VIRGINIA HART
No. 005765
REGISTERED ARCHITECT
03/03/2020

EXTERIOR ELEVATIONS AND FUEL STATION

SHEET: A2

May 31, 2019 – 11:46am – USER: jasonh
\\sga-tulsa3\W-Drive\Walmart-Special Projects\Facilities Maintenance\Projects\2019 FM Reprint\MA2-albu4703\Drawings\0110 – A2 EXTERIOR ELEVATIONS AND FUEL STATION – 4703.dwg