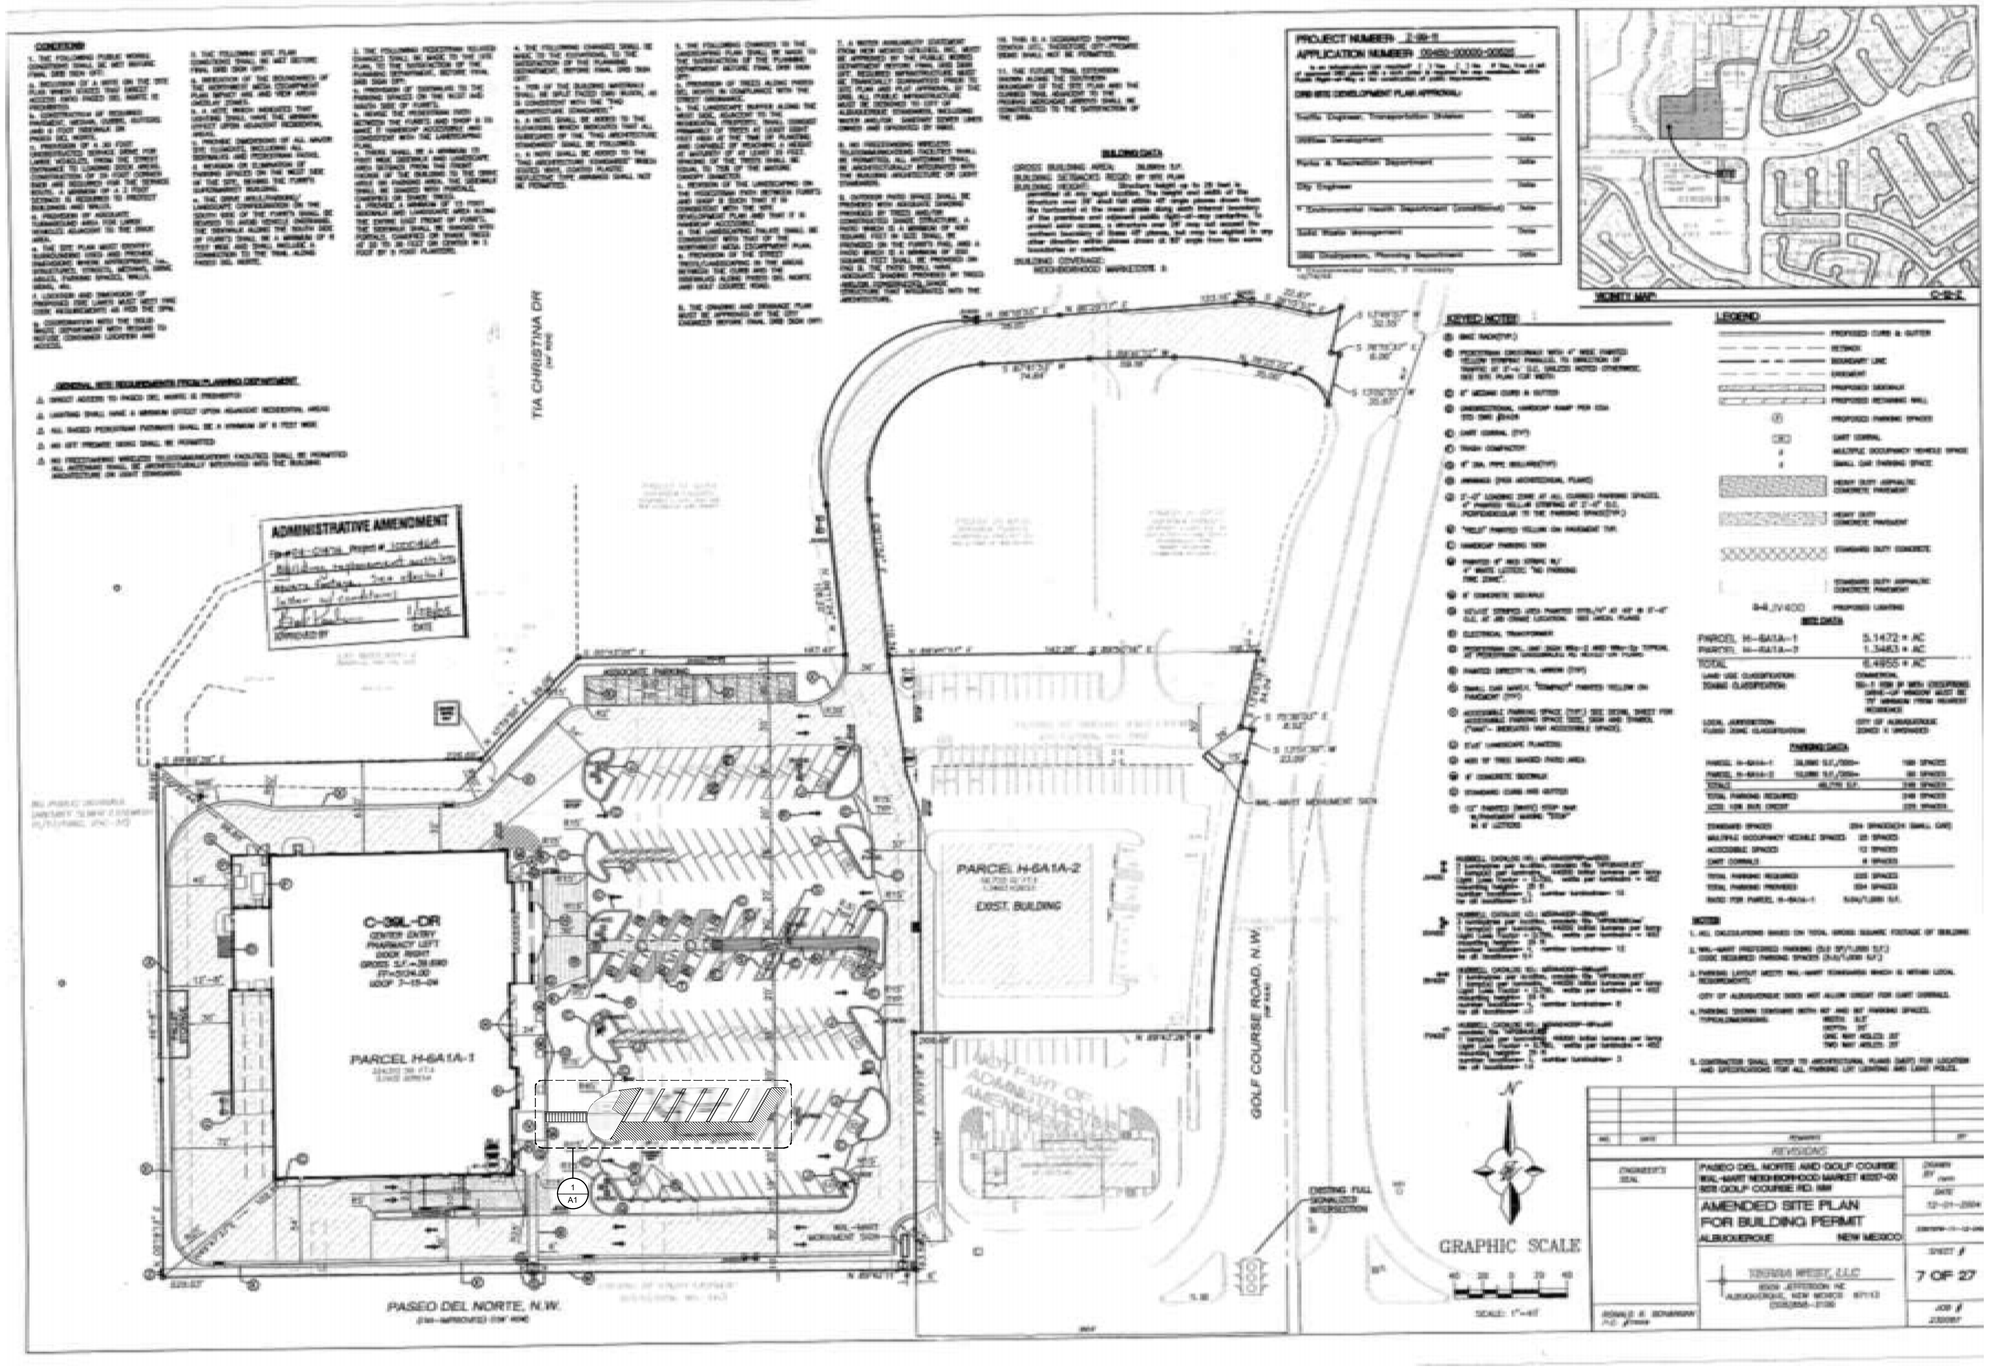

1 SITE PLAN AMENDMENT
1" = 40'-0"

CORE STATES GROUP
1300 SUMMIT AVENUE, SUITE 300
FT. WORTH, TX. 76102-4417
PHONE: (817) 877-0414
FAX: (817) 877-0418

STIPULATION FOR REUSE

THIS DRAWING WAS PREPARED FOR USE ON THE SUBJECT PROJECT CONTEMPORANEOUSLY WITH ITS ISSUE AND IS NOT SUITABLE FOR REUSE ON ANOTHER PROJECT. ANY REUSE WITHOUT THE EXPRESS WRITTEN PERMISSION OF THE PREPARER OF THIS DRAWING OR REFERENCE OR REPRODUCTION OF THIS DRAWING OR ITS CONTENTS IN WHOLE OR IN PART IS PROHIBITED AND MAY BE CONTRARY TO THE LAW.

CONSULTANTS

Walmart (Neighborhood Market)
ALBUQUERQUE, NM
STORE NO: 3317.220
WAL-29462 | PROTO | 39
JOB NUMBER:

ISSUE BLOCK

CHECKED BY:	GG
DRAWN BY:	LS
PROTO CYCLE:	04/24/20
DOCUMENT DATE:	05/29/20

STATE OF NEW MEXICO
BRUCE M. GARRISON
REGISTERED ARCHITECT
05/29/20

I HEREBY CERTIFY THAT THE PORTION OF THIS TECHNICAL SUBMISSION DESCRIBED BELOW WAS PREPARED BY ME OR UNDER MY DIRECT SUPERVISION AND RESPONSIBLE CHARGE; I AM A DULY REGISTERED ARCHITECT UNDER THE LAWS OF THE STATE OF NEW MEXICO

SIGNATURE

05/29/20
DATE ISSUED

REG. NO.

SITE PLAN

SHEET:
SP1

5/29/2020 1:17:04 PM
C:\Users\wade.GORE.ENG\Documents\3317_ALBUQUERQUE_NM_39_LARCH_V18_bumblWADER.rvt