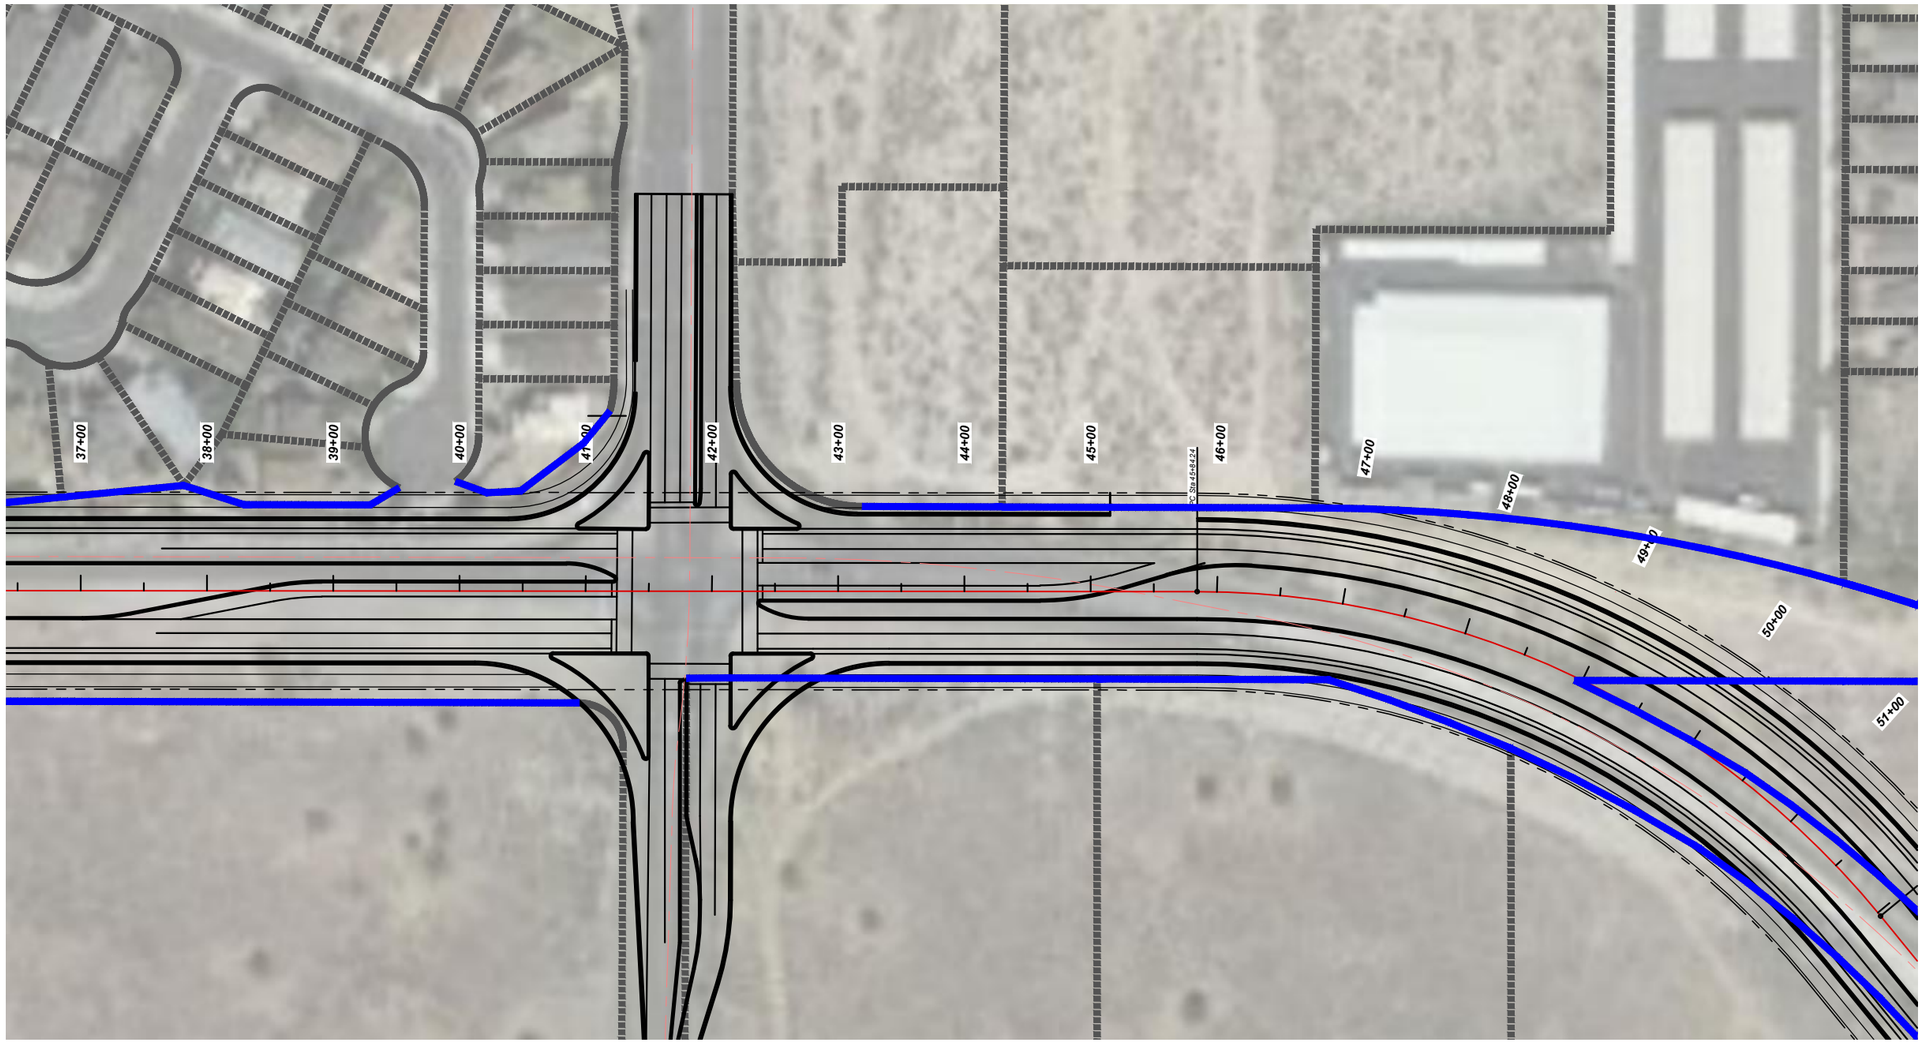

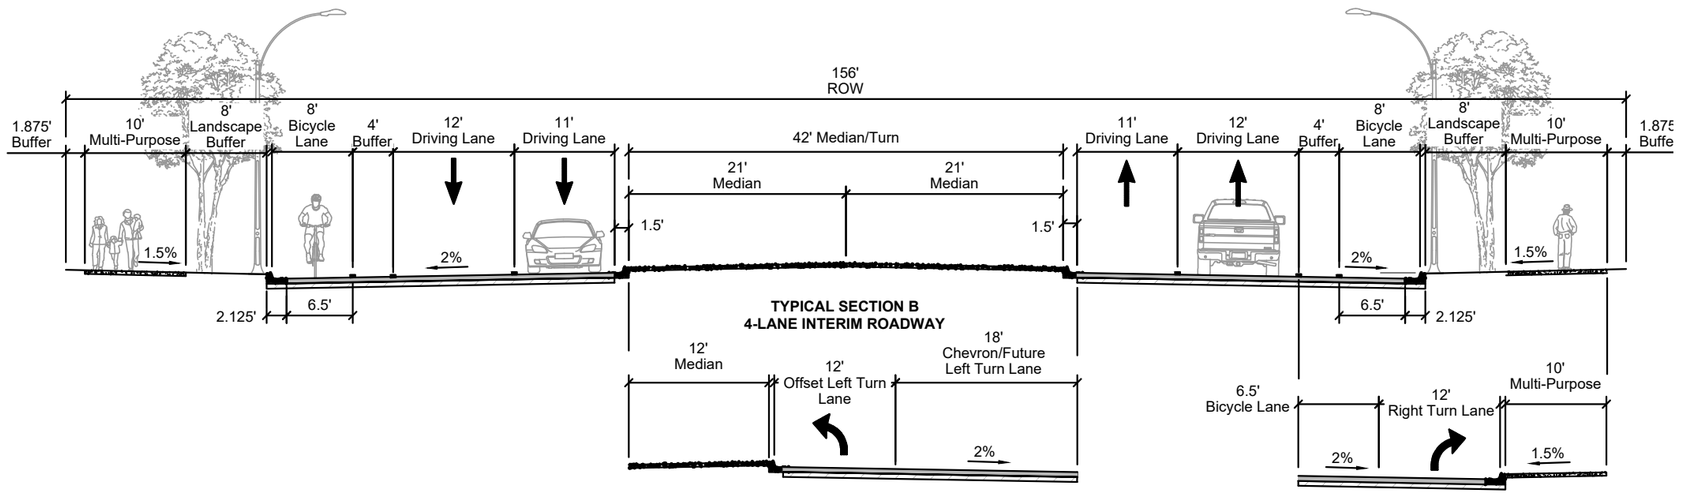

SEAL

BENCH MARKS

TO REACH THE STATION FROM THE INTERSECTION OF BROADWAY BOULEVARD AND CENTRAL AVENUE, TRAVEL NORTH 0.45 MILES ON BROADWAY AVENUE TO LOMAS AVENUE. TURN LEFT ONTO LOMAS AND GO WEST 0.7 MILES TO 8TH STREET AND THE STATION IN THE MEDIAN ON THE WEST SIDE OF THE INTERSECTION. THE STATION MARK IS A CITY OF ALBUQUERQUE SURVEY CONTROL 3 1/4 INCH ALUMINUM DISC STAMPED "17-J14 1983" SET FLUSH WITH THE TOP OF THE CONCRETE.

CONSULTANTS

NV5
6501 AMERICAS PKWY NE, SUITE 400
ALBUQUERQUE, NM 87110
P: 505.247.0294 WWW.NV5.COM

NO.	DATE	DESCRIPTION	BY
		AS-BUILT INFORMATION	
		CONTRACTOR:	
		WORK STAKED BY: DATE:	
		INSPECTOR'S ACCEPTANCE BY: DATE:	
		FIELD VERIFICATION BY: DATE:	
		DRAWINGS CORRECTED BY: DATE:	

811
CALL NM ONE-CALL
SYSTEM SEVEN (7) DAYS
PRIOR TO ANY EXCAVATION

DESIGNED BY: ABC
DRAWN BY: QRS
CHECKED BY: XYZ
DATE 2/2011

CITY OF ALBUQUERQUE
DEPARTMENT OF MUNICIPAL DEVELOPMENT
ENGINEERING DIVISION

DESIGN REVIEW COMMITTEE | CITY ENGINEER APPROVAL

ZONE MAP NO. Z-99
CITY PROJECT NO. 000000
SHEET NO.