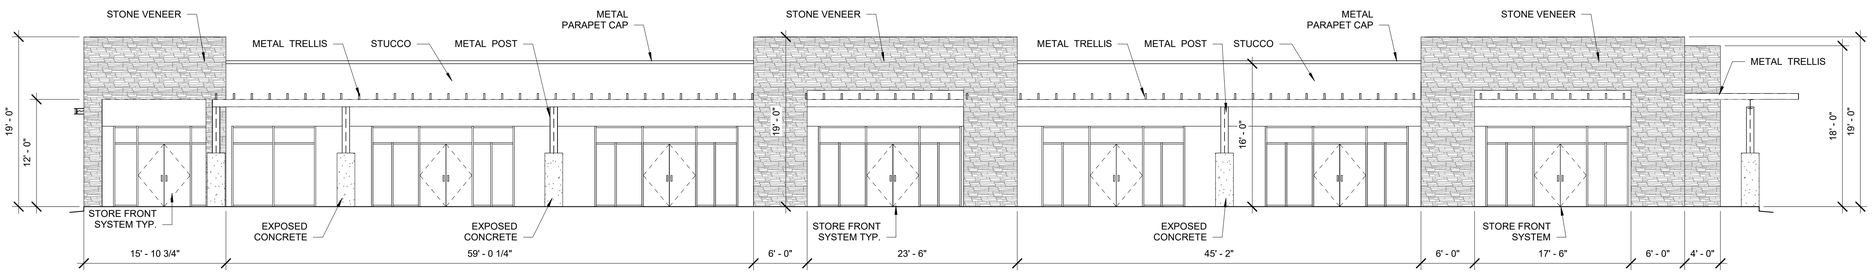

WEST BUILDING WEST ELEVATION

1/8" = 1'-0"

TOTAL GROUND FLOOR FACADE = 2,197.10 SF
GLAZING = 1,047 SF
1047/2197.1 = 47%

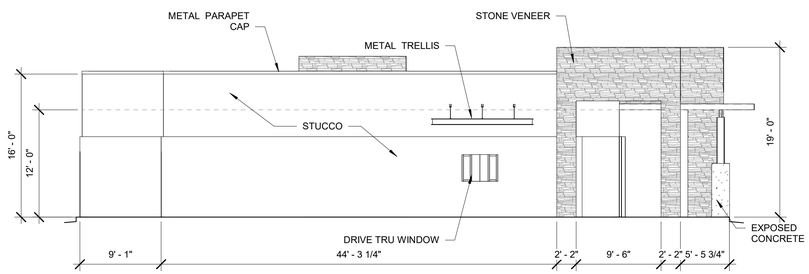

WEST BUILDING NORTH ELEVATION

1/8" = 1'-0"

TOTAL GROUND FLOOR FACADE = 861.17 SF
GLAZING = 11.50 SF
11.50/861.17 = 01%

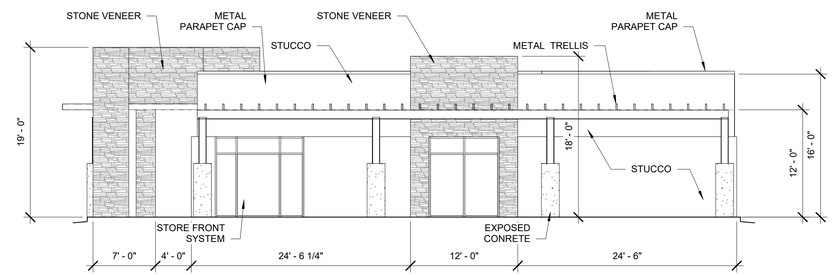

WEST BUILDING SOUTH ELEVATION

1/8" = 1'-0"

TOTAL GROUND FLOOR FACADE = 724.17 SF
GLAZING = 159.75 SF
159.75/724.17 = 22 %

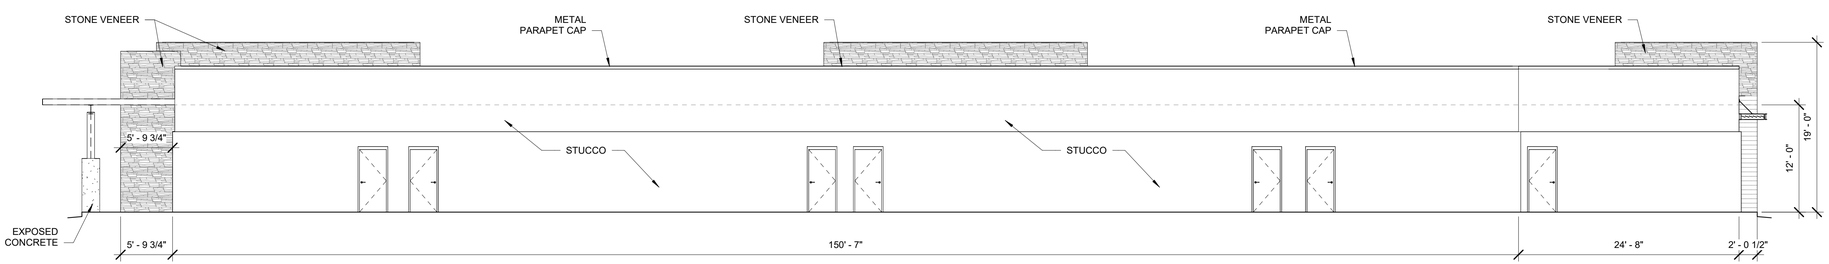

WEST BUILDING EAST ELEVATION

1/8" = 1'-0"

TOTAL GROUND FLOOR FACADE = 2,197.10 SF
GLAZING = 0 SF
0/2197.1 = 0%

WINDOWS SHALL BE RECESSED 2 INCHES AS PER 14-16-5-11(C)(2)

PROVIDE LOW-E GLAZING AT ALL WEST FACING FACADES PER IDO 14-16-5-11 (D)(2)(a)(3)

PROVIDE FULL SHEILDS AT ALL WALL MOUNTED LIGHT FIXTURES

SCOTT C. ANDERSON
& associates architects
7604 rio penasco, nw
albuquerque, nm 87120
andersonscott@comcast.net
505.401.7575

UNIVERSE VIEW

DRAWING TITLE

WEST BUILDING ELEVATIONS

SEAL	DESIGNED Designer	PROJECT NO 23-019
	DRAWN Designer	SCALE 1/8" = 1'-0"
	CHECKED Checker	DRAWING NO
	REVIEWED Checker	A-201
	DATE 12/21/2023	

WEST BUILDING WEST COLOR ELEVATION

1/8" = 1'-0"

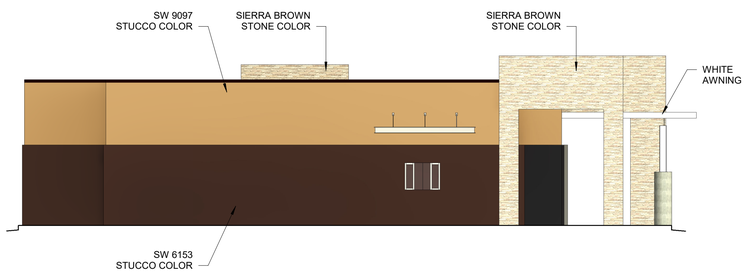

WEST BUILDING NORTH COLOR ELEVATION

1/8" = 1'-0"

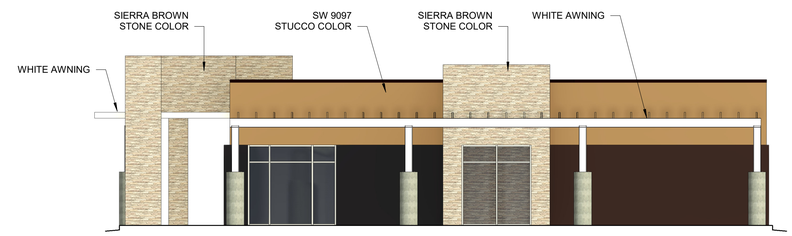

WEST BUILDING SOUTH COLOR ELEVATION

1/8" = 1'-0"

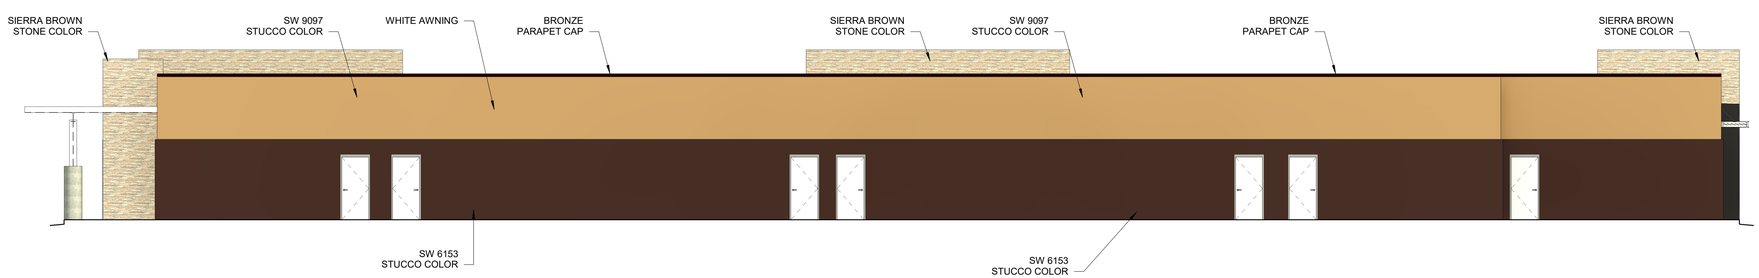

WEST BUILDING EAST COLOR ELEVATION

1/8" = 1'-0"

SCOTT C. ANDERSON
& associates architects
7604 rio penasco nw
albuquerque, nm 87120
scotteanderson@comcast.net
505.401.7575

UNIVERSE VIEW

DRAWING TITLE

WEST BUILDING COLOR ELEVATIONS

SEAL	DESIGNED Designer	PROJECT NO 23-019
	DRAWN Designer	SCALE 1/8" = 1'-0"
	CHECKED Checker	DRAWING NO
	REVIEWED Checker	A-202
	DATE 12/21/2023	

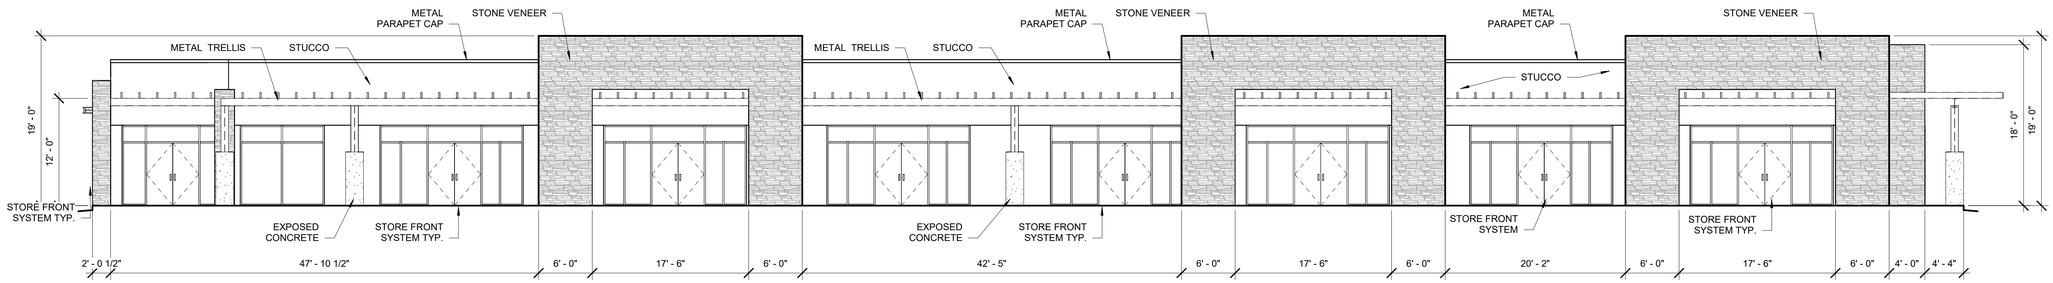

EAST BUILDING NORTH ELEVATION

1/8" = 1'-0"

TOTAL GROUND FLOOR FACADE = 2,262.99 SF
GLAZING = 1,180.33 SF
1180.33/2262.99 = 52%

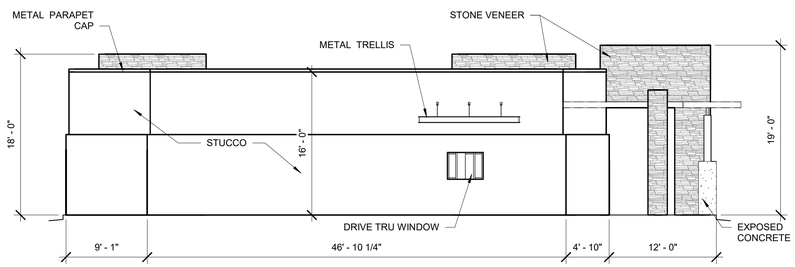

EAST BUILDING WEST ELEVATION

1/8" = 1'-0"

TOTAL GROUND FLOOR FACADE = 800.89 SF
GLAZING = 12.00 SF
12.00/800.89 = 01%

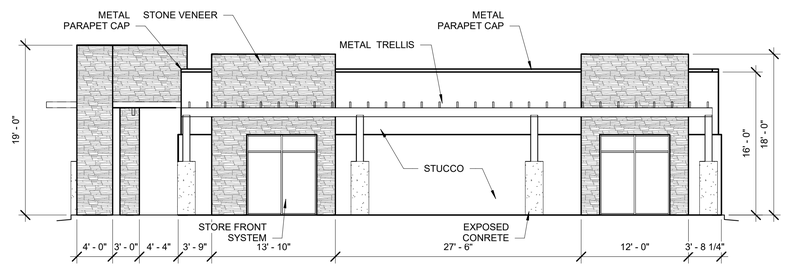

EAST BUILDING EAST ELEVATION

1/8" = 1'-0"

TOTAL GROUND FLOOR FACADE = 789.17 SF
GLAZING = 141.00 SF
141.00/789.17 = 17 %

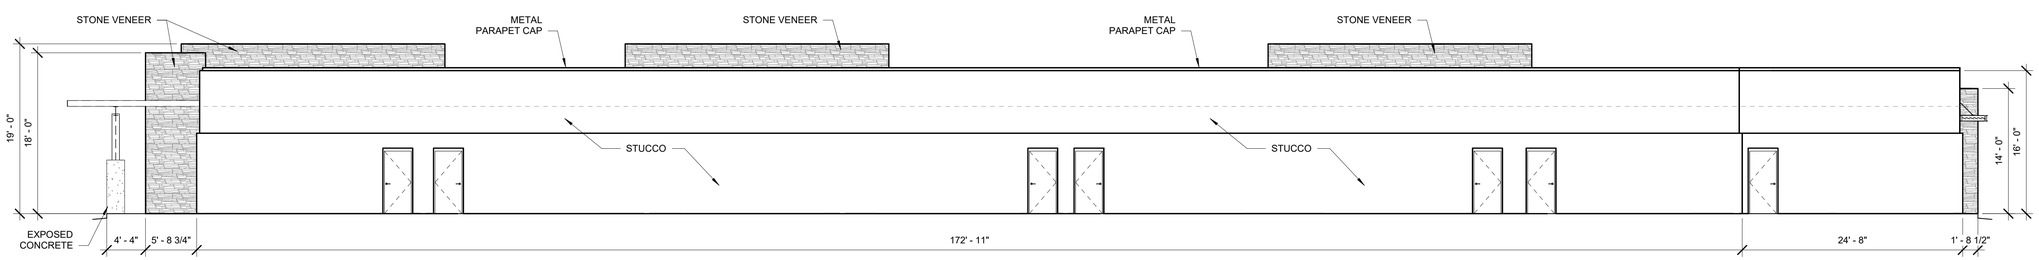

EAST BUILDING SOUH ELEVATION

1/8" = 1'-0"

TOTAL GROUND FLOOR FACADE = 2,262.99 SF
GLAZING = 0.00.33 SF
0.00/2262.99 = 0%

SCOTT C. ANDERSON
& associates architects
7604 rio penasco nw
albuquerque, nm 87120
scottcandersonarchitect@comcast.net
505.401.7575

UNIVERSE VIEW

DRAWING TITLE

EAST BUILDING ELEVATIONS

SEAL	DESIGNED Designer	PROJECT NO 23-019
	DRAWN Author	SCALE 1/8" = 1'-0"
	CHECKED Checker	DRAWING NO
	REVIEWED Designer	A-203
	DATE 12/21/2023	

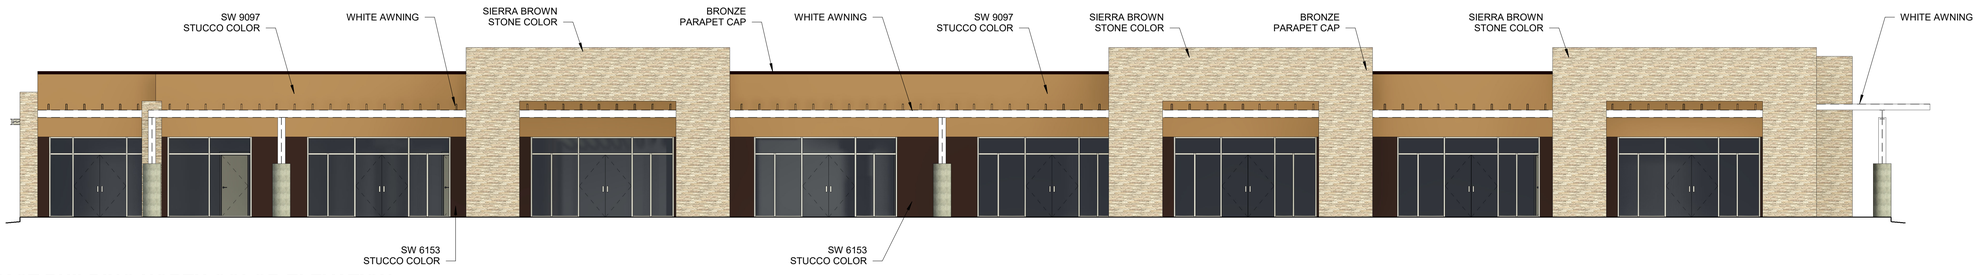

EAST BUILDING NORTH COLOR ELEVATION

1/8" = 1'-0"

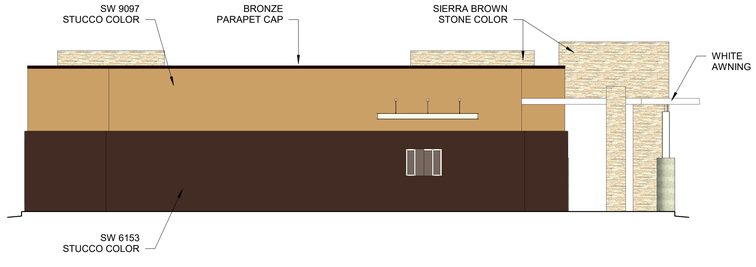

EAST BUILDING WEST COLOR ELEVATION

1/8" = 1'-0"

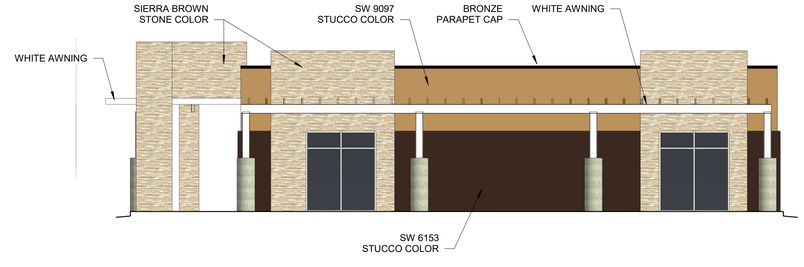

EAST BUILDING EAST COLOR ELEVATION

1/8" = 1'-0"

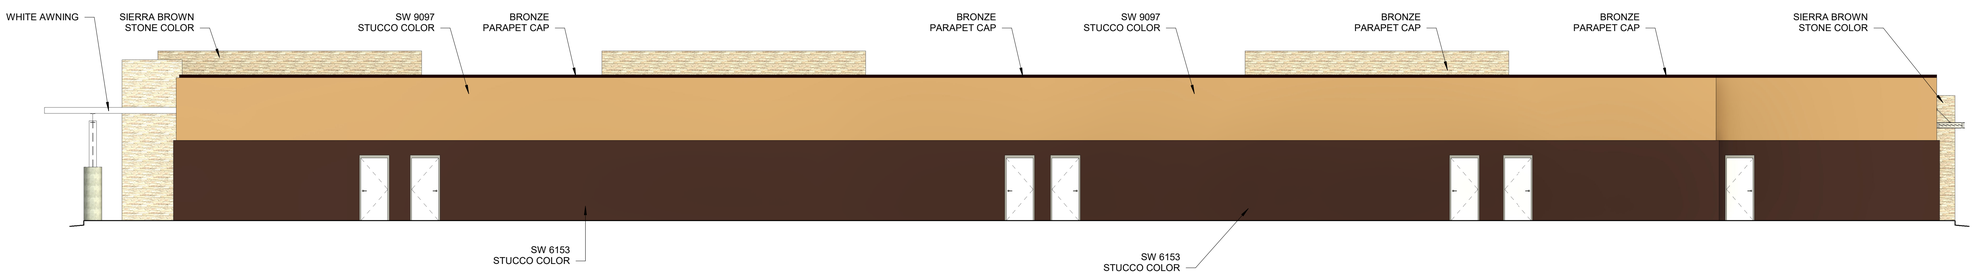

EAST BUILDING SOUH COLOR ELEVATION

1/8" = 1'-0"

SCOTT C. ANDERSON
& associates architects
7604 rio penasco nw
albuquerque, nm 87120
scottcandersonscott@comcast.net
505.401.7575

UNIVERSE VIEW

DRAWING TITLE

EAST BUILDING COLOR ELEVATIONS

SEAL	DESIGNED Designer	PROJECT NO 23-019
	DRAWN Designer	SCALE 1/8" = 1'-0"
	CHECKED Checker	DRAWING NO
	REVIEWED Checker	A-204
	DATE 12/21/2023	

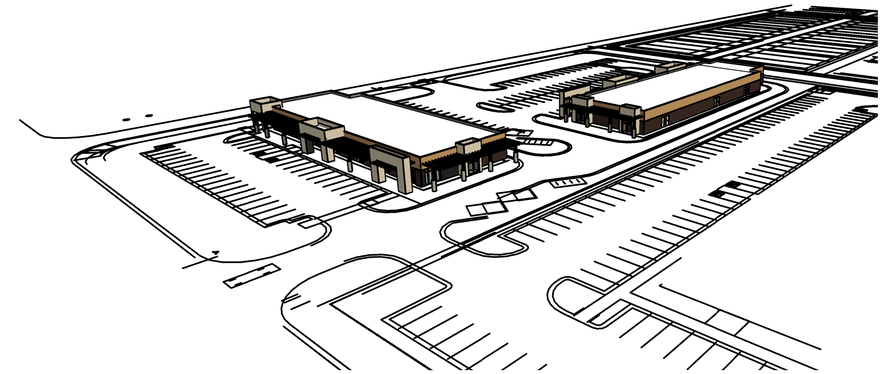

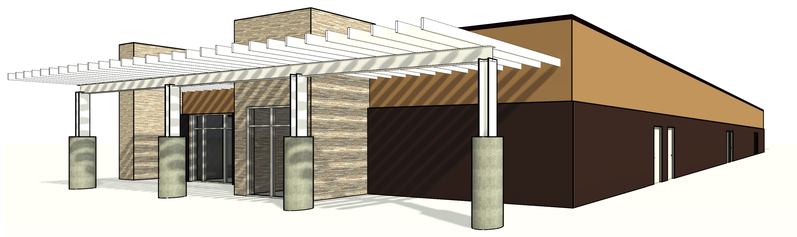

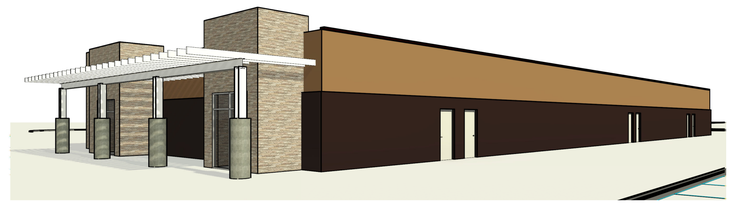

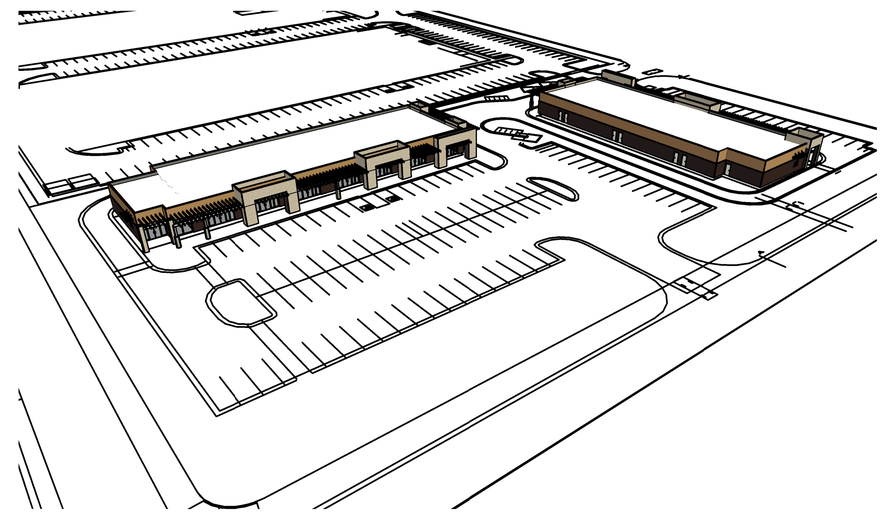

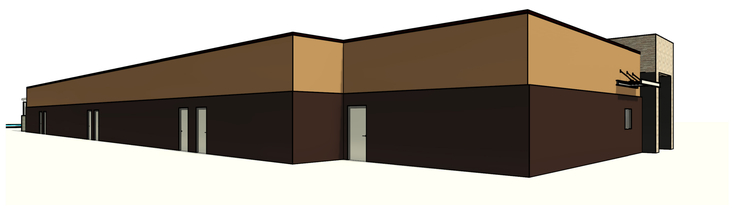

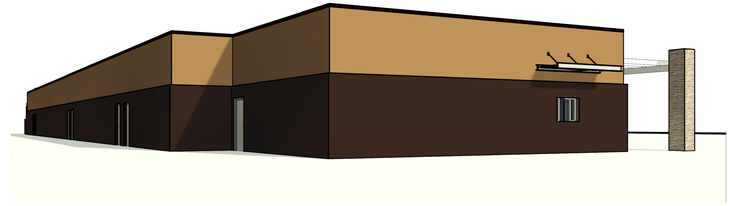

WEST BUILDING

EAST BUILDING

SCOTT C. ANDERSON
& associates | architects
7604 rio penasco nw | albuquerque, nm 87120
andersonscottc@comcast.net
505.401.7575