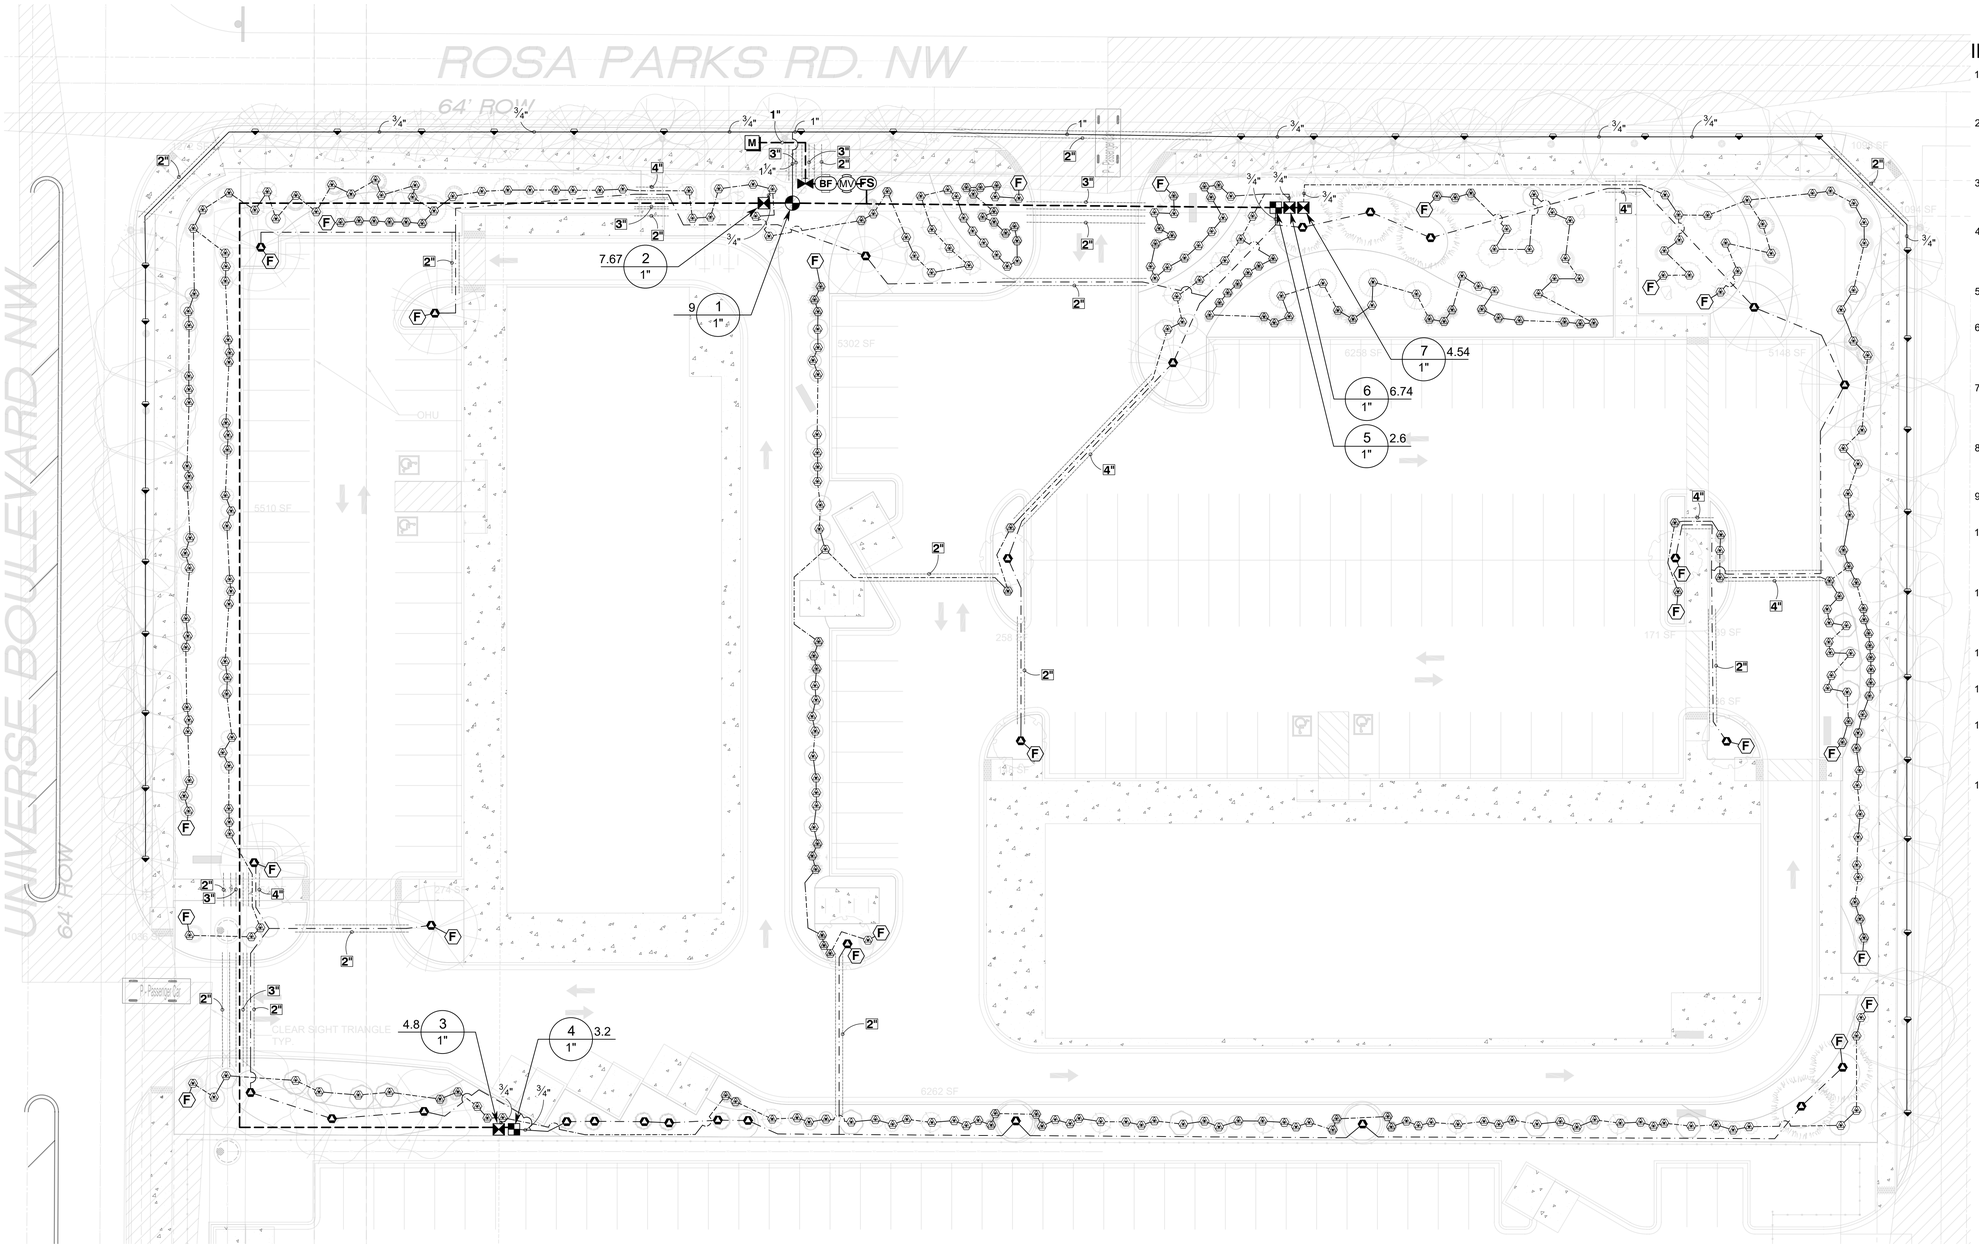

IRRIGATION NOTES

1. THE LANDSCAPE CONTRACTOR SHALL FURNISH LABOR, MATERIALS AND EQUIPMENT TO INSTALL PROPOSED IRRIGATION SYSTEM AS SHOWN PER PLAN AND DETAILS.
2. IF ANY ERRORS OR DISCREPANCIES APPEAR ON THE PLAN, THEY MUST BE BROUGHT TO THE ATTENTION OF THE LANDSCAPE ARCHITECT BEFORE CONSTRUCTION OF THE IRRIGATION SYSTEM BEGINS.
3. LANDSCAPE INSTALLER SHALL PERFORM PRESSURE/GPM TEST AT POINT OF CONNECTION BEFORE INSTALLING IRRIGATION SYSTEM TO VERIFY PSI AND GPM FOR THE SITE.
4. IRRIGATION SYSTEM HAS BEEN DESIGNED TO A MINIMUM DYNAMIC PRESSURE OF 75 PSI AT 50 GPM. IF THE PSI/GPM ARE LOWER THAN 75/50 THE LANDSCAPE ARCHITECT MUST BE NOTIFIED IMMEDIATELY.
5. THE CONTRACTOR SHALL FIELD VERIFY UTILITY LOCATIONS AND MAKE ANY NECESSARY FIELD ADJUSTMENTS WITH GENERAL CONTRACTOR.
6. THE LOCATION OF IRRIGATION EQUIPMENT IS APPROXIMATE AND SHALL BE LOCATED IN THE LANDSCAPE AREAS. ANY IRRIGATION EQUIPMENT AND PIPING SHOWN OUTSIDE OF LANDSCAPE AREAS ARE FOR GRAPHIC CLARITY ONLY.
7. THE LANDSCAPE CONTRACTOR SHALL PROVIDE TO OWNER AN ACCURATE AS-BUILT IRRIGATION PLAN WHEN THE WORK IS COMPLETED. AS-BUILT DOCUMENTS SHOULD BE UPDATED WEEKLY FOR ACCURATE RECORDING OF IRRIGATION SYSTEM.
8. VALVE LOCATIONS TO BE APPROVED BY LANDSCAPE ARCHITECT. VALVE BOX LIDS TO BE TAN IN GRAVEL AREAS AND GREEN IN SOD/SEED AREAS.
9. ALL PLANTS WITHIN THE PROPERTY LINE SHALL BE IRRIGATED BY LOW FLOW POINT-SOURCE DRIP IRRIGATION SYSTEM.
10. ALL PLANTS WITHIN PUBLIC RIGHT-OF-WAY SHALL BE IRRIGATED BY BUBBLER IRRIGATION SYSTEM PER COA SPEC. ALL PLANTS WITHIN THE PUBLIC RIGHT-OF-WAY SHALL BE ZONED SEPARATELY FROM THE PLANTS WITHIN THE PROPERTY LINE.
11. POWER FOR IRRIGATION SYSTEM TO BE PROVIDED BY THE GENERAL CONTRACTOR. 110V POWER IS REQUIRED AT THE LOCATIONS OF THE IRRIGATION CONTROLLER AND BACKFLOW PREVENTER.
12. BACKFLOW PREVENTER MUST BE TESTED AND CERTIFIED BEFORE FINAL ACCEPTANCE OF THE JOB.
13. CONTROLLER LOCATION IS APPROXIMATE AND THE FINAL LOCATION WILL BE DETERMINED IN THE FIELD.
14. SLEEVES TO BE INSTALLED, AS SHOWN PER PLAN, BEFORE HARDSCAPE IS INSTALLED. THE LANDSCAPE CONTRACTOR MUST BE GIVEN A MINIMUM OF 72 HOUR NOTICE BEFORE SLEEVE LOCATIONS ARE PAVED OVER.
15. WATER METER TO BE PROVIDED BY OTHERS.

IRRIGATION SCHEDULE

SYMBOL	MANUFACTURER/MODEL/DESCRIPTION
1401 1402 1404 1408	RAIN BIRD 1800-1400 FLOOD FIXED FLOW RATE 0.25 GPM - 2.0 GPM, FULL CIRCLE BUBBLER, 1/2IN. FIPT.

SYMBOL	MANUFACTURER/MODEL/DESCRIPTION
	DRIP CONTROL VALVE - SHRUB RAIN BIRD XCZ-100-PRF, MEDIUM FLOW DRIP CONTROL KIT, 1IN. DV VALVE, 1IN. PRESSURE REGULATING FILTER, 40PSI PRESSURE REGULATOR. 5 GPM-20 GPM.
	DRIP CONTROL VALVE - TREE RAIN BIRD XCZ-100-PRF. MEDIUM FLOW DRIP CONTROL KIT, 1IN. DV VALVE, 1IN. PRESSURE REGULATING FILTER, 40PSI PRESSURE REGULATOR. 3 GPM-15 GPM.
F	FLUSH CAP NDS CEP900
	DRIP EMITTER - SHRUB (2) NDS TAE 20 DRIP EMITTERS
	DRIP EMITTER - TREE (6) NDS TAE 20 DRIP EMITTERS

SYMBOL	MANUFACTURER/MODEL/DESCRIPTION
	CONTROL VALVE RAIN BIRD PEB. 1IN., 1-1/2IN., 2IN. PLASTIC INDUSTRIAL VALVES. LOW FLOW OPERATING CAPABILITY, GLOBE CONFIGURATION.
	MAIN SHUT OFF VALVE SPEARS SCH80 PVC COMPACT BALL VALVE
MV	MASTER VALVE 1" RAIN BIRD PEB. 1IN., 1-1/2IN., 2IN. PLASTIC INDUSTRIAL MASTER VALVES. LOW FLOW OPERATING CAPABILITY, GLOBE CONFIGURATION.
BF	REDUCED PRESSURE BACKFLOW PREVENTER 1" FEBCO 825Y
C	CONTROLLER - RAIN BIRD ESP-LXD 50-200 STATION, 2-WIRE DECODER BASED CONTROLLER. (1) ESP-LXD 50-STATION, INDOOR/OUTDOOR, PLASTIC WALL-MOUNT ENCLOSURE. SYSTEM REQUIREMENTS: RAIN BIRD FD-XXX-TURF FIELD DECODERS, PAIGE ELECTRIC CABLE P7072D & RAIN BIRD WC20 DRY SPLICES ONLY. GROUND SYSTEM W/ (X) LSP-1TURF LINE SURGE PROTECTORS IN RAIN BIRD ROUND VALVE BOXES. INSTALL PER MANUFACTURERS RECOMMENDATIONS. TO BE LOCATED ON SITE

SYMBOL	MANUFACTURER/MODEL/DESCRIPTION
FS	FLOW SENSOR CREATIVE SENSOR TECHNOLOGY FSI-T10-001 1IN. PVC TEE TYPE FLOW SENSOR W/SOCKET ENDS, CUSTOM MOUNTING TEE AND ULTRA-LIGHTWEIGHT IMPELLER ENHANCES LOW FLOW MEASUREMENT. 2 WIRE DIGITAL OUTPUT COMPATIBLE W/ALL IRRIGATION CONTROLLERS. FLOW RANGE: .86 GPM - 52 GPM.
M	WATER METER 1" IRRIGATION WATER METER
	IRRIGATION LATERAL LINE: PVC SCHEDULE 40
	IRRIGATION LATERAL LINE: A940 DRIP POLYLINE - SHRUBS
	IRRIGATION LATERAL LINE: A940RDS DRIP POLYLINE - TREES
	IRRIGATION MAINLINE: PVC SCHEDULE 40
	PIPE SLEEVE: PVC CLASS 200 SDR 21

Valve Callout

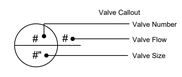

YELLOWSTONE LANDSCAPE
www.yellowstonelandscape.com
P O Box 10597
Albuquerque, NM 87184
505.898.9615
design@yellowstonelandscape. com

STATE OF NEW MEXICO
CODY McNALLEN
860
REGISTERED LANDSCAPE ARCHITECT
4/11/24

Date: 04/08/2024
Revisions:

Drawn by: PL
Reviewed by: CM

Universe View Commercial

Albuquerque, New Mexico

NORTH

Scale: 1" = 20'

10 0 20 40

Sheet Title:
Irrigation Plan

Sheet Number:
LI-01

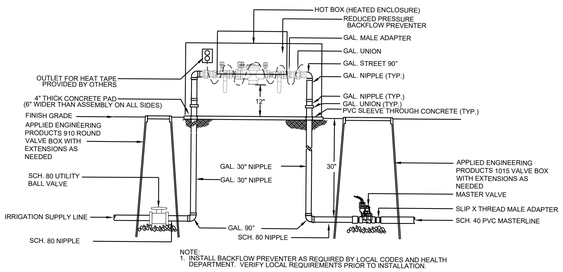

1 RP BACKFLOW/MASTER VALVE DETAIL

N.T.S.

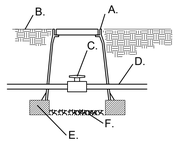

A. APPLIED ENGINEERING PRODUCTS 910 ROUND VALVE BOX WITH EXTENSIONS AS NEEDED
B. FINISH GRADE
C. SCH. 80 UTILITY BALL VALVE
D. MAINLINE/24" BURY
E. 8" X 8" X 16" CMU CONCRETE BLOCK
F. 4" LAYER OF 3/4" GRAVEL

2 MAINLINE ISOLATION VALVE DETAIL

N.T.S.

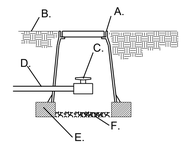

A. APPLIED ENGINEERING PRODUCTS 910 ROUND VALVE BOX WITH EXTENSIONS AS NEEDED
B. FINISH GRADE
C. SCH. 80 UTILITY BALL VALVE
D. MAINLINE/24" BURY
E. 8" X 8" X 16" CMU CONCRETE BLOCK
F. 3/4" GRAVEL SUMP UNDER MANUAL DRAIN TO BE A MINIMUM OF 12" DEEP

3 MANUAL DRAIN VALVE DETAIL

N.T.S.

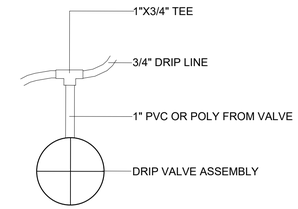

4 DRIP VALVE DETAIL

N.T.S.

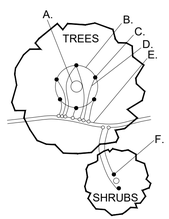

A. TREE TRUNK/ ROOT CROWN
B. 24" CIRCLE FROM TRUNK
C. EMITTERS
D. 1/4" DISTRIBUTION LINE
E. PE DRIPLINE
F. EMITTER PLACED WITHIN 6" OF PLANT STEM

NOTE: INSTALL EMITTERS ABOVE THE ROOT BALL IF PLANT IS INSTALLED ON A SLOPE.

5 EMITTER PLACEMENT DETAIL

N.T.S.

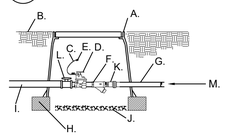

A. APPLIED ENGINEERING PRODUCTS 1320 VALVE BOX WITH EXTENSIONS AS NEEDED
B. FINISH GRADE
C. 24" WIRE LOOP
D. AUTOMATIC VALVE SEE IRRIGATION LEGEND.
E. DRY SPLICE CONNECTOR OR EQUAL
F. "WYE" STRAINER STRAINER SHALL BE INSTALLED TO PROVIDE ACCESS FOR MAINTENANCE AND REPLACEMENT OF FILTER
G. LATERAL LINE/24" BURY
H. 8" X 8" X 16" CMU CONCRETE BLOCK
I. MASTERLINE/24" BURY
J. 4" LAYER OF 3/4" GRAVEL
K. PRESSURE REGULATOR
L. SCH. 80 TRUE UNION BALL VALVE
M. SCH. 40 PVC LATERAL LINE

6 DRIP VALVE WITH FILTER & PRESSURE REGULATOR

N.T.S.

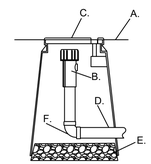

A. FINISH GRADE
B. END FLUSH CAP
C. 6" ROUND BOX WITH LID
D. 3/4" POLY DRIP PIPE
E. 2" DEPTH OF GRAVEL
F. 90° FITTING

7 END FLUSH CAP

N.T.S.

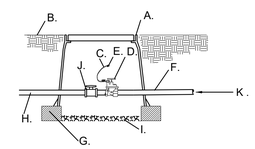

A. APPLIED ENGINEERING PRODUCTS 1320 VALVE BOX WITH EXTENSIONS AS NEEDED
B. FINISH GRADE
C. 24" WIRE LOOP
D. AUTOMATIC VALVE- SEE IRRIGATION LEGEND.
E. DRY SPLICE CONNECTOR OR EQUAL
F. LATERAL LINE/24" BURY
G. 8" X 8" X 16" CMU CONCRETE BLOCK
H. MASTERLINE/24" BURY
I. 4" LAYER OF 3/4" GRAVEL
J. SCH. 80 TRUE UNION BALL VALVE
K. SCH. 40 PVC LATERAL LINE

8 AUTOMATIC VALVE

N.T.S.

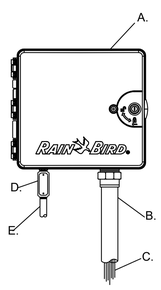

A. CONTROLLER (see plan for model)
B. 2" PVC SCH. 40 CONDUIT AND FITTINGS
C. WIRES TO REMOTE CONTROL VALVES
D. JUNCTION BOX
E. 1" PVC SCH. 40 CONDUIT AND FITTINGS TO POWER SUPPLY

9 WALL MOUNTED AUTOMATIC CONTROLLER

N.T.S.

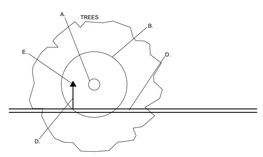

A. TREE TRUNK/ ROOT CROWN
B. 36" DIA BERM AROUND TREE
C. 24" DIA BERM AROUND SHRUB
D. PVC LATERAL PIPE (SIZE VARIES)
E. BUBBLER PLACED 6" INSIDE BERM

NOTE: INSTALL BUBBLER(S) ABOVE THE ROOT BALL IF PLANT IS INSTALLED ON A SLOPE.

10 BUBBLER PLACEMENT DETAIL

N.T.S.

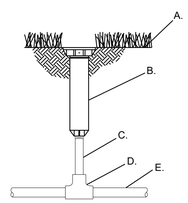

A. FINISH GRADE
B. POP-UP SPRAY SPRINKLER: RAIN BIRD 1804-SAM-PRS BODY WITH RAINBIRD R-VAN NOZZLE
C. PVC SCH.40 NIPPLE
D. PVC SCH.40 TEE
E. PVC LATERAL LINE

11 ROTATOR SPRINKLER

N.T.S.

IRRIGATION NOTES

1. THE LANDSCAPE CONTRACTOR SHALL FURNISH LABOR, MATERIALS AND EQUIPMENT TO INSTALL PROPOSED IRRIGATION SYSTEM AS SHOWN PER PLAN AND DETAILS.
2. IF ANY ERRORS OR DISCREPANCIES APPEAR ON THE PLAN, THEY MUST BE BROUGHT TO THE ATTENTION OF THE LANDSCAPE ARCHITECT BEFORE CONSTRUCTION OF THE IRRIGATION SYSTEM BEGINS.
3. LANDSCAPE INSTALLER SHALL PERFORM PRESSURE/GPM TEST AT POINT OF CONNECTION BEFORE INSTALLING IRRIGATION SYSTEM TO VERIFY PSI AND GPM FOR THE SITE.
4. IRRIGATION SYSTEM HAS BEEN DESIGNED TO A MINIMUM DYNAMIC PRESSURE OF 75 PSI AT 50 GPM. IF THE PSI/GPM ARE LOWER THAN 75/50 THE LANDSCAPE ARCHITECT MUST BE NOTIFIED IMMEDIATELY.
5. THE CONTRACTOR SHALL FIELD VERIFY UTILITY LOCATIONS AND MAKE ANY NECESSARY FIELD ADJUSTMENTS WITH GENERAL CONTRACTOR.
6. THE LOCATION OF IRRIGATION EQUIPMENT IS APPROXIMATE AND SHALL BE LOCATED IN THE LANDSCAPE AREAS. ANY IRRIGATION EQUIPMENT AND PIPING SHOWN OUTSIDE OF LANDSCAPE AREAS ARE FOR GRAPHIC CLARITY ONLY.
7. THE LANDSCAPE CONTRACTOR SHALL PROVIDE TO OWNER AN ACCURATE AS-BUILT IRRIGATION PLAN WHEN THE WORK IS COMPLETED. AS-BUILT DOCUMENTS SHOULD BE UPDATED WEEKLY FOR ACCURATE RECORDING OF IRRIGATION SYSTEM.
8. VALVE LOCATIONS TO BE APPROVED BY LANDSCAPE ARCHITECT. VALVE BOX LIDS TO BE TAN IN GRAVEL AREAS AND GREEN IN SOD/SEED AREAS.
9. ALL PLANTS WITHIN THE PROPERTY LINE SHALL BE IRRIGATED BY LOW FLOW POINT-SOURCE DRIP IRRIGATION SYSTEM.
10. ALL PLANTS WITHIN PUBLIC RIGHT-OF-WAY SHALL BE IRRIGATED BY BUBBLER IRRIGATION SYSTEM PER COA SPEC. ALL PLANTS WITHIN THE PUBLIC RIGHT-OF-WAY SHALL BE ZONED SEPARATELY FROM THE PLANTS WITHIN THE PROPERTY LINE.
11. POWER FOR IRRIGATION SYSTEM TO BE PROVIDED BY THE GENERAL CONTRACTOR. 110V POWER IS REQUIRED AT THE LOCATIONS OF THE IRRIGATION CONTROLLER AND BACKFLOW PREVENTER.
12. BACKFLOW PREVENTER MUST BE TESTED AND CERTIFIED BEFORE FINAL ACCEPTANCE OF THE JOB.
13. CONTROLLER LOCATION IS APPROXIMATE AND THE FINAL LOCATION WILL BE DETERMINED IN THE FIELD.
14. SLEEVES TO BE INSTALLED, AS SHOWN PER PLAN, BEFORE HARDSCAPE IS INSTALLED. THE LANDSCAPE CONTRACTOR MUST BE GIVEN A MINIMUM OF 72 HOUR NOTICE BEFORE SLEEVE LOCATIONS ARE PAVED OVER.
15. WATER METER TO BE PROVIDED BY OTHERS.

YELLOWSTONE LANDSCAPE
www.yellowstonelandscape.com
P O Box 10597
Albuquerque, NM 87184
505.898.9615
design@yellowstonelandscape. com

STATE OF NEW MEXICO
CODY McNALLEN
850
REGISTERED LANDSCAPE ARCHITECT
4/11/24

Date: 04/08/2024
Revisions:

Drawn by: PL
Reviewed by: CM

Universe View Commercial

Albuquerque, New Mexico

NORTH

Scale: 1" = 20'

10 0 20 40

Sheet Title:
Irrigation Plan

Sheet Number:
LI-01

Z:\Drawing\Hub\CDESIGN - TRANSFER\ - ACTIVE DWG\Universe View Commercial Site\CAD\Universe View Commercial_Irrigation_2024.04.08.dwg, 4/8/2024 1:48:42 PM, DWG To PDF.pc3

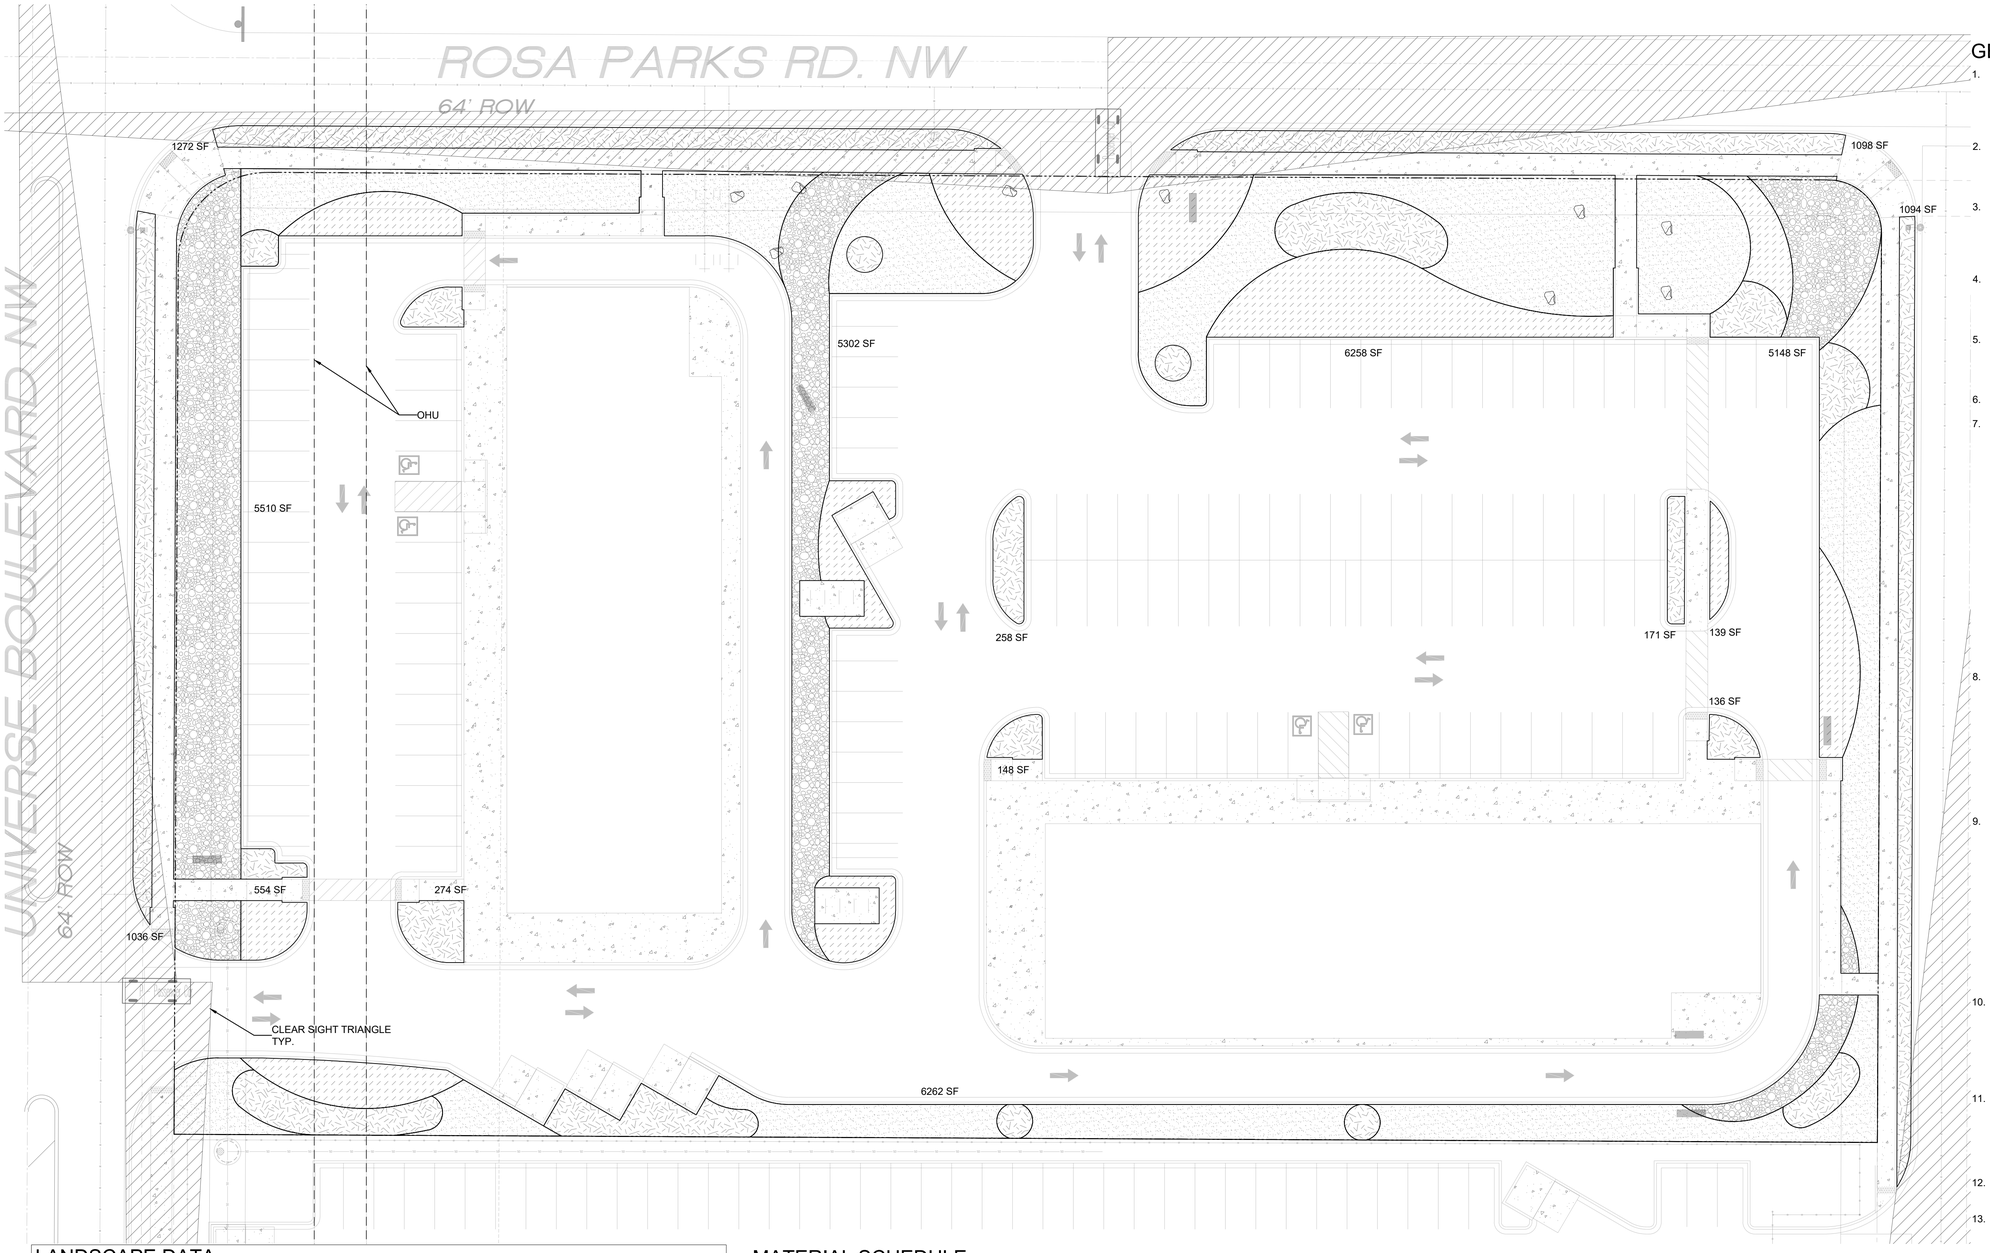

GENERAL NOTES

1. IN CASE OF DISCREPANCIES IN PLANT QUANTITIES SHOWN ON THE PLANT SCHEDULE AND THOSE SHOWN ON THE PLAN, THE QUANTITIES SHOWN ON THE PLAN SHALL PREVAIL. CONTRACTOR SHALL VERIFY ALL QUANTITIES PRIOR TO BID AND INSTALLATION.
2. POSITIVE DRAINAGE AWAY FROM ALL STRUCTURES SHALL BE PROVIDED TO THE LANDSCAPE CONTRACTOR AND SHALL BE MAINTAINED BY THE LANDSCAPE CONTRACTOR THROUGHOUT THE DURATION OF THE PROJECT.
3. GRADING OF THE SITE PER THE GRADING PLAN IS NOT INCLUDED IN THE SCOPE OF WORK OF THE LANDSCAPE CONTRACTOR. GRADES PER THE GRADING PLAN SHALL BE PROVIDED TO THE LANDSCAPE CONTRACTOR +/- 1/10TH OF A FOOT, BY OTHERS.
4. ALL MAINTENANCE OF THE LANDSCAPE AND IRRIGATION SYSTEMS SHALL BE PROVIDED BY OWNER. NO CONTRACTUAL MAINTENANCE SHALL BE INCLUDED UNLESS OTHERWISE SPECIFIED IN THE BIDDING DOCUMENTS.
5. WATER MANAGEMENT IS THE SOLE RESPONSIBILITY OF THE PROPERTY OWNER. THE LANDSCAPE ARCHITECT IS NOT RESPONSIBLE FOR ANY RESTRICTIONS OF IRRIGATION WATER USE BY ANY GOVERNING BODY.
6. PER 5-6(C)(4)(a) A MINIMUM OF 5 SPECIES MUST BE USED IN THE LANDSCAPED AREA.
7. PER 5-6(C)(4)(b) ONLY TREES AND SHRUBS SELECTED FROM THE OFFICIAL ALBUQUERQUE PLANT PALETTE OF LOW WATER USE, DROUGHT TOLERANT, OR XERIC SPECIES AND SHOWN ON A LANDSCAPE PLAN CAN COUNT TOWARD THE REQUIREMENTS OF THIS SUBSECTION 14-16-5-6(C) (GENERAL LANDSCAPING STANDARDS), EXCEPT THAT, UPON PRESENTATION OF EVIDENCE, THE RELEVANT DECISION-MAKING BODY MAY AUTHORIZE ALTERNATIVE SPECIES OR CULTIVARS THAT MEET ALL OF THE FOLLOWING REQUIREMENTS:
   1.MEET THE INTENDED PURPOSE OF THAT TYPE OF LANDSCAPING.
   2.ARE NOT HAZARDOUS.
   3.ARE NOT IDENTIFIED AS INVASIVE ON A CITY OR STATE PLANT LIST.
   4.ARE NOT LISTED IN THE CITY'S WEED IDENTIFICATION HANDBOOK.
   5.ARE EQUALLY HARDY TO THE NEW MEXICO CLIMATE.
8. PER 5-3(D)(3)(a) 3, SHADE TREES ALONG REQUIRED PEDESTRIAN WALKWAYS ARE REQUIRED PURSUANT TO SUBSECTION 14-16-5-6(C)(4)(i) (REQUIRED PLANT MATERIALS AND SITE AMENITIES). 5-6(C)(4)(i) SHADE TREES PLANTED APPROXIMATELY 25 FEET ON-CENTER ARE REQUIRED ALONG ALL REQUIRED PEDESTRIAN WALKWAYS. IF THE WALKWAY IS LESS THAN FEET LONG, AT LEAST ONE TREE IS REQUIRED. OR, WHERE THERE IS INSUFFICIENT SPACE FOR A TREE, A TRELLIS OF AT LEAST 8 FEET HIGH FOR AT LEAST 5 FEET ALONG THE WALKWAY SHALL BE PROVIDED.
9. PER 5-6(F)(1)(i) 1 OF THE IDO, ANY PARKING LOT LOCATED WITHIN 30 FEET OF THE FRONT LOT LINE SHALL BE SCREENED FROM THE STREET EITHER BY A MASONRY WALL CONSTRUCTED OF A MATERIAL SIMILAR IN TEXTURE, APPEARANCE, AND COLOR TO THE STREET-FACING FAÇADE OF THE PRIMARY BUILDING (BUT EXCLUDING EXPOSED CMU BLOCK) AT LEAST 3 BUT NOT MORE THAN 4 FEET IN HEIGHT, OR BY A LANDSCAPE BUFFER AT LEAST 10 FEET IN WIDTH WITH A CONTINUOUS LINE OF EVERGREEN SHRUBBERY 3 FEET IN HEIGHT, OR BY OTHER MEANS THAT THE PLANNING DIRECTOR DETERMINES PROVIDES EQUAL OR BETTER SCREENING OF THE HEADLIGHTS OF PARKED VEHICLES.
10. PER 5-6(C)(9)(a), ALL PLANTING OF VEGETATED MATERIAL OR INSTALLATION OF ANY LANDSCAPING, BUFFERING, OR SCREENING MATERIAL IN THE PUBLIC RIGHT-OF-WAY SHALL REQUIRE THE PRIOR APPROVAL OF THE CITY. THE PROPERTY OWNER SHALL BE RESPONSIBLE FOR THE MAINTENANCE, REPAIRS, OR LIABILITY FOR ALL THE LANDSCAPING PLACED IN OR OVER THE PUBLIC RIGHT-OF-WAY.
11. PER 5-6(C)(9)(b), ANY TREES THAT OVERHANG A PUBLIC SIDEWALK OR MAJOR PUBLIC OPEN SPACE SHALL BE TRIMMED TO MAINTAIN AN 8 FOOT CLEARANCE OVER THE SIDEWALK. ANY TREES THAT OVERHANG A PUBLIC STREET SHALL BE TRIMMED TO MAINTAIN A 9' CLEARANCE OVER THE STREET SURFACE.
12. PURSUANT TO 5-6(C)(5)(e), BARK MULCH AREAS CLEARLY DELINEATED ON PLANS FOR LANDSCAPE AREAS AND 5' RADIUS RINGS AROUND TREES.
13. PURSUANT TO 5-6(C)(7)(a), ALL VEGETATION HAS BEEN LOCATED A MINIMUM OF 3' IN ANY DIRECTION FROM FIRE HYDRANTS, VALVE VAULTS, HOSE BIBS, MANHOLES, HYDRANTS AND FIRE DEPARTMENT CONNECTIONS.
14. PURSUANT TO 5-6(C)(10)(a), TREES AND SHRUBS SHALL NOT BE PLANTED IN UTILITY EASEMENTS UNLESS THERE IS NO OTHER PRACTICABLE LOCATION ON THE LOT WHERE THE LANDSCAPING WOULD ACHIEVE ITS INTENDED PURPOSE.
15. PURSUANT TO 5-6(C)(10)(b), TREES SHALL NOT BE PLANTED WITHIN 10' IN ANY DIRECTION OF THE CENTERLINE OF A SEWER OR WATER LINE.
16. CLEAR SIGHT TRIANGLE NOTE: LANDSCAPING, SIGNAGE, WALLS, FENCES, TREES, AND SHRUBBERIES BETWEEN 3' AND 8' TALL (AS MEASURED FROM THE GUTTER PAN) ARE NOT ALLOWED WITHIN THE CLEAR SIGHT TRIANGLE.
17. PER 5-6(C)(14)(a), IRRIGATION SYSTEMS SHALL COMPLY WITH SECTION 8 OF THE ABCWUA LEGISLATION AND ORDINANCES (CROSS CONNECTION PREVENTION AND CONTROL ORDINANCE)
18. PER 5-6(C)(14)(b), ALL IRRIGATION SYSTEMS SHALL BE DESIGNED TO MINIMIZE THE USE OF WATER.
19. PER 5-6(C)(14)(c), ALL NON-RESIDENTIAL LANDSCAPE IRRIGATION SHALL HAVE AUTOMATIC TIMERS AND/OR PROGRAMMABLE SETTINGS TO AVOID OVERWATERING.
20. PER 5-6(C)(14)(d), THE IRRIGATION SYSTEM SHALL NOT SPRAY OR IRRIGATE IMPERVIOUS SURFACES, INCLUDING SIDEWALKS, DRIVEWAYS, DRIVE AISLES, STREETS, AND PARKING AND LOADING AREAS.

LANDSCAPE DATA

		ZONING DESIGNATION		
IDO UPC#	101006305745520820	MX-L		
	GROSS LOT AREA (SF)	285,999		
	BUILDING AREA (SF)	31,561		
	NET LOT AREA (SF)	193,585		
MINIMUM LANDSCAPE		REQUIRED	PROVIDED	
	AREA (SF) - MINIMUM 15 % OF NET LOT AREA*	29,038	35,331	18%
	TOTAL VEGETATIVE COVERAGE (SF) @ PLANT MATURITY (75% OF LANDSCAPE AREA)	21,778	29,178	100%
	VEGETATIVE COVERAGE (SF) OF GROUND-LEVEL PLANTS (25% OF TOTAL, MINIMUM)	5,445	5,625	26%
* PER IDO 14-16-5-6(C)(2)(b), IN DT-UC-MS-PT AREAS, MINIMUM IS 10% OF NET LOT AREA.				
* FOR MULTI-FAMILY DWELLING, MINIMUM IS 25% OF NET LOT AREA. SEE 14-16-4-3(B)(8) FOR DETAILS.				
PLANTING AREA MULCH		REQUIRED	PROVIDED	
	GRAVEL OR CRUSHER FINES (SF)	MAX. 75%	26,648	75%
* PER IDO 14-15-5-6(C)(5) The use of gravel or crusher fines as ground cover is limited to a maximum 50 percent in DT-UC-MS areas.				
STREET TREES - 1 PER 25 LF		REQUIRED	PROVIDED	
	STREET FRONTAGE (LF)	-	885	
	STREET TREES	36	36	
* PER IDO 14-15-5-6(D)(1)(a) TREES THAT ARE PLANTED WITHIN 20 FEET OF THE BACK OF CURB OF THE ABUTTING STREET MAY FULFILL THIS REQUIREMENT.				
PARKING LOT INTERIOR		REQUIRED	PROVIDED	
	PARKING STALLS	-	111	
	PARKING LOT AREA (SF)	-	38,049	
	LANDSCAPED AREA (10% OF PARKING LOT AREA)*	3,805	28,753	
	TREES (1 PER 10 PARKING SPACES)	11	30	
* PER IDO 14-16-5-6(F)(2), FOR PARKING LOTS CONTAINING 50 OR FEWER SPACES, MINIMUM IS 10% OF PARKING LOT AREA.				
TOTALS		REQUIRED	PROVIDED	
TREES		47	65	
** PER IDO 14-16-5-6(C)(3)(a), IF AREAS REQUIRED TO BE LANDSCAPED BY 2 OR MORE PROVISIONS OF THIS SECTION 14-16-5-6 OVERLAP EACH OTHER, THE PROVISION REQUIRING THE GREATER AMOUNT OF LANDSCAPING SHALL APPLY, AND LANDSCAPING PROVIDED THAT MEETS THE GREATER REQUIREMENT SHALL COUNT TOWARD FULFILLING THE OVERLAPPING REQUIREMENTS.				

MATERIAL SCHEDULE

SYMBOL	DESCRIPTION	QTY
	LARGE BOULDER	9

SYMBOL	DESCRIPTION
	MOUNTAINAIR SUNRISE GOLD 1" GRAVEL 3" DEPTH OVER FILTER FABRIC
	MOUNTAINAIR BLUSH 1" GRAVEL 3" DEPTH OVER FILTER FABRIC
	NATIVE MULCH SHREDDED WOOD MULCH 3" DEPTH NOT OVER FILTER FABRIC
	BLUE SAIS 2-4" ANGULAR COBBLE 4" DEPTH OVER FILTER FABRIC

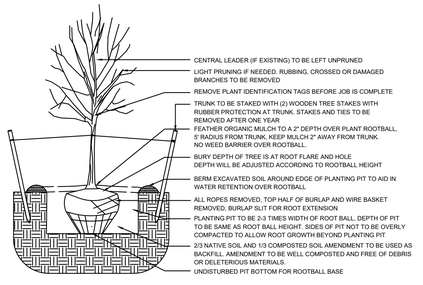

1 TREE PLANTING DETAIL

N.T.S.

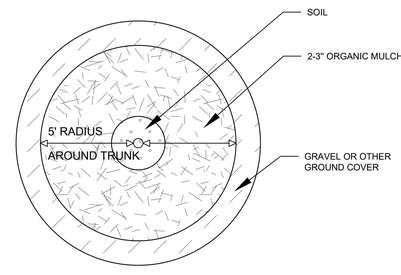

2 TREE DETAIL

N.T.S.

YELLOWSTONE
LANDSCAPE
www.yellowstonelandscape.com
P O Box 10597
Albuquerque, NM 87184
505.898.9615
design@yellowstonelandscape. com

STATE OF NEW MEXICO
CODY McNALLEN
880
REGISTERED LANDSCAPE ARCHITECT
4/11/24

Date: 04/08/2024
Revisions:

Drawn by: PL
Reviewed by: CM

Universe View Commercial

Albuquerque, New Mexico

NORTH

Scale: 1" = 20'

10 0 20 40

Sheet Title:
Material Plan

Sheet Number:
LS-01

Z:\Drawing\Work\CSESIGN - TRANSFER\ - ACTIVE SITES\Universe View Commercial Site\CAD\Universe View Commercial_2024.04.08.dwg, 4/10/2024 10:53:47 AM, DWG To PDF.pc3

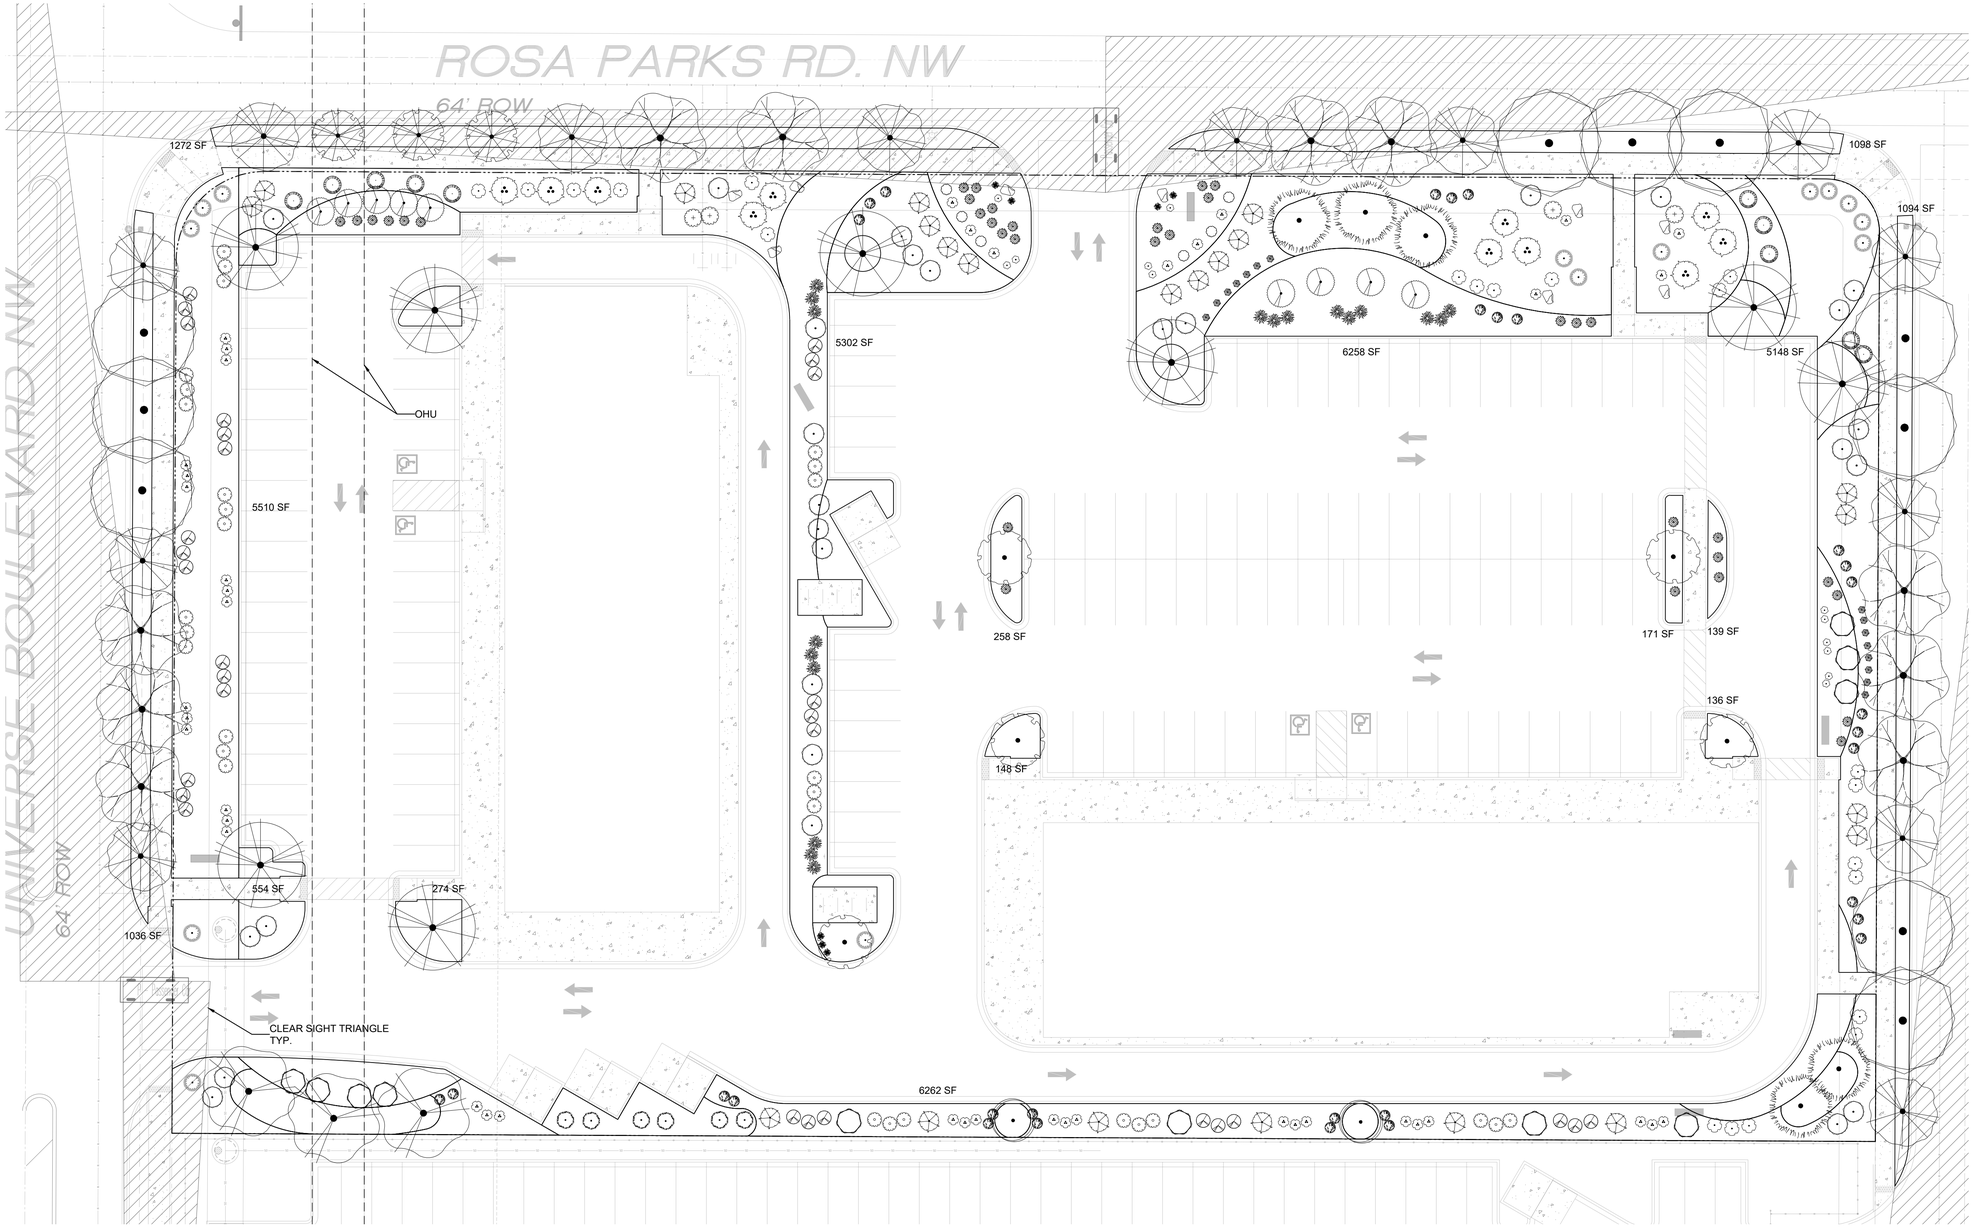

PLANT SCHEDULE

SYMBOL	QTY	BOTANICAL / COMMON NAME	SIZE	H X W	COVERAGE
DECIDUOUS TREE					
	10	ACER NEGUNDO `SENSATION` SENSATION BOX ELDER MAPLE	2" B&B	40` X 30`	600
	3	CHILOPSIS LINEARIS DESERT WILLOW	25 GAL	20` X 25`	491
	3	CRATAEGUS AMBIGUA RUSSIAN HAWTHORN	2" B&B	20` X 15`	177
	8	KOELREUTERIA PANICULATA GOLDEN RAIN TREE	1 1/2" B&B	25` X 25`	491
	5	PYRUS CALLERYANA `CLEVELAND SELECT` CLEVELAND SELECT PEAR	2" B&B	25` X 15`	177
	2	QUERCUS ROBUR 'FASTIGIATA' SKYROCKET® ENGLISH OAK	2" B&B	50` X 15`	177
	10	ULMUS PROPINQUA `EMERALD SUNSHINE` EMERALD SUNSHINE ELM	2" B&B	35` X 25`	491

SYMBOL	QTY	BOTANICAL / COMMON NAME	SIZE	H X W	COVERAGE
EVERGREEN TREE					
	6	JUNIPERUS CHINENSIS 'SPARTAN' SPARTAN JUNIPER	15 GAL	20` X 5`	20
	5	PINUS ELDARICA AFGHAN PINE	6`	40` X 18`	254
	13	QUERCUS FUSIFORMIS ESCARPMENT LIVE OAK	2" B&B	20` X 20`	314
DESERT ACCENT					
	11	FOUQUIERIA SPLENDENS OCOTILLO	5 GAL	12` X 8`	50
	43	HESPERALOE PARVIFLORA RED YUCCA	5 GAL	3` X 3`	7
PERENNIAL					
	7	ACHILLEA X `MOONSHINE` MOONSHINE YARROW	1 GAL	2` X 2`	3
	6	GAURA LINDHEIMERI `WHIRLING BUTTERFLIES` WHIRLING BUTTERFLIES GAURA	1 GAL	3` X 3`	7
	12	NEPETA X FAASSENII `SELECT BLUE` CATMINT	1 GAL	1` X 2`	3

SYMBOL	QTY	BOTANICAL / COMMON NAME	SIZE	H X W	COVERAGE
ORNAMENTAL GRASS					
	35	BOUTELOUA GRACILIS `BLONDE AMBITION` BLONDE AMBITION BLUE GRAMA	1 GAL	3` X 3`	7
	15	CALAMAGROSTIS X ACUTIFLORA `KARL FOERSTER` FEATHER REED GRASS	1 GAL	30" X 2`	3
DECIDUOUS SHRUBS					
	11	BUDDLEJA DAVIDII BUTTERFLY BUSH	5 GAL	5` X 7`	38
	30	CARYOPTERIS X CLANDONENSIS `DARK KNIGHT` BLUE MIST SPIREA	5 GAL	3` X 3`	7
	28	RHUS AROMATICA `GRO-LOW` GRO-LOW FRAGRANT SUMAC	5 GAL	2` X 6`	28
	9	ROSA WOODSII MOUNTAIN ROSE	5 GAL	6` X 8`	50
EVERGREEN SHRUBS					
	21	ARTEMISIA FILIFOLIA SAND SAGEBRUSH	5 GAL	4` X 4`	13
	22	CYTISUS SCOPARIUS `ALL GOLD` SCOTCH BROOM	5 GAL	4` X 6`	28
	30	ERICAMERIA LARICIFOLIA TURPENTINE BUSH	5 GAL	3` X 4`	13
	4	ERICAMERIA NAUSEOSA CHAMISA	5 GAL	5` X 5`	20

SYMBOL	QTY	BOTANICAL / COMMON NAME	SIZE	H X W	COVERAGE
	14	JUNIPERUS SABINA 'BUFFALO' BUFFALO JUNIPER	5 GAL	2` X 5`	20
	10	PINUS MUGO MUGO PINE	5 GAL	4` X 5`	20
	30	RHAPHIOLEPIS INDICA INDIAN HAWTHORN	5 GAL	3` X 4`	13
	18	ROSMARINUS OFFICINALIS `ARP` ARP ROSEMARY	5 GAL	6` X 4`	13

YELLOWSTONE LANDSCAPE
www.yellowstonelandscape.com
P O Box 10597
Albuquerque, NM 87184
505.898.9615
design@yellowstonelandscape. com

STATE OF NEW MEXICO
CODY McNALLEN
850
REGISTERED LANDSCAPE ARCHITECT
4/11/24

Date: 04/08/2024
Revisions:

Drawn by: PL
Reviewed by: CM

Universe View
Commercial

Albuquerque, New Mexico

NORTH

Scale: 1" = 20'

20 0 20 40

Sheet Title:
Planting Plan

Sheet Number:
LP-01