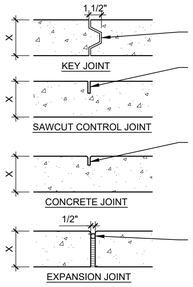

CONTROL AND EXPANSION JOINT SPACING -UNLESS NOTED OTHERWISE ON PLANS				
APPROX WIDTH OF CONCRETE	CURB & GUTTER, ROLL, HEADER, FLUSH CURBS	5' WALK	8' WALK & BLDG APRON	6'-12' WALK
CONTROL JOINTS	4' OC	5' OC	8' OC	6' OC
EXPANSION JOINTS	16' OC	15' OC	24' OC	18' OC

C1 CONCRETE JOINTS & JOINT SPACING

1 1/2" = 1'-0"

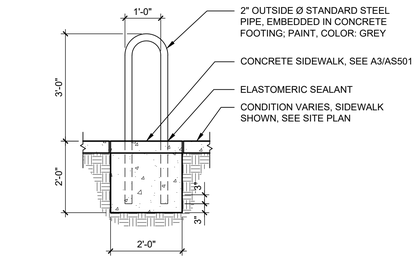

D2 BICYCLE RACK

1/2" = 1'-0"

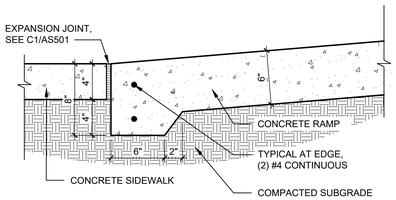

D3 RAMP TRANSITION

1 1/2" = 1'-0"

NOTES:
1. WHERE BACK OF CURB AND GUTTER IS EXPOSED ALONG A RAMP, ADD 1/2" RADIUS ON EXPOSED EDGES.
2. CAST-IN-PLACE CONCRETE, LIGHT BROOM FINISH, WITH 1/2" RADIUS ON EXPOSED EDGES.

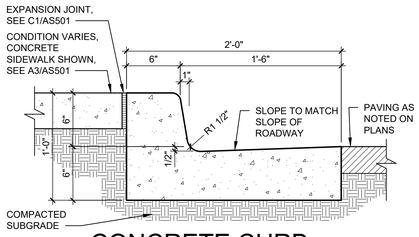

C2 CONCRETE CURB & GUTTER

1 1/2" = 1'-0"

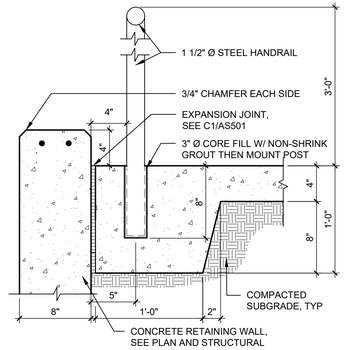

C3 HANDRAIL POST IN RAMP

1 1/2" = 1'-0"

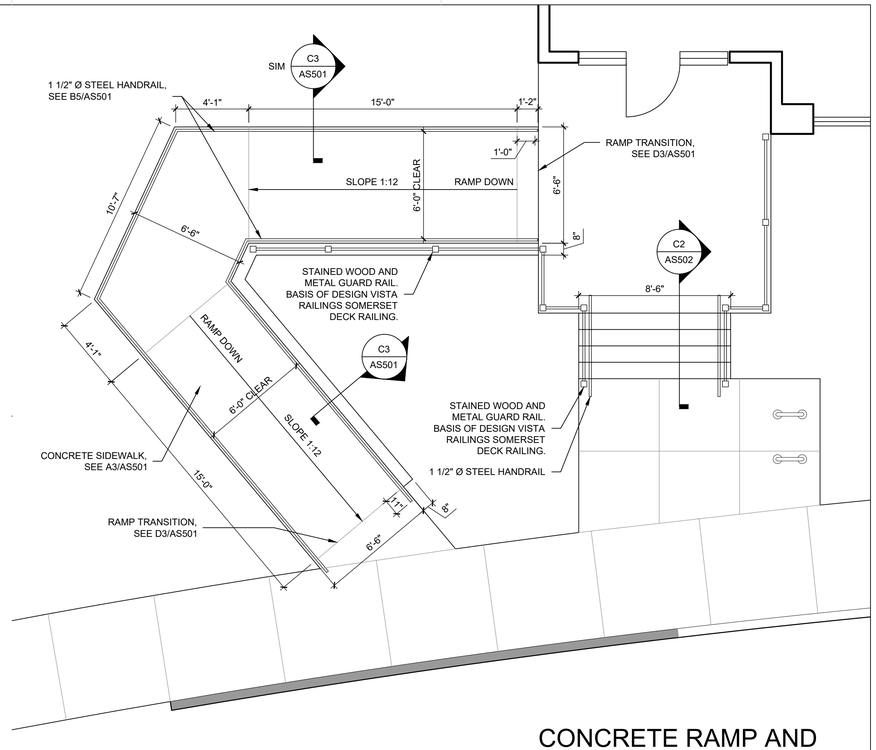

C5 CONCRETE RAMP AND STAIR

1/4" = 1'-0"

NOTES:
1. SEE PLANS AND C1/AS501 FOR CURB JOINTING.
2. FINISH GRADE OF LANDSCAPE MATERIALS TO BE 1/2" BELOW TOP OF CURB.
3. CAST-IN-PLACE CONCRETE. LIGHT BROOM FINISH, WITH 1/2" RADIUS ON EXPOSED EDGES.

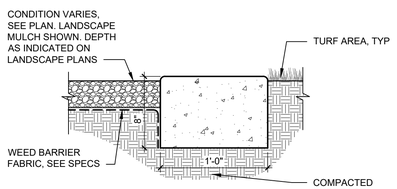

B1 CONCRETE MOW CURB, 12"

1 1/2" = 1'-0"

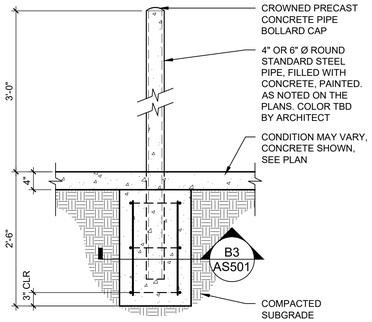

B2 PIPE BOLLARD

3/4" = 1'-0"

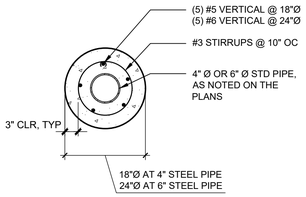

B3 PIPE BOLLARD FOOTING SECTION

3/4" = 1'-0"

NOTES:
1. SEE SITE PLANS AND C1/AS502 FOR JOINTING.
2. CAST-IN-PLACE CONCRETE PAVING WITH LIGHT BROOM FINISH PERPENDICULAR TO TRAFFIC FLOW.
3. SEE SITE PLAN FOR LOCATION OF 6" REINFORCED CONCRETE SIDEWALK.
4. SEE STRUCTURAL FOR DOWELING REQUIREMENTS AT BUILDING ENTRANCES.
5. LANDSCAPE AREAS SHALL BE 1/2" BELOW TOP OF PAVING.

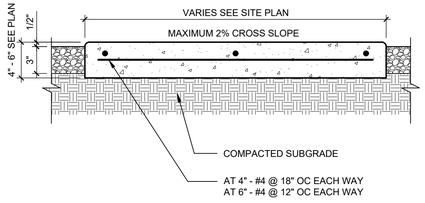

B4 REINFORCED CONCRETE SIDEWALK

1 1/2" = 1'-0"

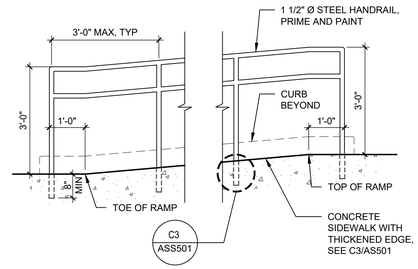

B5 METAL HANDRAIL

1/2" = 1'-0"

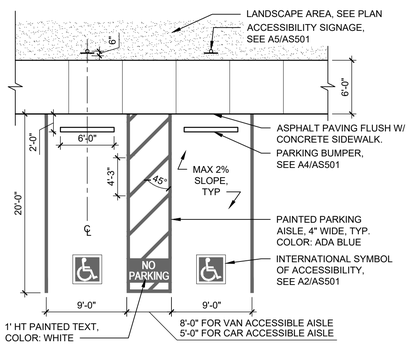

A1 ACCESSIBLE PARKING

1/8" = 1'-0"

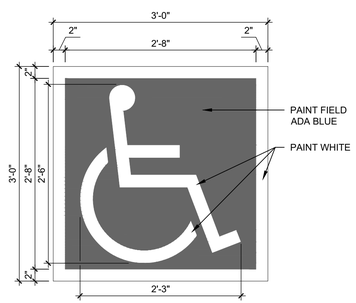

A2 ACCESSIBLE PAVEMENT MARKING

1" = 1'-0"

NOTES:
1. SEE SITE PLANS AND C1/AS501 FOR JOINTING.
2. CAST-IN-PLACE CONCRETE PAVING,LIGHT BROOM FINISH PERPENDICULAR TO TRAFFIC FLOW WITH 1/2" RADIUS ON EXPOSED EDGES
3. INTEGRAL COLOR WHERE NOTED ON PLANS.
4. FINISH GRADE FOR LANDSCAPE AREAS SHALL BE 1/2" BELOW TOP OF PAVING.

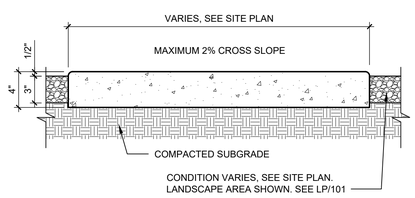

A3 CONCRETE SIDEWALK

1 1/2" = 1'-0"

NOTE:
WHERE INSTALLED AT ACCESSIBLE PARKING SPACES, PAINT BUMPER ADA BLUE

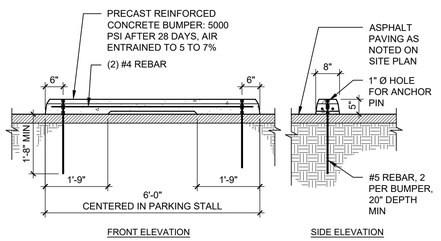

A4 PARKING BUMPER

1/2" = 1'-0"

NOTE: ALL SIGNS WILL HAVE THE SAME POLE AND FOOTING AS THE ACCESSIBLE PARKING SIGN SHOWN HERE.

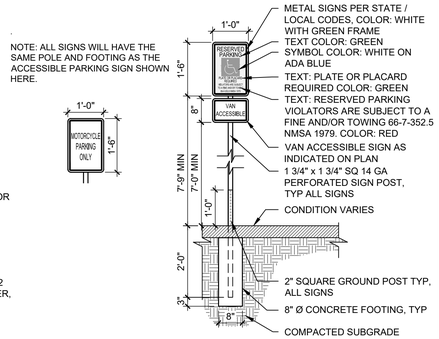

A5 POLE MOUNTED H.C. SIGN (VAN)

1/2" = 1'-0"

DEKKER PERICH SABATINI

ARCHITECTURE
DESIGN
INSPIRATION

ARCHITECT

ENGINEER

PROJECT

PHS HOSPICE HOUSE
6000 FOREST HILLS DR. NE
ALBUQUERQUE, NM

ADMINISTRATIVE AMENDMENT

REVISIONS

DRAWN BY	A. SANTI
REVIEWED BY	G. EVERETT
DATE	02/25/2021
PROJECT NO.	20-0023
DRAWING NAME	SITE DETAILS

SHEET NO.
AS501
OF