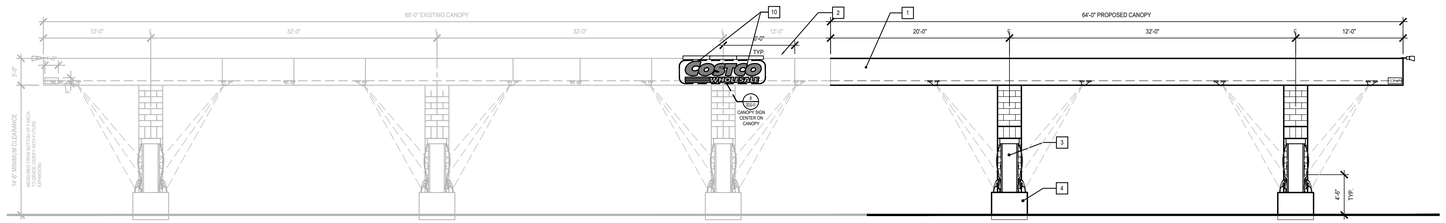


## 1 WEST ELEVATION (ENTRANCE)

SCALE: 1/8" = 1'-0"

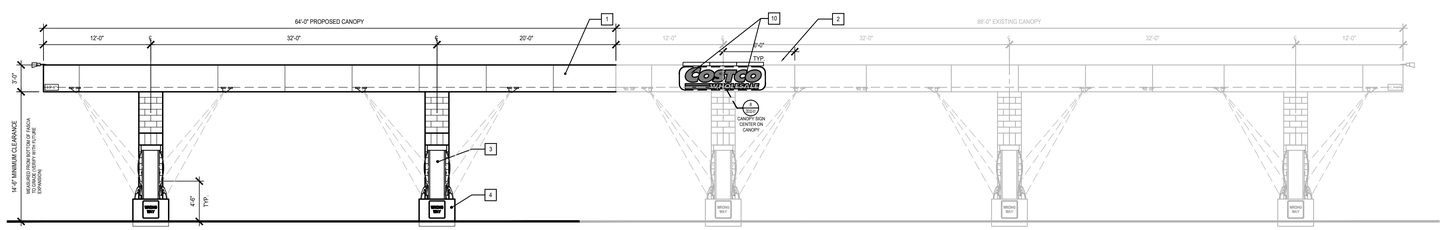


## 5 EAST ELEVATION (EXIT)

SCALE: 1/8" = 1'-0"

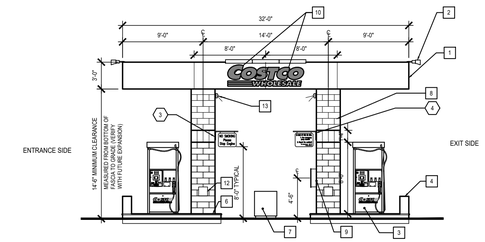


## 4 SOUTH ELEVATION (NORTH SIMILAR)

SCALE: 1/8" = 1'-0"

## 8 CANOPY SIGN

SCALE: 1/2" = 1'-0"

(SUPPLIED AND INSTALLED BY CANOPY SUPPLIER) 1216

0 4' 8' 16'

1/8" = 1'-0"

## GENERAL NOTES

A. SEE ENLARGED SITE PLAN FOR ADDITIONAL GENERAL NOTES AND ADDITIONAL DETAIL REFERENCES.

## SOIC - FUEL FACILITY SIGNAGE

| | QTY | DESCRIPTION | TYPICAL PLACEMENT |
|---|---|---|---|
| 1 | 1 | MEMBERS ONLY / ENTER HERE WITH COSTCO LOGO 18" x 24" ALUMINUM | METAL POST EACH SIDE ON ENTRANCE(S) |
| 2 | 2 | WRONG WAY 24" x 24" ALUMINUM | END OF EACH ISLAND FACING EXIT |
| 3 | 4 | NO SMOKING / STOP ENGINE 18" x 22" ALUMINUM | AT ENTRY AND EXIT COLUMNS - FLUSH MOUNT ON COLUMNS SEE SITE PLAN |
| 4 | 8 | IN CASE OF FIRE OR SPILL 18" x 22" ALUMINUM | AT CENTER COLUMNS - FLUSH MOUNT ALL SIDES OF COLUMN SEE SITE PLAN |
| 5 | 0 | NOT USED | NOT USED |
| 6 | 0 | NOT USED | NOT USED |
| 7 | 2 | EMERGENCY SHUT-OFF | ABOVE EMERGENCY SHUT-OFF ON ENCLOSURE - SEE 4/AG-5; BELOW EMERGENCY SHUT-OFF - SEE 19/AG-6 |
| 8 | 2 | STOP/DO NOT ENTER 24" X24" ALUMINUM | METAL POST EACH SIDE OF EXIT |

## KEY NOTES

1. PAINTED METAL FASCIA PANEL, COLOR "SANDALWOOD". SUPPLIED AND INSTALLED BY CANOPY SUPPLIER UNDER SEPARATE CONTRACT.
2. CANOPY FASCIA LIGHT FIXTURE, "WIDE FASCIA" FIXTURE. S.O.I.C. REFER TO 13/DD32-01
3. ACCESSIBLE MULTIPRODUCT DISPENSER
4. CONCRETE-FILLED METAL FORMED GUARD AT ENDS OF ISLANDS. T.O. GUARD @ 30" ABOVE TRAFFIC SURFACE. PAINT SIDES ONLY WITH GLOSS BLUE, REFER TO SPECIFICATION
5. FUELING POSITION NUMBER, 3" HIGH WHITE DECALS.
6. RAISED CONCRETE ISLAND WITH METAL EDGE FORM, PAINT SIDES ONLY GLOSS BLACK, REFER TO SPECIFICATION
7. WASTE RECEPTOR, BOLT DOWN, CENTER OF EACH ISLAND. S.O.I.C.
8. STEEL TUBE COLUMN WITH SPLIT FACE CMU (KHAKI) AND SMOOTH FACE SOLDIER COURSE (KHAKI) AT 8'-0" (FROM TOP OF ISLAND). SEE STRUCTURAL DRAWINGS. SUPPLIED AND INSTALLED BY CANOPY SUPPLIER UNDER SEPARATE CONTRACT.
9. FIRE EXTINGUISHERS AND CABINETS MOUNTED ON COLUMN SIDE AWAY FROM DISPENSER - FIRE EXTINGUISHER CABINET TO BE: BROOKS MODEL #MARK II, RED CABINET WITH CLEAR COVER (OR EQUAL). FIRE EXTINGUISHER AND CABINET, BY GC.
10. PANELS BEHIND SIGNAGE TO BE PAINTED SMOOTH. COLOR TO MATCH CANOPY FASCIA.
11. CAULK PERIMETER OF DISPENSER BASE WITH PETROLEUM RESISTANT SEALANT, TYPICAL.
12. 12" x 12" ELECTRICAL ACCESS PANELS, SUPPLIED BY SPAN
13. VIDEO CAMERA - VERIFY LOCATION WITH OWNER CONSTRUCTION PROJECT MANAGER. GC SHALL RUN CONDUIT AND INSTALL 3" ROUND OR OCTAGONAL J-BOX FOR MOUNTING CAMERAS

# COSTCO WHOLESALE

NW ALBUQUERQUE , NM

# CONCEPT ELEVATIONS

JUNE 08 , 2023

NW ALBUQUERQUE, NM
1016

9955 OORS BYPASS NW
ALBUQUERQUE, NM

1101 Second Ave, Ste 100
Seattle, WA 98101

206 962 6500
MG2.com

05-0374-09
JUNE 08, 2023

CONCEPT
ELEVATIONS

DD32-01

© MG2, Inc. All rights reserved. No part of this document may be reproduced in any form or by any means without permission in writing from MG2.

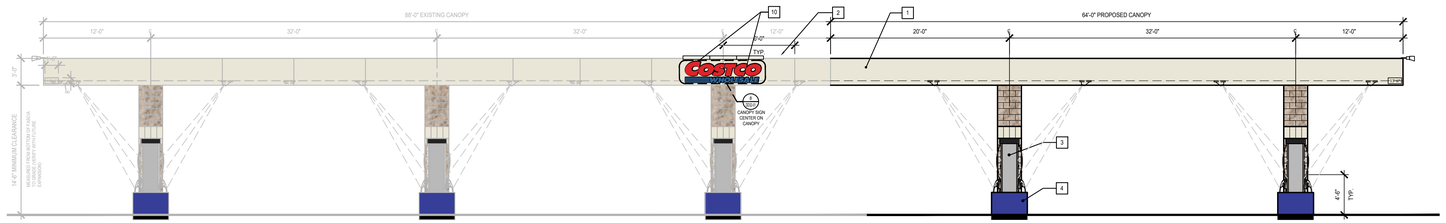


## 1 WEST ELEVATION (ENTRANCE)

SCALE: 1/8" = 1'-0"

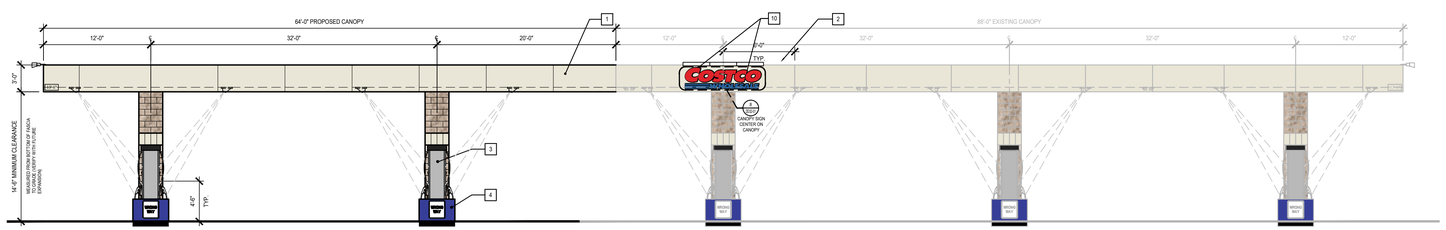


## 5 EAST ELEVATION (EXIT)

SCALE: 1/8" = 1'-0"

## 4 SOUTH ELEVATION (NORTH SIMILAR)

SCALE: 1/8" = 1'-0"

## 8 CANOPY SIGN

SCALE: 1/2" = 1'-0" (SUPPLIED AND INSTALLED BY CANOPY SUPPLIER) 1216

0 4' 8' 16'
1/8" = 1'-0"

## MATERIALS

| A | B | C | D |
|---|---|---|---|
| PAINTED SMOOTH METAL FASCIA PANEL 'SANDALWOOD' COLOR | STEEL TUBE COLUMN WITH SPLIT FACE CMU WRAP AND SMOOTH FACE SOLDIER COURSE AT 8'0 FROM TOP OF ISLAND. 'KHAKI' | LAPIZ LAZULI SW1805 SHERWIN WILLIAMS | SAFETY RED SW4081 SHERWIN WILLIAMS |

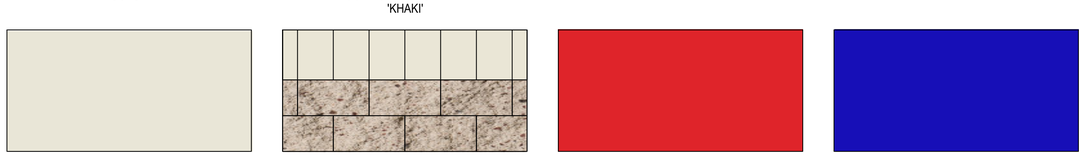

NW ALBUQUERQUE, NM
1016

9955 OORS BYPASS NW
ALBUQUERQUE, NM

1101 Second Ave, Ste 100
Seattle, WA 98101

206 962 6500
MG2.com

05-0374-09
JUNE 08, 2023

COLORED ELEVATIONS

DD33-01

# COSTCO WHOLESALE

NW ALBUQUERQUE , NM

# COLORED ELEVATIONS

JUNE 08 , 2023

© MG2, Inc. All rights reserved. No part of this document may be reproduced in any form or by any means without permission in writing from MG2.