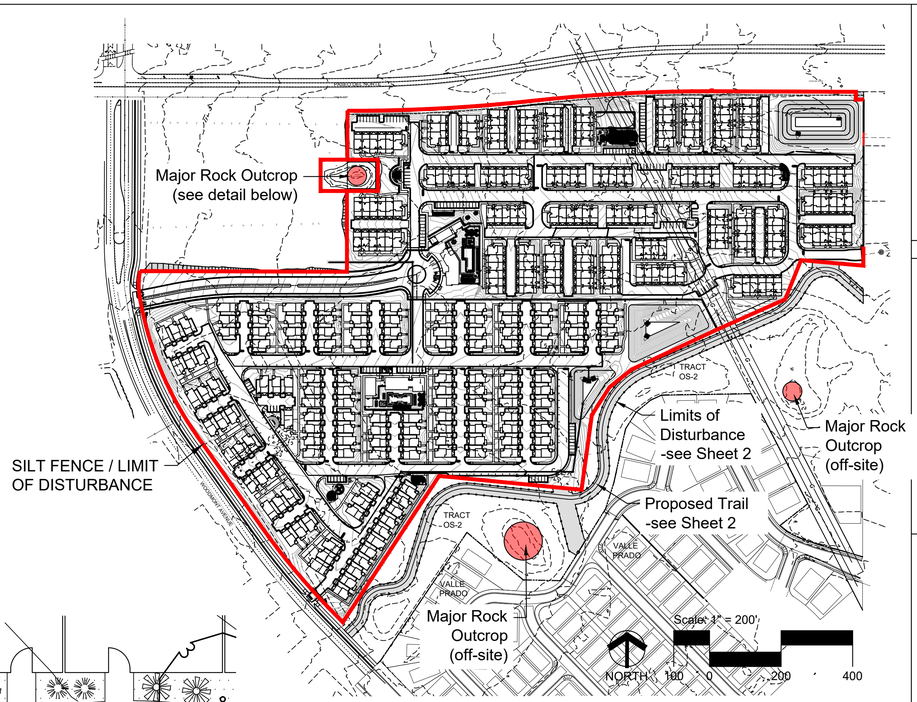

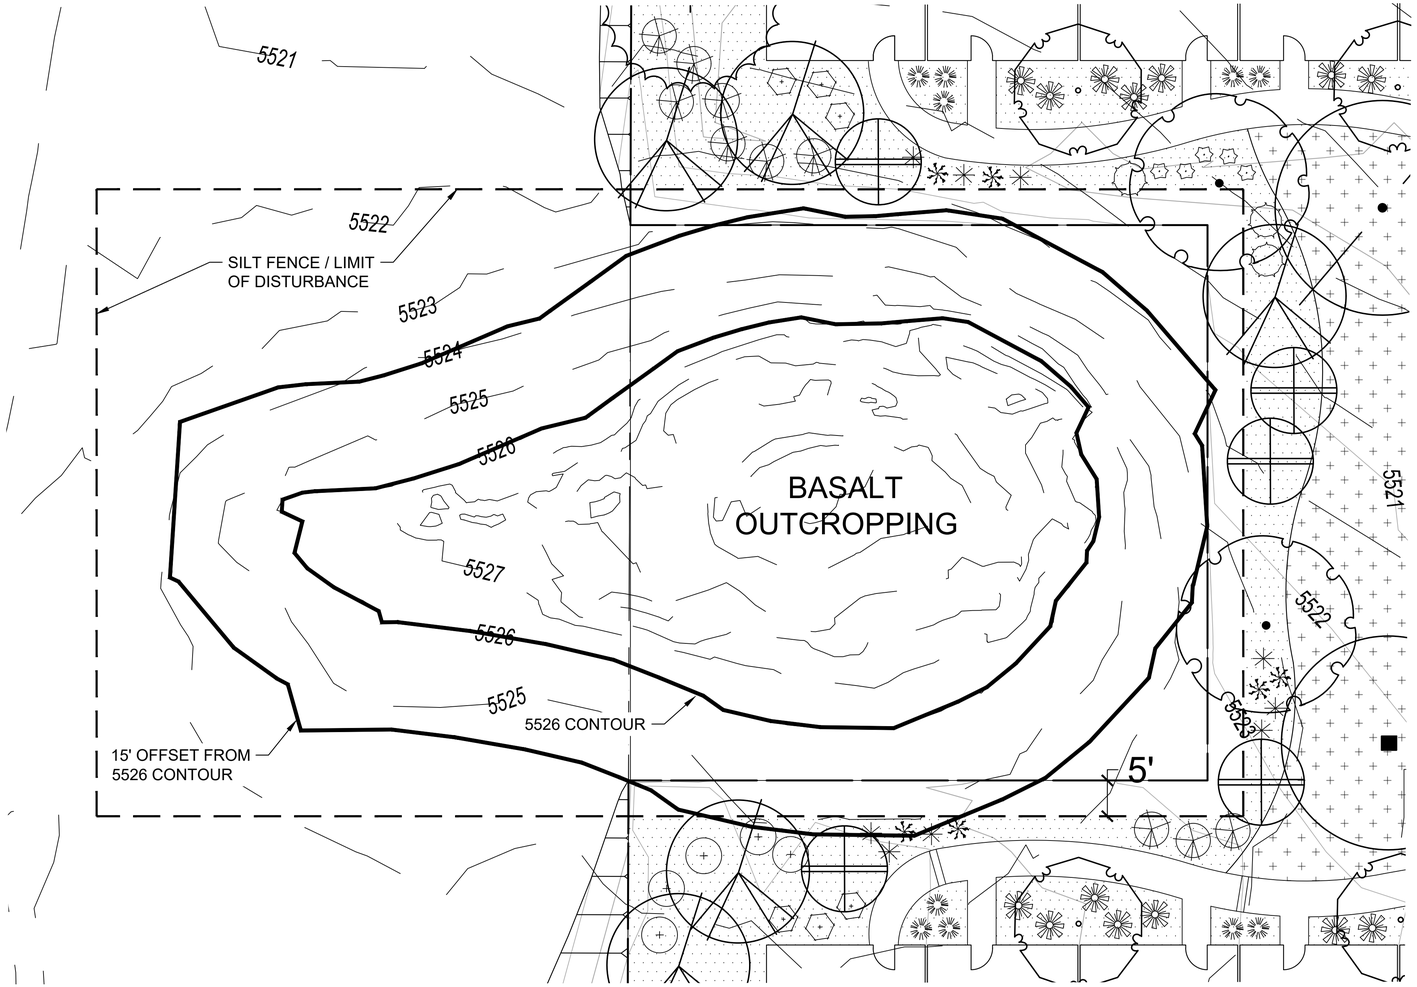

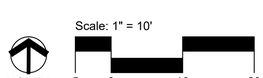

CONSENSUS PLANNING
Planning / Landscape Architecture
302 Eighth Street NW
Albuquerque, NM 87102
(505) 764-9801 Fax 842-5495
www.consensusplanning.com

DESCRIPTION

STATE OF NEW MEXICO
CHRISTOPHER J. GREEN
#234
REGISTERED LANDSCAPE ARCHITECT
9-5-2024

LA TERRA

Bedrock
Albuquerque, NM

SUBMITTAL: AUGUST 2024

REVISIONS

NO.	DATE	DESCRIPTION

PROJECT NO: 1866-06
CAD DWG FILE:
DESIGNED BY: CP
DRAWN BY: CP DATE: 8/24
CHECKED BY: CG DATE: 8/24

SHEET TITLE

SENSITIVE LANDS
GRAPHIC
(sheet 1 of 2)

Non-woven Silt Fence
A silt fence is a temporary sediment barrier consisting of a geotextile attached to supporting posts and trenched into the ground. Intended to retain sediment that has been dislodged by stormwater.

Use silt fence as a perimeter control particularly at lower or down slope edge of a disturbed area. Leave space for maintenance between slope and silt fence or roll. Trench in the silt fence on the uphill side (6 in deep by 6 in wide). Install stakes on the downhill side of the fence. Curve silt fence up-gradient to help it contain runoff.

To maintain remove sediment when it reaches one-third of the height of the fence. Replace the silt fence where it is worn, torn, or otherwise damaged. Retrench or replace any silt fence that is not properly anchored to the ground. If the silt fence cannot be toed in properly due to existing hard surface, place mulch filter sock at base to prevent sediment from leaving site.

8' max wood stake spacing and 10' max spacing for steel T-post.

Silt Fence Installation

Source: USEPA Guide for Construction Site

NOTE: NO STORAGE OF MATERIALS AND/OR EQUIPMENT IS ALLOWED OUTSIDE OF THE LIMITS OF CONSTRUCTION. ALL DISTURBED AREAS WITHIN THE LIMITS OF CONSTRUCTION THAT ARE NOT STABILIZED BY PERMANENT IMPROVEMENTS SHALL BE REVEGETATED USING THE SEED MIX IN STANDARD SPECIFICATION 1013". IF DAMAGE OCCURS DURING CONSTRUCTION WITHIN THE BUFFER PROTECTION ZONE, RESTORATION SHALL FOLLOW STANDARD SPECIFICATION 1014.3.6."

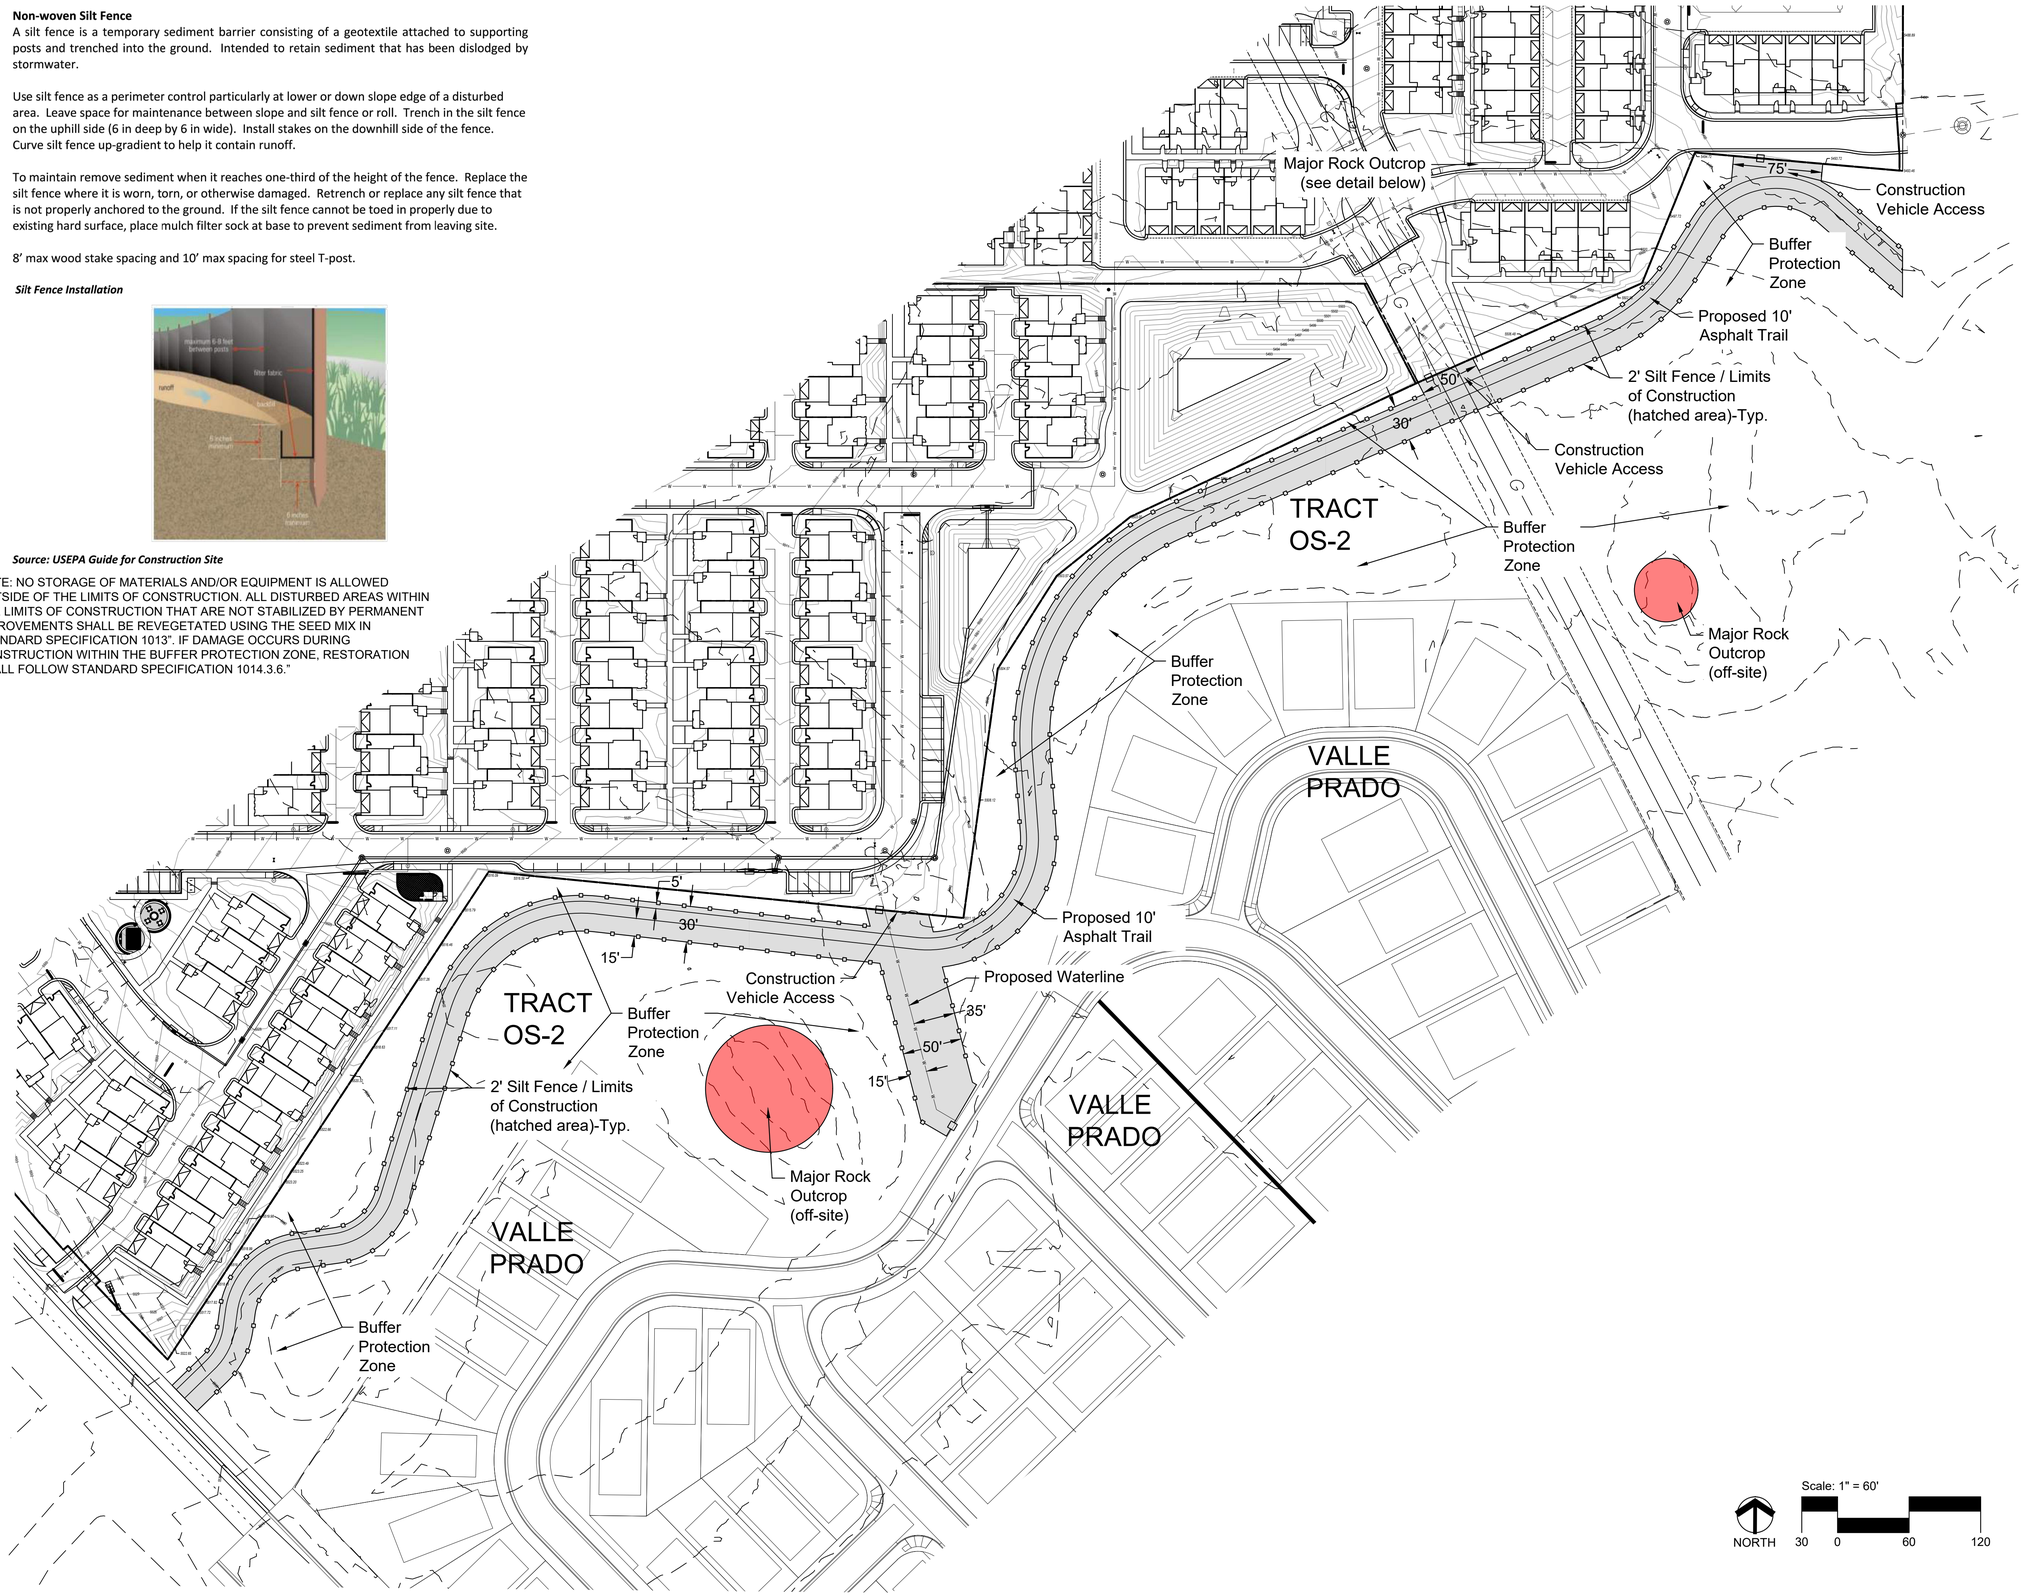

CONSENSUS PLANNING
Planning / Landscape Architecture
302 Eighth Street NW
Albuquerque, NM 87102
(505) 764-9801 Fax 842-5495
www.consensusplanning.com

DESCRIPTION

STATE OF NEW MEXICO
CHRISTOPHER J. GREEN
#234
REGISTERED LANDSCAPE ARCHITECT
9-5-2024

LA TERRA

Bedrock
Albuquerque, NM

SUBMITTAL: AUGUST 2024

REVISIONS

NO.	DATE	DESCRIPTION

PROJECT NO: 1866-06
CAD DWG FILE:
DESIGNED BY: CP
DRAWN BY: CP DATE: 8/24
CHECKED BY: CG DATE: 8/24

SHEET TITLE

SENSITIVE LANDS
GRAPHIC
(sheet 2 of 2)