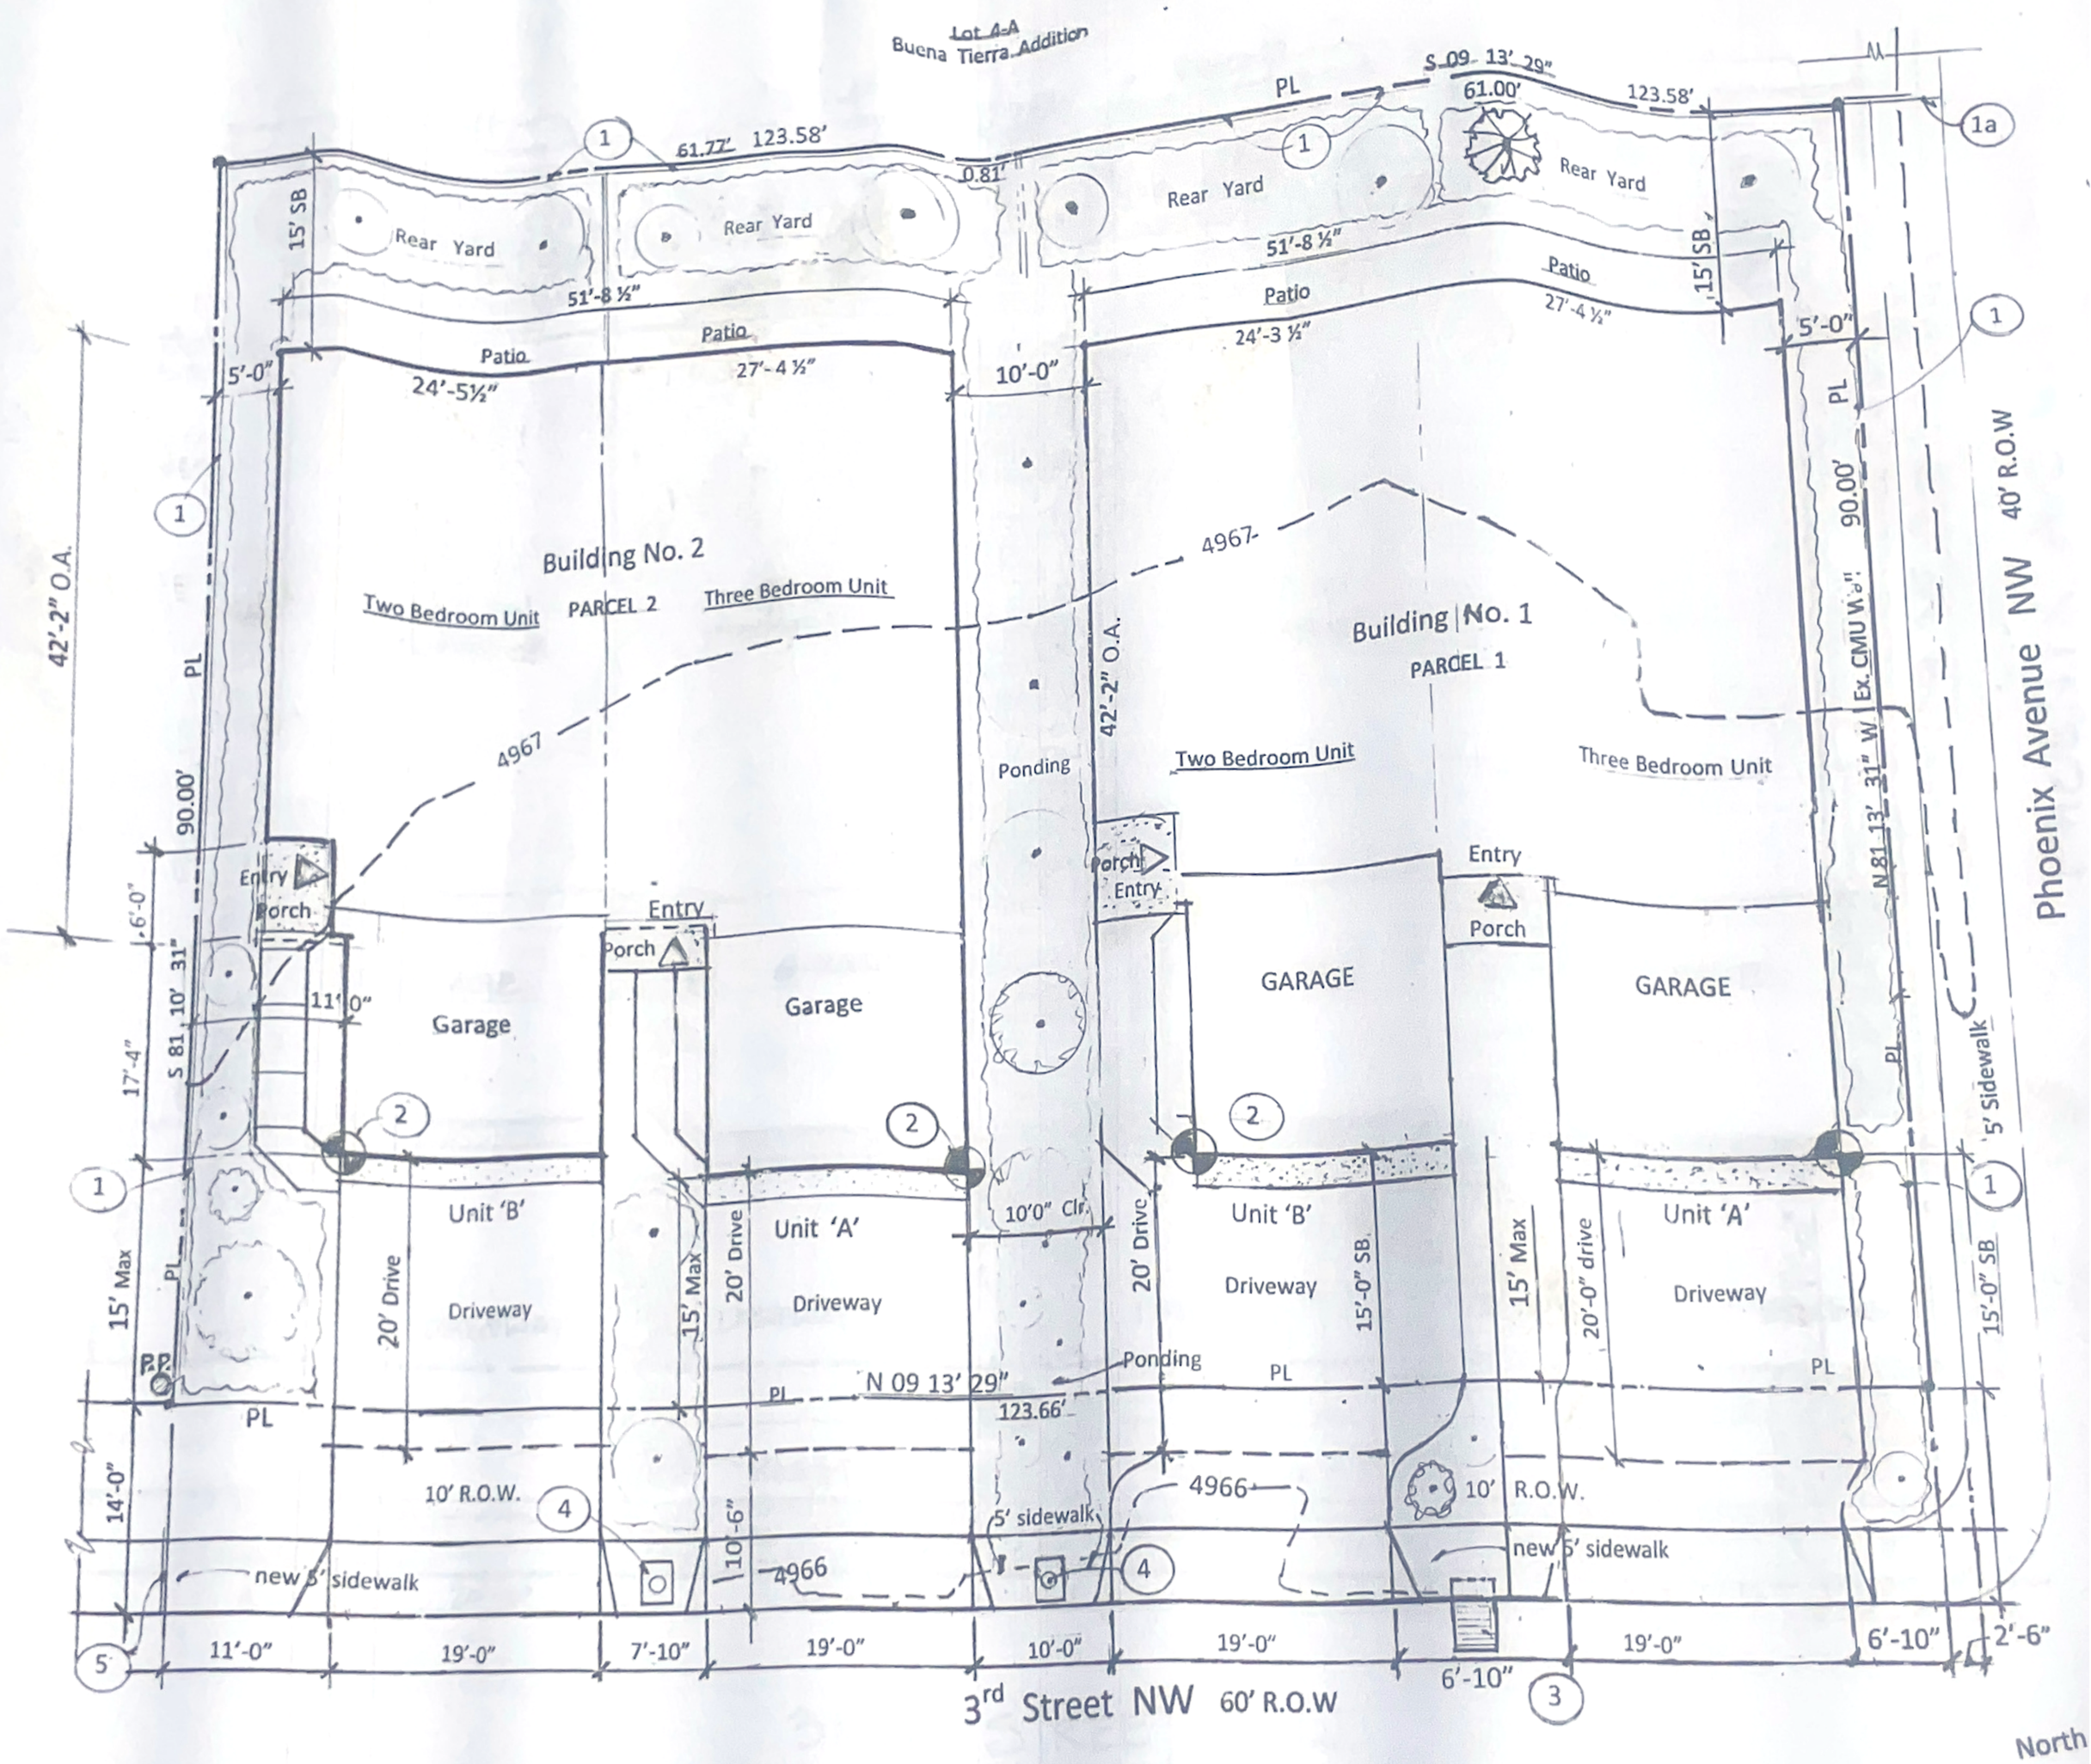

Site Development Plan

Scale: 1" = 10'- 0"

Note ! See L-1 for keynotes for Site Plan