


## C1 EXTERIOR ELEVATION ~ South

1/16" = 1'-0"




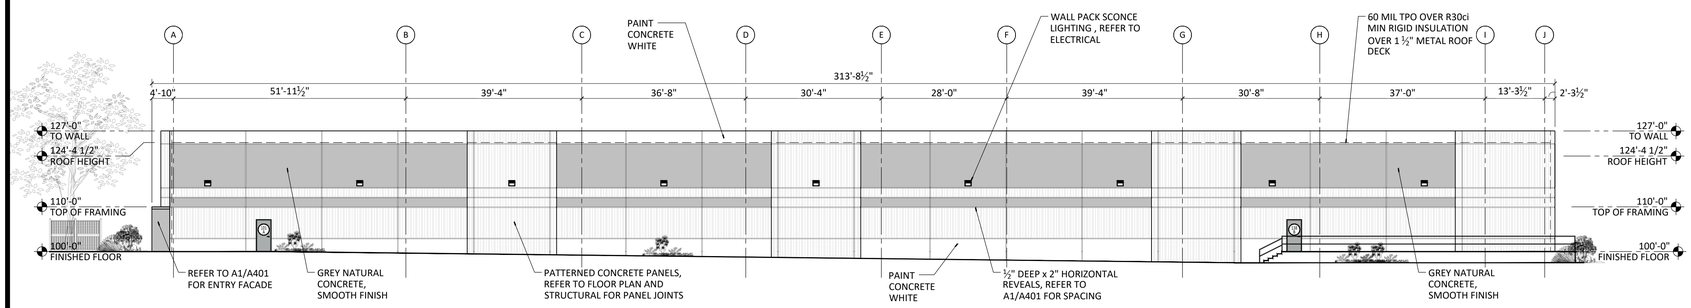


REFER TO A1/A401 FOR DETAILED ELEVATION OF ENTRY FACADE

## B1 EXTERIOR ELEVATION ~ East

1/16" = 1'-0"

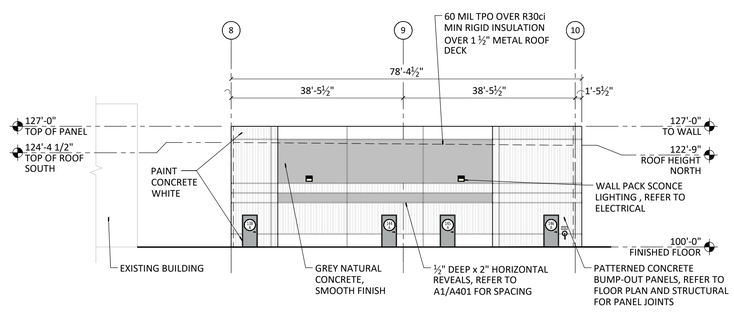

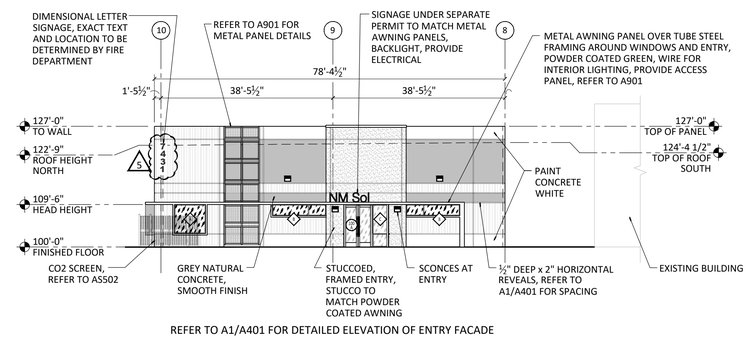
## B3 EXTERIOR ELEVATION ~ West Entry

1/16" = 1'-0"

## A1 EXTERIOR ELEVATION ~ North

1/16" = 1'-0"

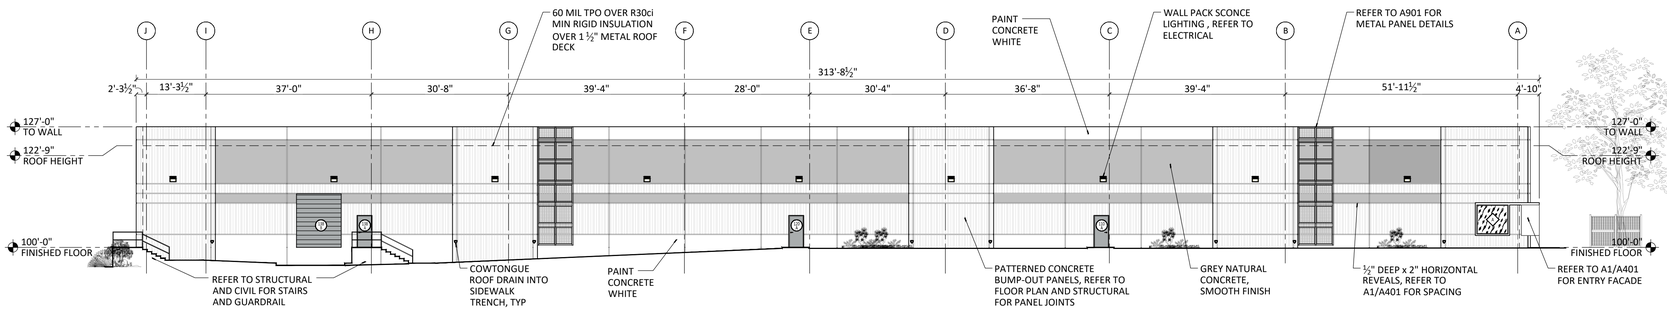


## A5 PANEL TEXTURE


ARIA
STUDIO CONSULTANTS, INC
100 Gold Ave. SW, Suite 205,
Albuquerque, NM 87102
Daniel@ariascinc.com (505) 506-2314


NM SOL

5

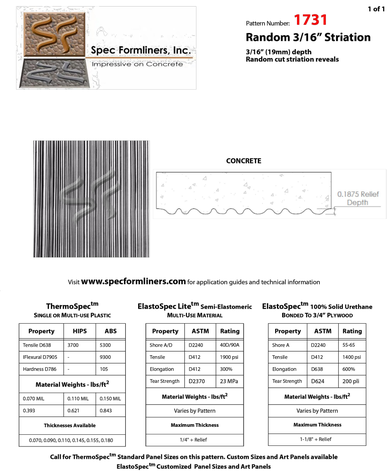NM SOL
A New Agricultural Facility
7431 Los Volcanes Road NW
Albuquerque, NM 87121

STATE OF NEW MEXICO
DANIEL PUZAK
NO. 5317
03/28/2023
REGISTERED ARCHITECT

Architect/Engineer Seal

| mark | date | description |
|---|---|---|
| 5 | 08/29/2023 | ADDRESS ASSIGNMENT |
| 4 | 08/07/2023 | TCL COMMENTS |
| 3 | 05/20/2023 | OWNER CHANGES |
| 2 | 05/12/2023 | COA PERMIT COMMENTS |
| 1 | 04/26/2023 | TCL COMMENTS |

| revisions | |
|---|---|
| issue | Permit CDs |
| project no | 2219 |
| drawn by | DGW |
| checked by | DGP |
| date | AUGUST 10, 2023 |

EXTERIOR ELEVATIONS

A201