DEVELOPMENT ~~HEARING OFFICER~~ Facilitation Team

SUPPLEMENTAL SUBMITTAL

(Deadline is Friday at noon unless noted on ~~DHO~~ DFT calendar – late submittals will not be accepted unless approved by the ~~DHO~~ DFT)

PROJECT NO. PR-2022-007903
Application No. PS-2023-00203

TO:

✓ Planning Department
✓ Hydrology
✓ Transportation Development
✓ ABCWUA
✓ Code Enforcement
✓ Parks & Rec
✓ City Engineer

***(Please attach this sheet with each collated set for each DFT member)**

NOTE: ELECTRONIC VERSION is Required. Submittal will not be accepted without.

DHO SCHEDULED HEARING DATE: 12/13/23 **HEARING DATE OF DEFERRAL:** _____

SUBMITTAL DESCRIPTION: Can you please distribute this vacation of R.O.W. exhibit to all members of the DFT for their consideration at the Dec. 13th meeting? Thank you.

CONTACT NAME: Juanita Garcia, JAG Planning + Zoning
TELEPHONE: 505 362.8903 EMAIL: jag@jagpandz.com

RIGHT-OF-WAY
VACATION EXHIBIT FOR

SANTA CLARA DRIVE SE AND ALTEZ STREET SE

CONVERSION TO A PRIVATE ROADWAY EASEMENT
AND PUBLIC UTILITY EASEMENT

CITY OF ALBUQUERQUE, NEW MEXICO

NOVEMBER 2023

PURPOSE OF PLAT

THE PURPOSE OF THIS PLAT IS TO VACATE THE PUBLIC RIGHT OF WAY OF SANTA CLARA AVENUE SE AND ALTEZ STREET SE BETWEEN SOUTHERN BOULEVARD SE AND MOON STREET SE. THIS PUBLIC RIGHT OF WAY WILL BE CONVERTED TO A PRIVATE ROAD EASEMENT FOR THE BENEFITS OF LOTS 6-10, BLOCK 25, SKYLINE HEIGHTS AND TRACT 'A", BLOCK 26, SKYLINE HEIGHTS AND TRACT 1, BLOCK 55-A, SKYLINE HEIGHTS AND BLOCK 56-A, SKYLINE HEIGHTS. THIS WILL ALSO CONVERT THE PUBLIC RIGHT OF WAY TO A PUBLIC UTILITY EASEMENT FOR THE BENEFIT OF THE CITY AND UTILITY COMPANIES.

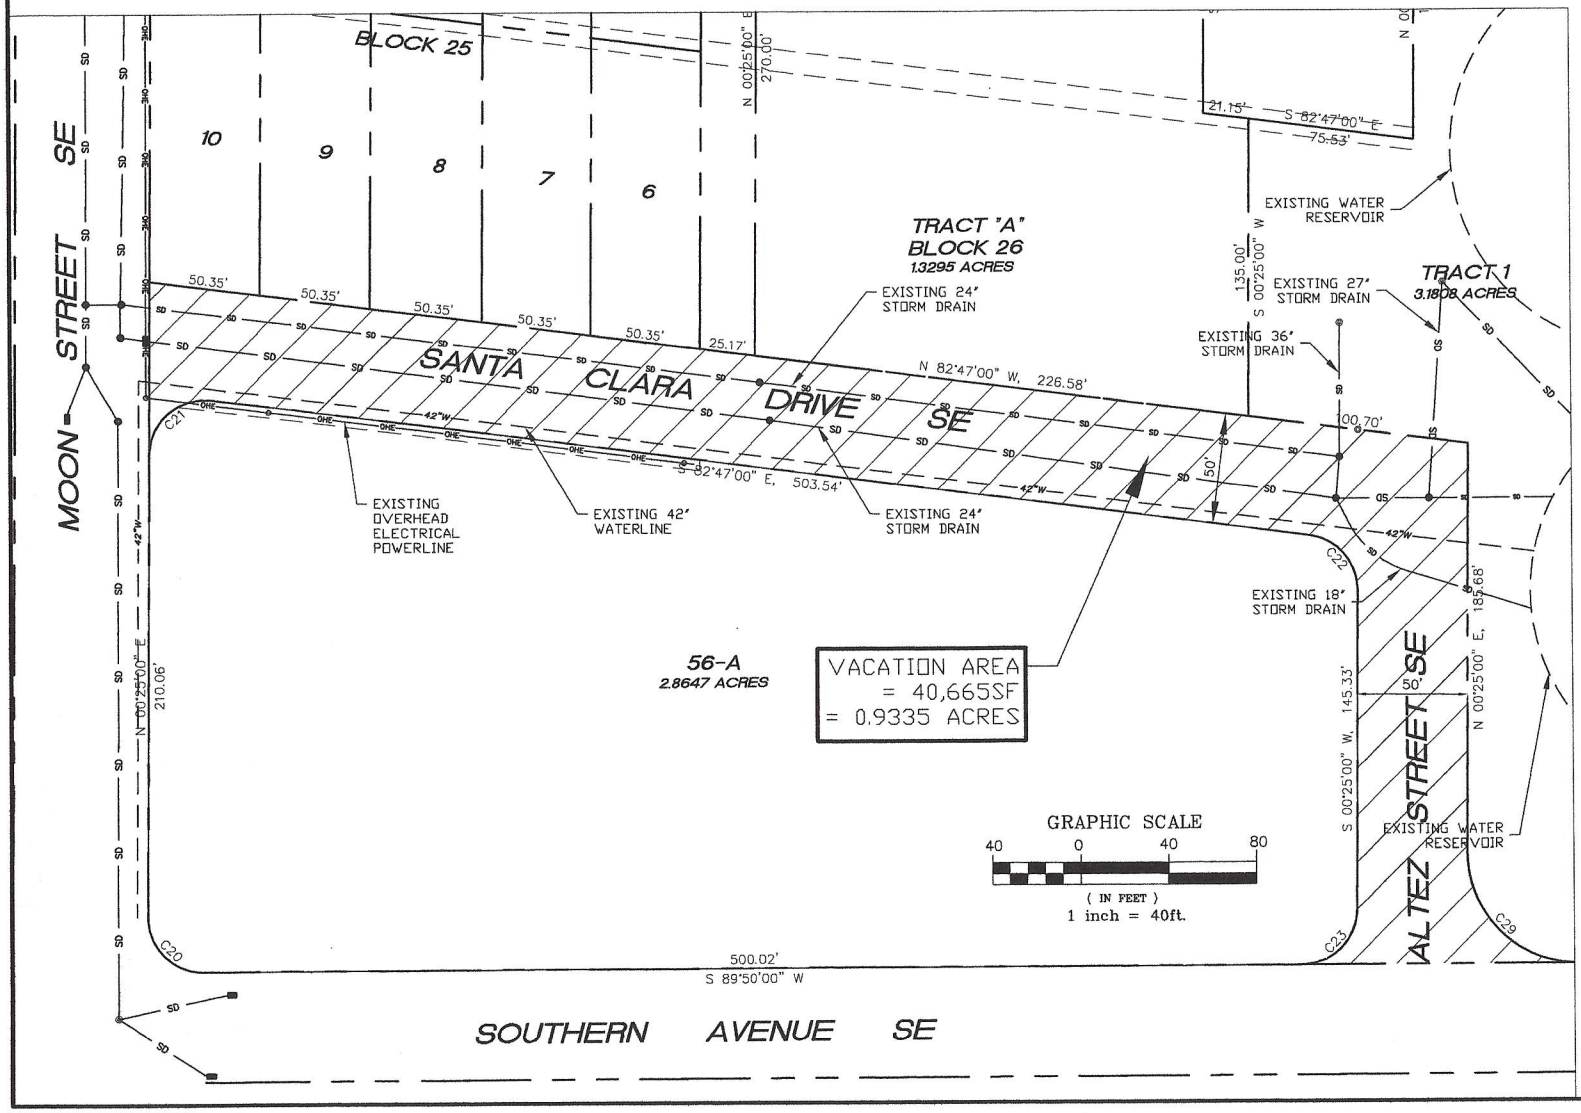

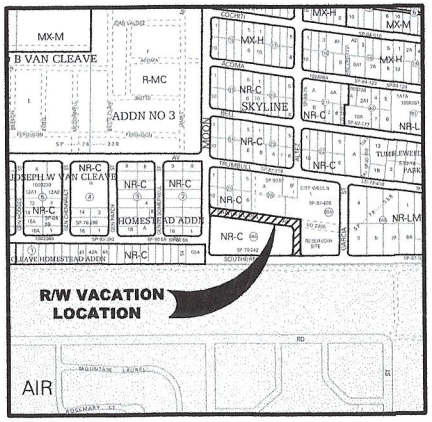

VICINITY MAP – C.O.A.
ZONE ATLAS L-20-Z

NORTH

SHEET 1 OF 1

APPLIED ENGINEERING AND SURVEYING, INC.
1605 BLAIR DRIVE NE
ALBUQUERQUE, NEW MEXICO, 87112
(505) 480-8125, galdaz47@yahoo.com