STORM DRAIN EXHIBIT
U-HAUL AT JOURNAL CNTR.

FEBRUARY 2023

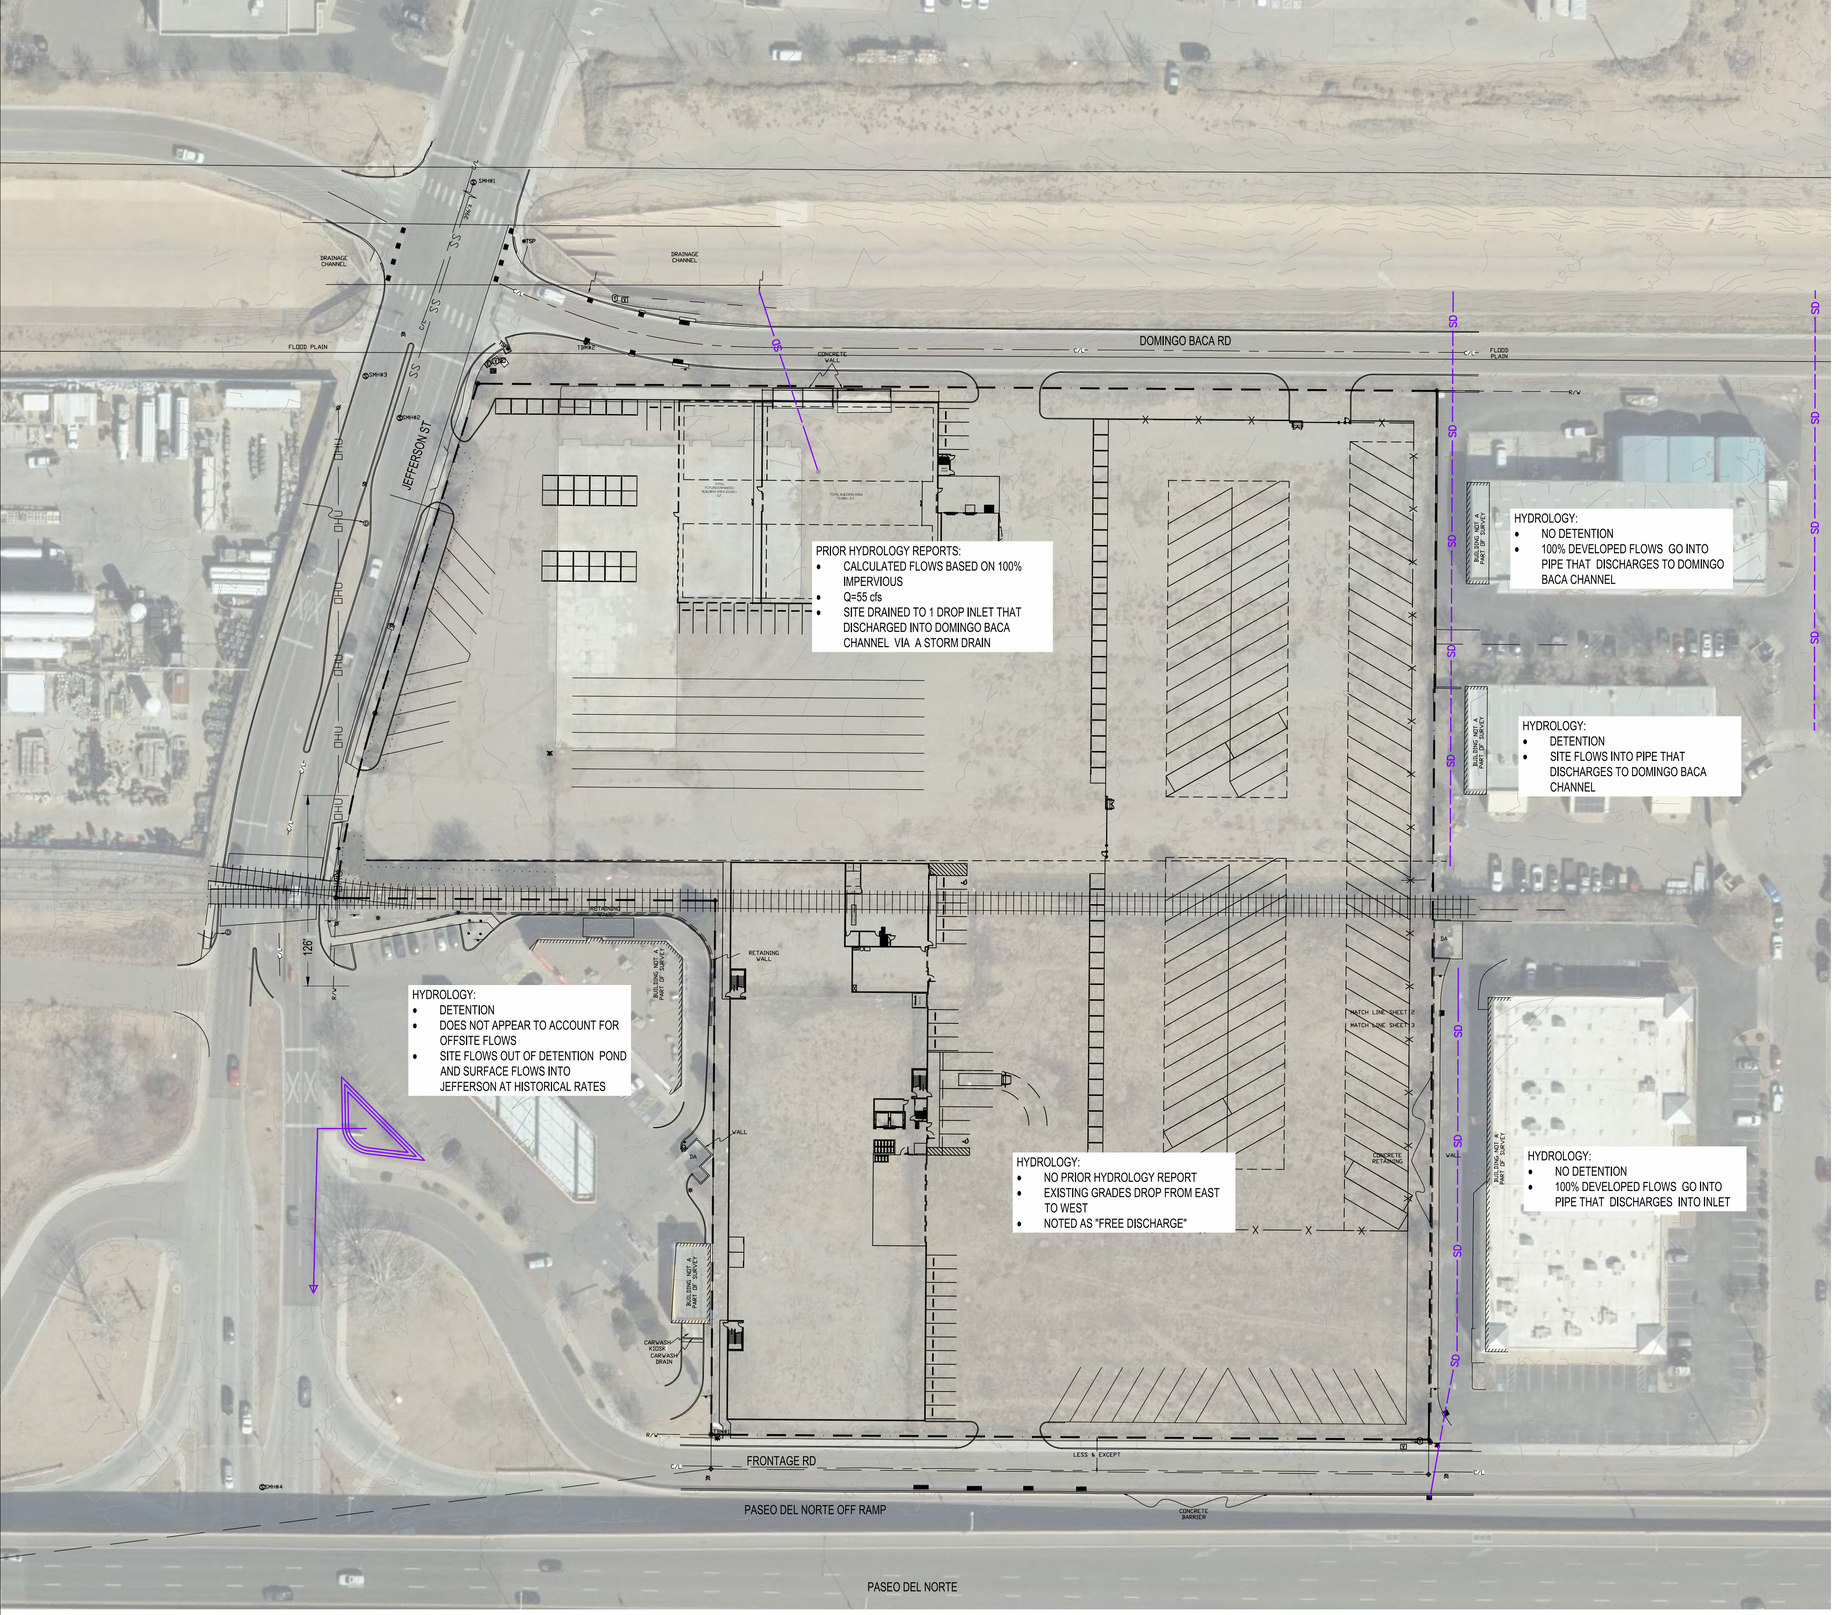

PRIOR HYDROLOGY REPORTS:
100% DEVELOPED FLOWS INTO PIPE THAT DISCHARGES TO DOMINGO BACA CHANNEL

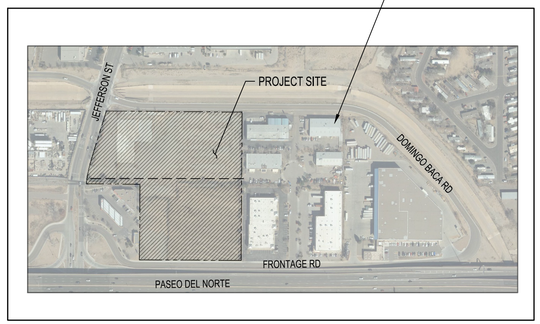

LOCATION MAP

LEGEND

EXISTING STORM DRAIN

N

50 25 0 50

1"=50'

Bohannan Huston

www.bhinc.com 800.877.5332

Tue, 21-Feb-2023 - 11:29 am, Plotted by: KKLEIN
P:\20230458\CDP\Plans\General\20230458_Sketch Plat SD Exhibit.dwg