UTILITY EXHIBIT
U-HAUL AT JOURNAL CNTR.

FEBRUARY 2023

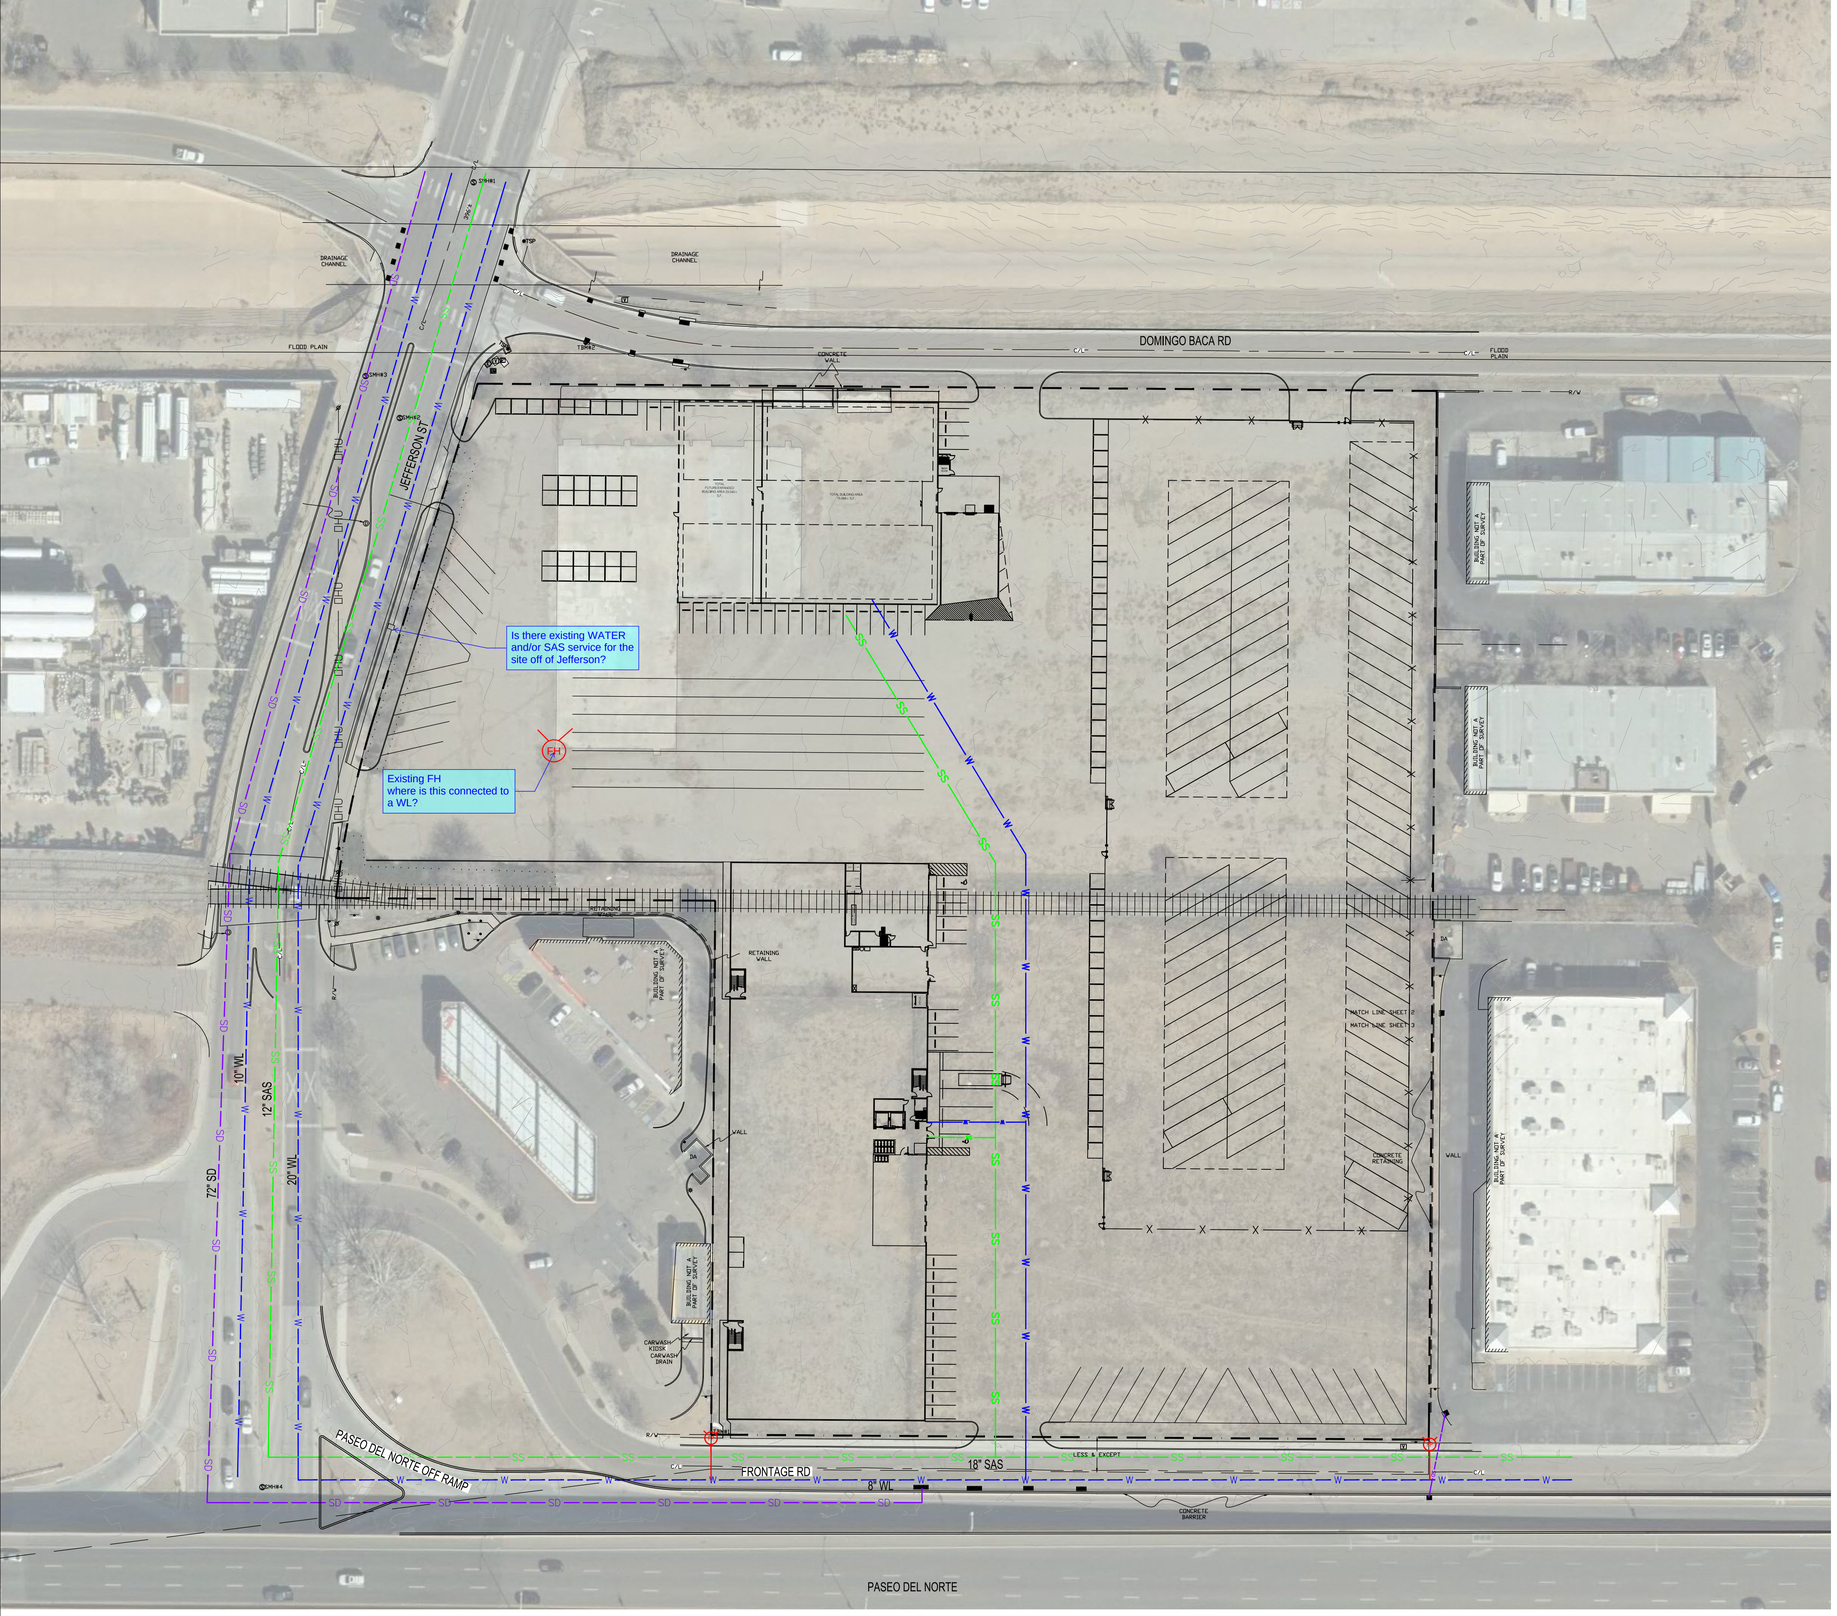

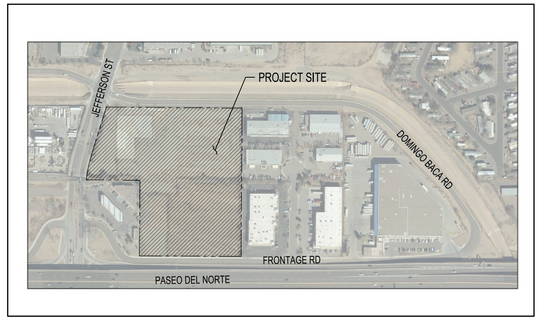

LOCATION MAP

LEGEND

EXISTING STORM DRAIN	SD
EXISTING SANITARY SEWER	SS
EXISTING WATER LINE	W
PROPOSED WATER LINE	W
PROPOSED SANITARY SEWER	SS
FIRE LINE	
EXISTING FIRE HYDRANT	FP

N

50 25 0 50

1"=50'

Bohannan Huston

www.bhinc.com 800.877.5332

Tue, 21-Feb-2023 - 11:21:am, Plotted by: DOLIVAS
\\a-abq-fs2\projects\20230458\CDP\Plans\General\20230458_Sketch Plat Utility Exhibit.dwg