RIGHT OF WAY VACATION EXHIBIT

THE WESTERLY PORTION OF TRACT 1
SUMMARY PLAT, 68.75 ACRE TRACT
& 66.15 ACRE TRACT
PARADISE HILLS, TOWN OF ALAMEDA GRANT, CITY OF
ALBUQUERQUE, BERNALILLO COUNTY, NEW MEXICO

PROJECT NO: PR-2023-009652
APPLICATION NO: SD-2024-00148

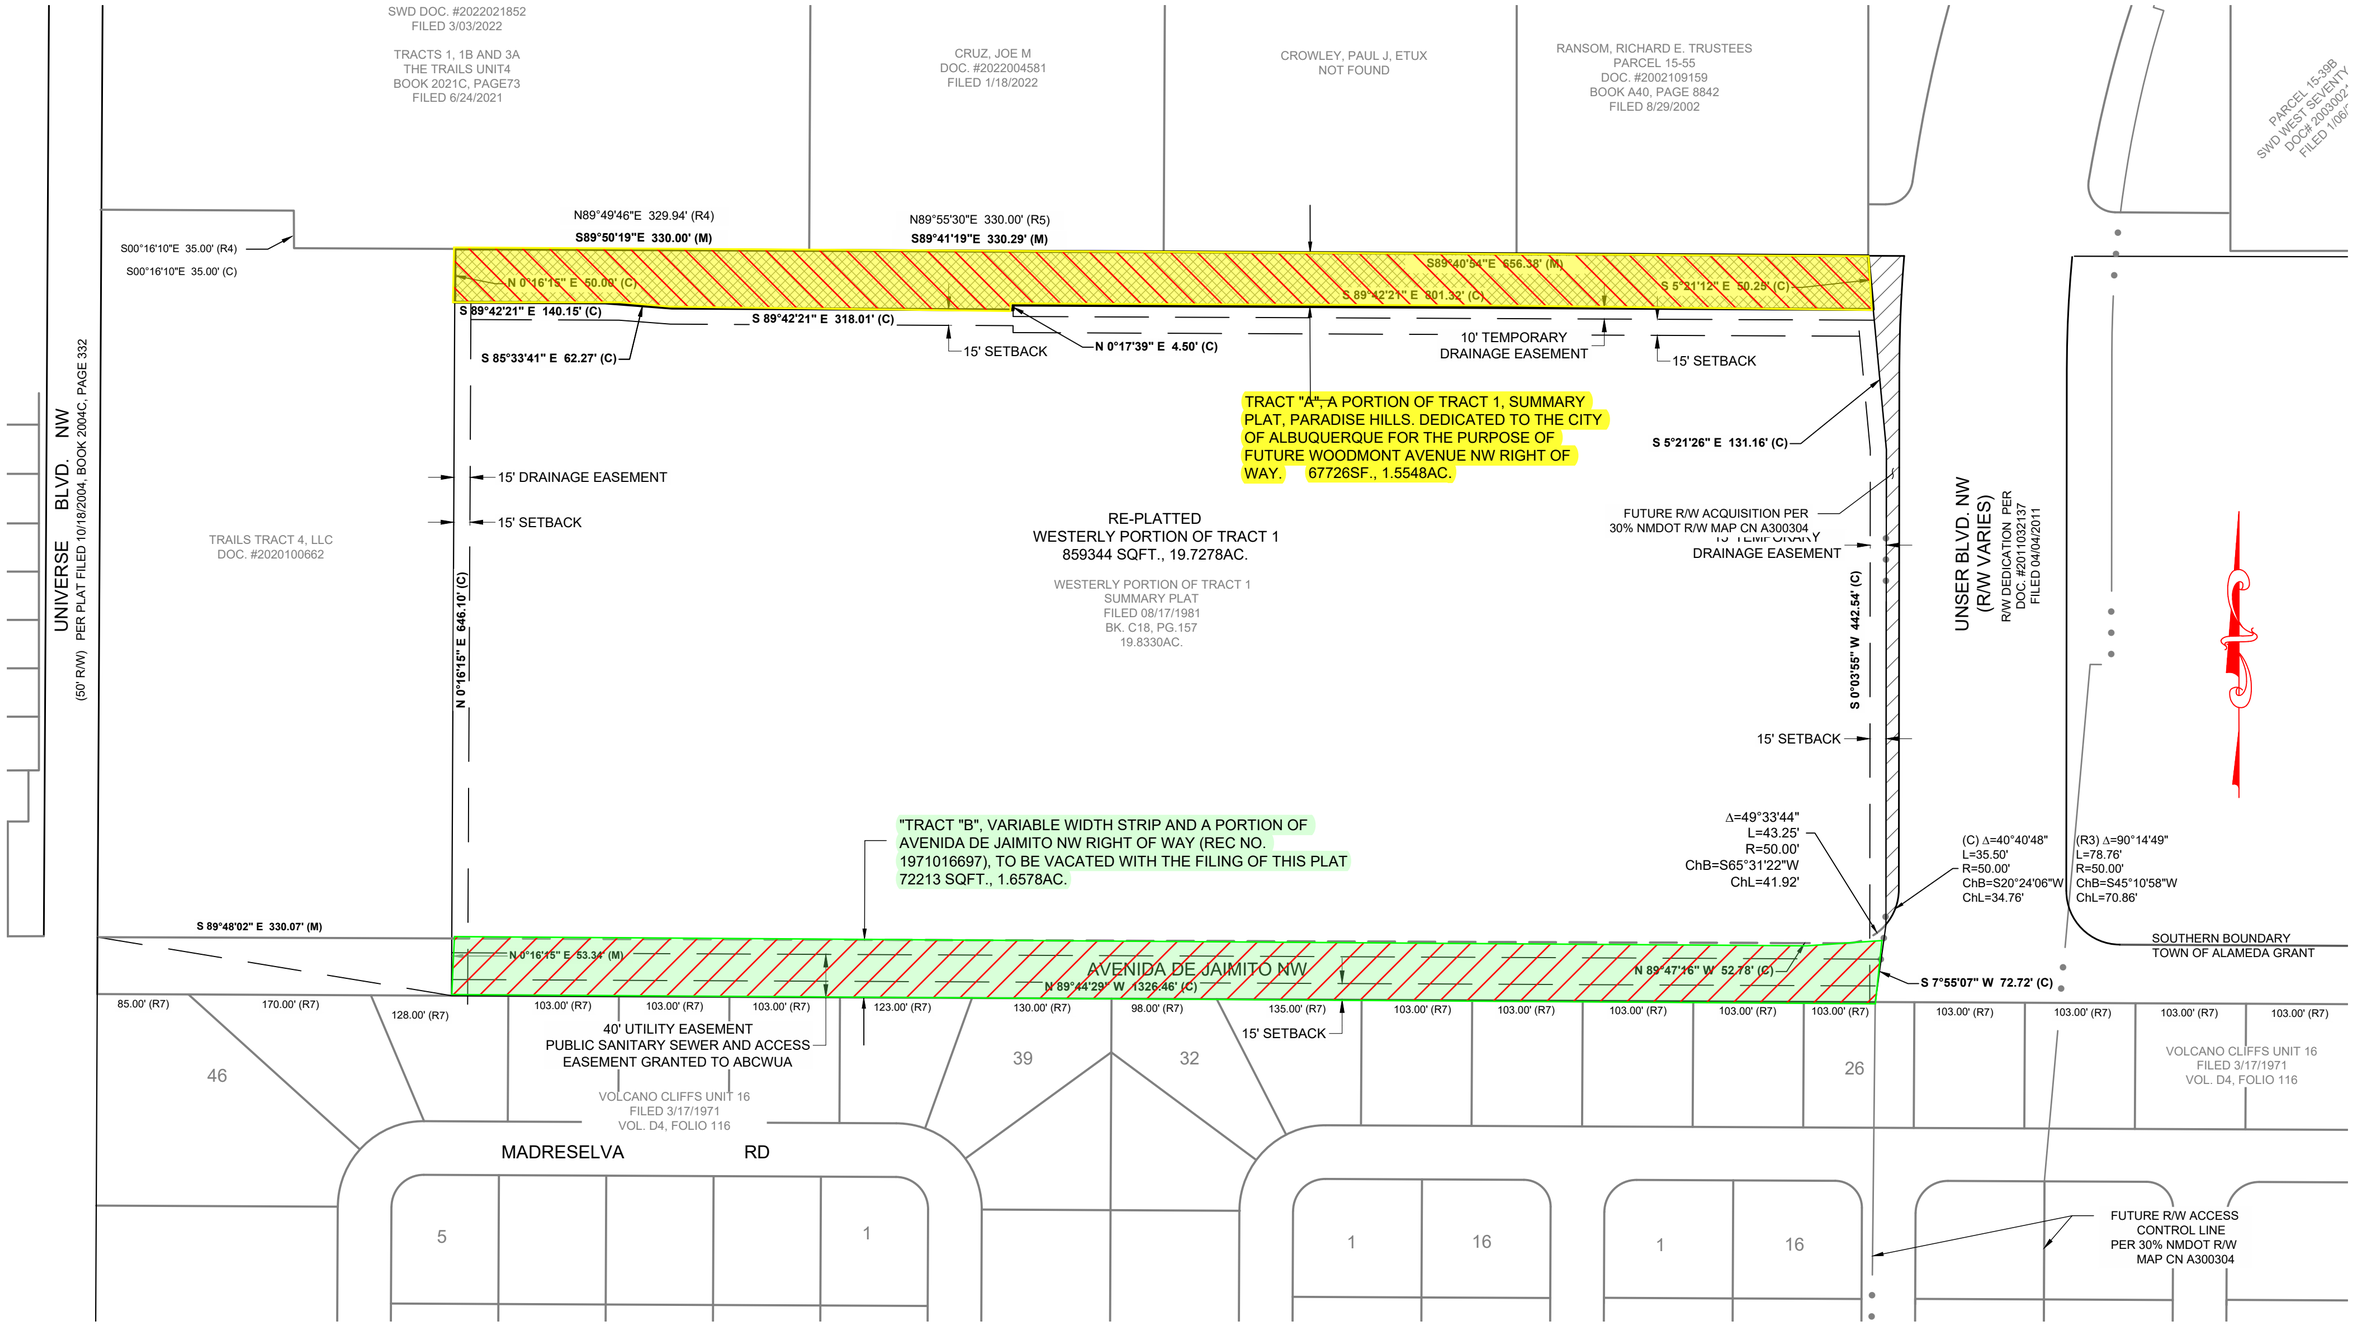

CobbFendley
3820 Academy Parkway North N.E.
Albuquerque, New Mexico 87109
505.508.0786 I fax 505.508.0837 I www.cobbfendley.com

GRAPHIC SCALE
0 100' 200'
SCALE: 1" = 100'
(IN FEET)

SHEET 1 OF 1

copyright Cobb, Fendley AND Associates, Inc.

Drawing File: Q:\PROJECTS\2023\12038_JLM_LIVING_LLC\03_JM_PASEO_FINAL_DESIGN\400_CAD\402_SURVEY\231203803_FINAL-PLAT-241015.DWG