© 2026 CASCO DIVERSIFIED CORPORATION

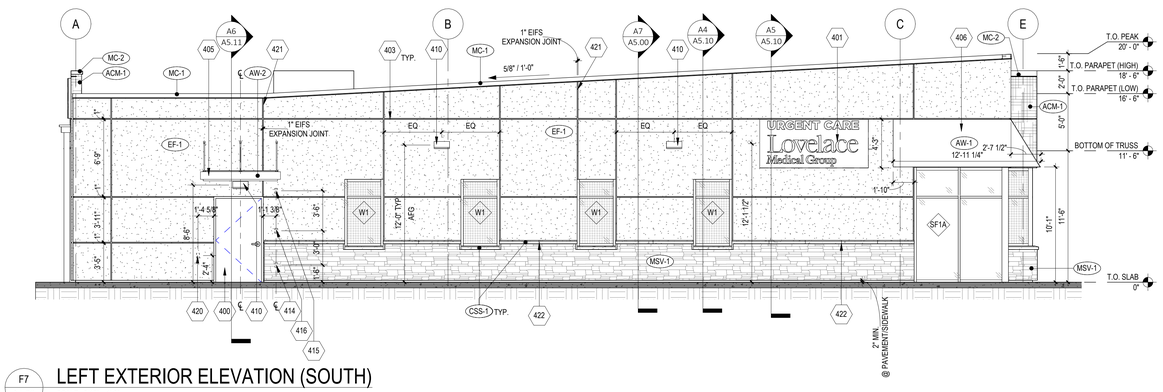


F7 A4.00 **LEFT EXTERIOR ELEVATION (SOUTH)**

SCALE: 3/16" = 1'-0" 0 4' 8' 12" 3/16" = 1'-0"

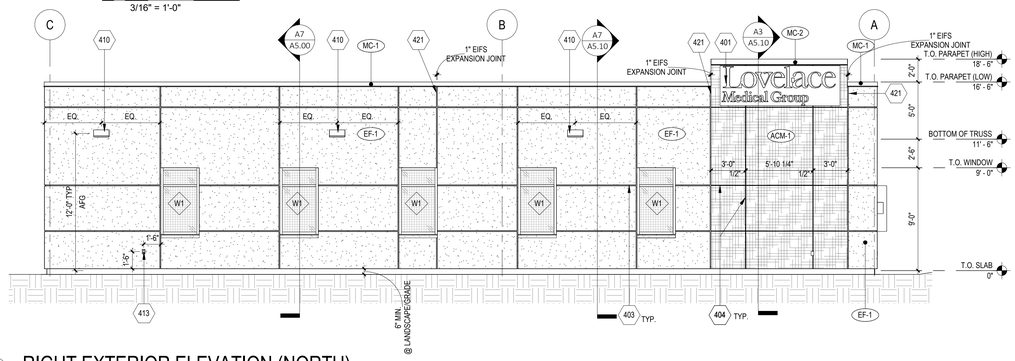


D7 A4.00 **RIGHT EXTERIOR ELEVATION (NORTH)**

SCALE: 3/16" = 1'-0" 0 4' 8' 12" 3/16" = 1'-0"

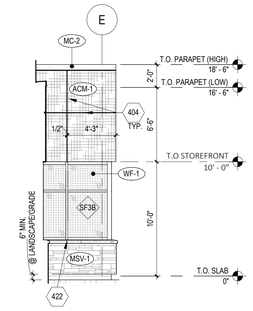


D3 A4.00 **FRONT EXTERIOR ELEVATION A (SOUTH)**

SCALE: 3/16" = 1'-0" 0 4' 8' 12" 3/16" = 1'-0"

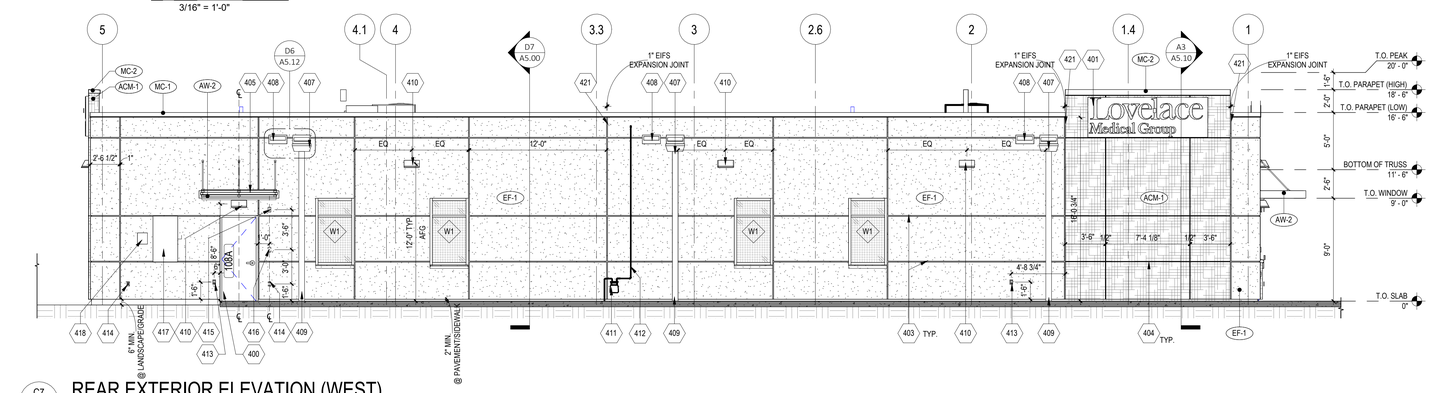


C7 A4.00 **REAR EXTERIOR ELEVATION (WEST)**

SCALE: 3/16" = 1'-0" 0 4' 8' 12" 3/16" = 1'-0"

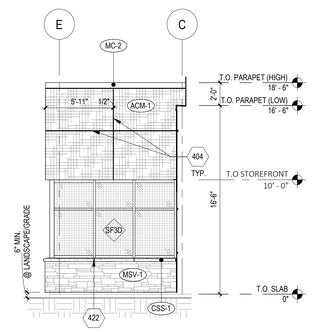


C3 A4.00 **FRONT EXTERIOR ELEVATION B (NORTH)**

SCALE: 3/16" = 1'-0" 0 4' 8' 12" 3/16" = 1'-0"

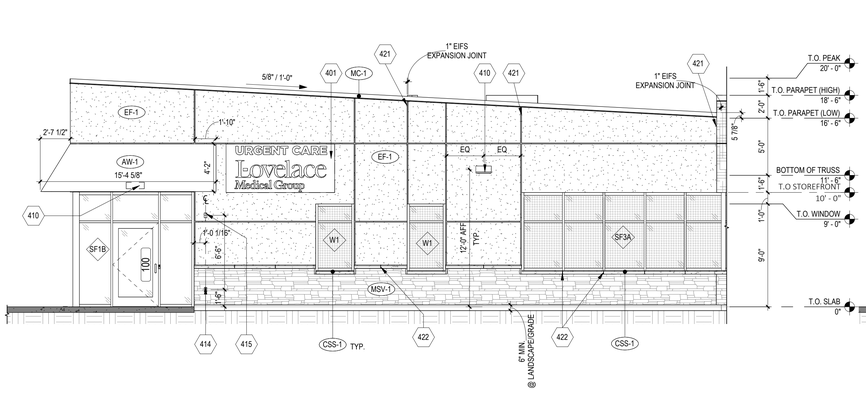


A7 A4.00 **FRONT EXTERIOR ELEVATION A (EAST)** **FACING SKEWED WALL**

SCALE: 3/16" = 1'-0" 0 4' 8' 12" 3/16" = 1'-0"

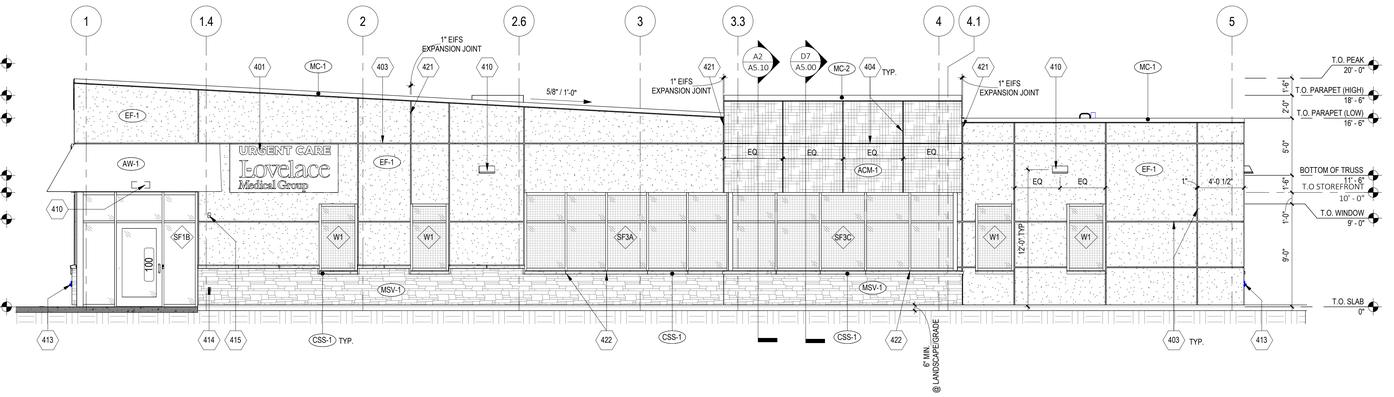


A5 A4.00 **FRONT EXTERIOR ELEVATION B (EAST)** **FACING STRAIGHT WALL**

SCALE: 3/16" = 1'-0" 0 4' 8' 12" 3/16" = 1'-0"

## GENERAL EXTERIOR ELEVATION NOTES

1. REFER TO SYMBOLS AND ABBREVIATIONS SHEET G0.02 FOR PROJECT GENERAL NOTES.
2. PLUS OR MINUS DIMENSIONS ALLOW FOR OVERALL ADJUSTMENTS TO NO MORE OR LESS THAN ONE HALF OF AN INCH IN A SINGLE DIMENSION STRING. NOTIFY ARCHITECT OF EXISTING DIMENSION DISCREPANCIES PRIOR TO NEW WALL PLACEMENT.
3. REFER TO A6-SERIES SHEETS FOR DOOR SCHEDULE, DOOR & FRAME ELEVATIONS, HEAD AND JAMB DETAILS, AS WELL AS STOREFRONT AND WINDOW ELEVATIONS.

## EXTERIOR MATERIAL LEGEND

**AW-1** METAL AWNING, BASIS OF DESIGN: MASA ARCHITECTURAL CANOPIES - ALUMIFRAME W/ ALUMINUM COMPOSITE PANEL AND CUSTOM ACCENT TRIM, COLOR: PANTONE 654 (NAVY)

**AW-2** METAL AWNING, BASIS OF DESIGN: MAPES ARCHITECTURAL CANOPIES - LUMISHADE ALUMINUM CANOPY, COLOR: PENDING ARCHITECT SELECTION

**EF-1** EXTERIOR INSULATION FINISH SYSTEM, BASIS OF DESIGN: DRYVIT OUTSULATION MINERAL WOOL; FINISH: SANDBLAST, COLOR: SHERWIN WILLIAMS SW 71105 PAPER WHITE

REFER TO WALL SECTIONS AND DETAILS FOR ADDITIONAL INFORMATION. VERIFY COLOR WITH ARCHITECT PRIOR TO PURCHASE AND INSTALLATION.

**ACM-1** ALUMINUM COMPOSITE MATERIAL PANELING, BASIS OF DESIGN: ALUCOBOND DRY REVEAL. FINISH: ALUCOBOND PLUS, COLOR: ULTRAMARINE BLUE OR MATCH PANTON 654 (NAVY).

REFER TO WALL SECTIONS AND DETAILS FOR ADDITIONAL INFORMATION. VERIFY COLOR WITH ARCHITECT PRIOR TO PURCHASE AND INSTALLATION.

**MSV-1** MANUFACTURED STONE VENEER & TRIM. BASIS OF DESIGN: CULTURED STONE - COUNTRY LEDGESTONE MANFUACTURED VENEER; COLOR: ECHO PARK

REFER TO WALL SECTIONS AND DETAILS FOR ADDITIONAL INFORMATION. VERIFY COLOR WITH ARCHITECT PRIOR TO PURCHASE AND INSTALLATION.

**CSS-1** CUSTOM CAST STONE SILL, BASIS OF DESIGN: READING ROCK CUSTOM COLOR: PENDING ARCHITECT SELECTION.

CUSTOM PROFILES AND CONDITIONS AS DETAILED ON A502. REFER TO WALL SECTIONS AND DETAILS FOR ADDITIONAL INFORMATION. VERIFY COLOR WITH ARCHITECT PRIOR TO PURCHASE AND INSTALLATION.

**MC-1** PREFINISHED METAL COPING. MATCH ADJ EIFS WALL FINISH (EF-1). VERIFY COLOR WITH ARCHITECT PRIOR TO PURCHASE AND INSTALLATION.

**MC-2** ACCENT METAL COPING. BASIS OF DESIGN: ALUCOBOND AXCENT. COLOR: ULTRAMARINE BLUE OR MATCH PANTON 654 (NAVY). VERIFY COLOR WITH ARCHITECT PRIOR TO PURCHASE AND INSTALLATION.

**W1** ALUMINUM STOREFRONT FRAMED WINDOW. COLOR/FINISH: ANODIZED CLEAR. BASIS OF DESIGN: KAWNEER 451T. REFER TO A6.01 FOR ADDITIONAL INFORMATION.

**SFXX** ALUMINUM STOREFRONT. COLOR/FINISH: ANODIZED CLEAR. BASIS OF DESIGN: KAWNEER 451T. REFER TO A6.01 FOR ADDITIONAL INFORMATION.

## KEYNOTE LEGEND

400 INSULATED HOLLOW METAL DOOR AND FRAME PAINTED. REFER TO DOOR SCHEDULE ON A6.00 FOR ADDITIONAL INFORMATION. COLOR TO MATCH ADJACENT EIFS.

401 APPROXIMATE LOCATION OF SIGNAGE. SIGNAGE BY OTHERS UNDER SEPARATE CONTRACT & PERMIT. PROVIDE ADDITIONAL BLOCKING AND POWER FOR FUTURE SIGNAGE. REFER TO ELECTRICAL FOR ADDITIONAL POWER INFORMATION.

403 1" X 1" EIFS REVEAL. REFER TO TYPICAL EIFS DETAILS ON A5.21 FOR ADDITIONAL INFORMATION.

404 REVEAL IN ACM PANELING. REFER TO TYPICAL ACM DETAILS FOR ADDITIONAL INFORMATION.

405 HANGER ROD SUPPORTED CANTILEVER AWNING. CENTER AWNING ABOVE EACH WINDOW OR DOOR. REFER TO EXTERIOR FINISH LEGEND, SPECIFICATIONS, AND SECTION DETAILS FOR ADDITIONAL INFORMATION.

406 FLUSH METAL PANEL AWNING. REFER TO EXTERIOR FINISH LEGEND, SPECIFICATIONS, AND SECTION DETAILS FOR ADDITIONAL INFORMATION.

407 PRIMARY SCUPPER AND RECTANGULAR DOWNSPOUT. DOWNSPOUT TO CONNECT TO UNDERGROUND STORM DRAIN SYSTEM. COLOR TO MATCH ADJ WALL FINISH. REFER TO ROOF PLAN AND DETAILS ON A5.11 FOR ADDITIONAL INFORMATION.

408 OVERFLOW SCUPPER. REFER TO ROOF PLAN AND DETAILS ON A5.11 FOR ADDITIONAL INFORMATION.

409 METAL DOWNSPOUTS TO TIE INTO UNDERGROUND STORM LINE - REFER TO CIVIL AND PLUMBING DRAWINGS FOR ADDITIONAL CONNECTION DETAILS. PAINT DOWNSPOUT AND ALL BRACKETS TO MATCH ADJ. WALL COLOR.

410 WALL PACK LIGHT FIXTURE, REFER TO ELECTRICAL FOR ADDITIONAL INFORMATION.

411 GAS METER. REFER TO MECHANICAL/PLUMBING DRAWINGS FOR ADDITIONAL INFORMATION. PAINT TO MATCH ADJ. WALL COLOR.

412 GAS PIPE ROUTED TO ROOF. PAINT TO MATCH ADJ WALL FINISH. REFER TO MECHANICAL/PLUMBING FOR ADDITIONAL INFORMATION.

413 HOSE BIBB. REFER TO PLUMBING FOR ADDITIONAL INFORMATION.

414 EXTERIOR ELECTRICAL OUTLET. REFER TO ELECTRICAL FOR ADDITIONAL INFORMATION. USE STONE MANUFACTURER FINISH ACCESSORIES TO MATCH ADJ WAINSCOT.

415 BACK BOX FOR SECURITY CAMERA. REFER TO ELECTRICAL.

416 CARD/ BADGE READER. REFER TO ELECTRICAL AND DOOR SCHEDULE FOR ADDITIONAL INFORMATION.

417 ELECTRICAL EQUIPMENT, REFER TO ELECTRICAL FOR ADDITIONAL INFORMATION. PAINT TO MATCH ADJ. WALL COLOR.

418 ELECTRICAL METER. REFER TO ELECTRICAL FOR ADDITIONAL INFORMATION. PAINT TO MATCH ADJ. WALL COLOR.

420 PROVIDE AND INSTALL KNOX BOX MODEL 3261 - BLACK, SURFACE MOUNT WITH HINGED DOOR. VERIFY LOCATION AND HEIGHT WITH LOCAL FIRE DEPARTMENT PRIOR TO INSTALLATION.

421 1" WIDE EXPANSION JOINT IN EIFS SYSTEM. REFER TO TYPICAL EIFS DETAILS FOR ADDITIONAL INFORMATION. EIFS EXPANSION JOINTS TO BE LOCATED 50' OR LESS APART, OR AS LOCATED ON ELEVATIONS.

422 APPROXIMATE LOCATION OF JOINT IN CAST STONE SILL. WHERE STOREFRONT IS CONTINUOUS PLACE JOINT AT CENTERLINE OF EACH MULLION, TYP.

FACET ARCHITECTURAL DESIGN
A STUDIO DIVERSIFIED CORPORATION COMPANY

OWNER
OMAN GIBSON ASSOCIATES
2932 FOSTER CREIGHTON DR.
NASHVILLE, TN 37204
(615) 313-9201

CIVIL ENGINEER
FULMER LUCAS
2002 RICHARD JONES RD - SUITE B200
NASHVILLE, TN 37215
(615) 345-3770

ARCHITECT
FACET ARCHITECTURAL DESIGN
12 SUNNEN DR., STE. 100
ST. LOUIS, MO 63143
(314) 821-1100

STRUCTURAL ENGINEER
ME1
12 SUNNEN DR., STE. 100
ST. LOUIS, MO 63143
(314) 821-1100

MECHANICAL, ELECTRICAL & PLUMBING ENGINEER
ME1
12 SUNNEN DR., STE. 100
ST. LOUIS, MO 63143
(314) 821-1100

Lovelace Medical Group

ArdentHealth

**ARDENT HEALTH SERVICES - LOVELACE MEDICAL GROUP COMBINED URGENT CARE & PRIMARY CARE - BENAVIDES**
1125 SNOW VISTA BLVD SW
ALBUQUERQUE, BERNALILLO COUNTRY, NM 87121

| No. | Description | Date |
|---|---|---|

CONSTR. DOC. & REVISIONS

**Professional of Record:**
CARON M. STEVENSON
License No.: 026073
Expiration Date: 12/31/27

| | |
|---|---|
| Drawn/Checked | JTC / SMH |
| Project Number | 2505153 |
| Owner Review | 01/28/26 |
| Bid Date | 02/13/26 |
| Permit Date | 02/13/26 |
| For Construction | --/--/-- |

EXTERIOR ELEVATIONS

A4.00

2/11/2026 8:47:13 PM