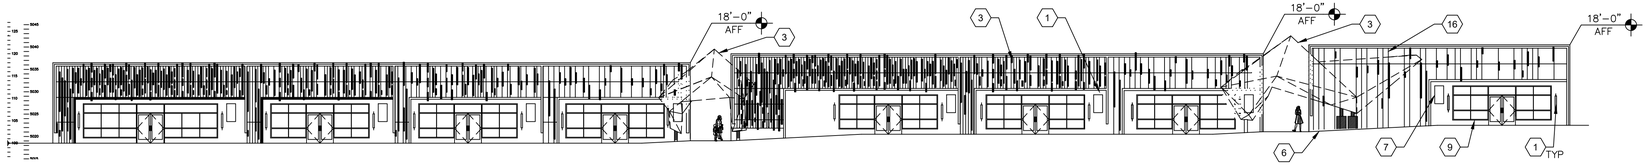

G1 WEST ELEVATION - W/DEFERRED STEEL FACADE

Scale: 1/16" = 1'-0"

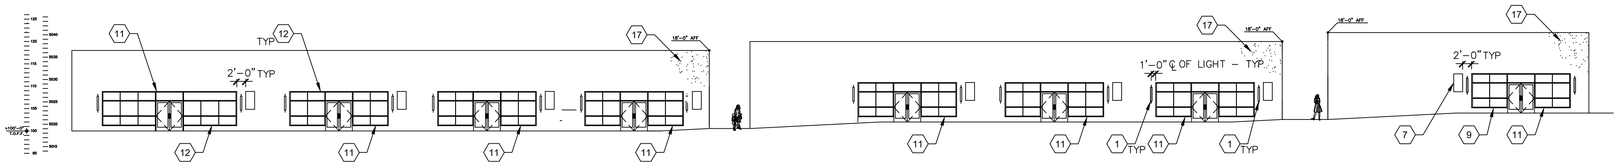

F1 WEST ELEVATION

Scale: 1/16" = 1'-0"

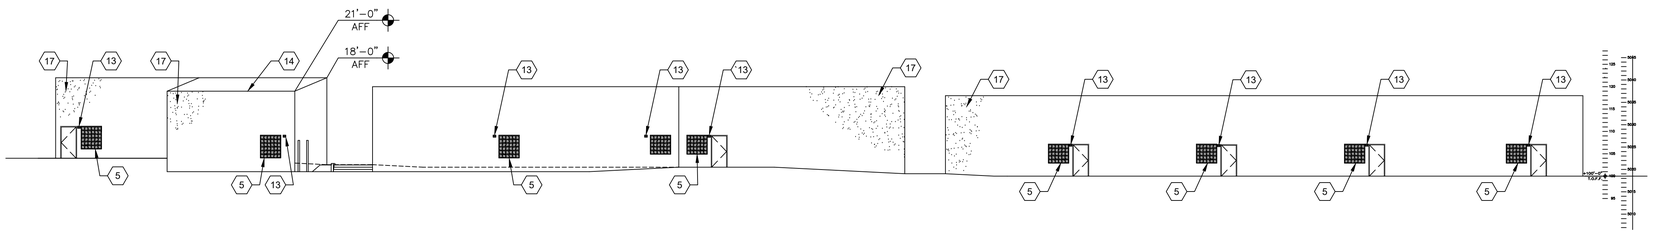

E1 EAST ELEVATION

Scale: 1/16" = 1'-0"

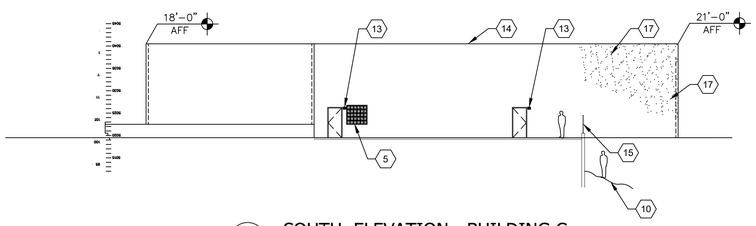

D1 SOUTH ELEVATION - BUILDING C

Scale: 1/16" = 1'-0"

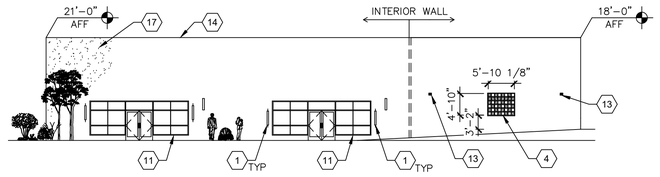

D4 EAST ELEVATION - BUILDNG C

Scale: 1/16" = 1'-0"

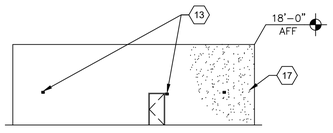

B1 ELEVATION

Scale: 1/16" = 1'-0"

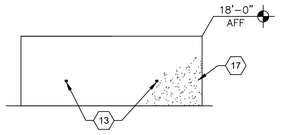

B3 ELEVATION

Scale: 1/16" = 1'-0"

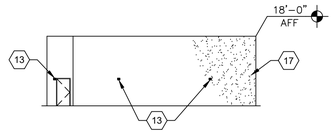

B4 ELEVATION

Scale: 1/16" = 1'-0"

GENERAL SHEET NOTES

- DO NOT SCALE DRAWINGS.

SHEET KEYNOTES

1. MOD LIGHTING – HAYLEN 31" BLACK EXTERIOR LIGHT SCONCE – CONTRACTOR TO MODIFY MOUNTING BRACKET TO ACCOUNT FOR STUCCO SYSTEM. CONTRACTOR TO CONSULT OWNER PRIOR TO PURCHASE OF LIGHTS – SEE SPEC BOOK #4 TOTAL OF 10 ENTRY SYSTEMS TO RECEIVE 2 LIGHTS. ONE ON EITHER SIDE OF THE SYTEM
2. SIGNAGE – TYP
3. PREFABRICATED METAL ENTRY – DEFERRED SUBMITTAL
4. UNIQUE GLASS BLOCK OPENING
5. 8X8 GLASS BLOCK – SEE STRUCTURAL – SEE SPEC BOOK #1
6. SEE CIVIL GRADING PLAN
7. FUTURE TENANT SIGNAGE
8. FOLIE – CONTRACTOR TO CONSULT OWNER
9. STOREFRONT SYSTEM – SEE A601
10. RETAINING WALL – SEE CIVIL/SEE STRUCTURAL
11. SEE FRAMING FOR STOREFRONT SYSTEM
12. UNIQUE STOREFRONT OPENING – SEE STRUCTURAL
13. EXTERIOR WALL SCONCE – SEE SPEC BOOKLET #6 CONSULT OWNER BEFORE BUYING/INSTALLATION
14. THIS ELEVATION DOES NOT EXCEED THE 20' MAX. THE FLOOR ELEVATION DROPS 3' FROM THE FRONT OF THE BUILDING. SEE CIVIL
15. METAL RAILING – CONTRACTOR TO CONSULT OWNER/ARCHITECT – TYPICAL FOR ALL RAILING ON RETAINING WALLS
16. PREFAB STEEL FACADE – DEFERRED SUBMITTAL
17. 7/8" STUCCO – PARAX ACRYLIC FINISH SAND SMOOTH. COLOR (CONTRACTOR TO CONSULT ARCHITECT) COLORANTE: COLORFAST 3 COAT WITH GALVANIZED 17 GA WOVEN WIRE LATH: OVER TYVEK STUCCOWRAP OVER TYVEK HOMEWRAP WRB.

LEGEND

PENNY DESIGN, LLC
202 SANDIA RD NW
ALBUQUERQUE, NEW MEXICO 87107
505.280.5439

STATE OF NEW MEXICO
G. DUDLEY, JR.
DUDLEY, JR.
No. 3673
8/9/2025
REGISTERED ARCHITECT

DEMI'S PAVILIONS
10120 COORS BLVD NW
ALBUQUERQUE, NM
87114

MARK	DATE	DESCRIPTION

DATE: 8/9/2025
DRAWN BY: pd
CHECKED BY:
SET NO:
SHEET TITLE:
EXTERIOR ELEVATIONS

A201