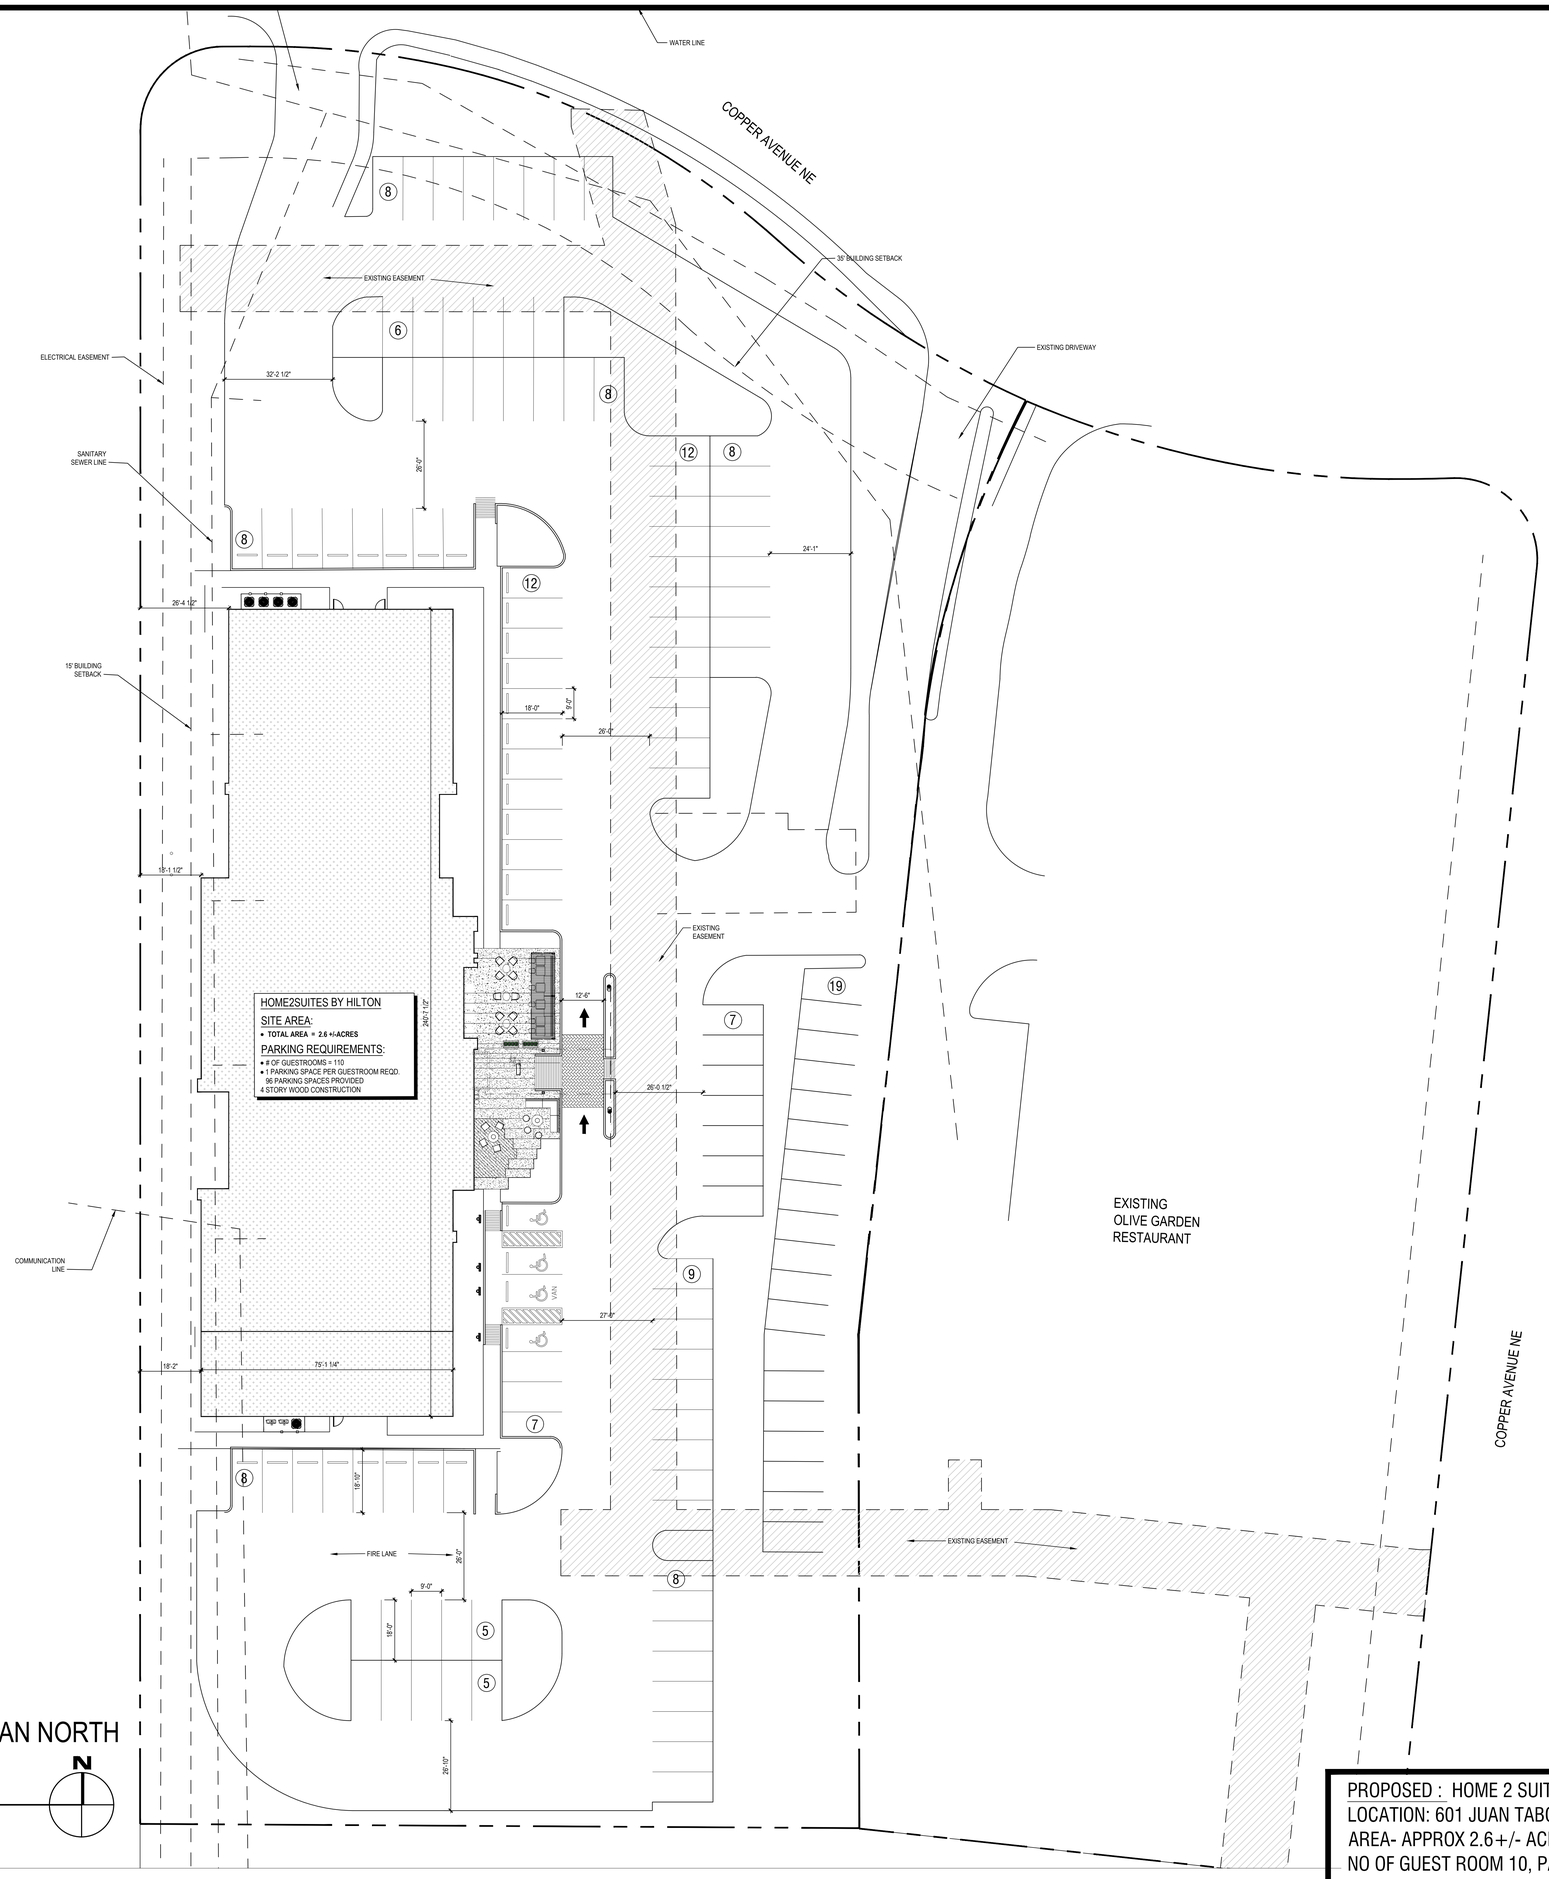

PLAN NORTH

N

SCHEMATIC SITE PLAN

SCALE: 1/16"- 1'-0"

PROPOSED : HOME 2 SUITES IN ALBUQUERQUE, NM
LOCATION: 601 JUAN TABO NE, ALBUQUERQUE, NM-877123
AREA- APPROX 2.6+/- ACRE
NO OF GUEST ROOM 10, PARKING PROVIDED 104/ 19 SHARED PARKING